



PROPOSED


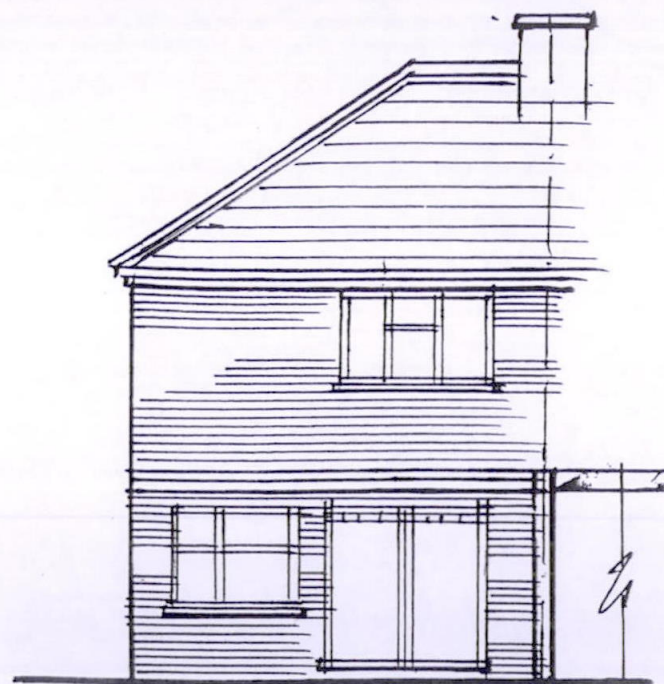


REAR ELEVATION

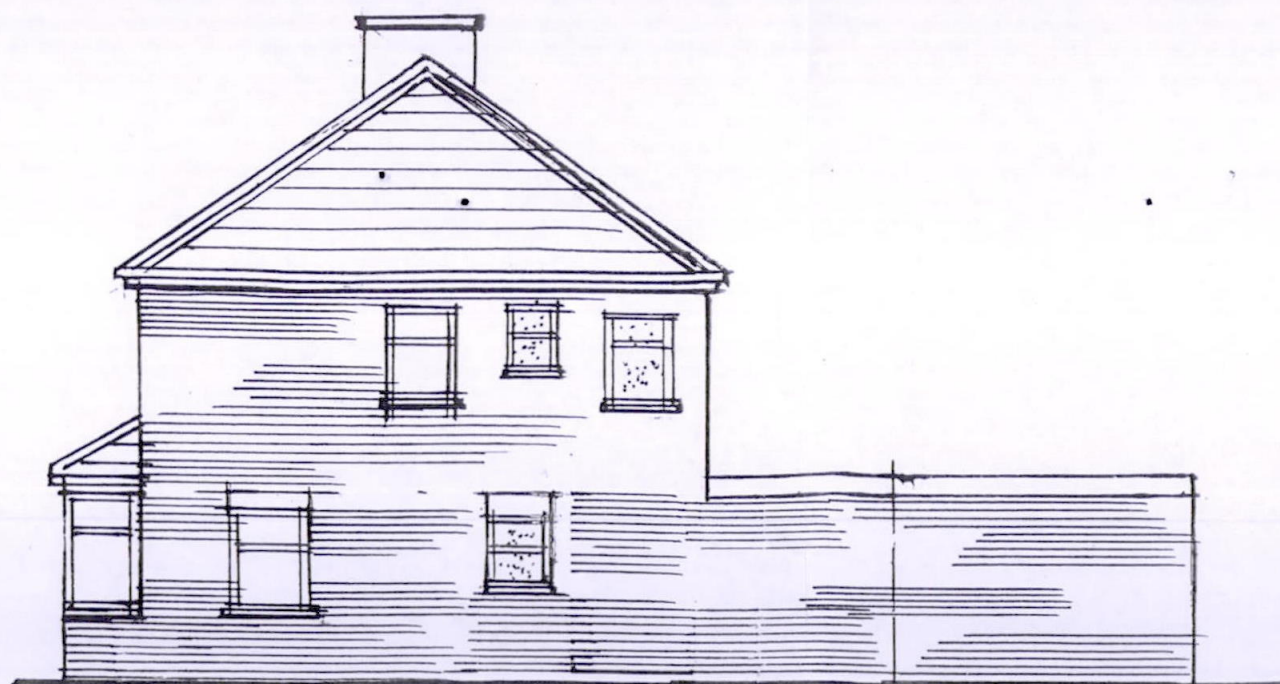


SIDE ELEVATION

- MATERIALS TO MATCH EXISTING -
- BROKEN LINES INDICATE EXISTING -

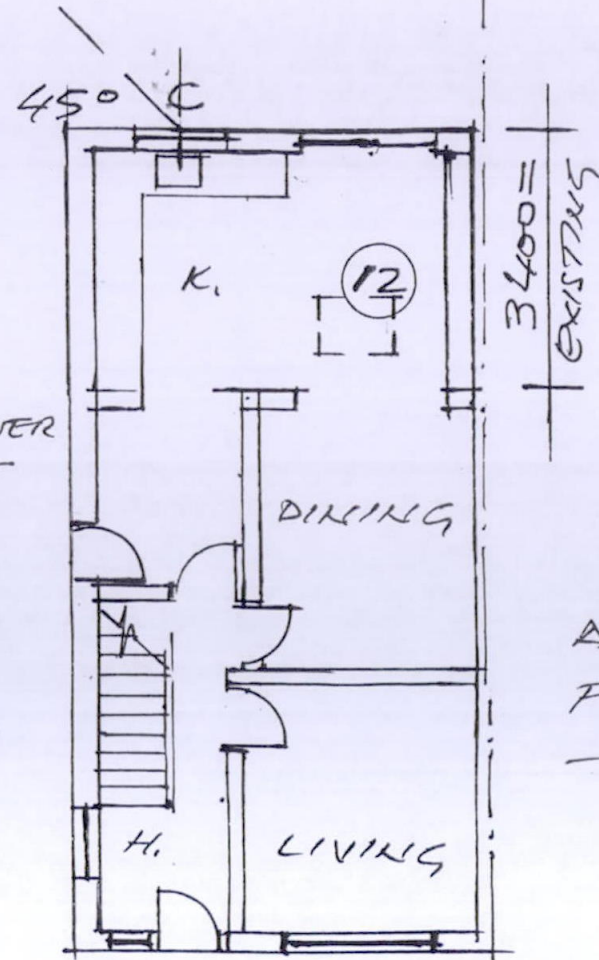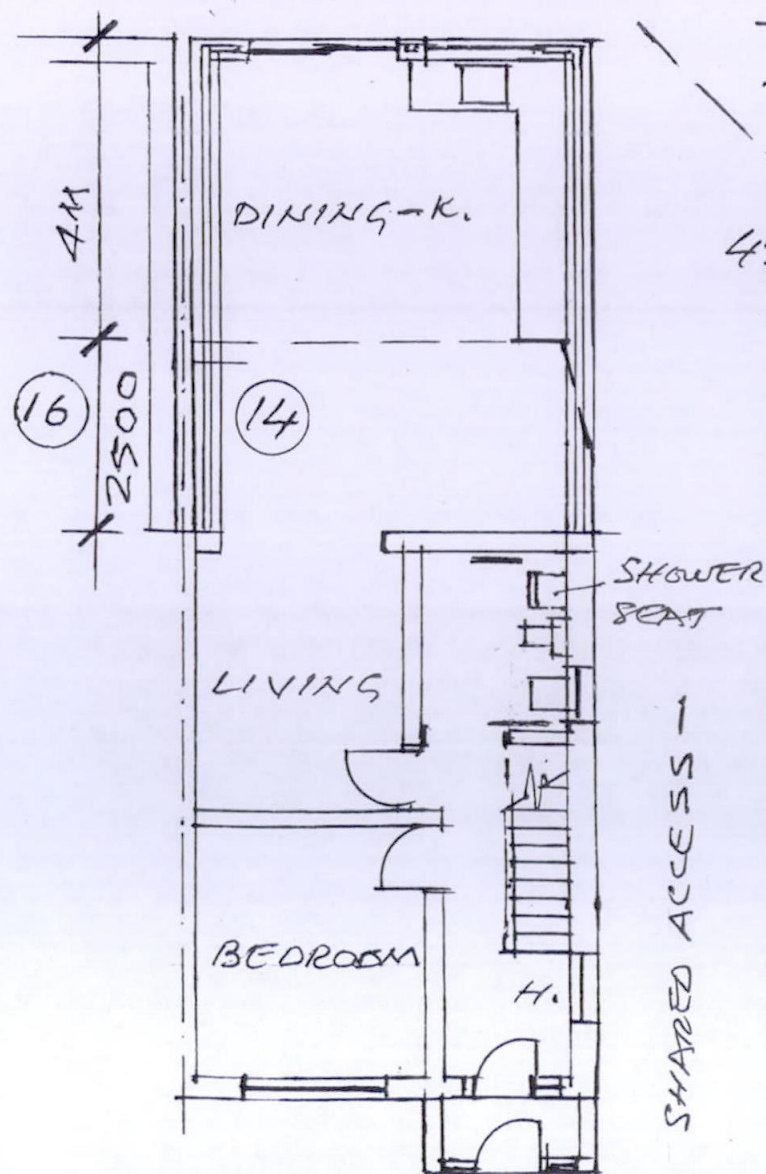

AND FORMATION OF GROUND FLOOR
SHOWER ROOM WINDOW -

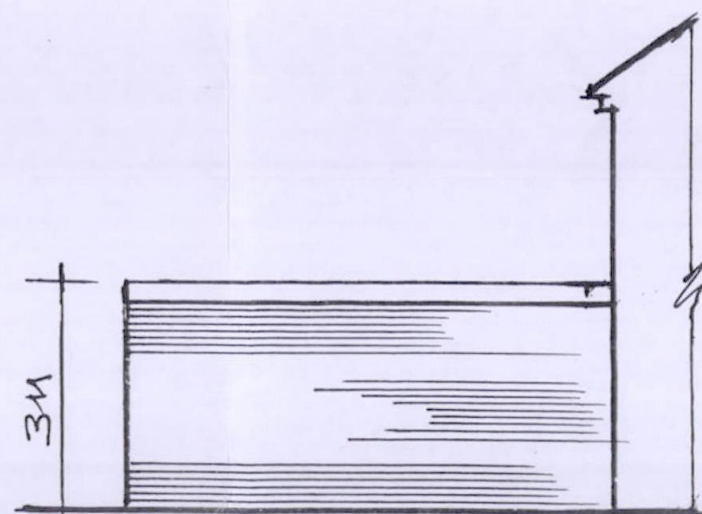

SIDE ELEVATION

A WALK-IN SHOWER IS PROPOSED ON THE GROUND FLOOR
FOR A DISABLED PERSON -
- I ENCLOSE

0 2 4 6 8 10M
SCALE 1:100

GROUND FLOOR PLAN
PROPOSED SINGLE STOREY REAR EXTENSION AT
14 MARVELL AVENUE - HAYES - UB4 0QR

SCALE 1:100 DWG. NO. SP74/2 - 1.7.2020
DRAWN BY J. BENJAMIN - 48 GRASMERE AVENUE
WEMBLEY - HA9 8TD - 0208 904 5947