



1 Proposed Front Elevation-CLD  
1 : 50



2 Proposed Rear Elevation-CLD  
1 : 50

Client : Nisarg Rajpara

Project : 5 St Peters Close HA4 9JT

Drawing : EL.PR.10 Proposed Front &  
Rear Elevations

Scale : 1 : 50

Status : Planning

Rev :

Date : 08/07/20

Dwg.No : PL-DR-XX-60

1



**DESIGNLABS LONDON**  
ARCHITECTURE / INTERIOR / MANAGEMENT / PLANNING  
T: 07870661614 / 07888831314  
E: info@designlabslondon.com W: www.designlabslondon.com

© THIS DRAWING IS THE COPYRIGHT OF DESIGNLABS LONDON LTD. It shall not be in any way used or reproduced or construct without their prior written consent. All dimensions are to be checked on site by client or contractor prior to commencing any work. Work only to figured dimensions. Any discrepancies are to be reported to the DLL in writing and DLL shall not take responsibility for site failing to inform discrepancies.

0.5 0 0.5 1 1.5 2 2.5  
SCALE 1:50 m



1 Proposed Left Elevation-CLD  
1 : 50



2 Proposed Right Elevation-CLD  
1 : 50

Client : Nisarg Rajpara

Project : 5 St Peters Close HA4 9JT

Drawing : EL.PR.11 Proposed Side Elevations

Scale : 1 : 50

Status : Planning

Rev :

Date : 08/07/20


Dwg No : PL-DR-XX-61

1

**DESIGNLABS LONDON**  
ARCHITECTURE / INTERIOR / MANAGEMENT / PLANNING  
T: 07870661614 / 07888831314  
E: info@designlabslondon.com W: www.designlabslondon.com

© THIS DRAWING IS THE COPYRIGHT OF DESIGNLABS LONDON LTD. It shall not be in any way used or reproduced or construct without their prior written consent. All dimensions are to be checked on site by client or contractor prior to commencing any work. Work only to figured dimensions. Any discrepancies are to be reported to the DLL in writing and DLL shall not take responsibility for site failing to inform discrepancies.



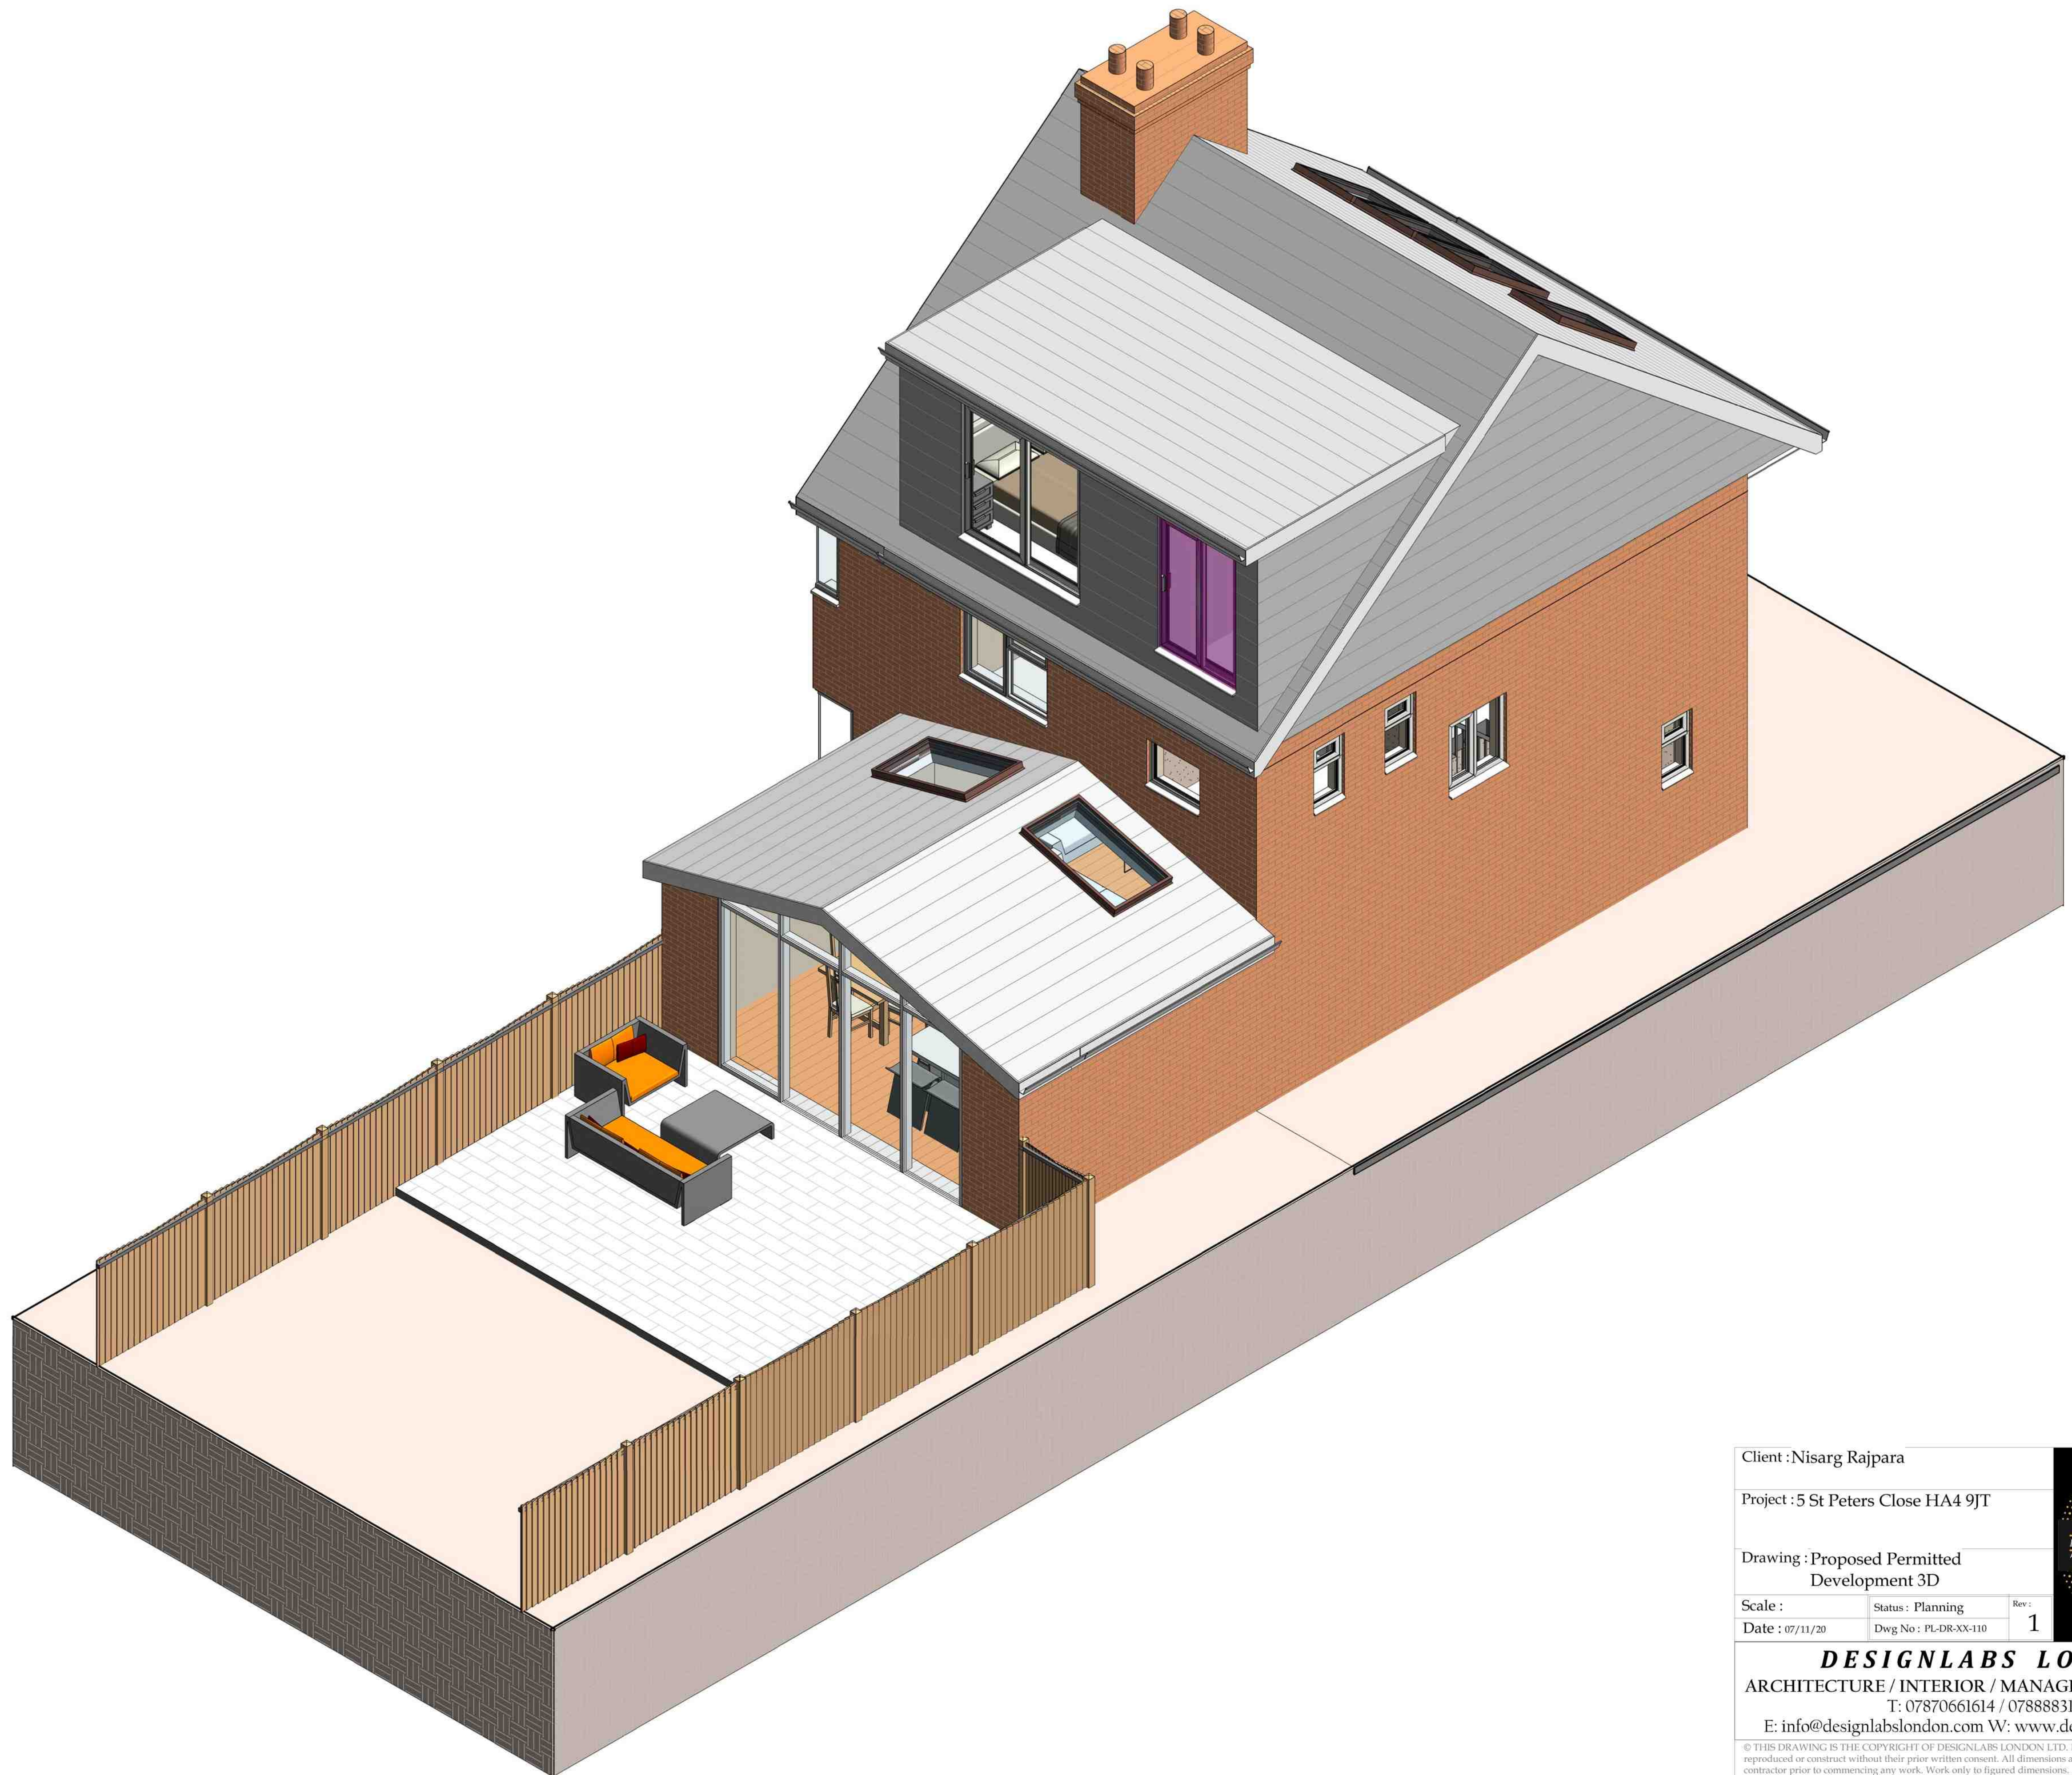

|                                               |                       |       |
|-----------------------------------------------|-----------------------|-------|
| Client :Nisarg Rajpara                        |                       |       |
| Project :5 St Peters Close HA4 9JT            |                       |       |
| Drawing :Proposed Permitted<br>Development 3D |                       |       |
| Scale :                                       | Status : Planning     | Rev : |
| Date : 07/11/20                               | Dwg No : PL-DR-XX-110 | 1     |



**DESIGNLABS LONDON**  
ARCHITECTURE / INTERIOR / MANAGEMENT / PLANNING  
T: 07870661614 / 07888831314  
E: info@designlabslondon.com W: www.designlabslondon.com

© THIS DRAWING IS THE COPYRIGHT OF DESIGNLABS LONDON LTD. It shall not be in any way used or reproduced or construct without their prior written consent. All dimensions are to be checked on site by client or contractor prior to commencing any work. Work only to figured dimensions. Any discrepancies are to be reported to the DLL in writing and DLL shall not take responsibility for site failing to inform discrepancies.