




Existing Front Elevation

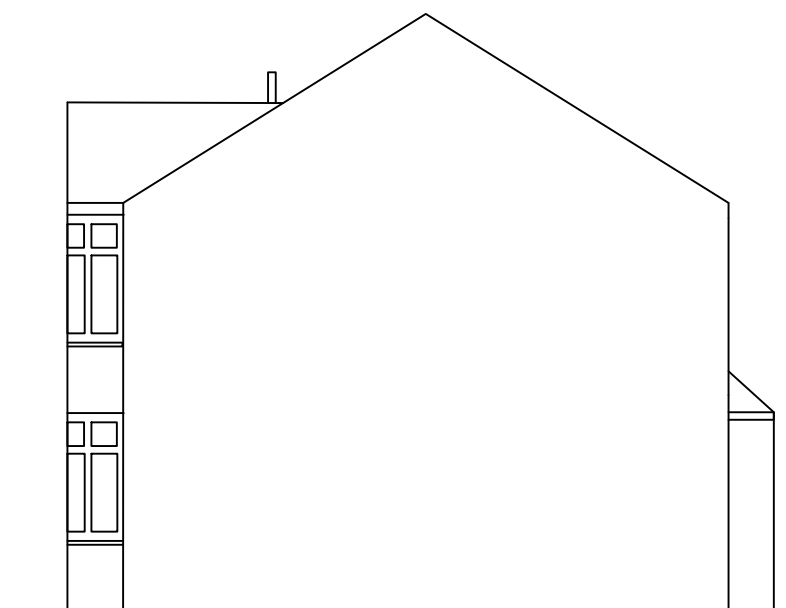

Existing Side Elevation View From No.31

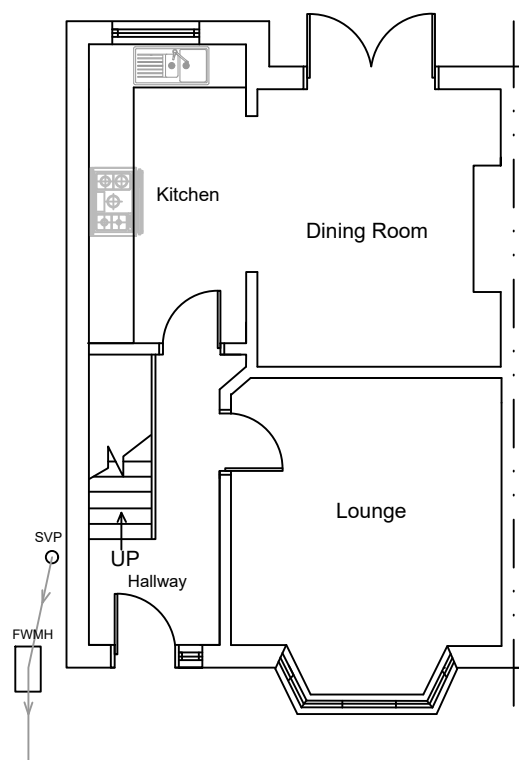


Existing Ground Floor Plan

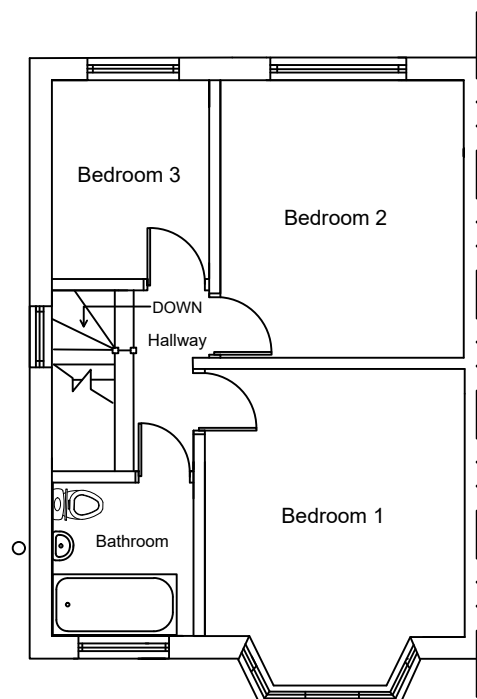

Existing First Floor Plan



Existing Rear Elevation

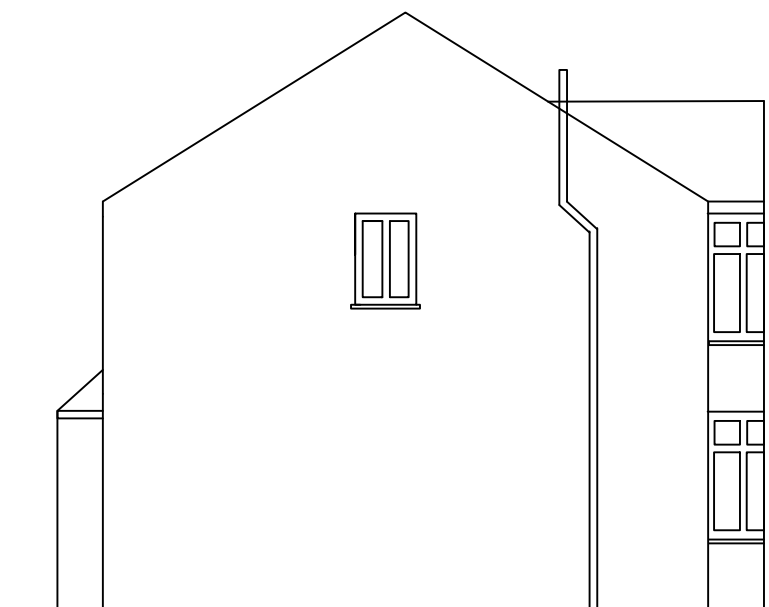

Existing Side Elevation View From No.27

Notes:

1. All dimensions are in mm unless otherwise stated.
2. This drawing is to be read in conjunction with any other relevant drawings.
3. All drawings are copyright©
4. Foundation depth of 1200mm relates only to subsoil conditions which are either gravel or sand

Revisions:

Site Address:

29 Warwick Road, West Drayton UB7 9BZ

Drawing Title:

Existing Floor Plans and Elevations

Scale: 1:100

Date: 7th July 2020

Ref: 29WARWICKROADloft 01