

Scale Bar in Metres at 1:100


All proposed materials to match existing.




Proposed Front Elevation




Proposed Rear Elevation

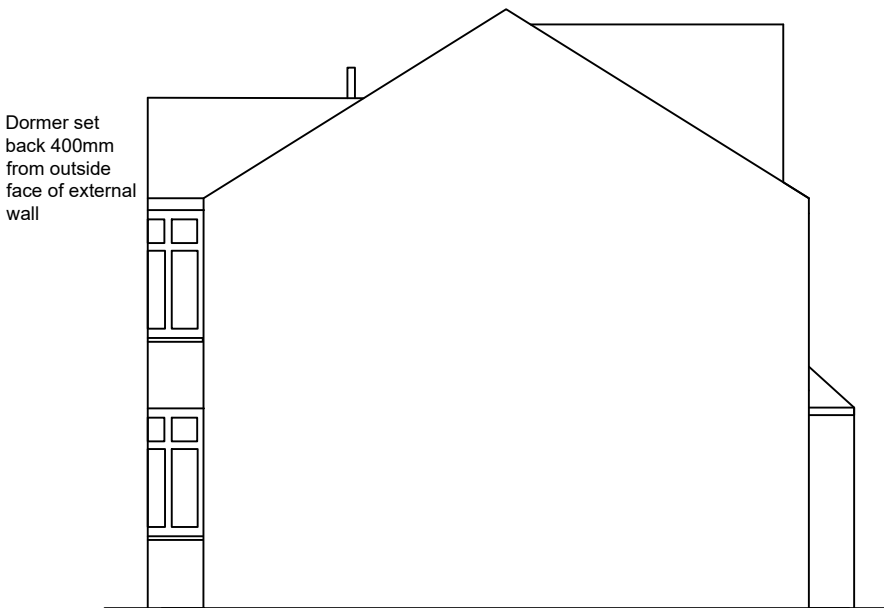


Proposed Side Elevation View From No.31

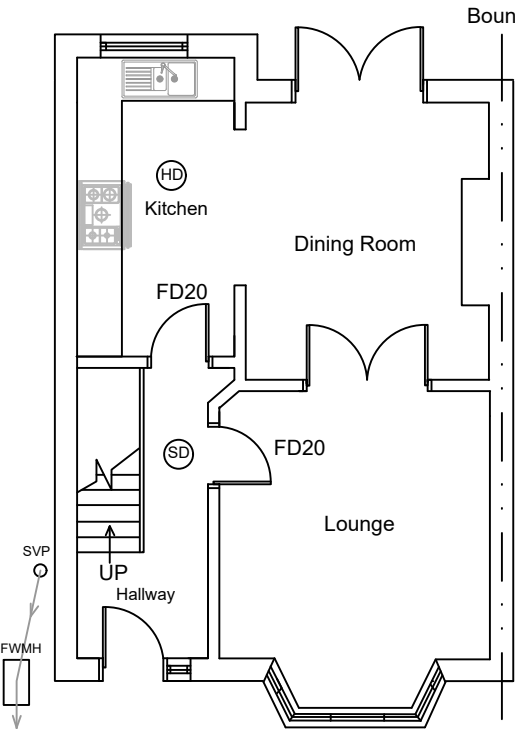


Proposed Ground Floor Plan

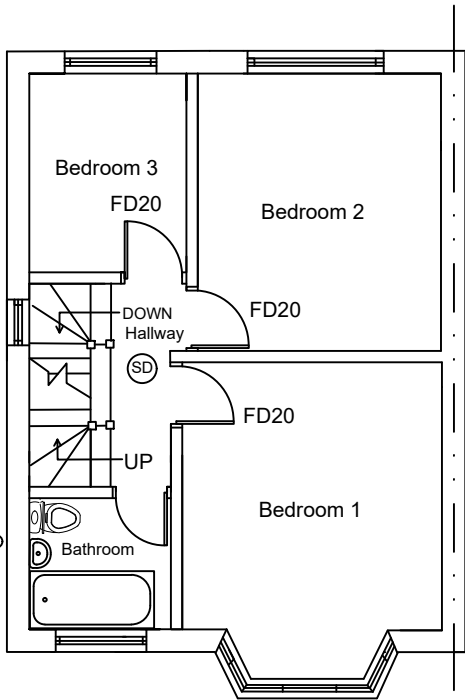

Proposed First Floor Plan

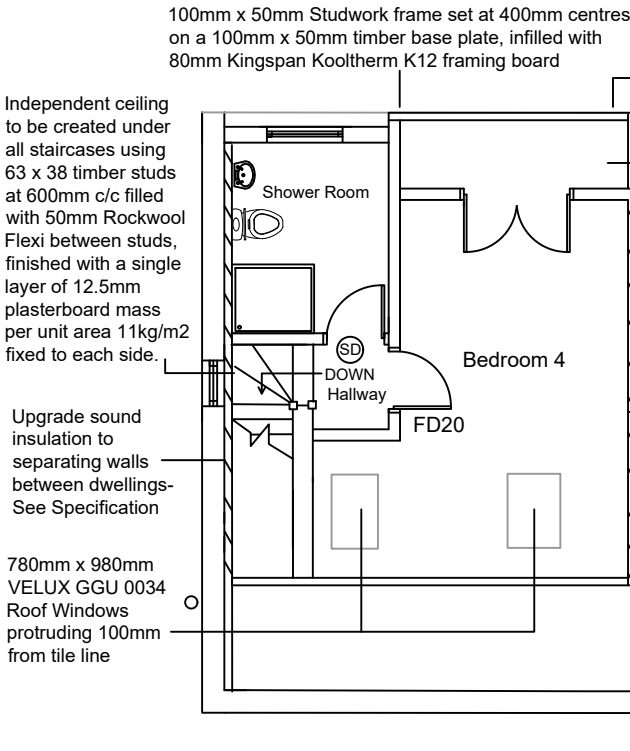

Proposed First Floor Plan

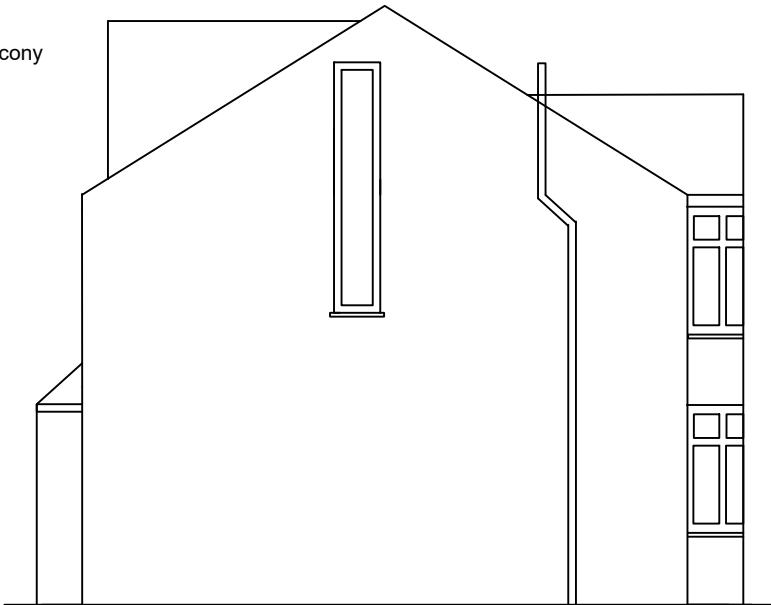

Proposed Side Elevation View From No.27

- Notes:
1. All dimensions are approximate and in mm unless otherwise stated.
 2. This drawing is to be read in conjunction with any other relevant drawings.
 3. All drawings are copyright©
 4. Foundation depth of 1200mm relates only to subsoil conditions which are either gravel or sand

Revisions:

Site Address:
29 Warwick Road, West Drayton UB7 9BZ

Drawing Title: Proposed Floor Plans and Elevations

Scale: nts

Date: 17th July 2020

Ref: 29WARWICKROADloft 02