



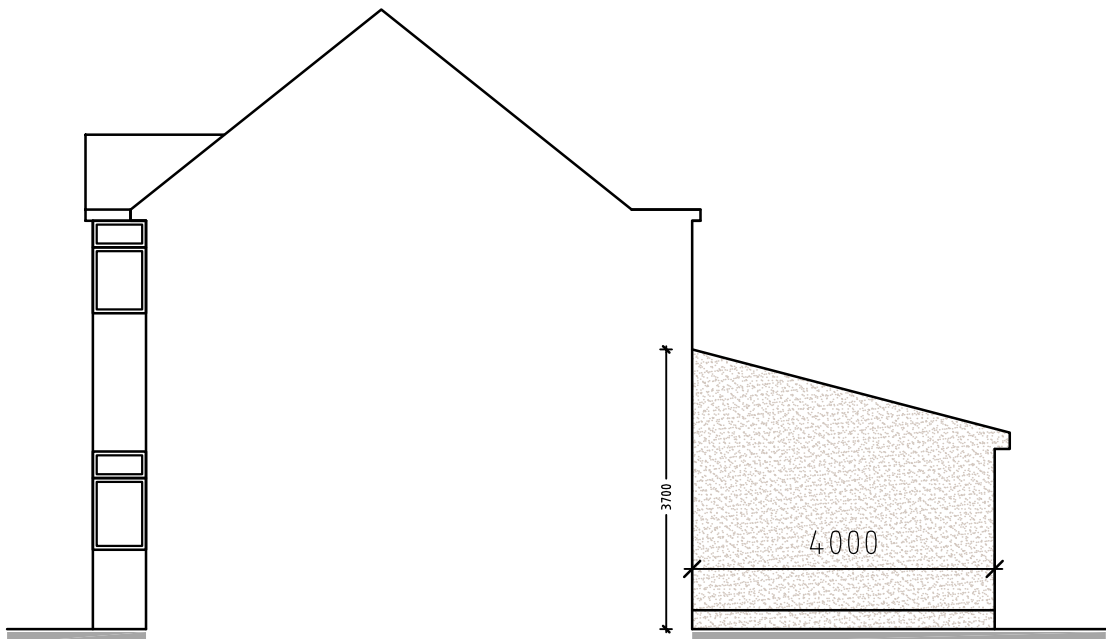


PROPOSED SIDE ELEVATION
1:100@A3

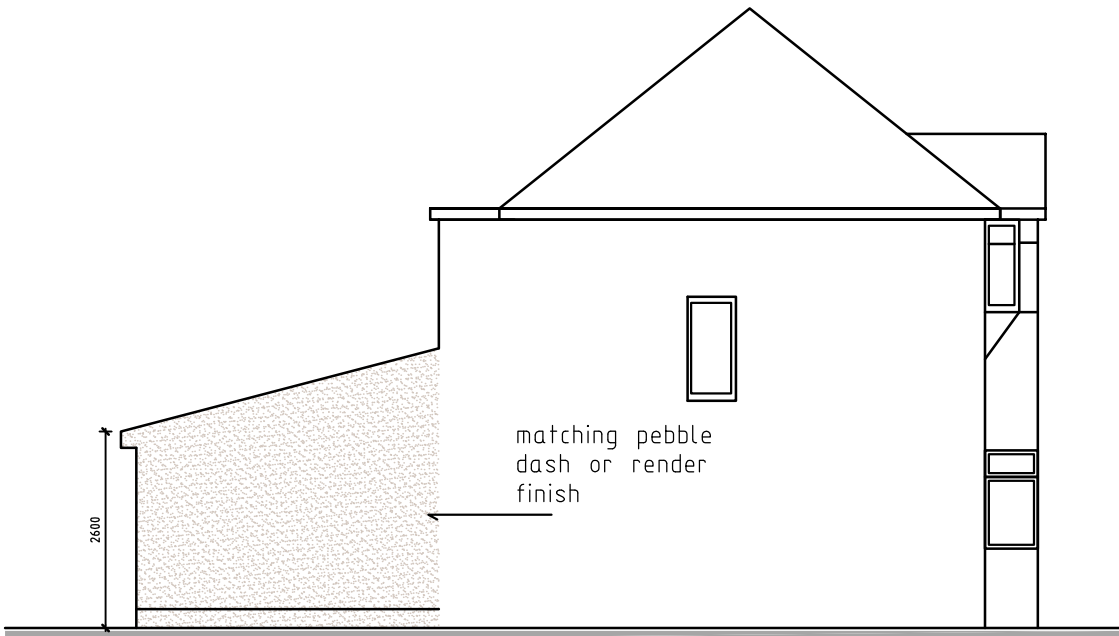


PROPOSED SIDE ELEVATION
1:100@A3



PROPOSED REAR ELEVATION
1:100@A3

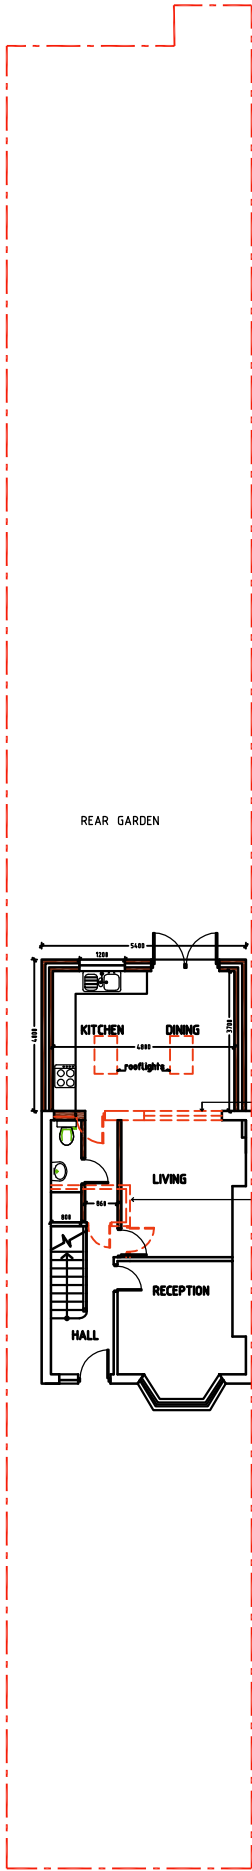

PROPOSED GROUND FLOOR PLAN
1:200@A3

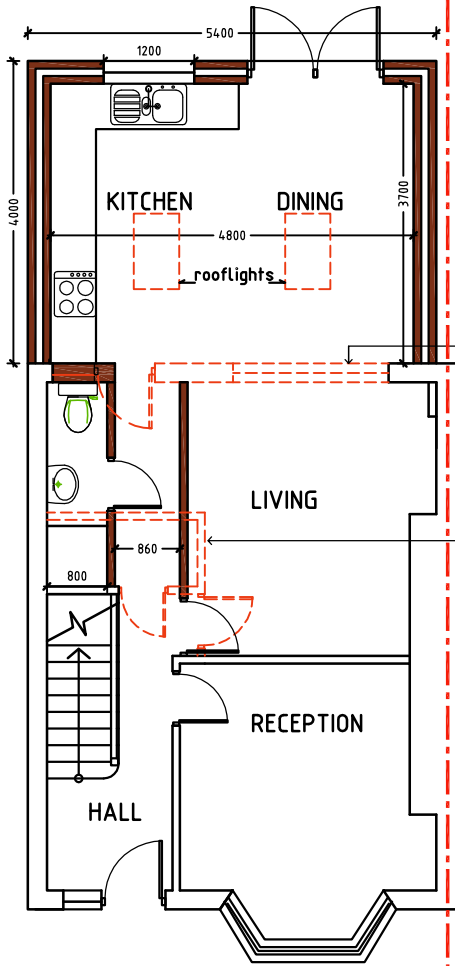

PROPOSED GROUND FLOOR PLAN
1:100@A3

PROJECT PROPOSED SINGLE STOREY REAR EXTENSION	REVISIONS				SITE. 12 Warner Cl Harlington Hayes UB3 5LG	PROJECT NO: 2027/pl/02		SHEET TILE PROPOSED DRAWINGS		CLIENT Mr Fabian Saverimuttu	Drawing produced by AWarchitecture Contact: 07934 906060 awarchitecture@yahoo.co.uk
						SCALE as shown @A3	DATE 17/07/2020	DEALT	CHECKED AW		
	R. NO	DATED	DESCRIPTION	SIGN							