



EXISTING 1:50



EXISTING SECTION

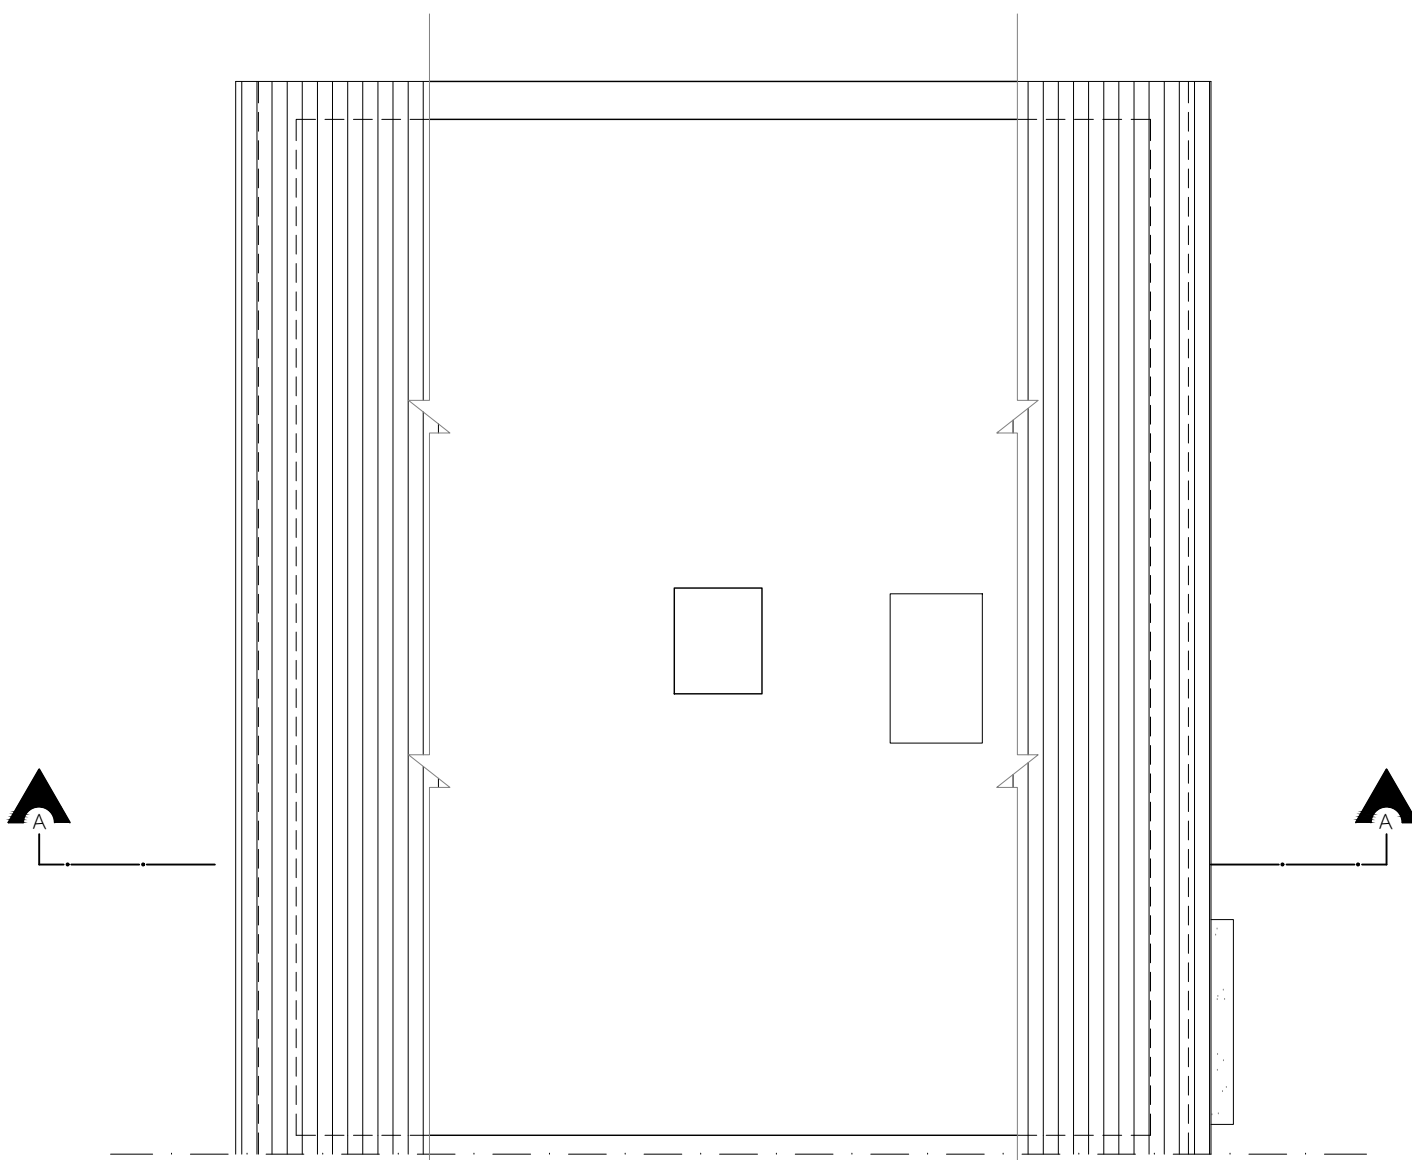

EXISTING LOFT PLAN

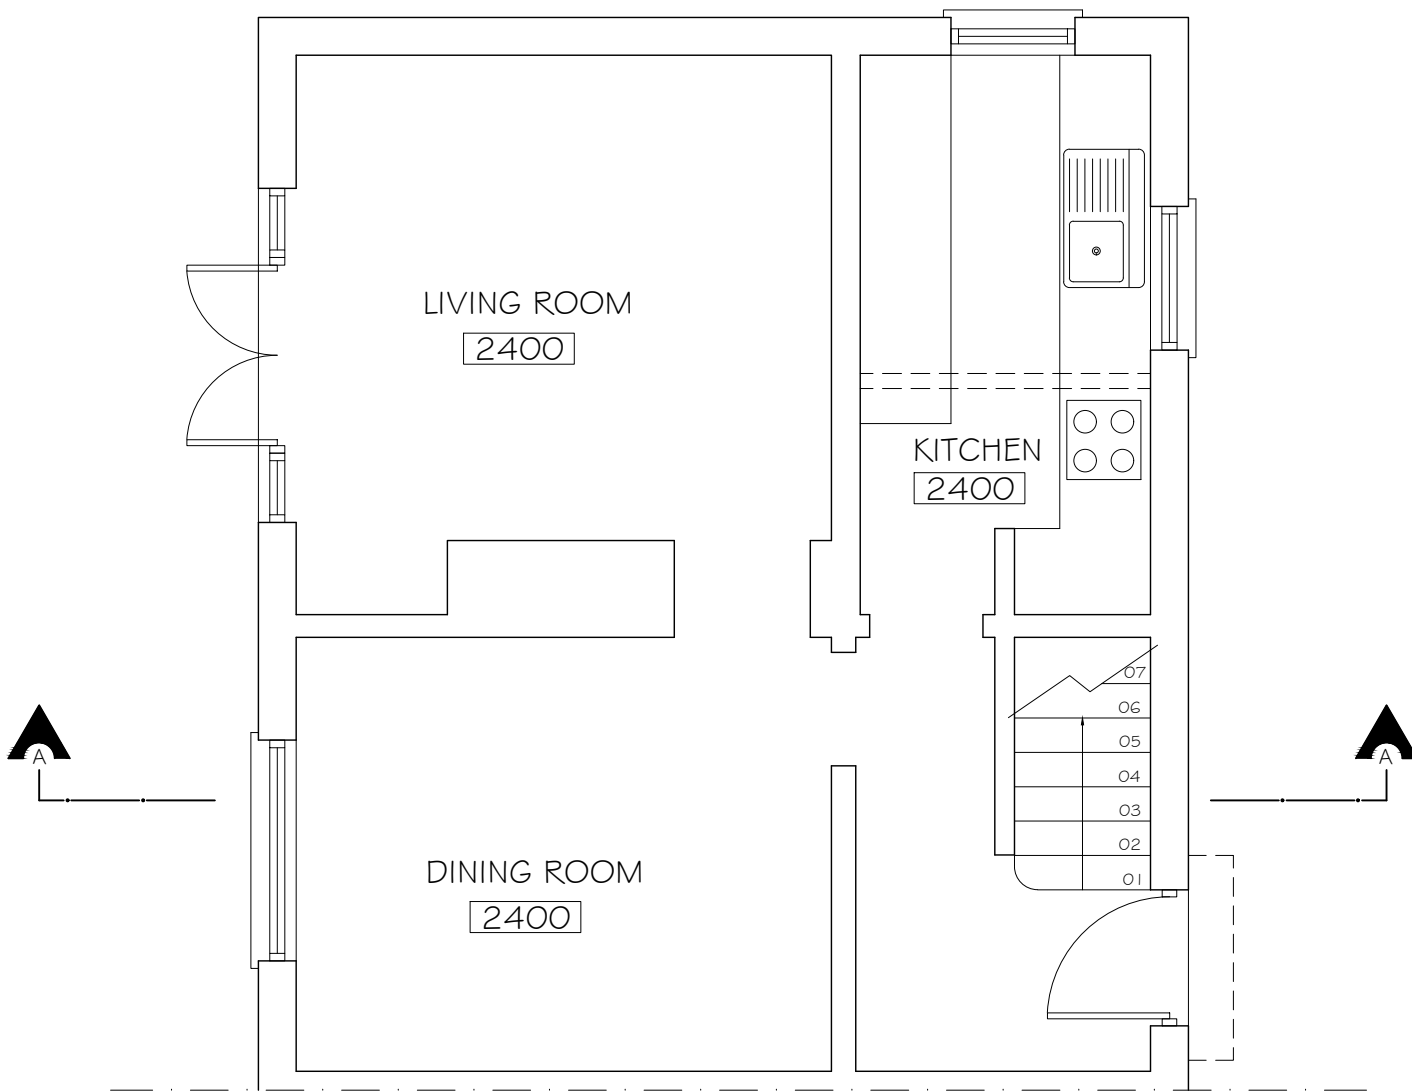


EXISTING GROUND FLOOR PLAN

EXISTING 1:100




EXISTING FRONT ELEVATION

EXISTING REAR ELEVATION

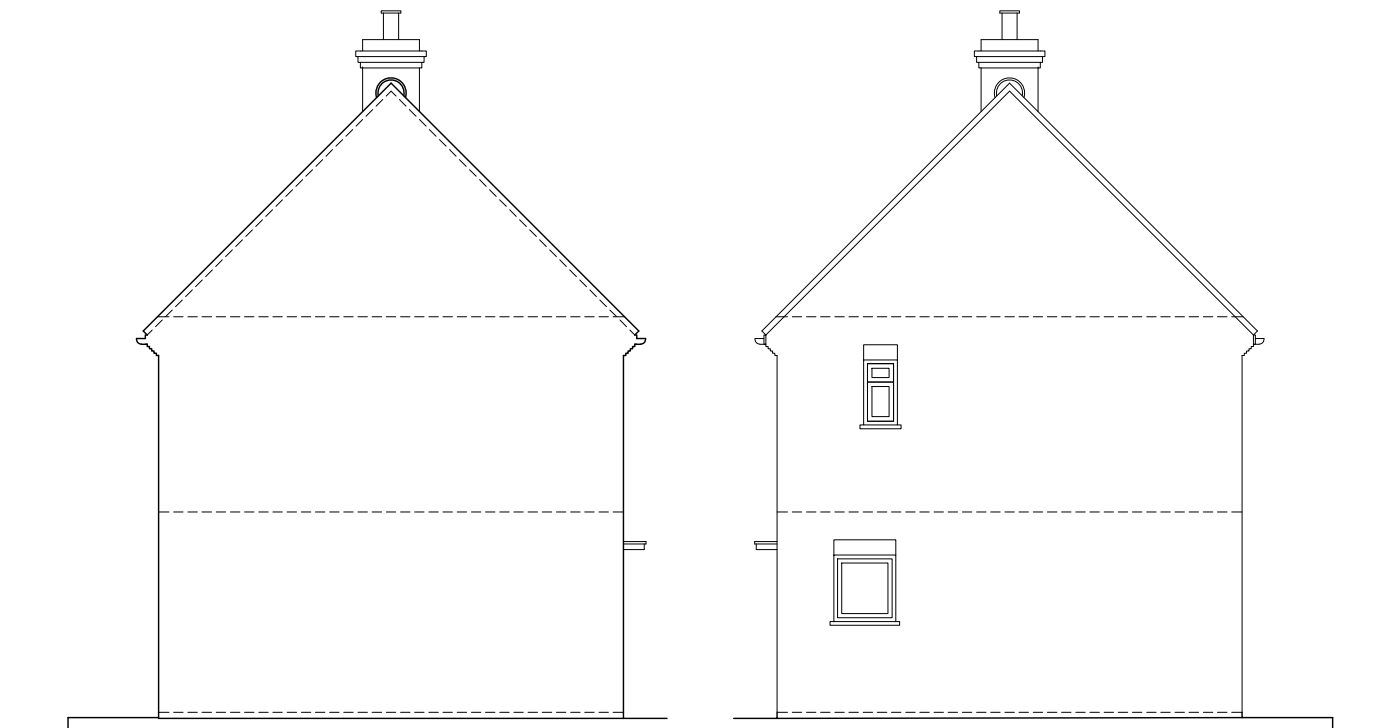


EXISTING SIDE ELEVATION 01

EXISTING SIDE ELEVATION 02

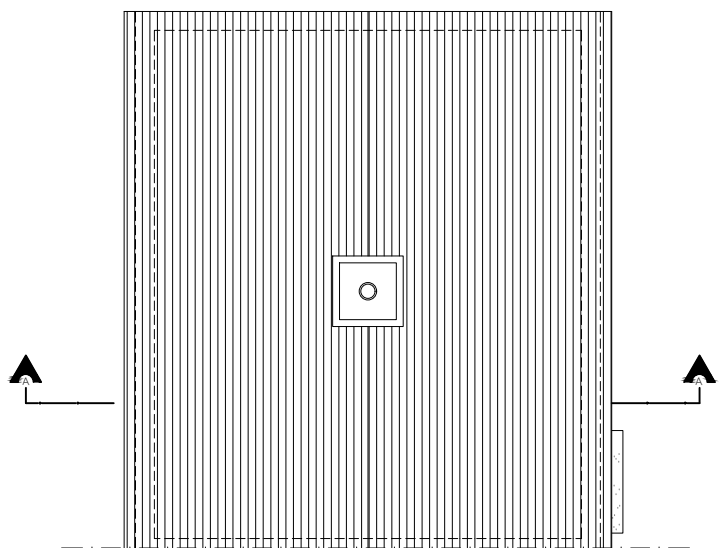

EXISTING ROOF PLAN

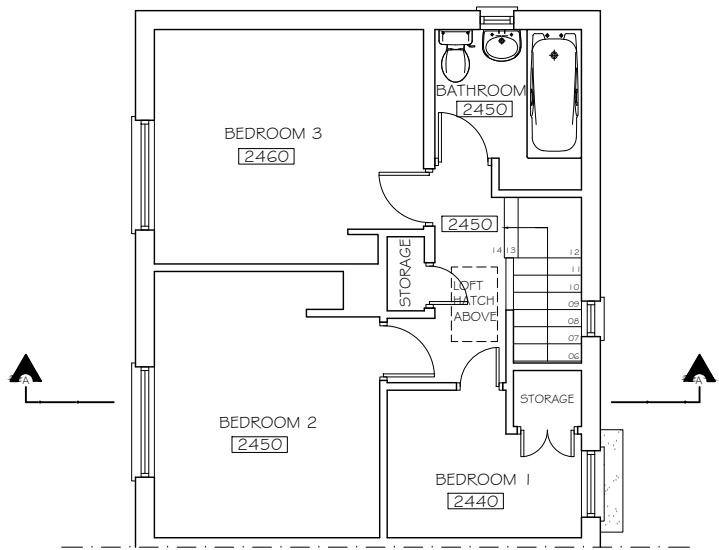

EXISTING FIRST FLOOR PLAN

Copyright © Studio 136 Architects Ltd
This drawing which is the property of Studio 136 Architects Ltd
is the subject of Intellectual Property Rights including
copyright and design right and shall not be reproduced,
copied, loaned or submitted to any other party without the
written consent of Studio 136 Architects Ltd.

This drawing is not to be scaled. Only figured dimensions
to be taken. Any discrepancies to be reported to the
Studio 136 Architects prior to setting out or ordering
of any materials

studio

136

architects

© The Broadway, Wembley, Middlesex, HA9 8JT

Tel/Fax: 020 8907 7131e-mail: info@studio136.co.uk

Project

LOFT CONVERSION AT
50 WINGFIELD WAY
LONDON
HA4 6RH

Client
XXXXX
50 WINGFIELD WAY
LONDON
HA4 6RH

Drawing Title
EXISTING PLANS, SECTION AND ELEVATIONS

Scale	Drawn	Checked	Authorised
1:100/1:50@ A1	-	-	-
	JULY 2020	-	-

Drawing Number	Rev
ST_J20_50WING_001	-