




PROPOSED 1:50

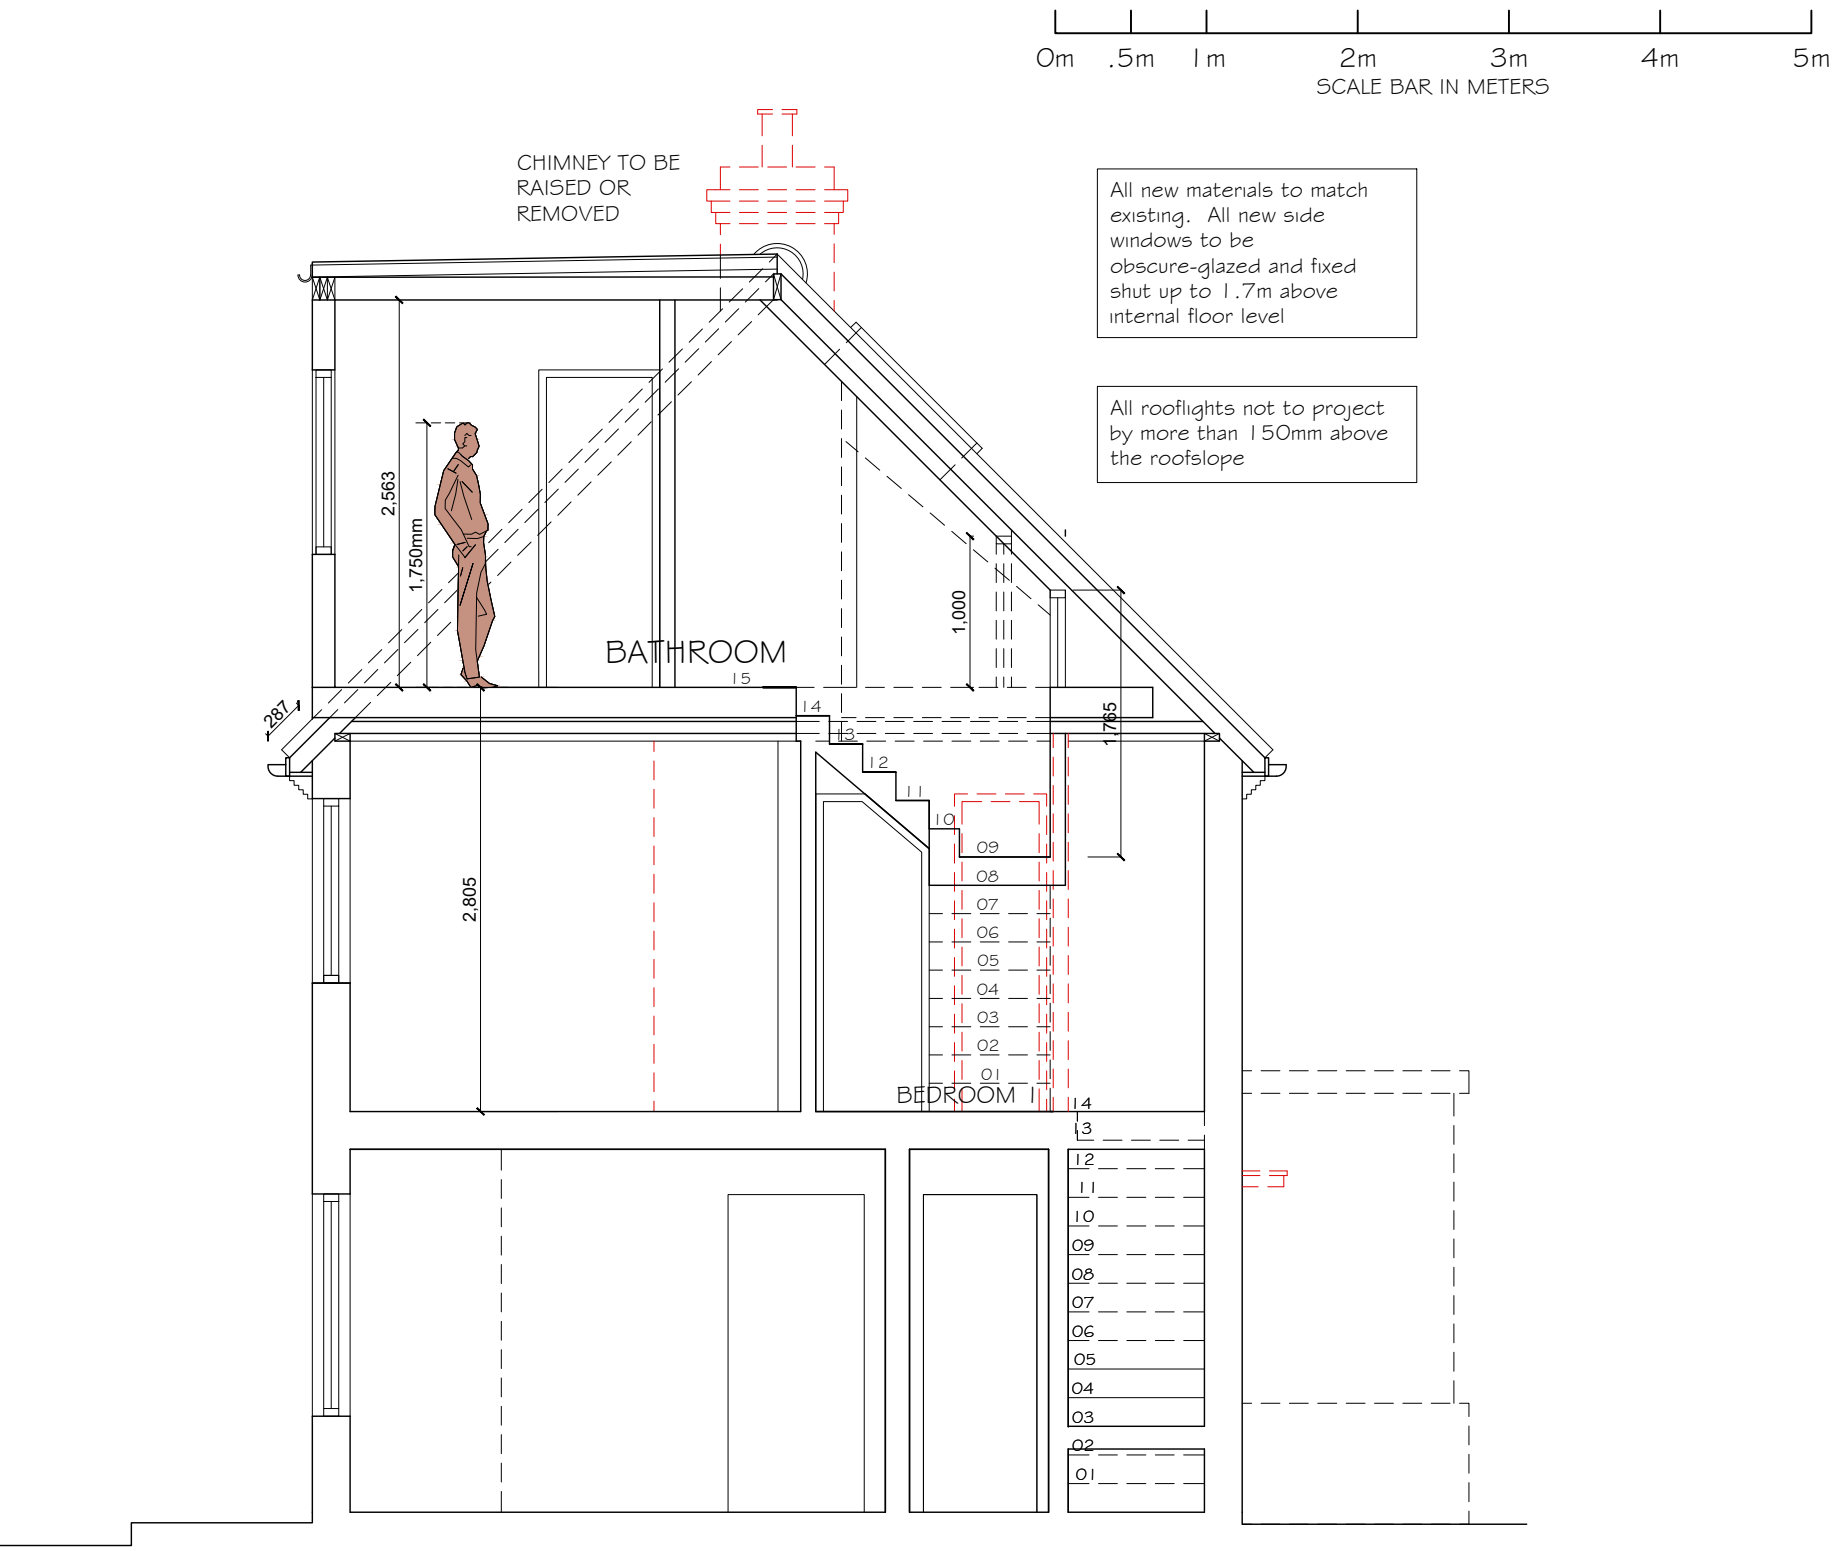

PROPOSED SECTION

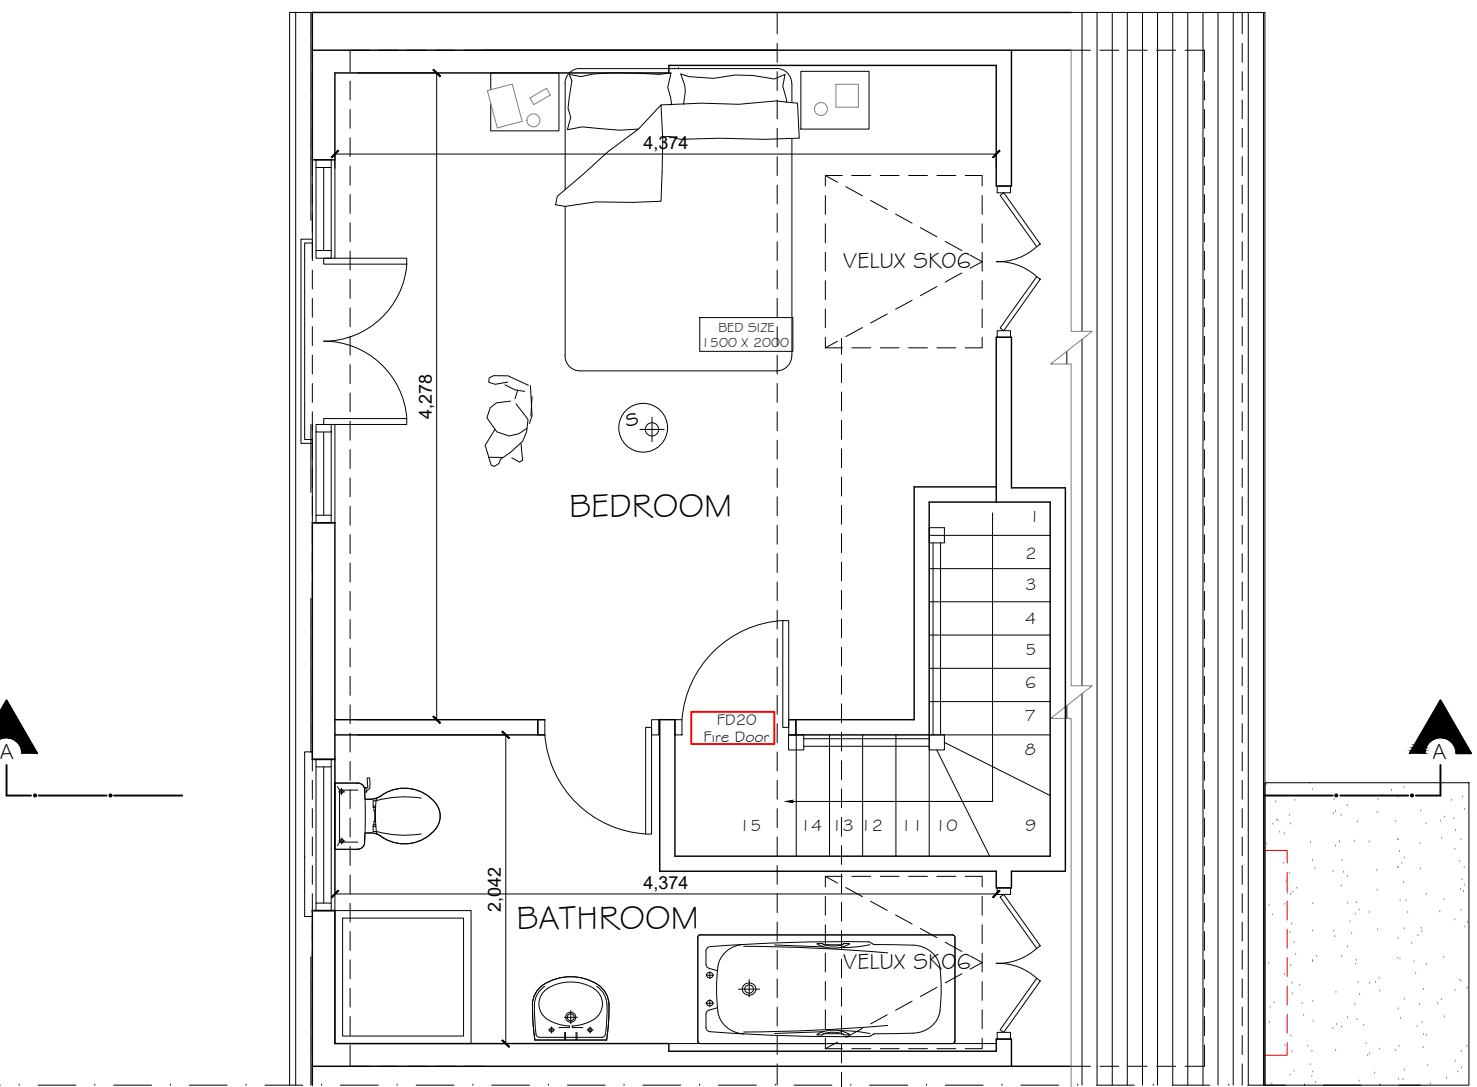

PROPOSED LOFT PLAN

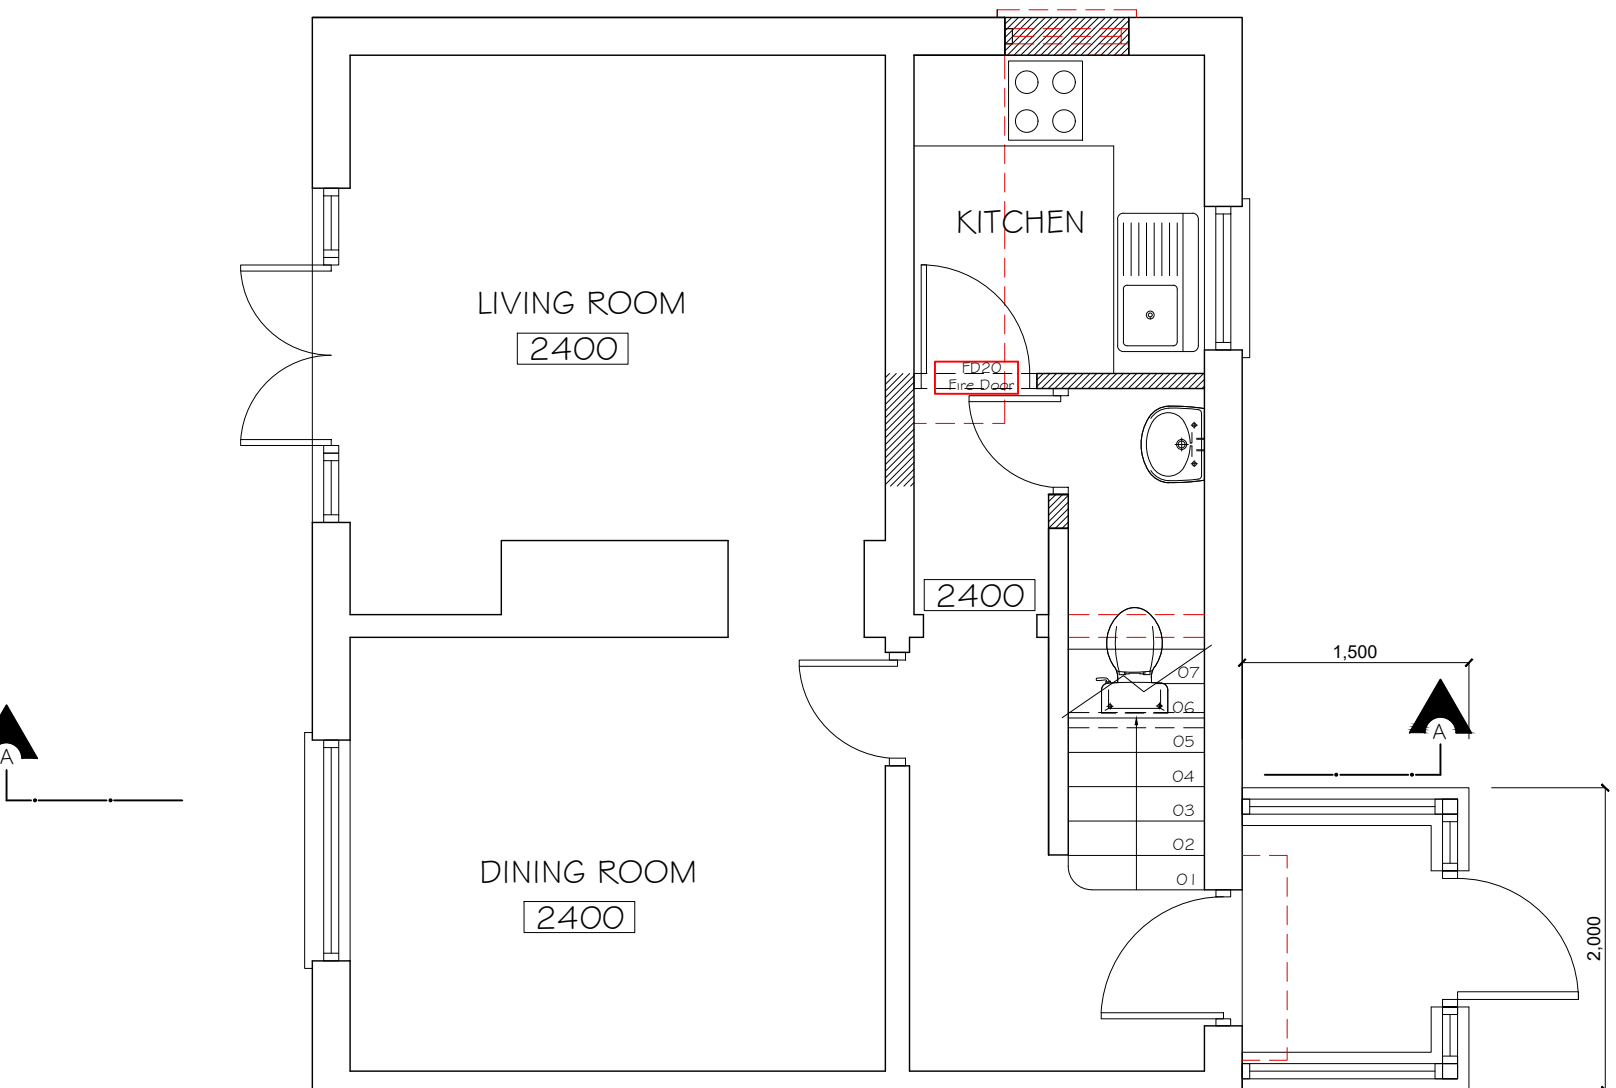


PROPOSED GROUND FLOOR PLAN

PROPOSED 1:100




PROPOSED FRONT ELEVATION

PROPOSED REAR ELEVATION

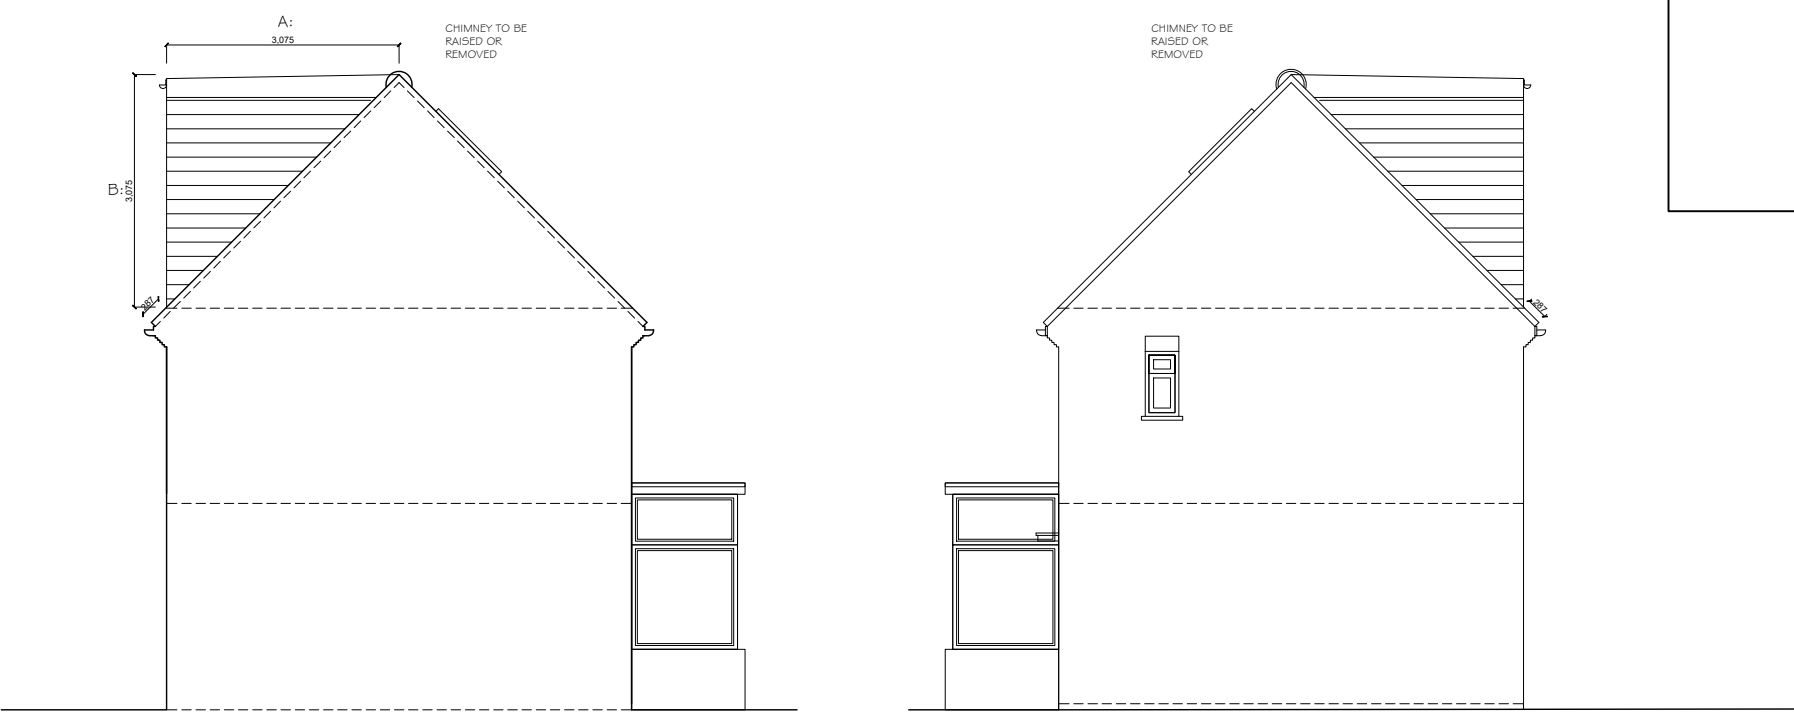


PROPOSED SIDE ELEVATION 01

PROPOSED SIDE ELEVATION 02

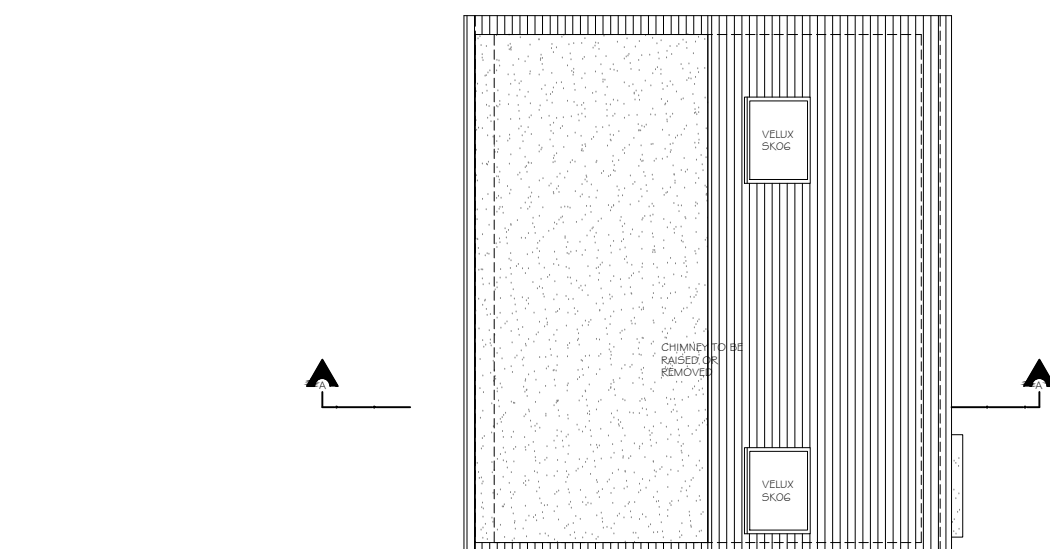


PROPOSED ROOF PLAN

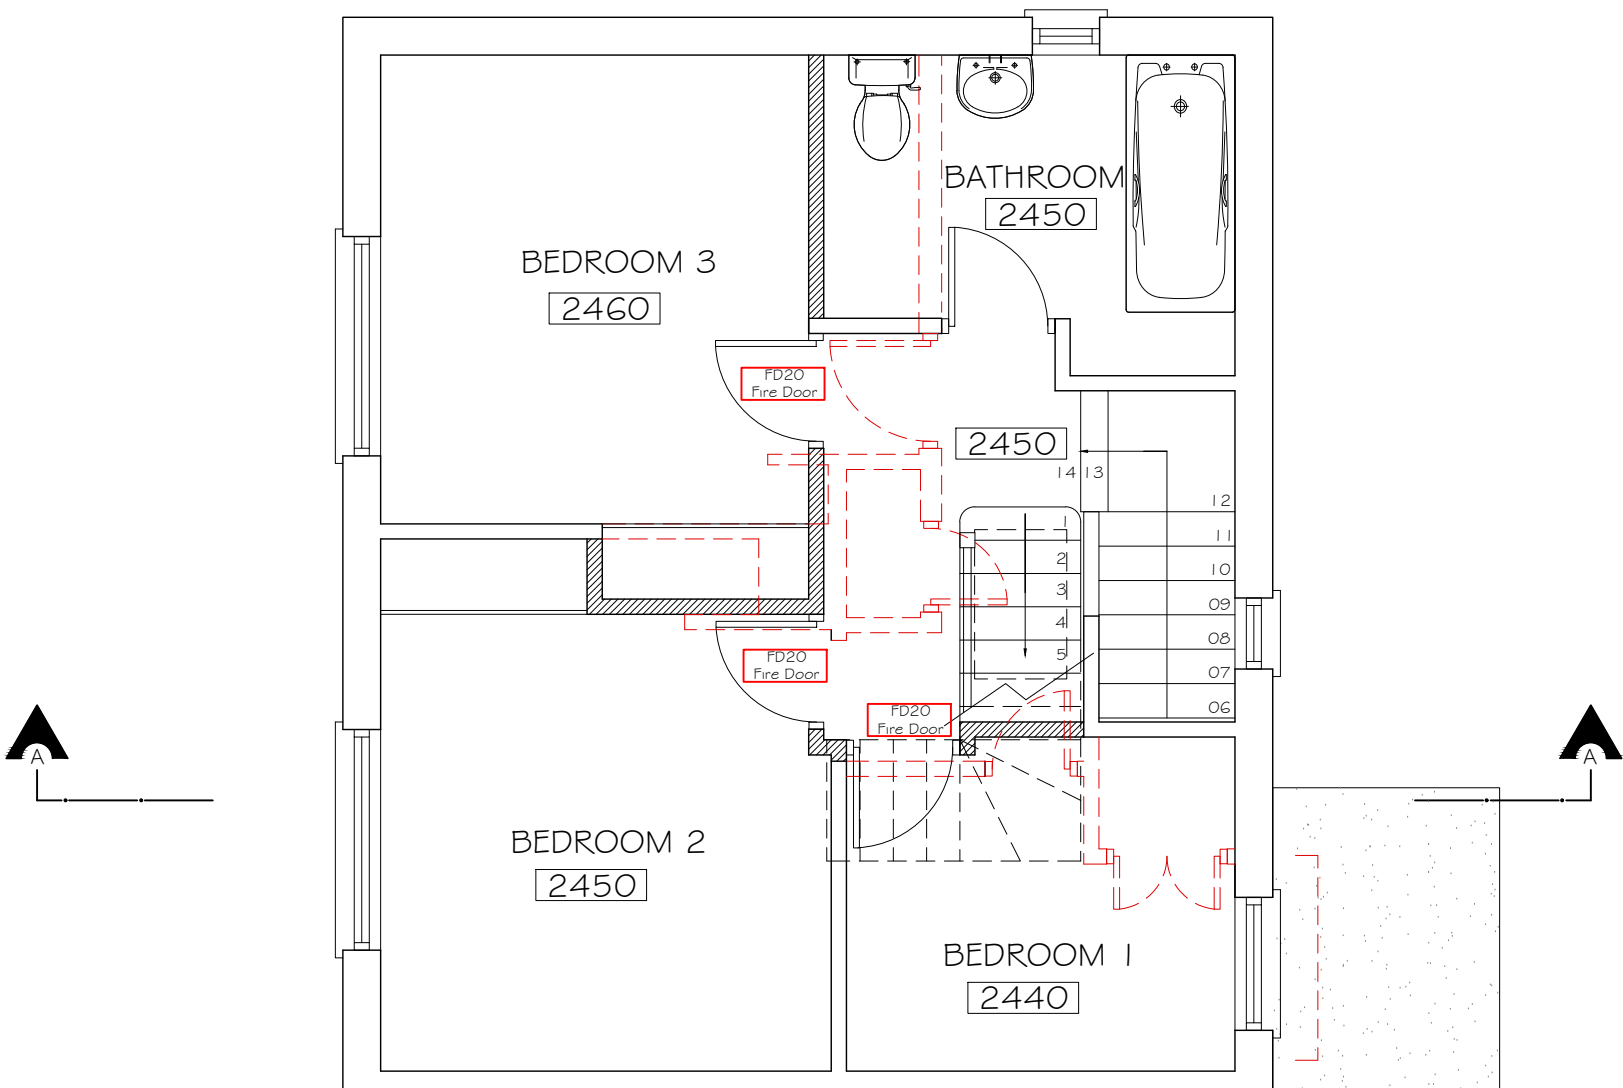

PROPOSED FIRST FLOOR PLAN

Copyright © Studio 136 Architects Ltd
This drawing which is the property of Studio 136 Architects Ltd is the subject of Intellectual Property Rights including copyright and design right and shall not be reproduced, copied, loaned or submitted to any other party without the written consent of Studio 136 Architects Ltd.

This drawing is not to be scaled. Only figured dimensions to be taken. Any discrepancies to be reported to the Studio 136 Architects prior to setting out or ordering of any materials

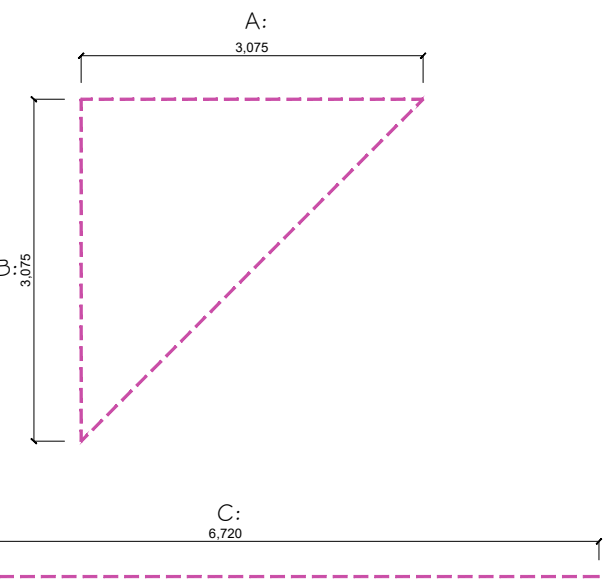

Dormer Volume

$$\begin{aligned} V &= (A \times \frac{1}{2} B) \times C = \\ &= (3.075 \times \frac{1}{2} 3.075) \times 6.720 \\ &= \mathbf{31.77 \text{ m}^3} \end{aligned}$$

studio
136 architects
© The Broadway, Wembley, Middlesex, HA9 8JT
Tel/Fax: 020 8907 7131 e-mail: info@studio136.co.uk

Project
LOFT CONVERSION AT
50 WINGFIELD WAY
LONDON
HA4 6RH

Client
XXXXX
50 WINGFIELD WAY
LONDON
HA4 6RH

Drawing Title
PROPOSED PLANS, SECTION AND ELEVATIONS

Scale	Drawn	Checked	Authorised
1:100/1:50@A1	-	-	-
	JULY 2020	-	-
Drawing Number	Rev		
ST_J20_50WING_002	B		