

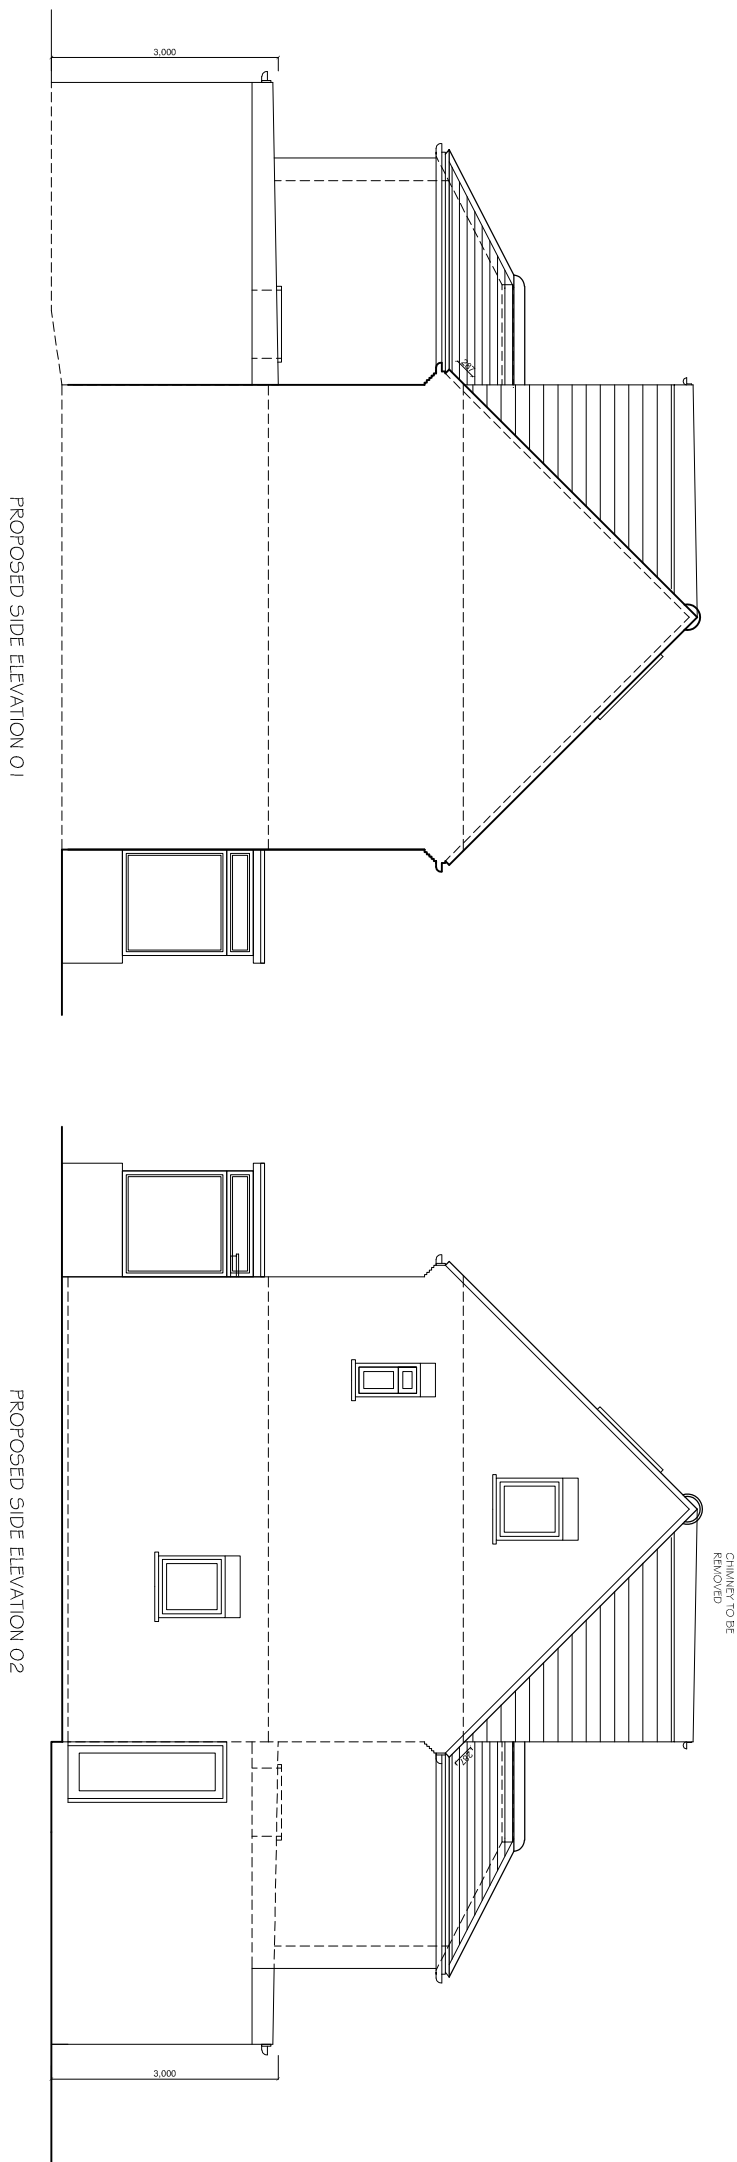
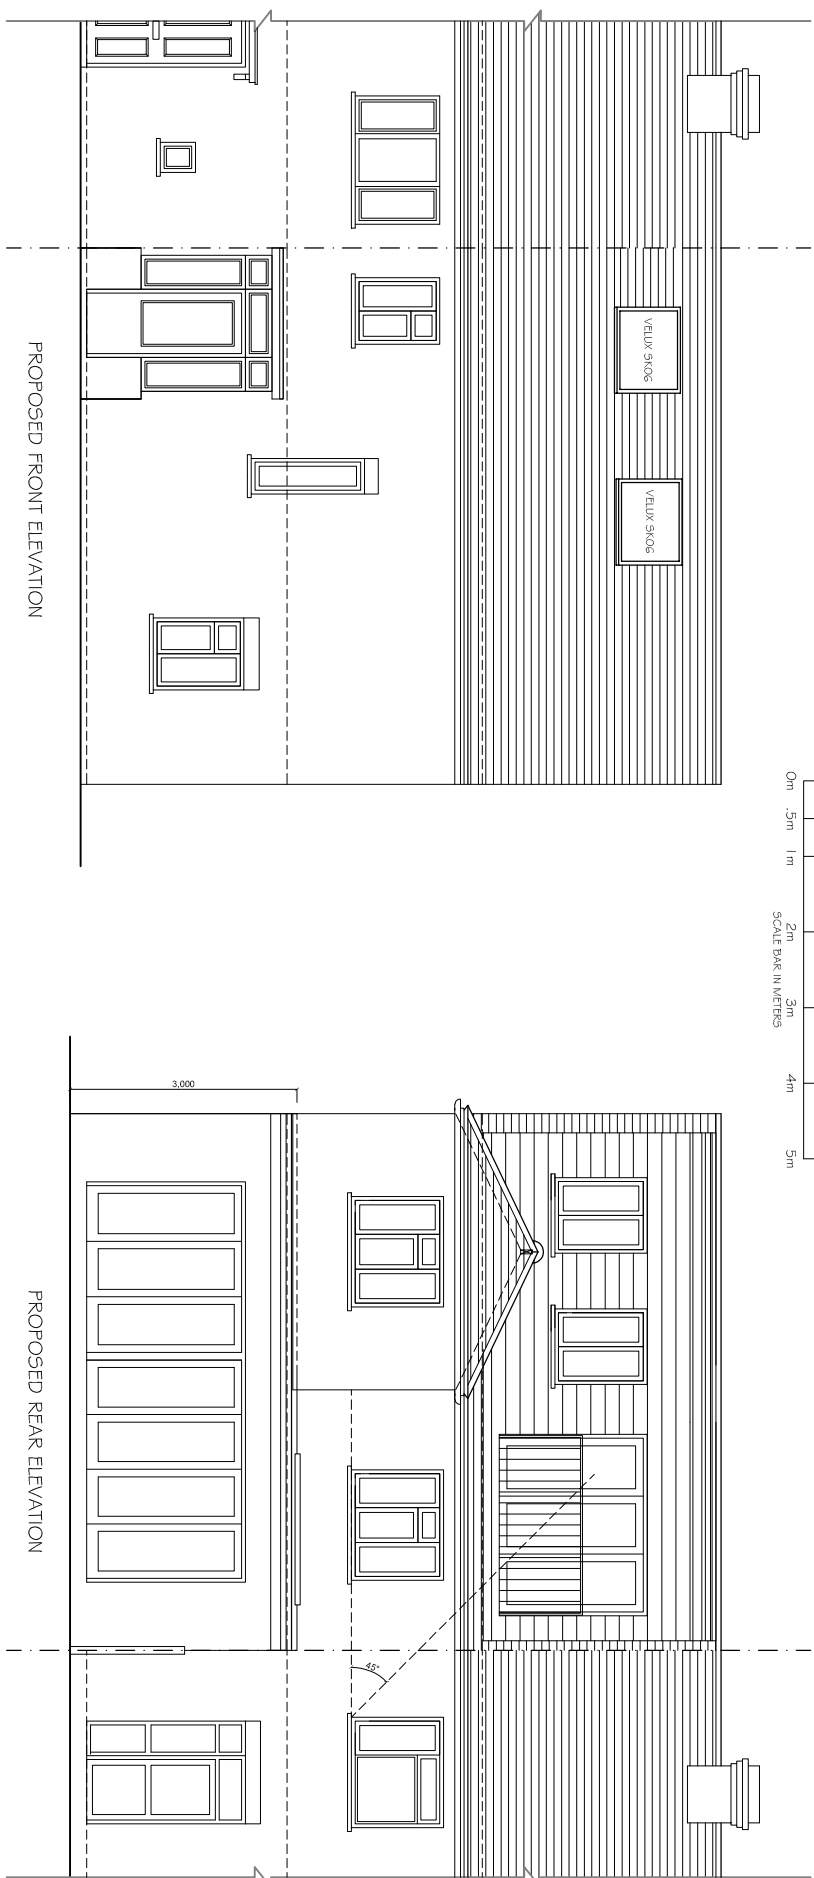


PROPOSED 1:100

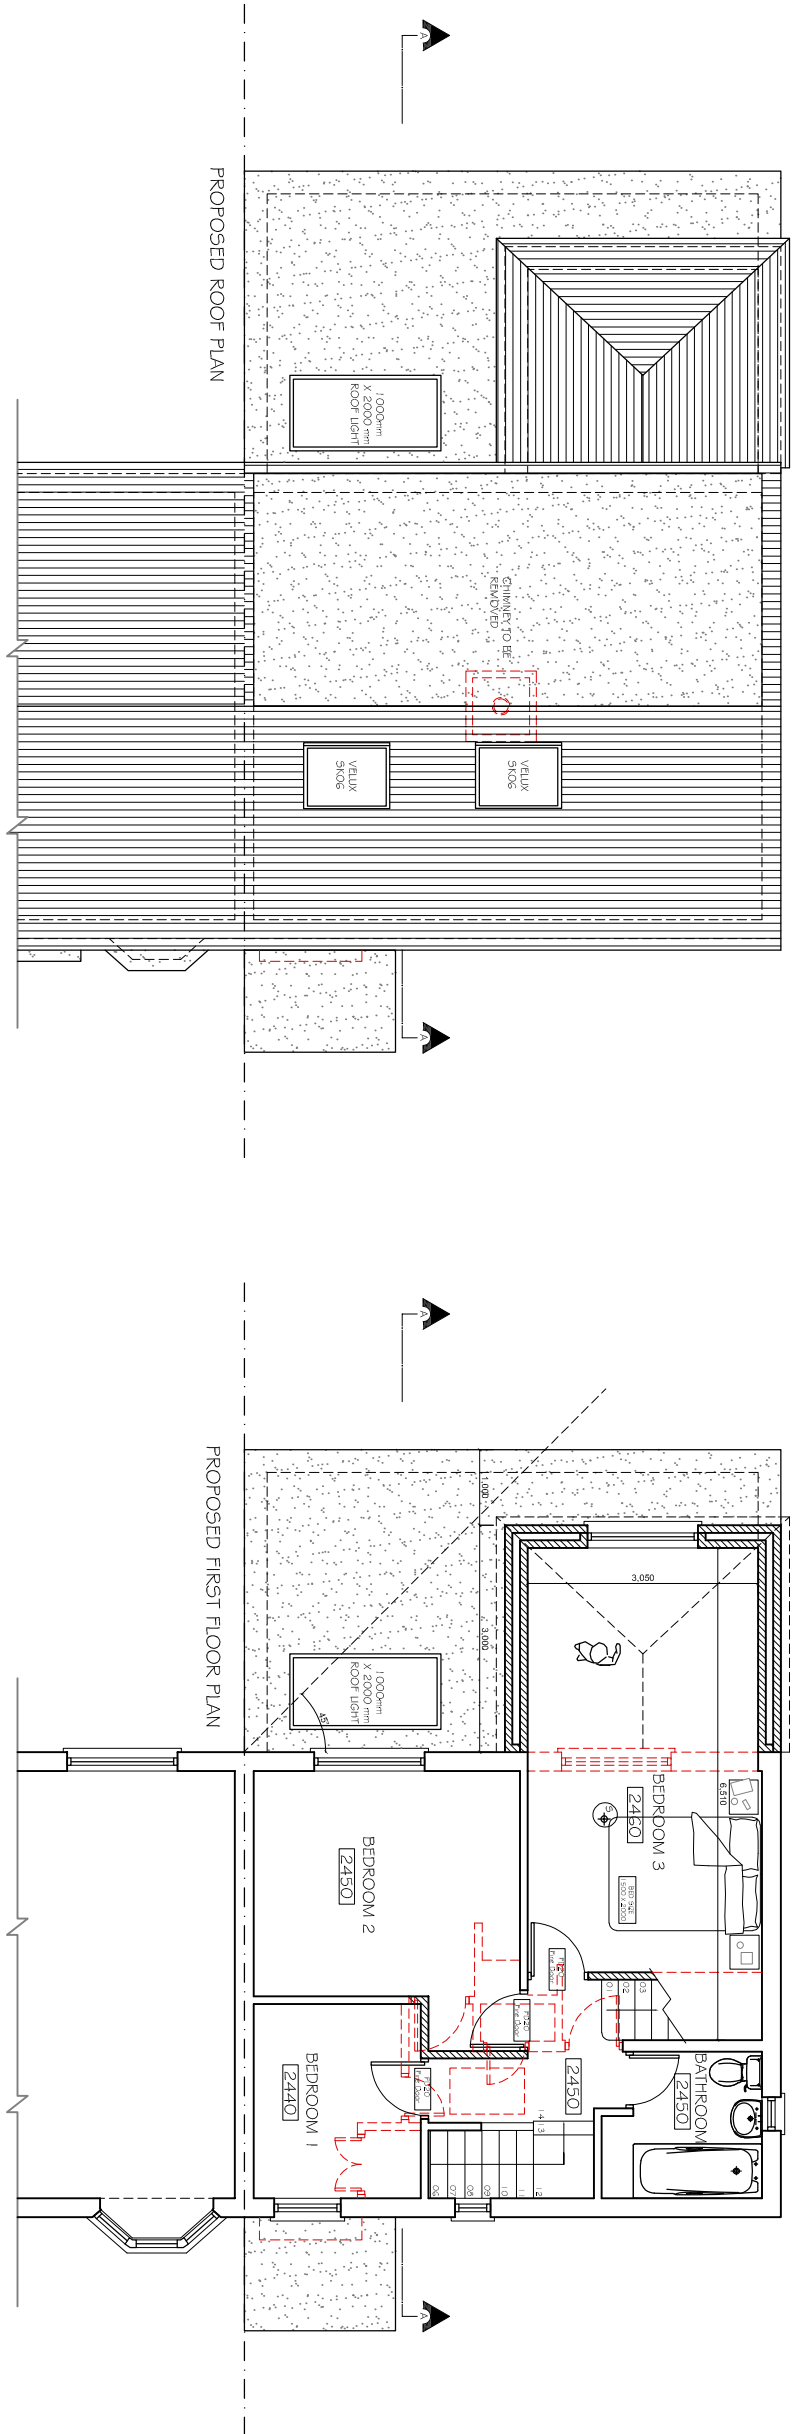

Copyright © Studio 136 Architects Ltd
This drawing is the property of Studio 136 Architects Ltd
It is not to be reproduced, stored in a retrieval system,
copied, loaned or submitted to any other party without the
written consent of Studio 136 Architects Ltd.
This drawing is not to be scaled. Only figured dimensions
are to be used. It is the responsibility of the client to
verify all dimensions and details with the architect
before construction. Studio 136 Architects prior to setting out or ordering
of any materials.

PROPOSED 1:50

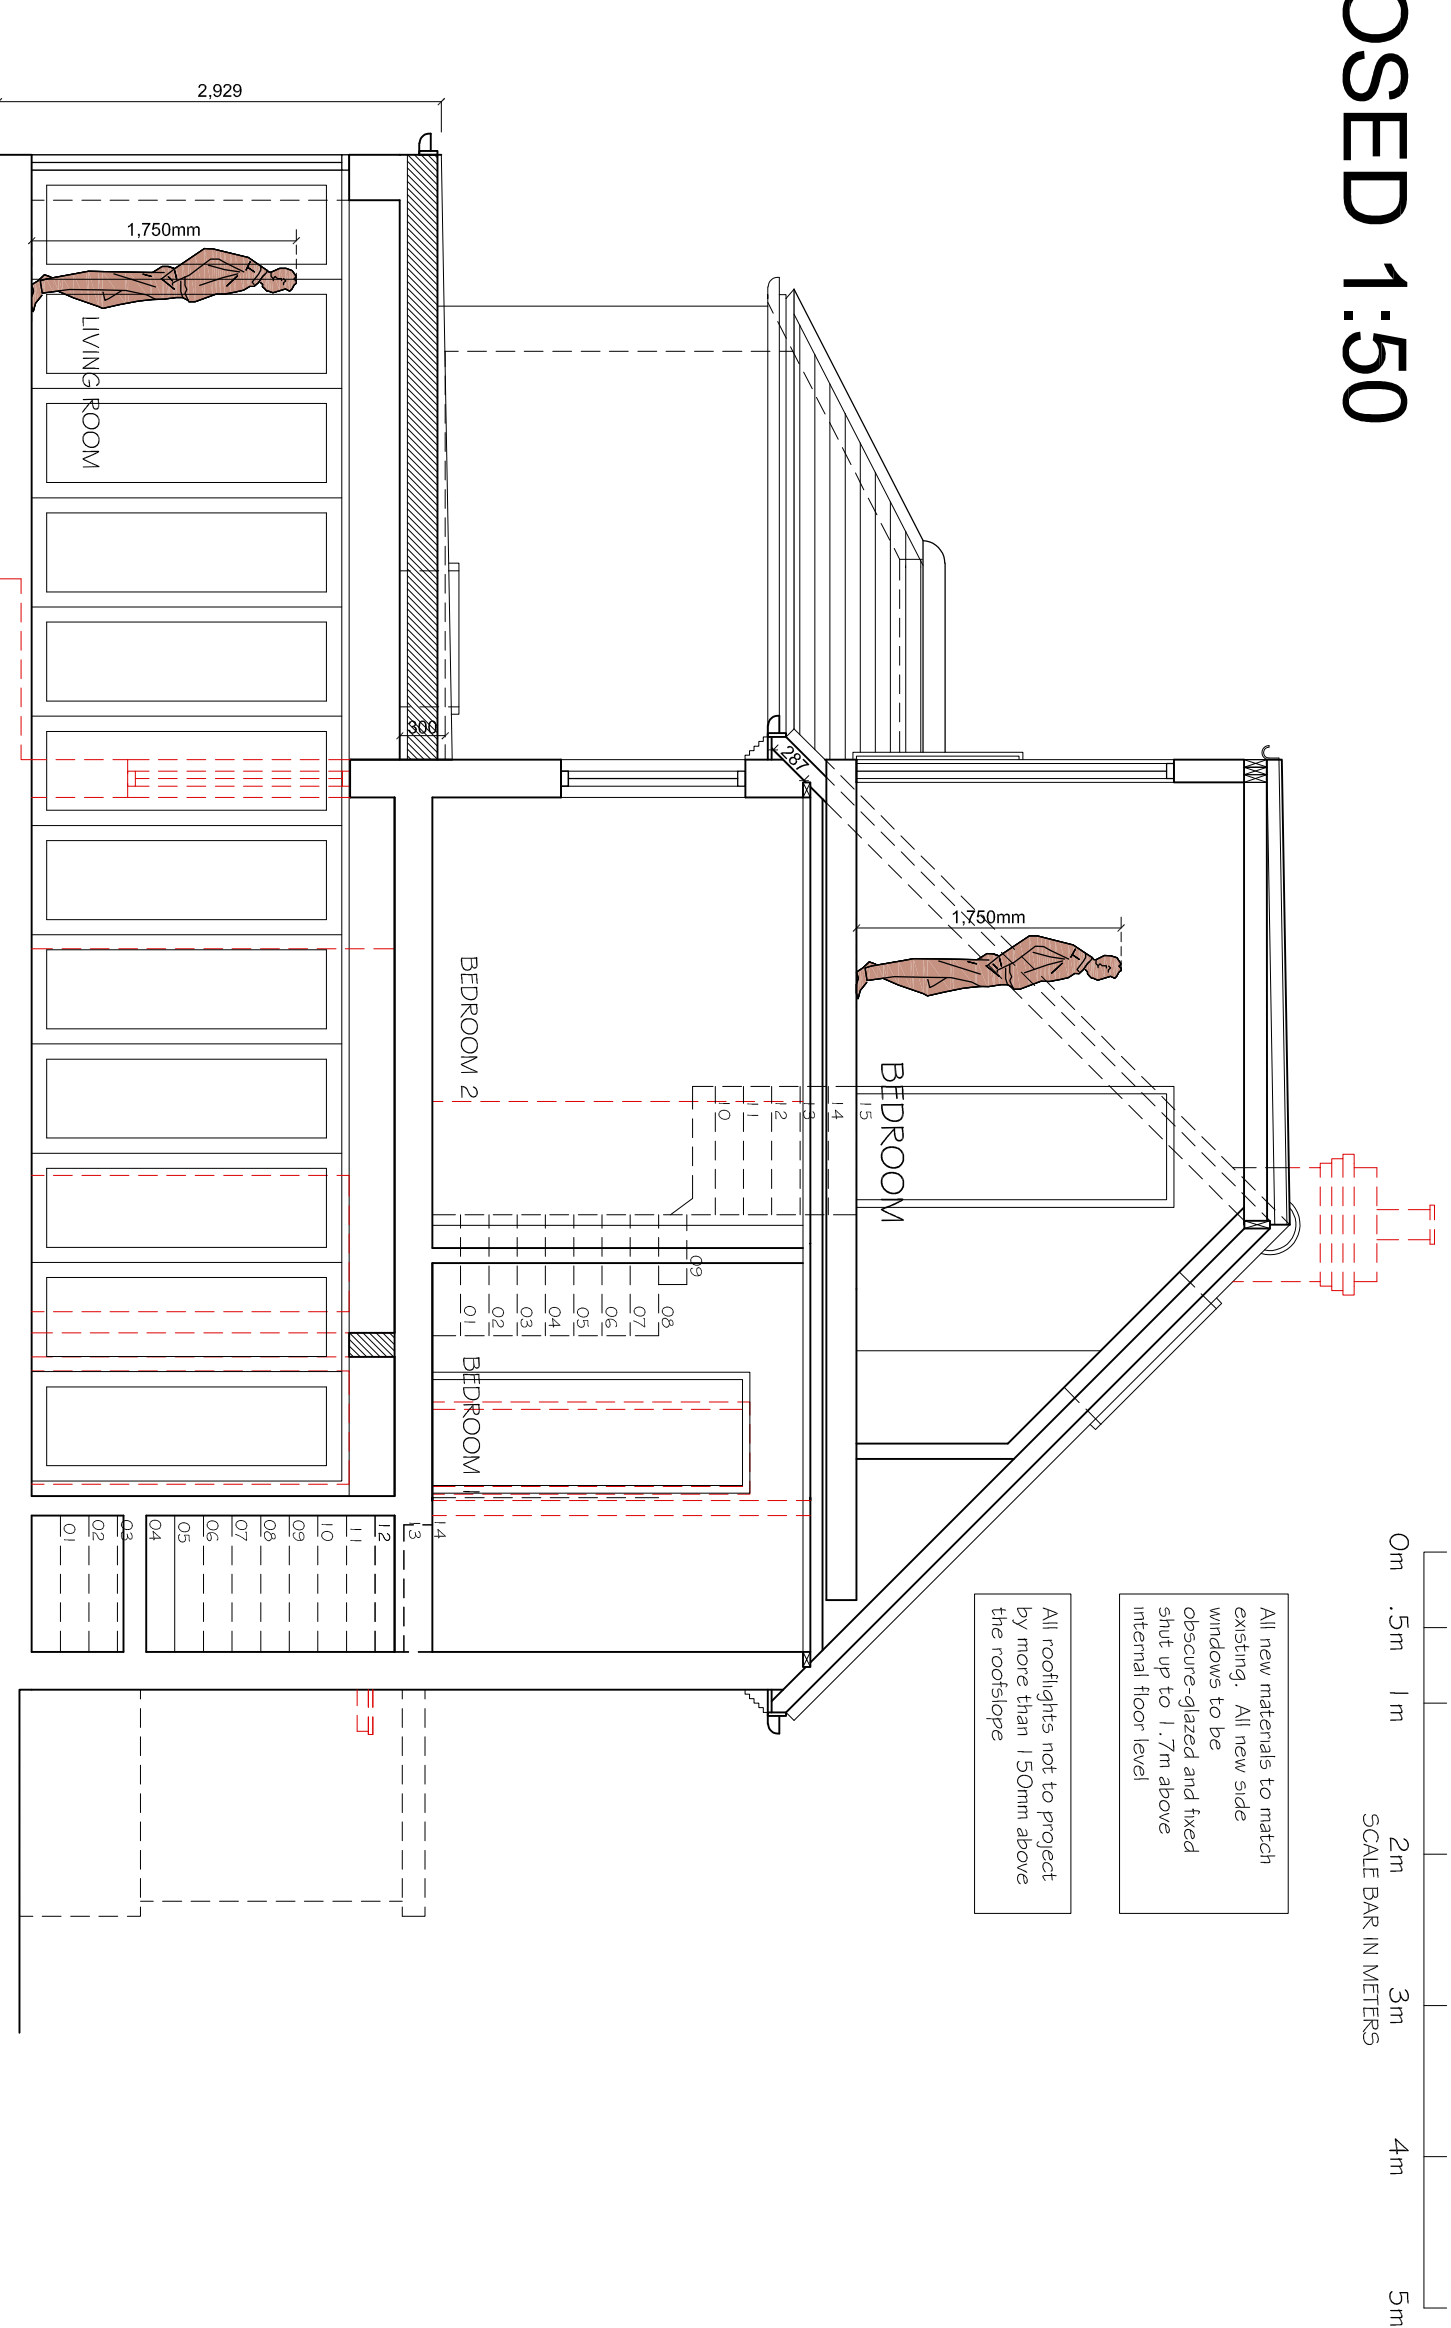

PROPOSED SECTION

PROPOSED LOFT PLAN

PROPOSED GROUND FLOOR PLAN

Drawing Title
PROPOSED PLANS, SECTION AND ELEVATIONS

Client
XXXX
80 WINGFIELD WAY
LONDON
HA4 6RH

Project
GROUND EXTENSION AT
80 WINGFIELD WAY
LONDON
HA4 6RH

Project



Scale	Drawn	Checked	Authorised
1:100/150 @ A1	-	-	-
MAY 2021	-	-	-

Drawing Number	Rev
ST_MAY 21_50WING_002	F