




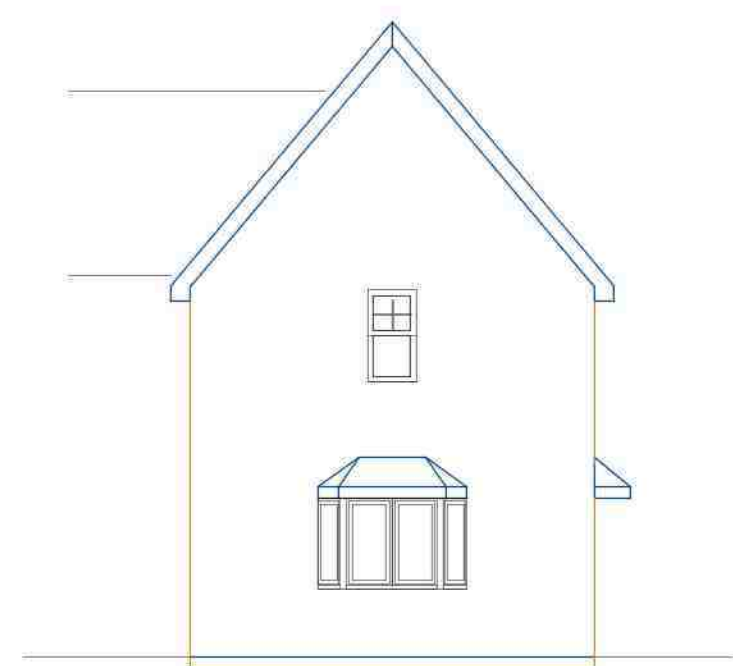





FRONT ELEVATION

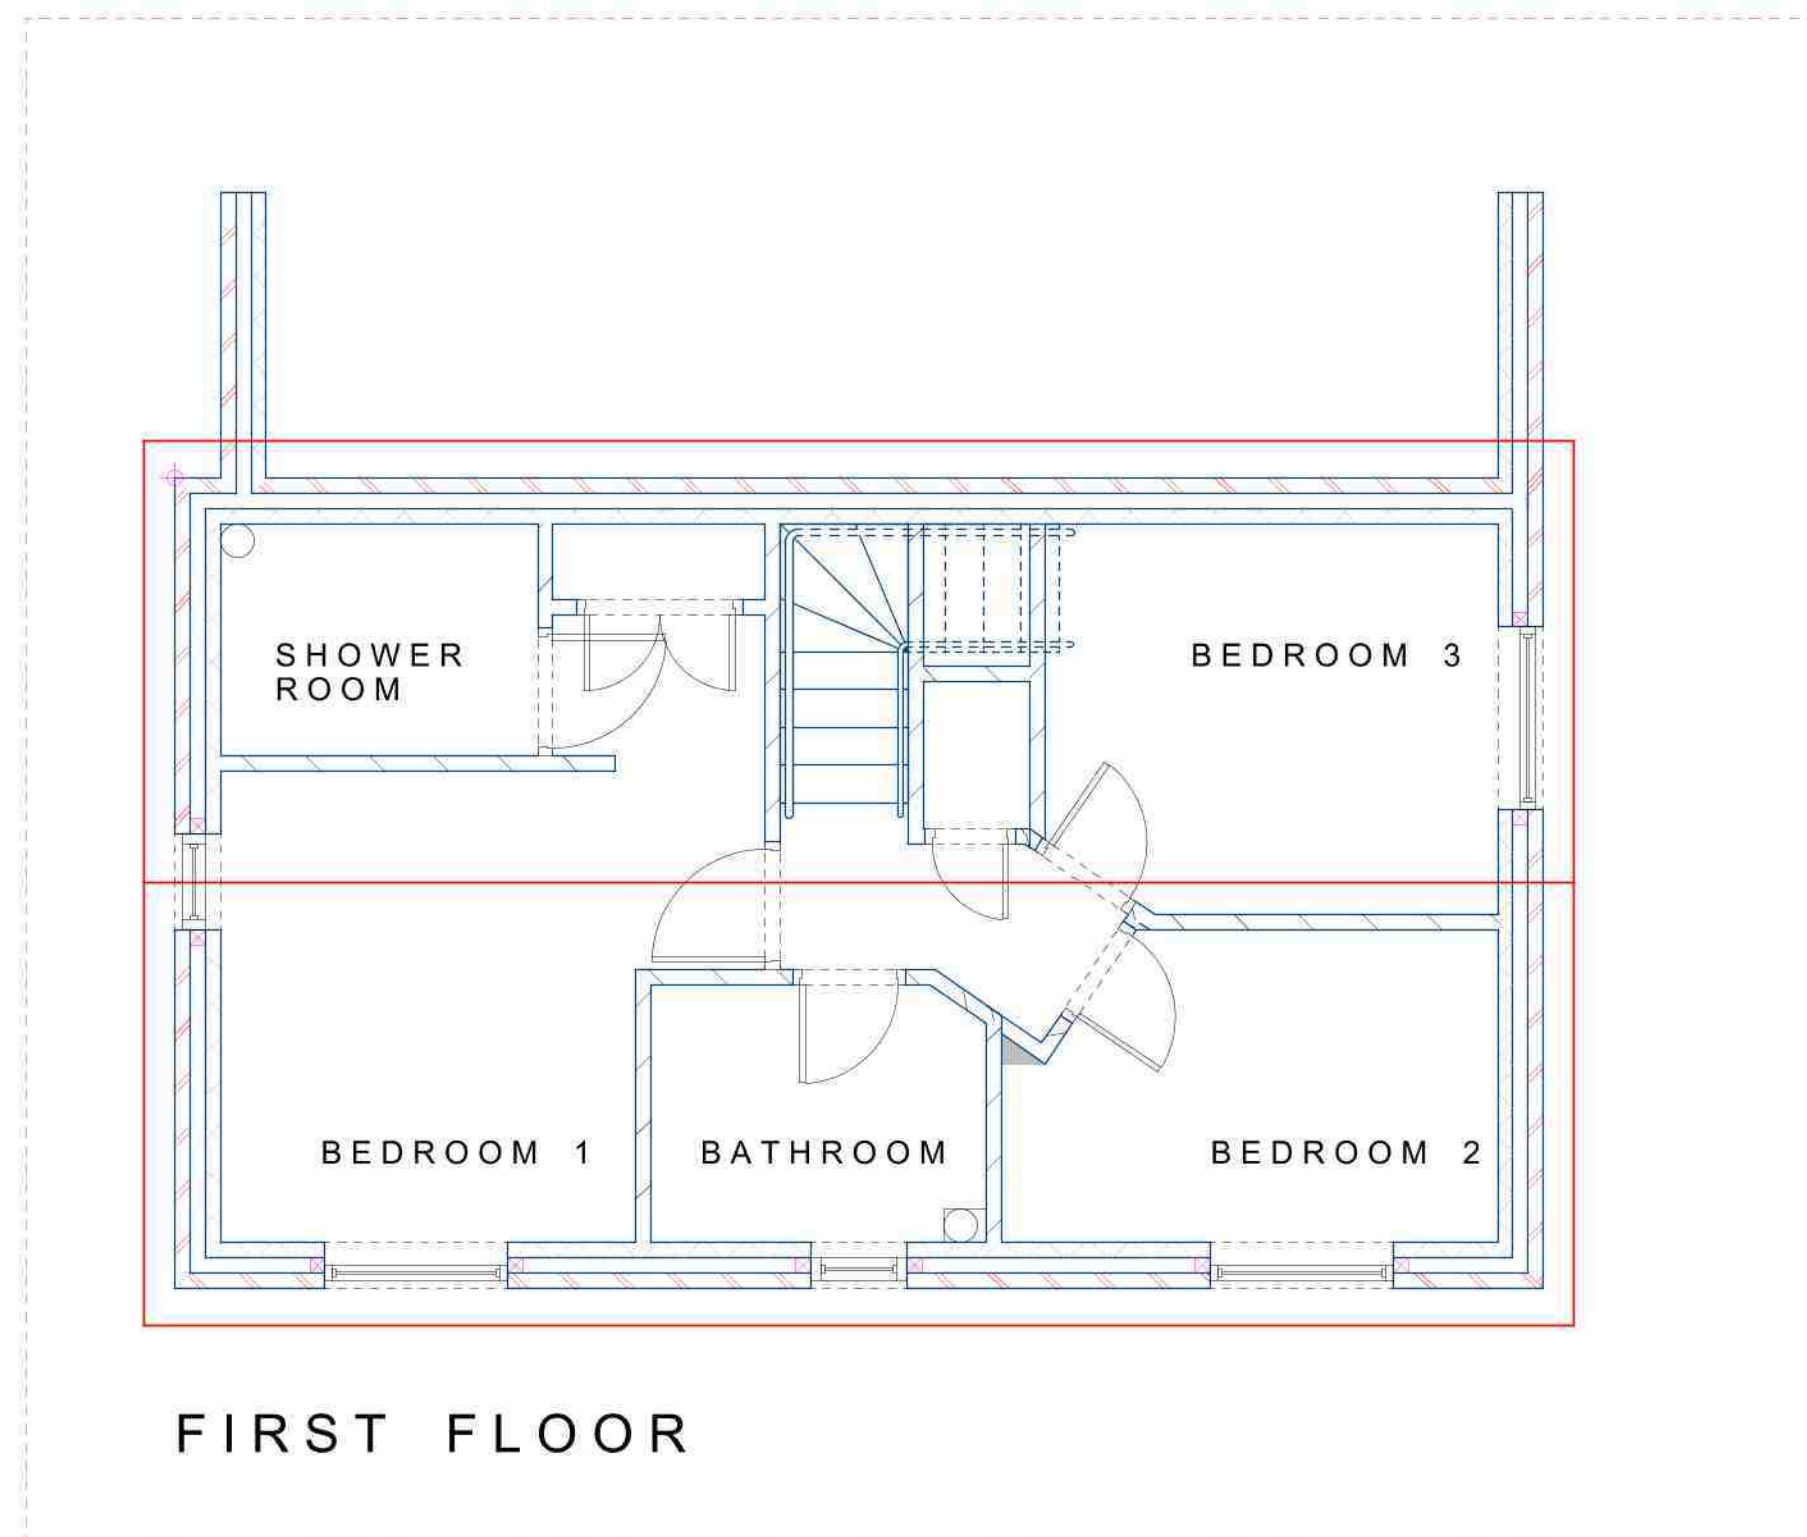

SIDE ELEVATION

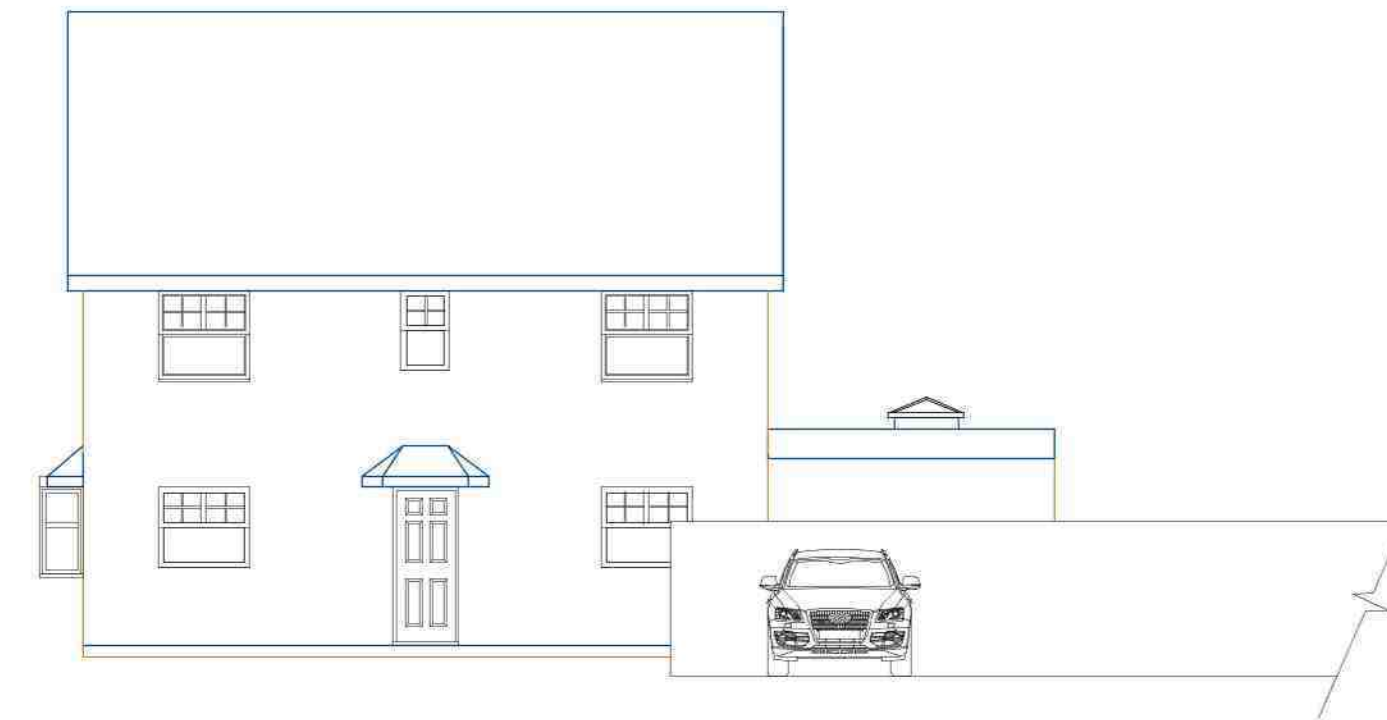

REAR ELEVATION

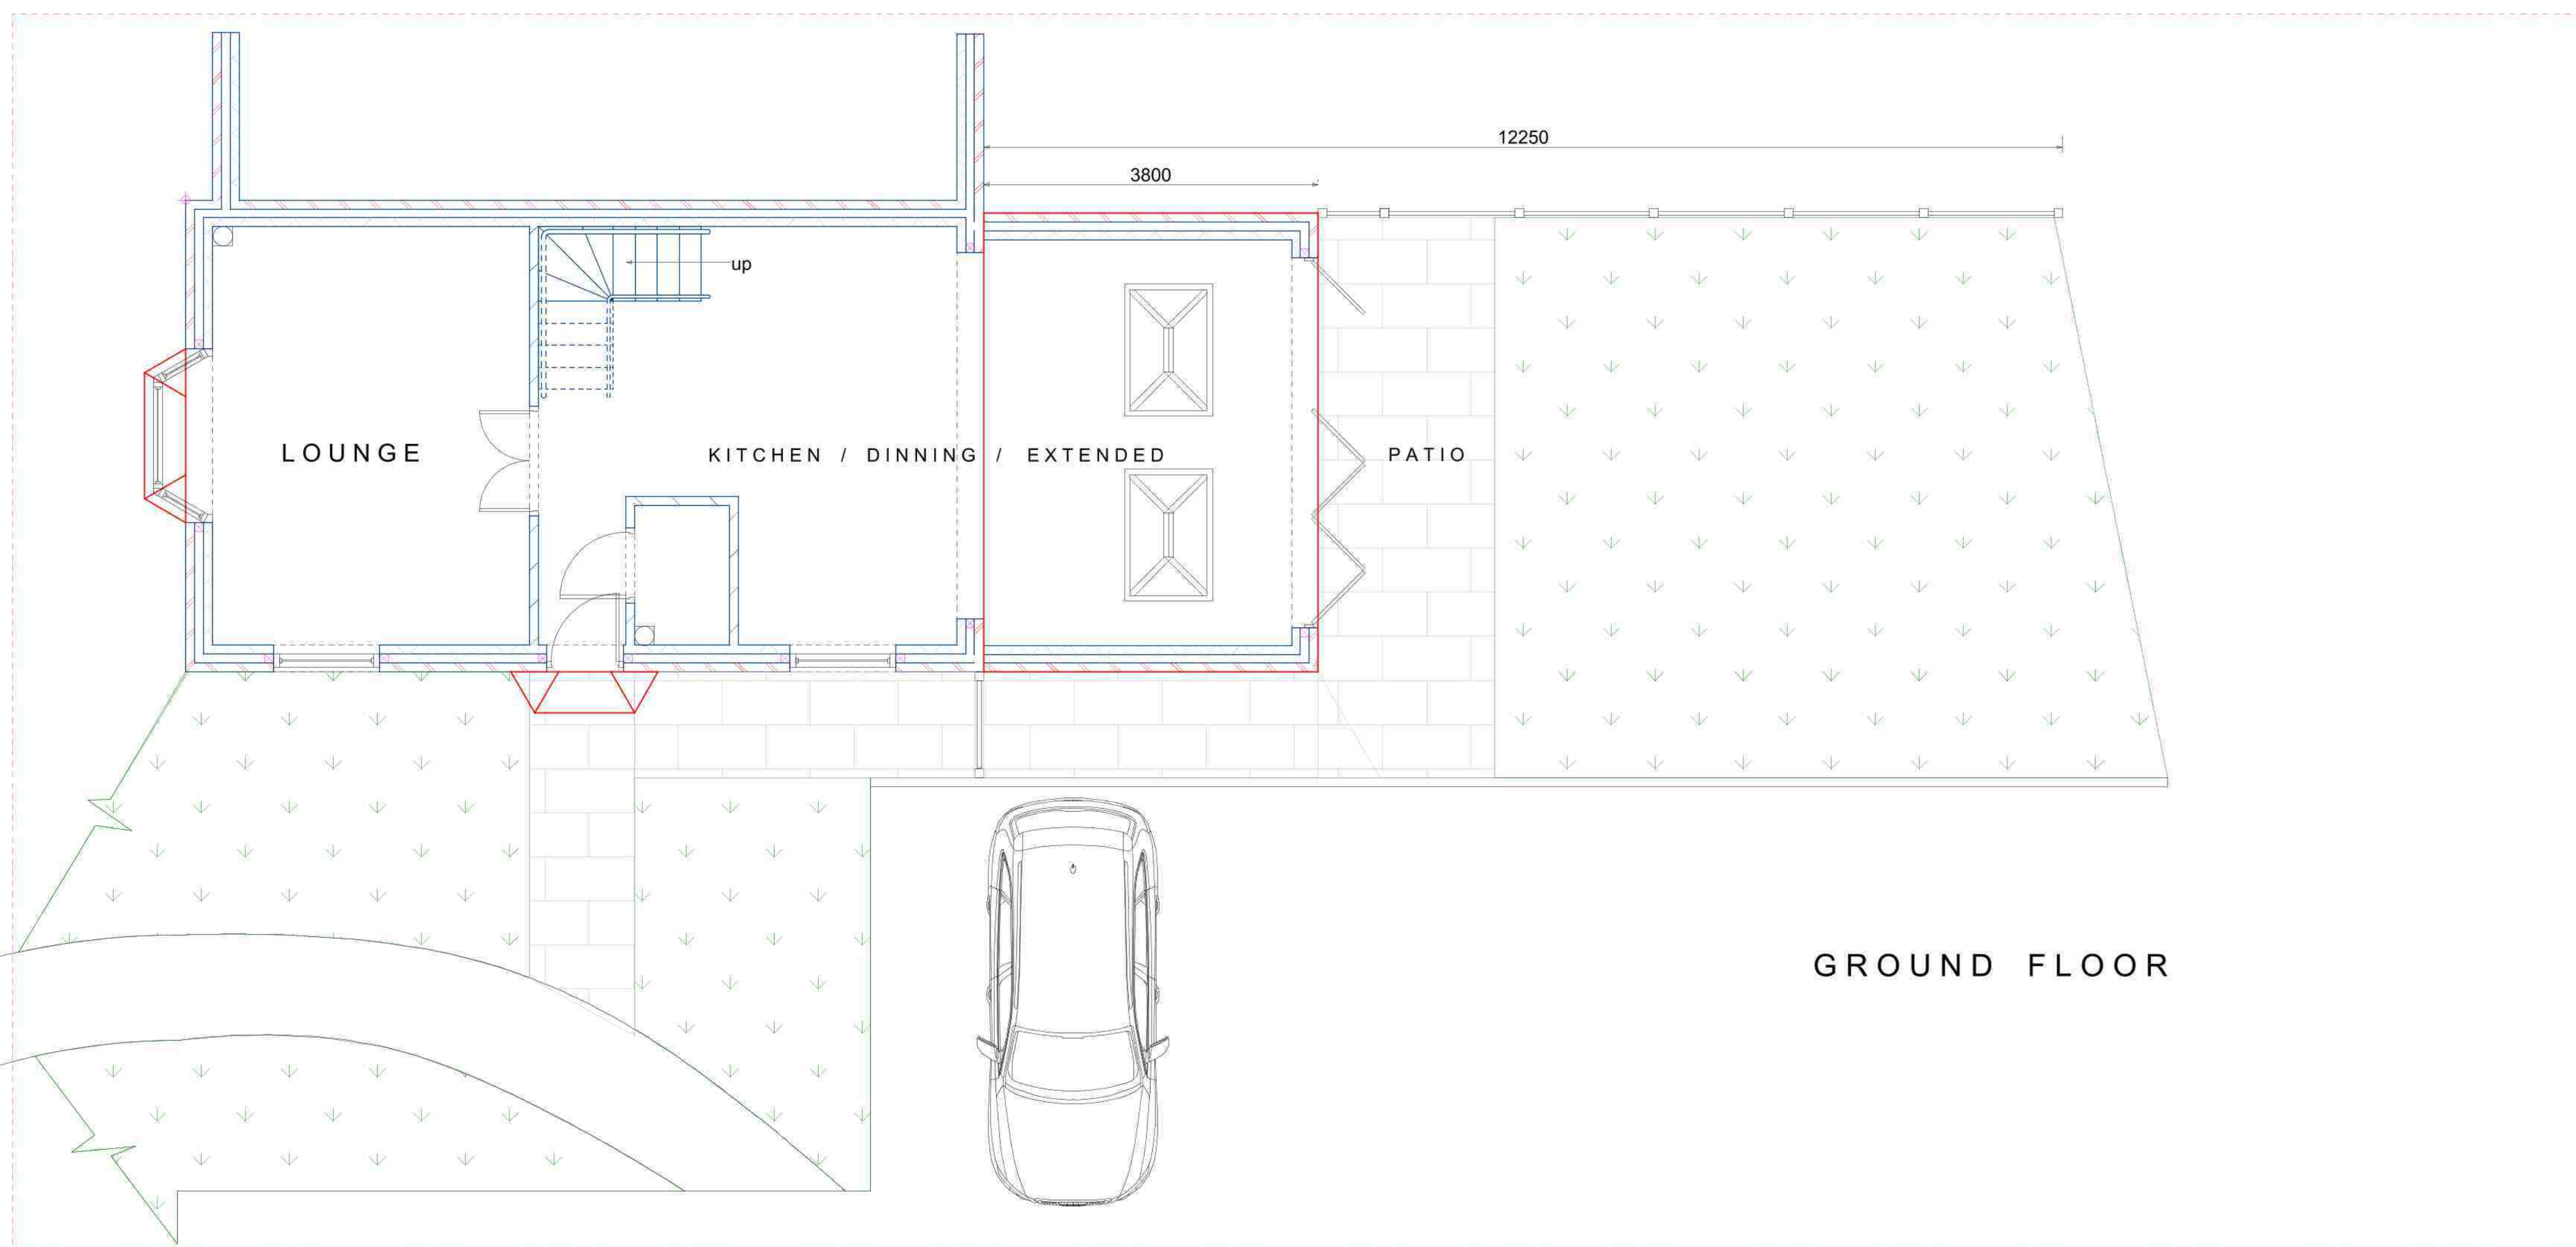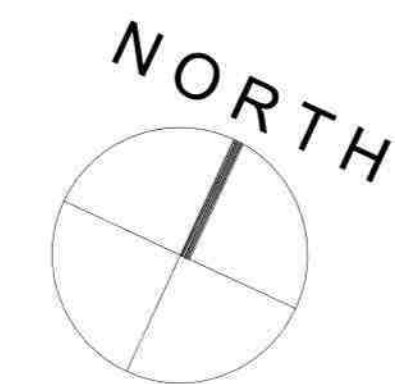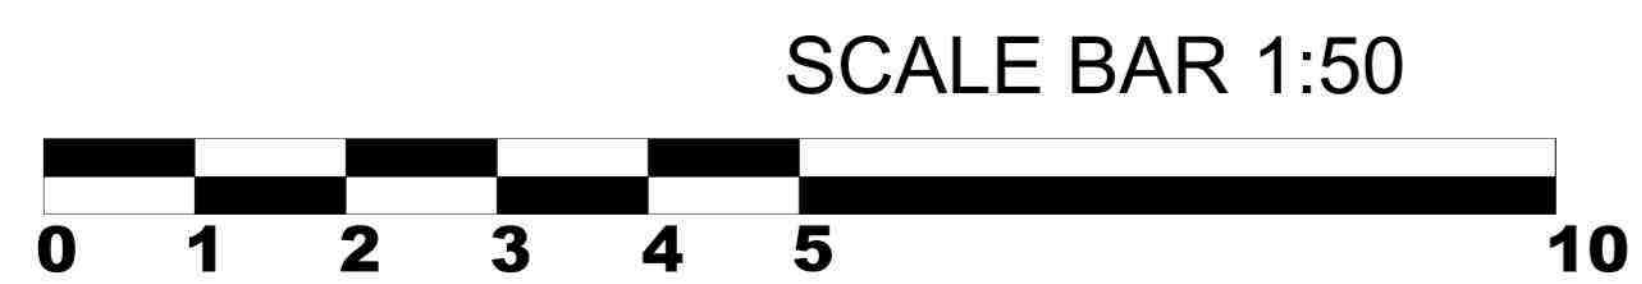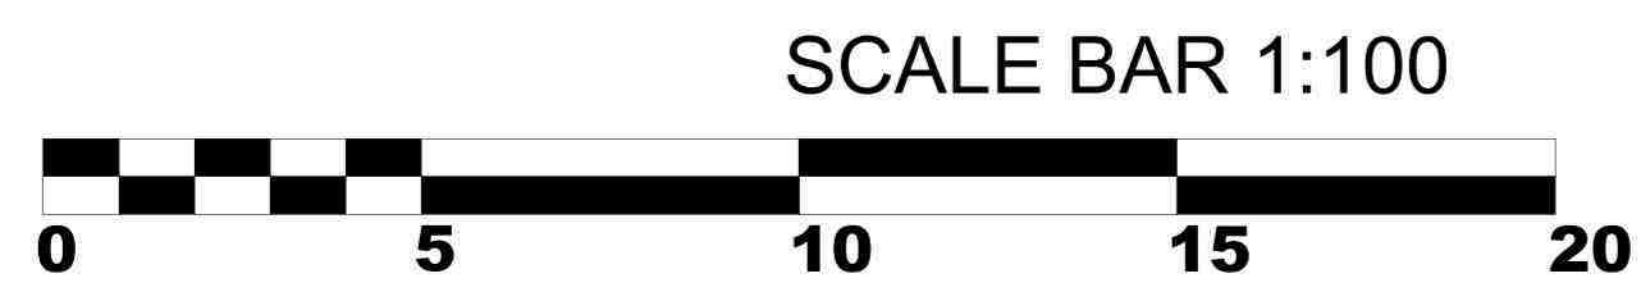

 HARNAM CONTRACT MANAGEMENT
76 RICHMOND ROAD
KINGSTON UPON THAMES
KT2 5EL
07745530949
harnammike@gmail.com

PLANNING

Project
Single Storey Rear Extension @
36 Aspen Grove
Pinner
HA5 2NL

Drawing Title
Proposed Plans & Elevations

Client
Komal Amin
Drawing No.
PA-29002

Date
July 2020
Drawn by
Mike Patel

Scale
1:50 & 1:100

Page Size - A1