




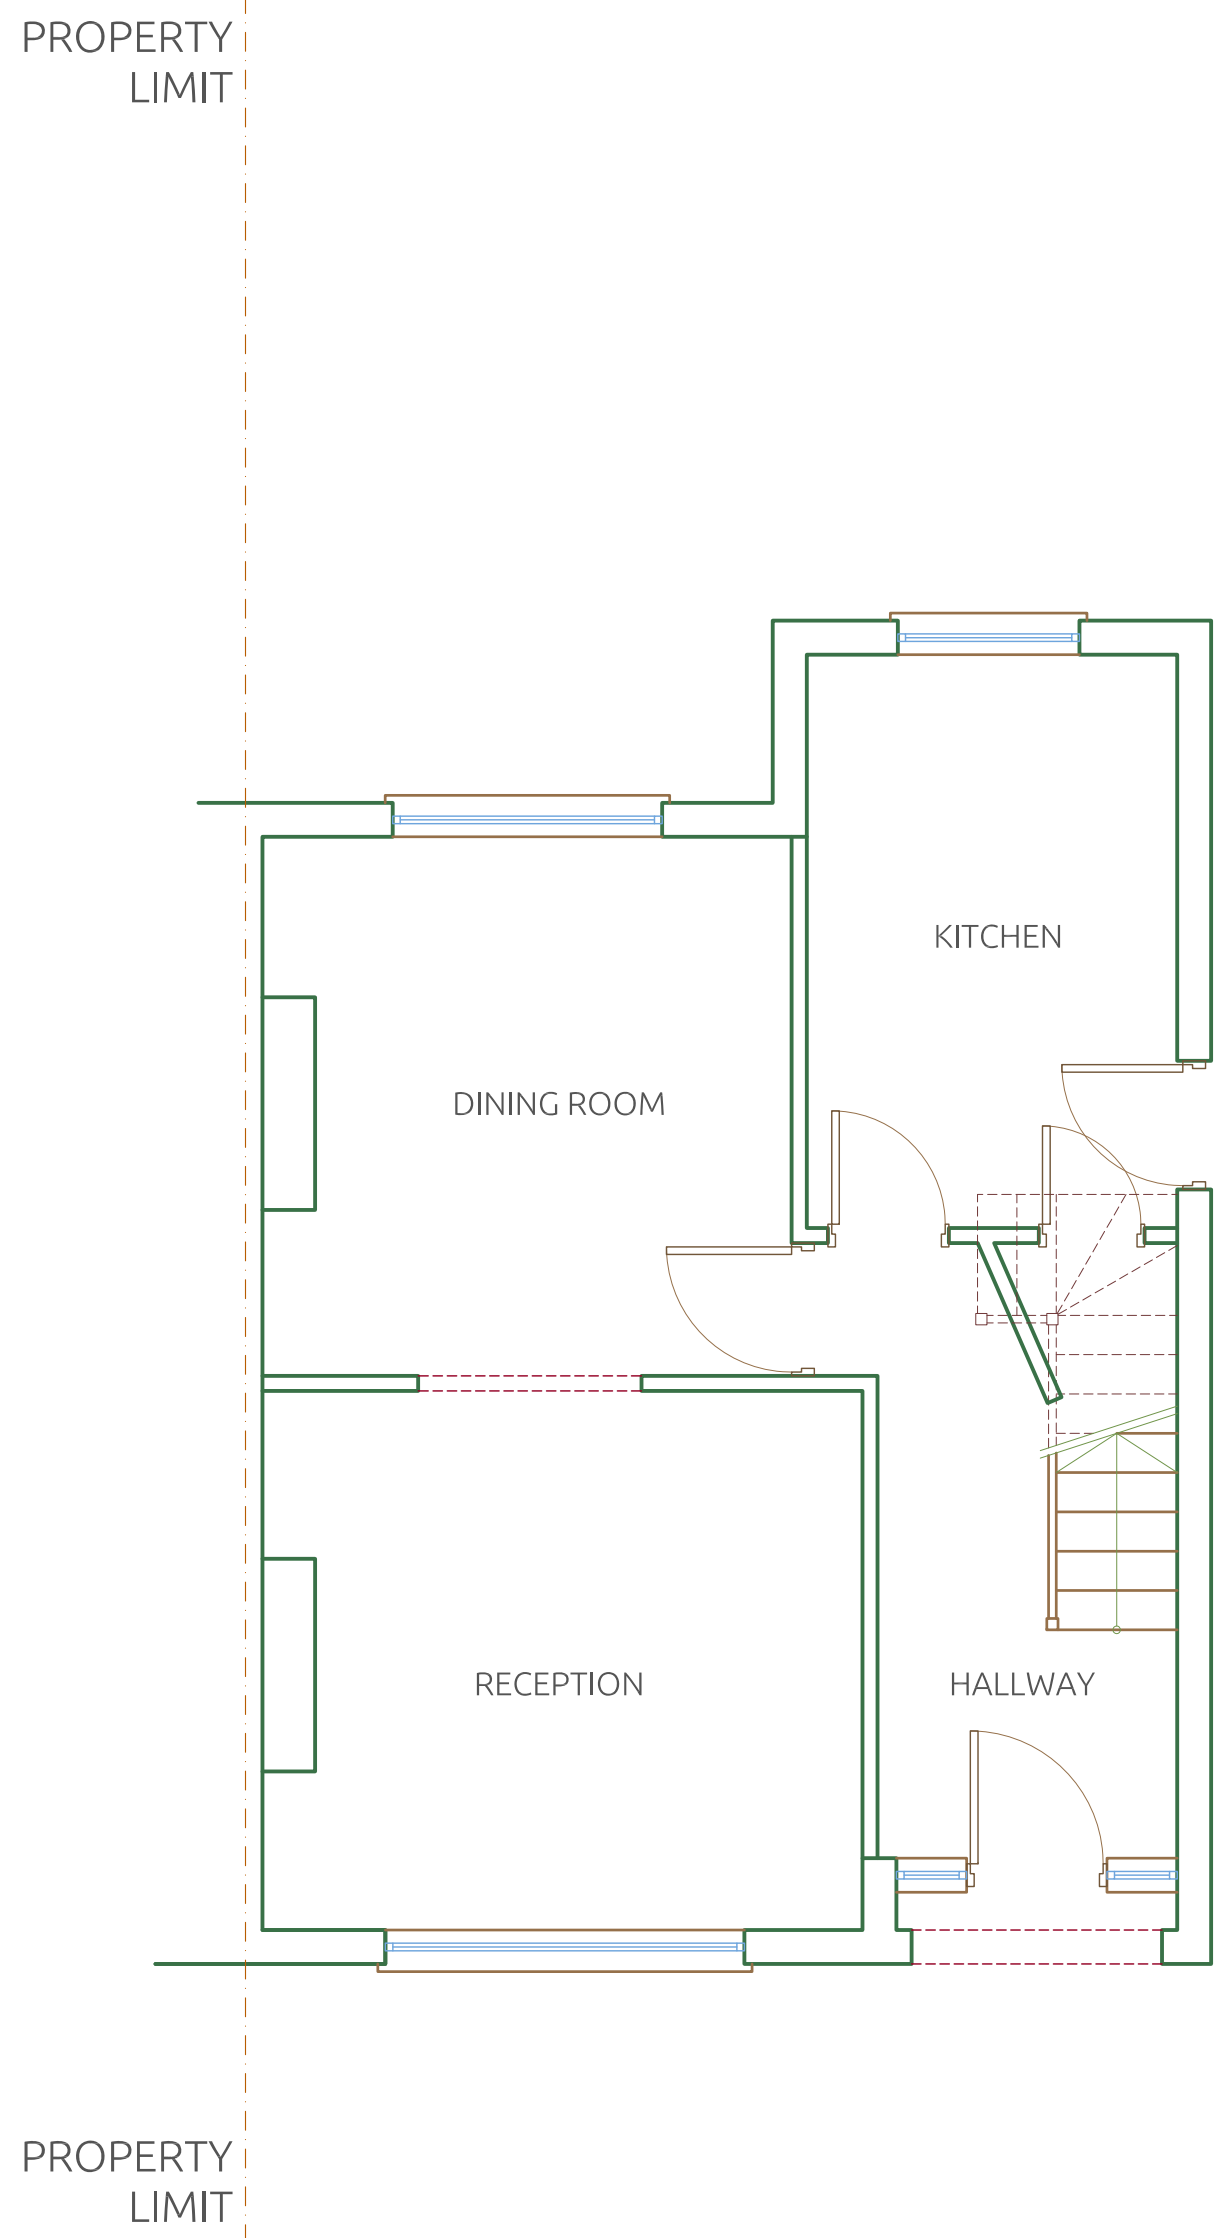


EXISTING Ground Floor Plan
Scale : 1 | 50

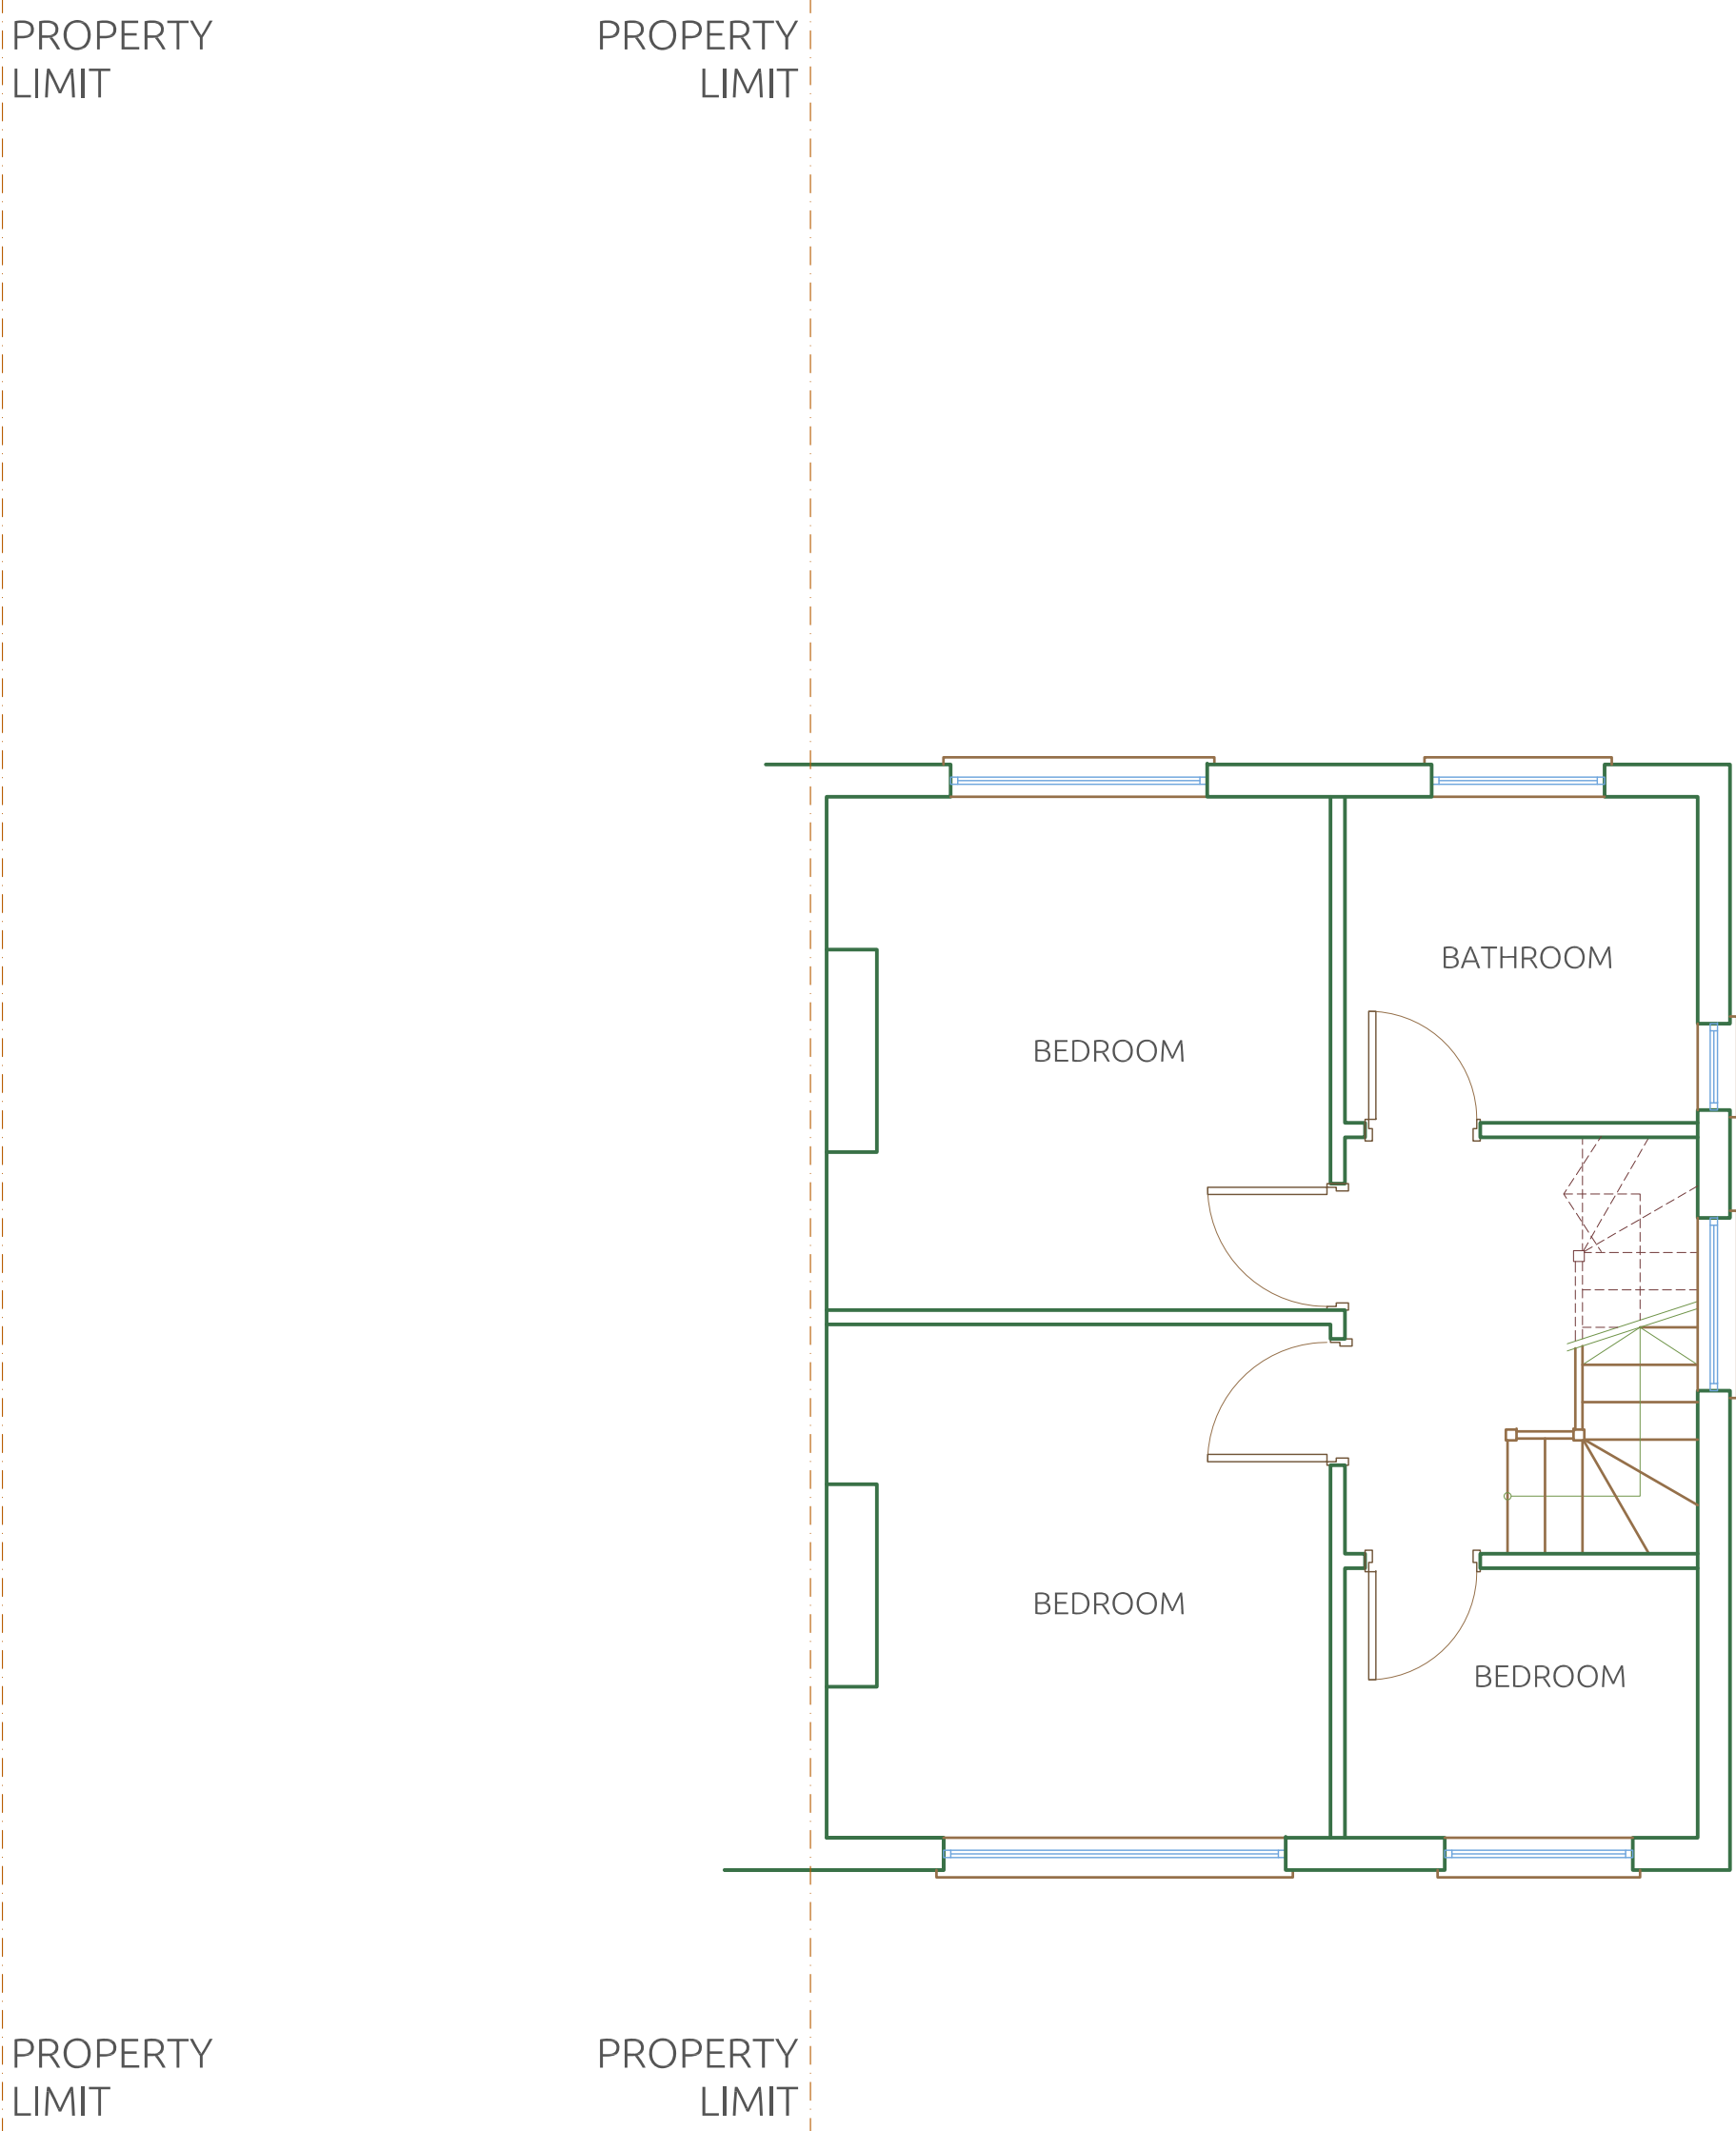


EXISTING First Floor Plan
Scale : 1 | 50

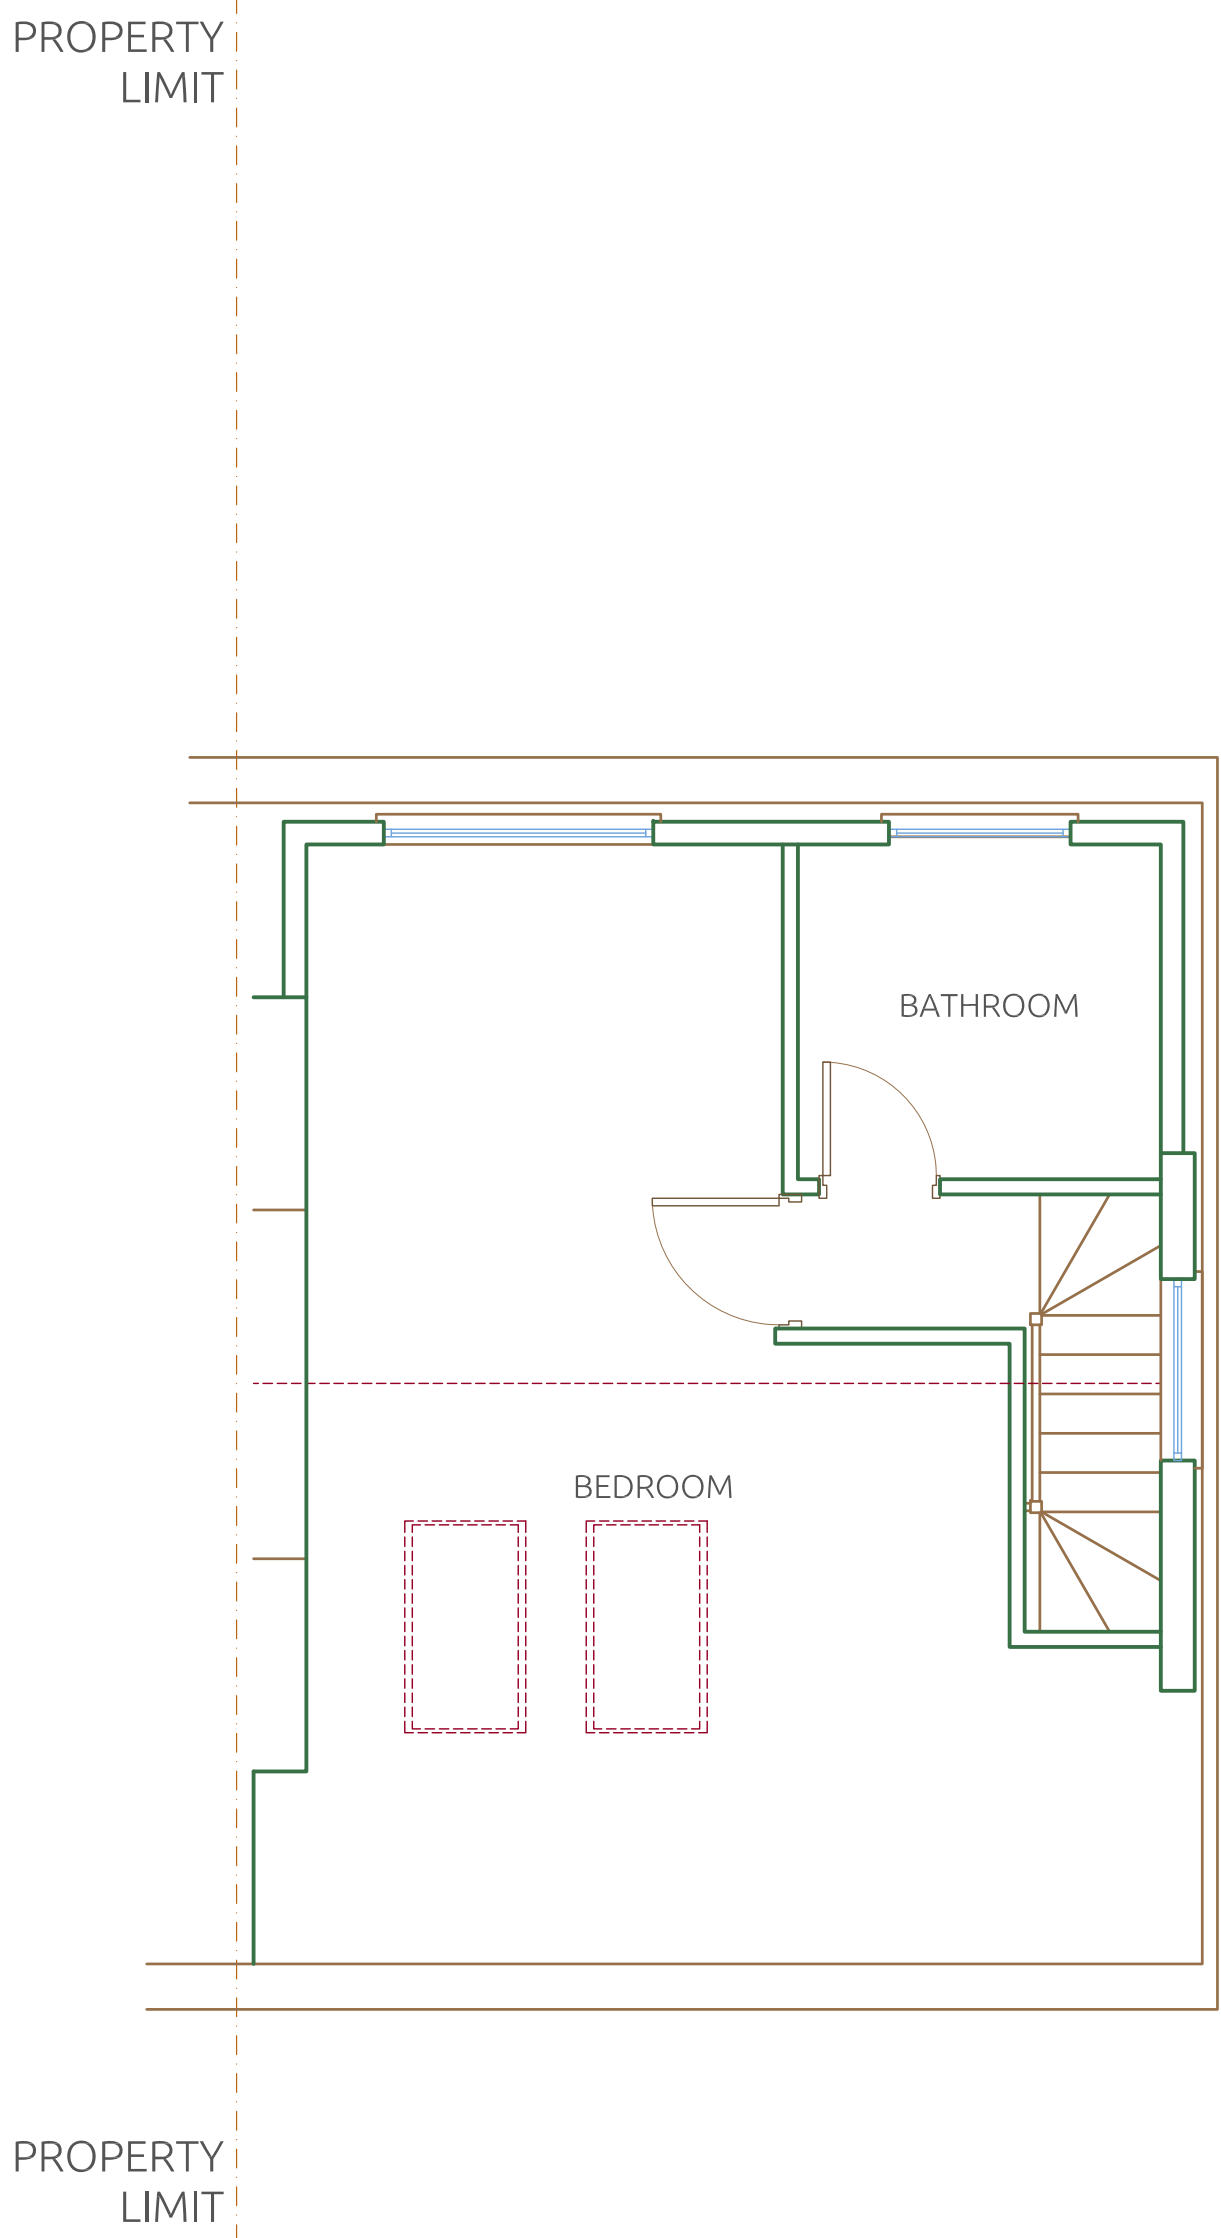


EXISTING Loft Plan
Scale : 1 | 50

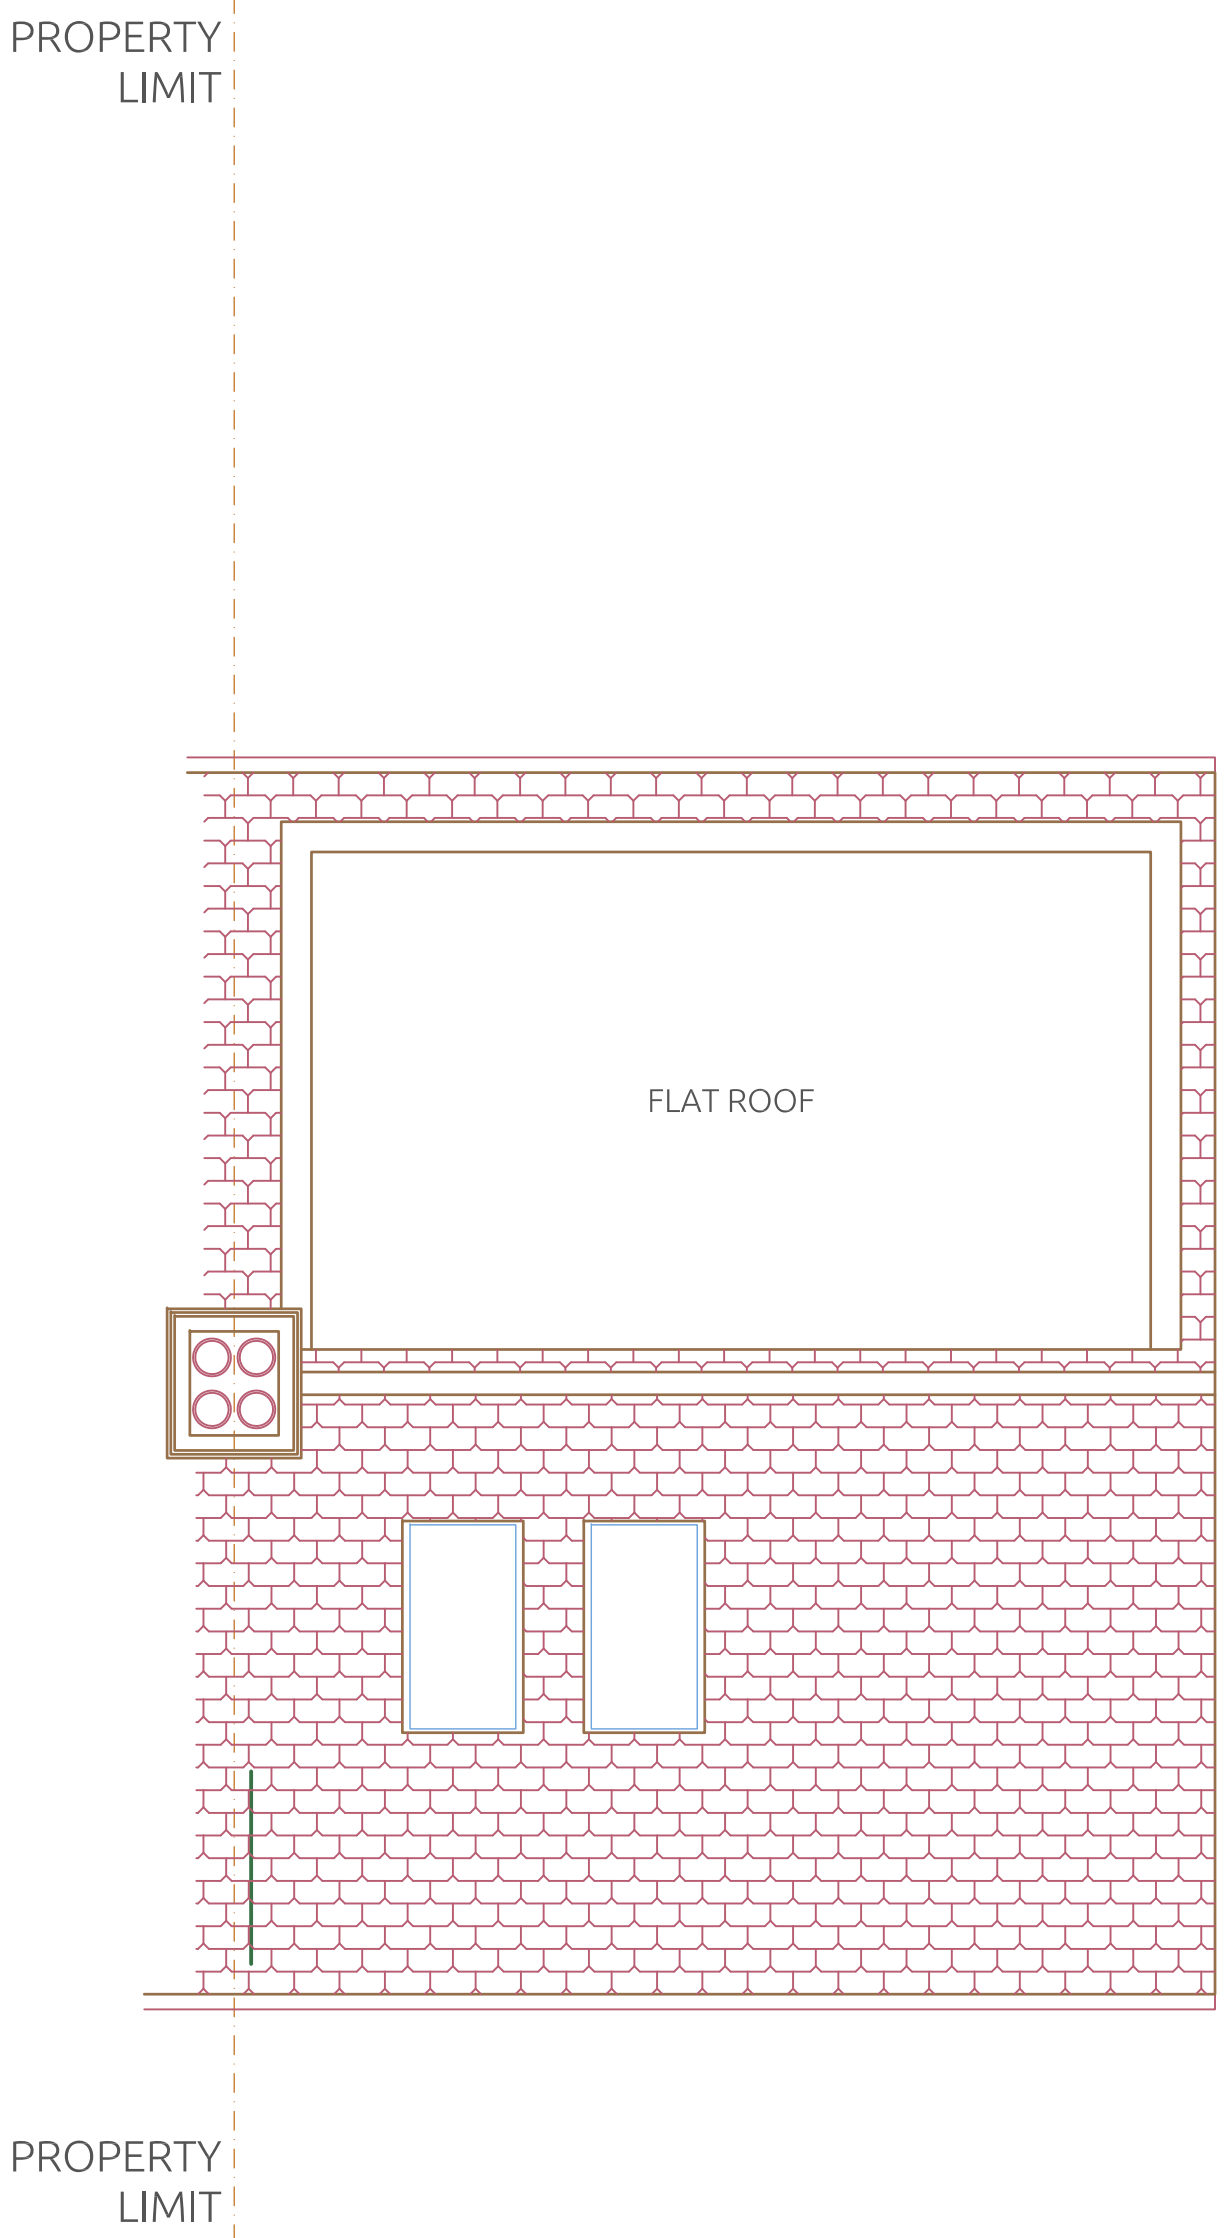


EXISTING Roof Floor Plan
Scale : 1 | 50

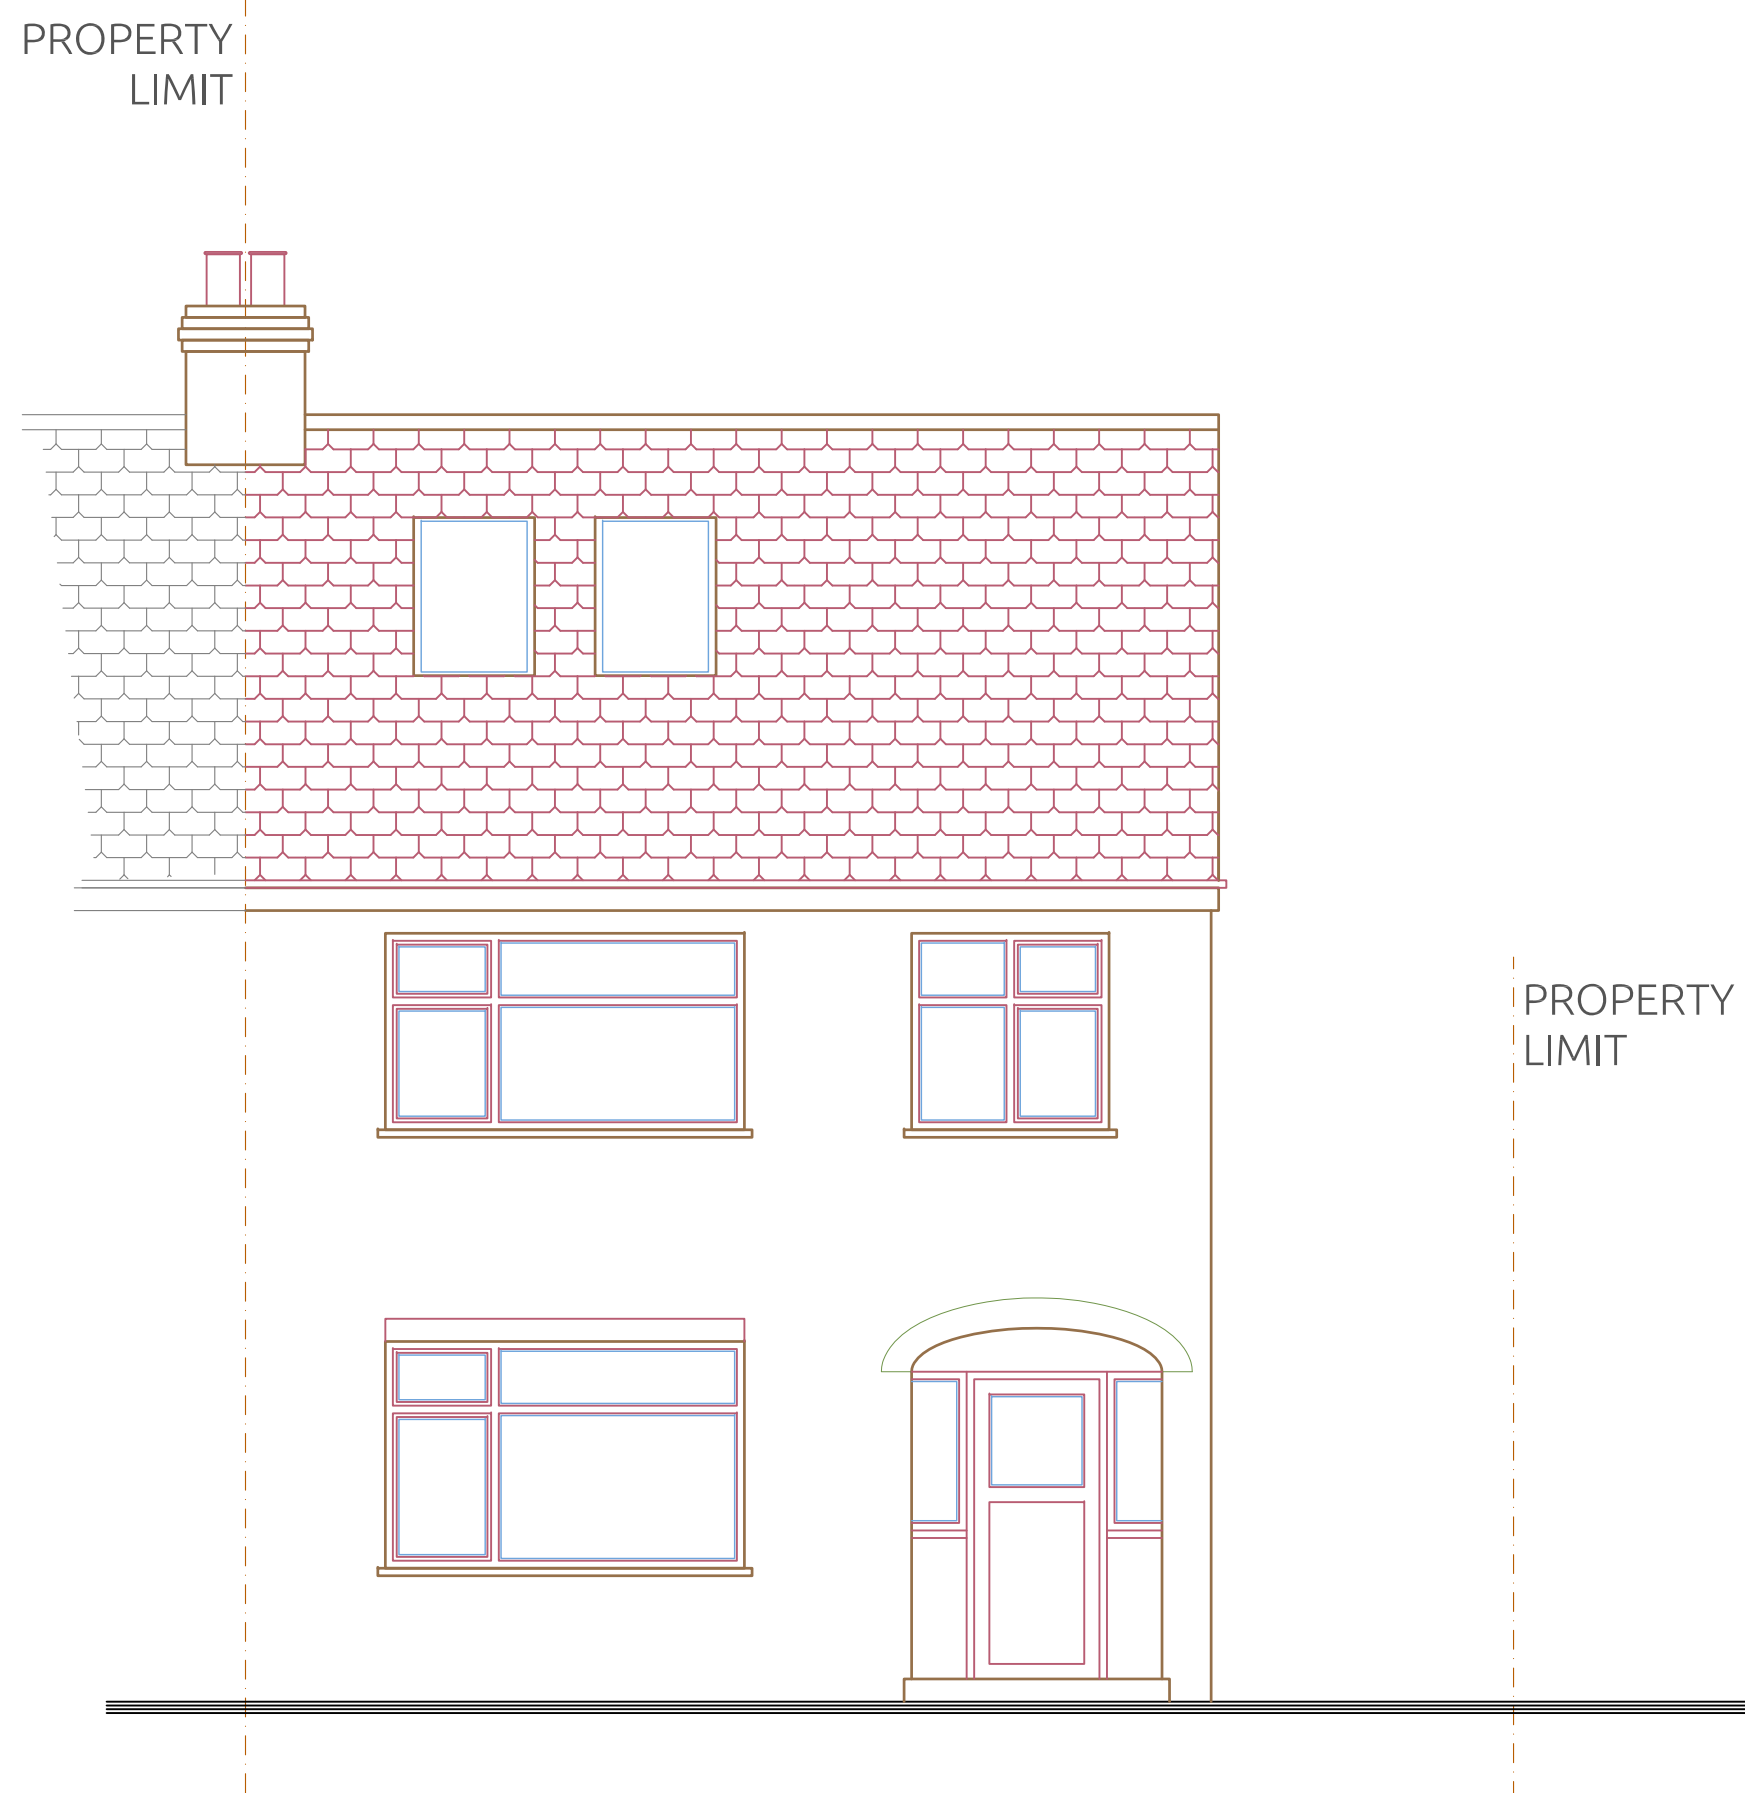

EXISTING Front Elevation
Scale : 1 | 50

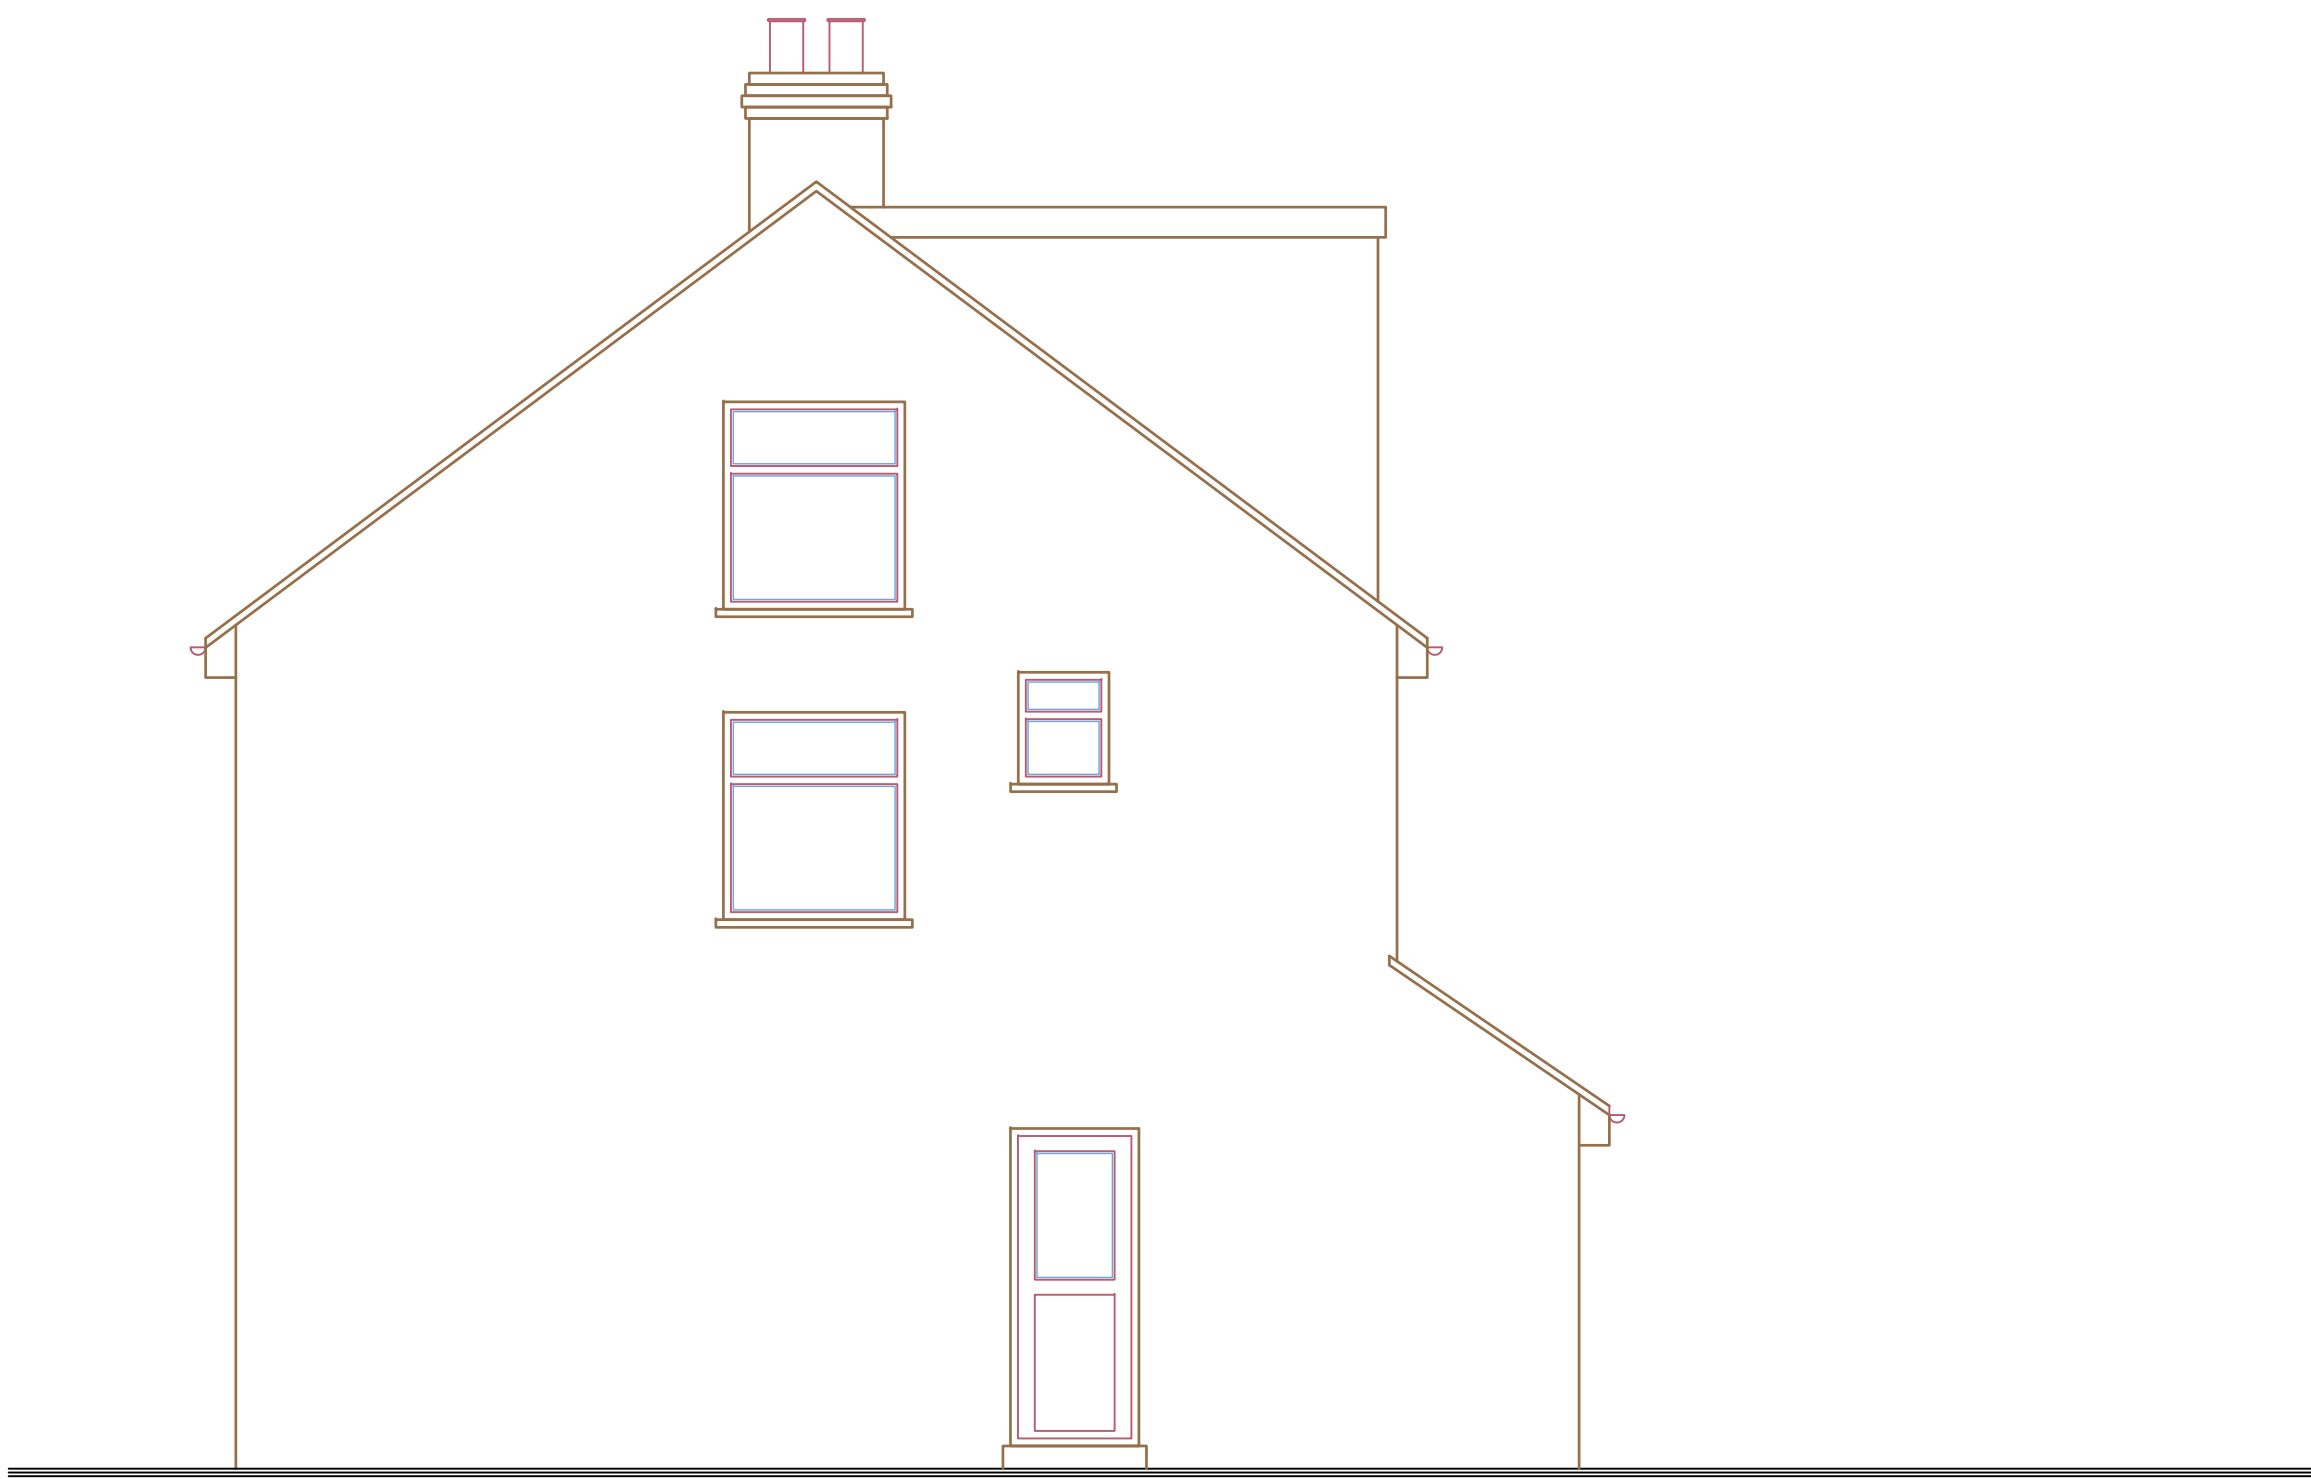

EXISTING Side Elevation
Scale : 1 | 50

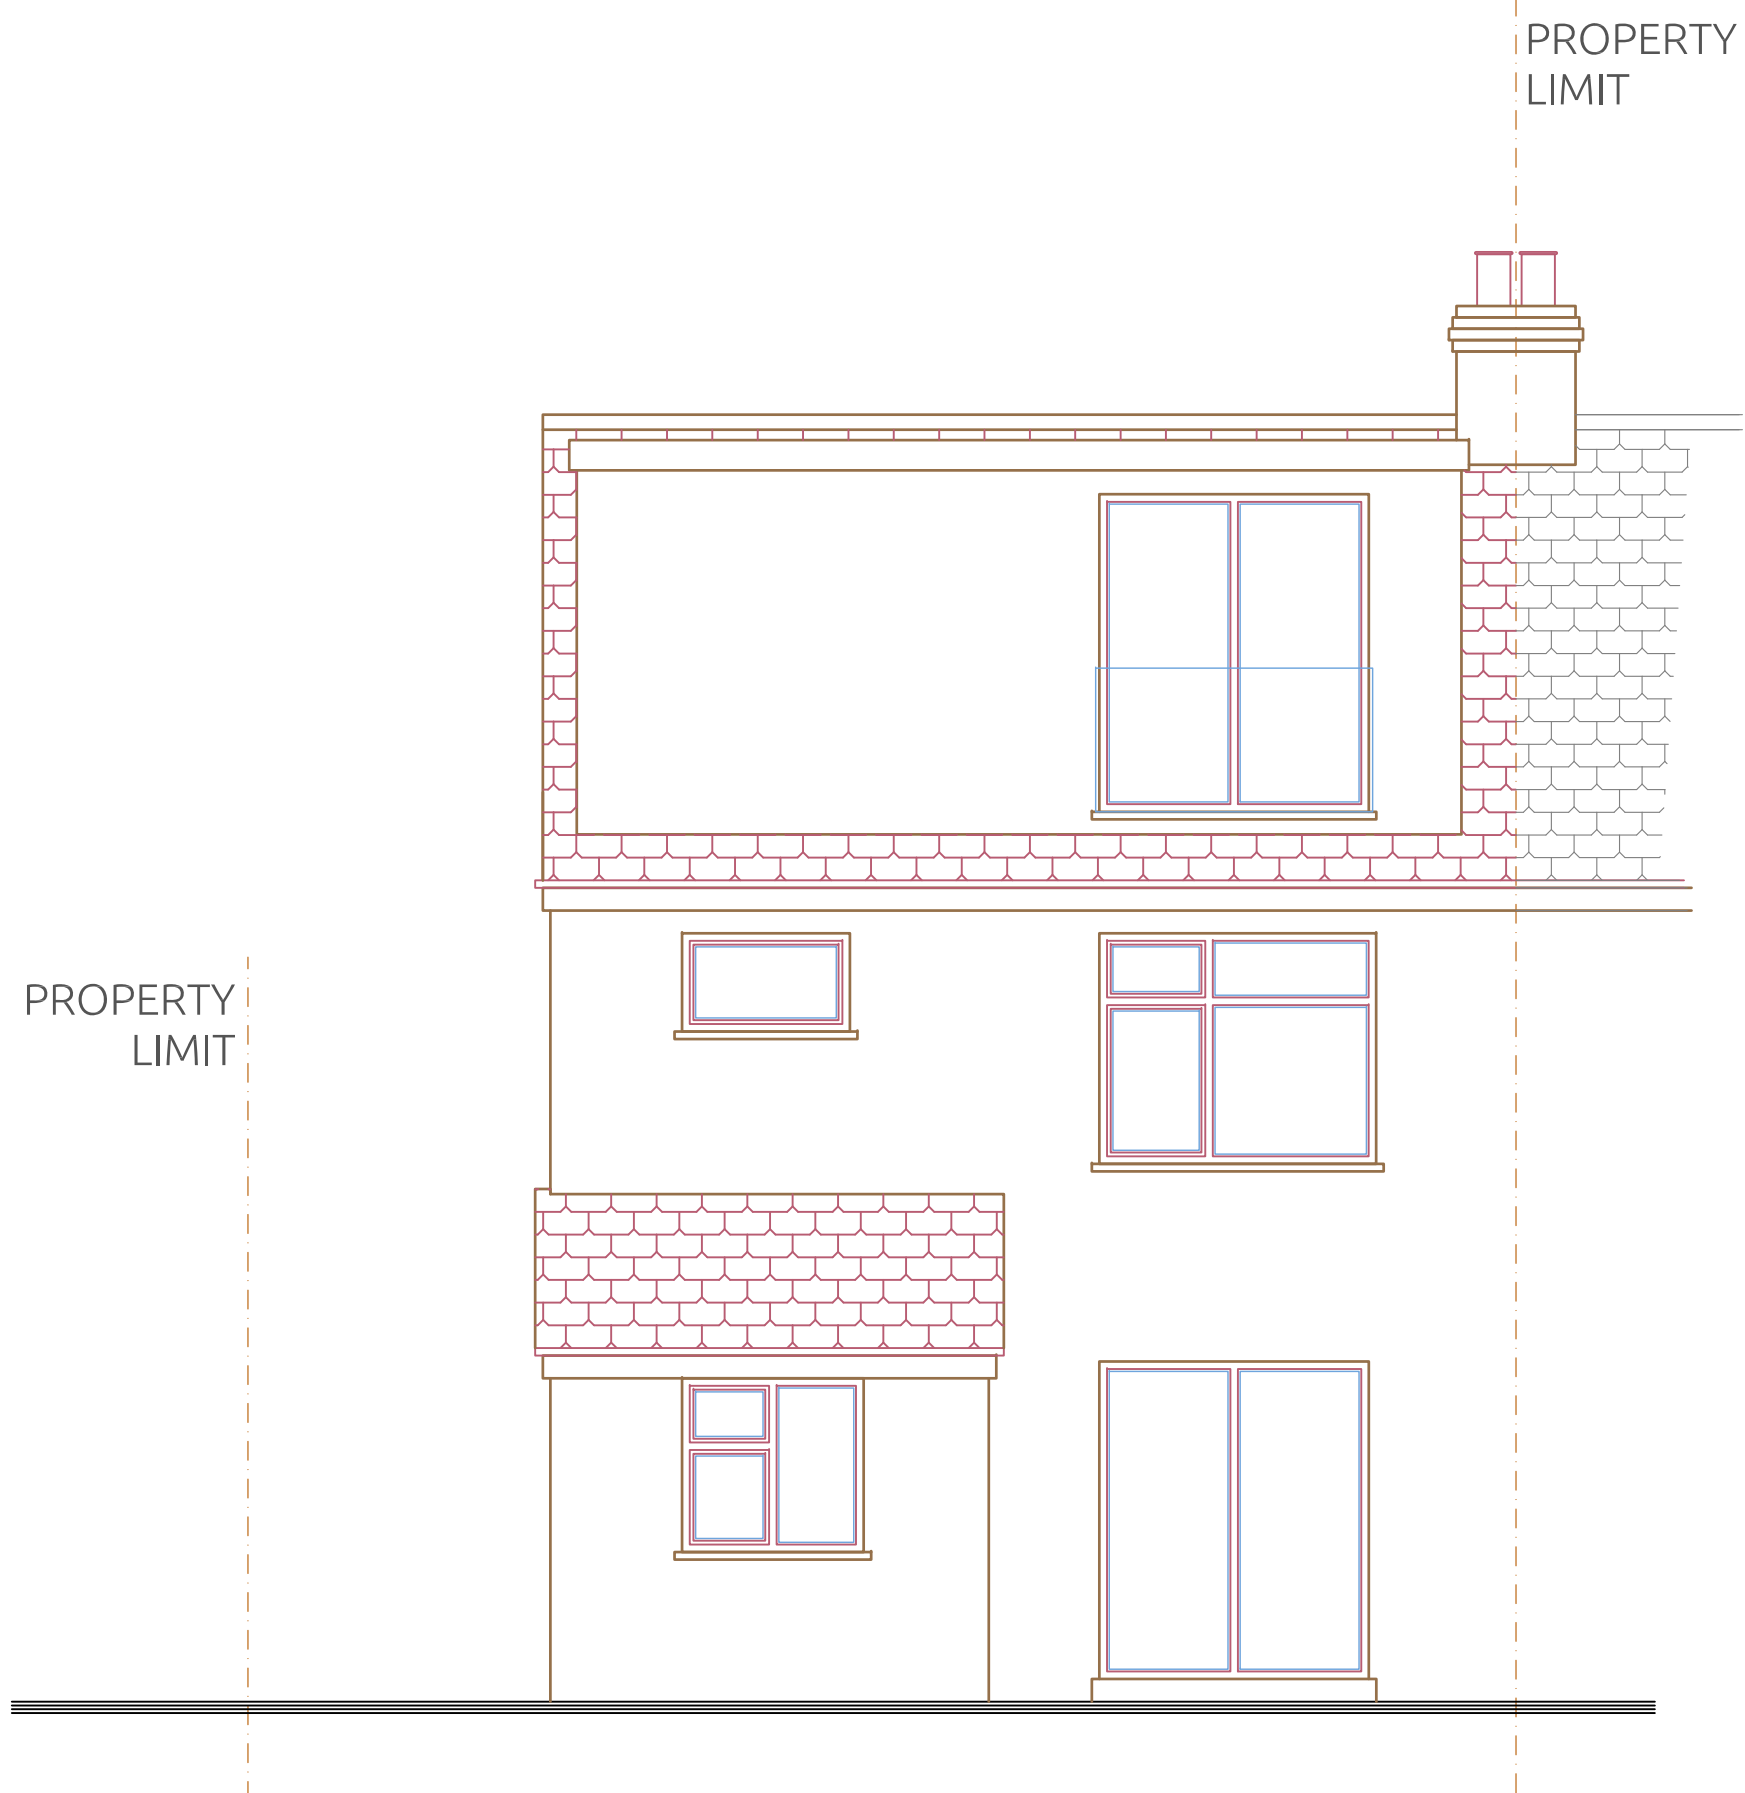


EXISTING Rear Elevation
Scale : 1 | 50





Notes

- 1 | Do not scale from this drawing. Use figured dimensions only. The contractor is requested to check all dimensions before the work is put in hand.
- 2 | Read in conjunction with all other Architect's and structural engineer's drawings.

- 3 | Report any discrepancies to the contract administrator before undertaking the work described in the drawings.
- 4 | Dimensions are approximate site dimensions and are to be verified by the contractor on site before any fabrication / site works occur.
- 5 | Contractor is responsible for all temporary propping to existing structure.

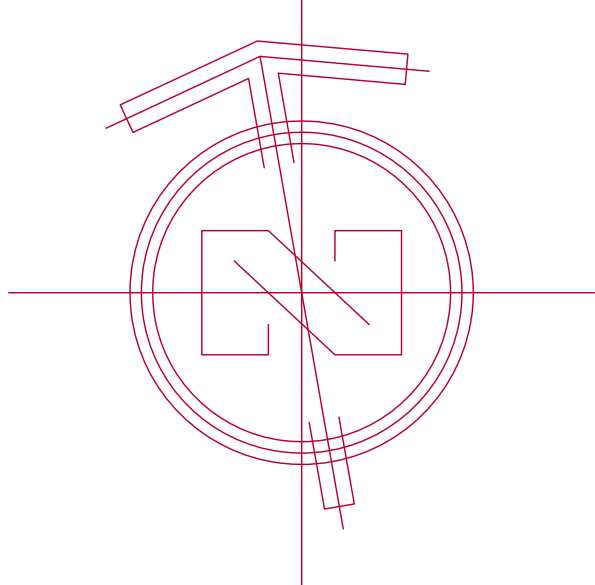

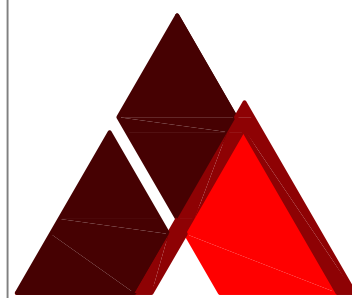
www.aceengs.co.uk
Copyright © 2021 Ace engineering solutions, All rights reserved

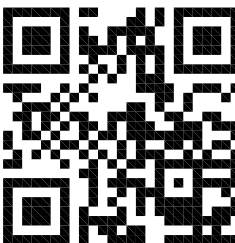

Project :	183 TORCROSS ROAD	Designed By :	Aa. H.	Date :	08 - MAY - 2021
Location :	183 Torcross Road RUISLIP, HA4 0TG	Drawn By :	Co. A.	Revision Number :	01
Client :	AREF KHALEGHI	Checked By :	Aa. H.	Drawing Title :	Existing Drawings
Project Number :	2 1 0 5 1 7	Approved By :	An. H.	DWG No :	AR - 011
		Field :	Architecture		
		Scale :	1 50 @ A0		