





FRONT ELEVATION




REAR ELEVATION

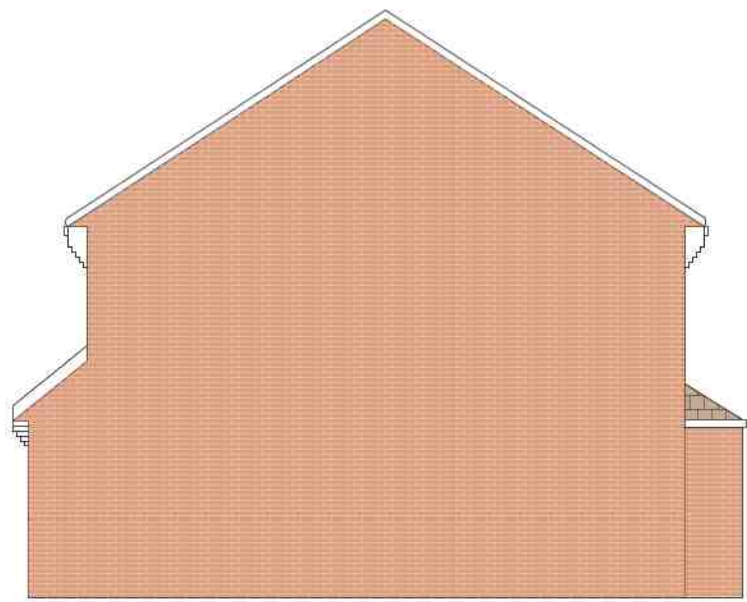


SIDE ELEVATION

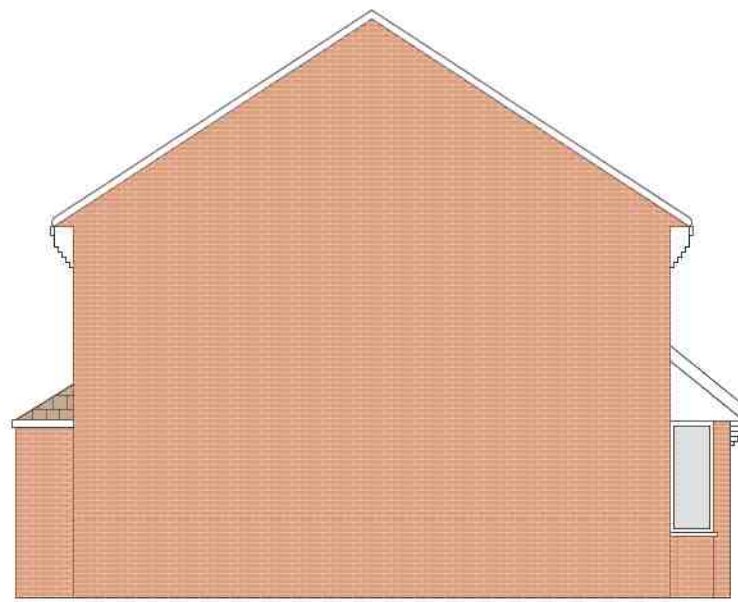


SIDE ELEVATION

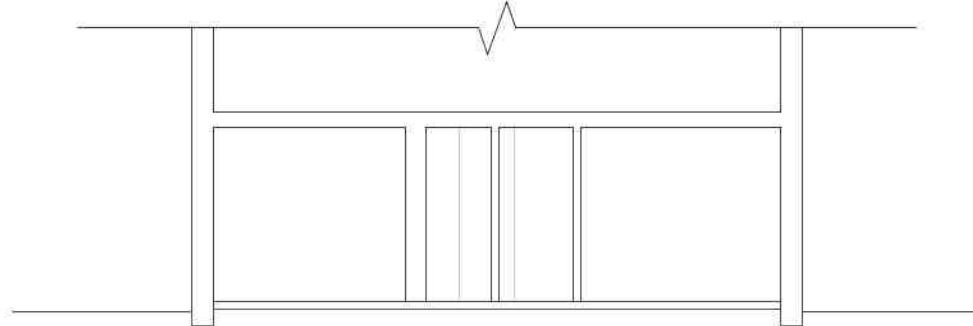

CROSS SECTION AA

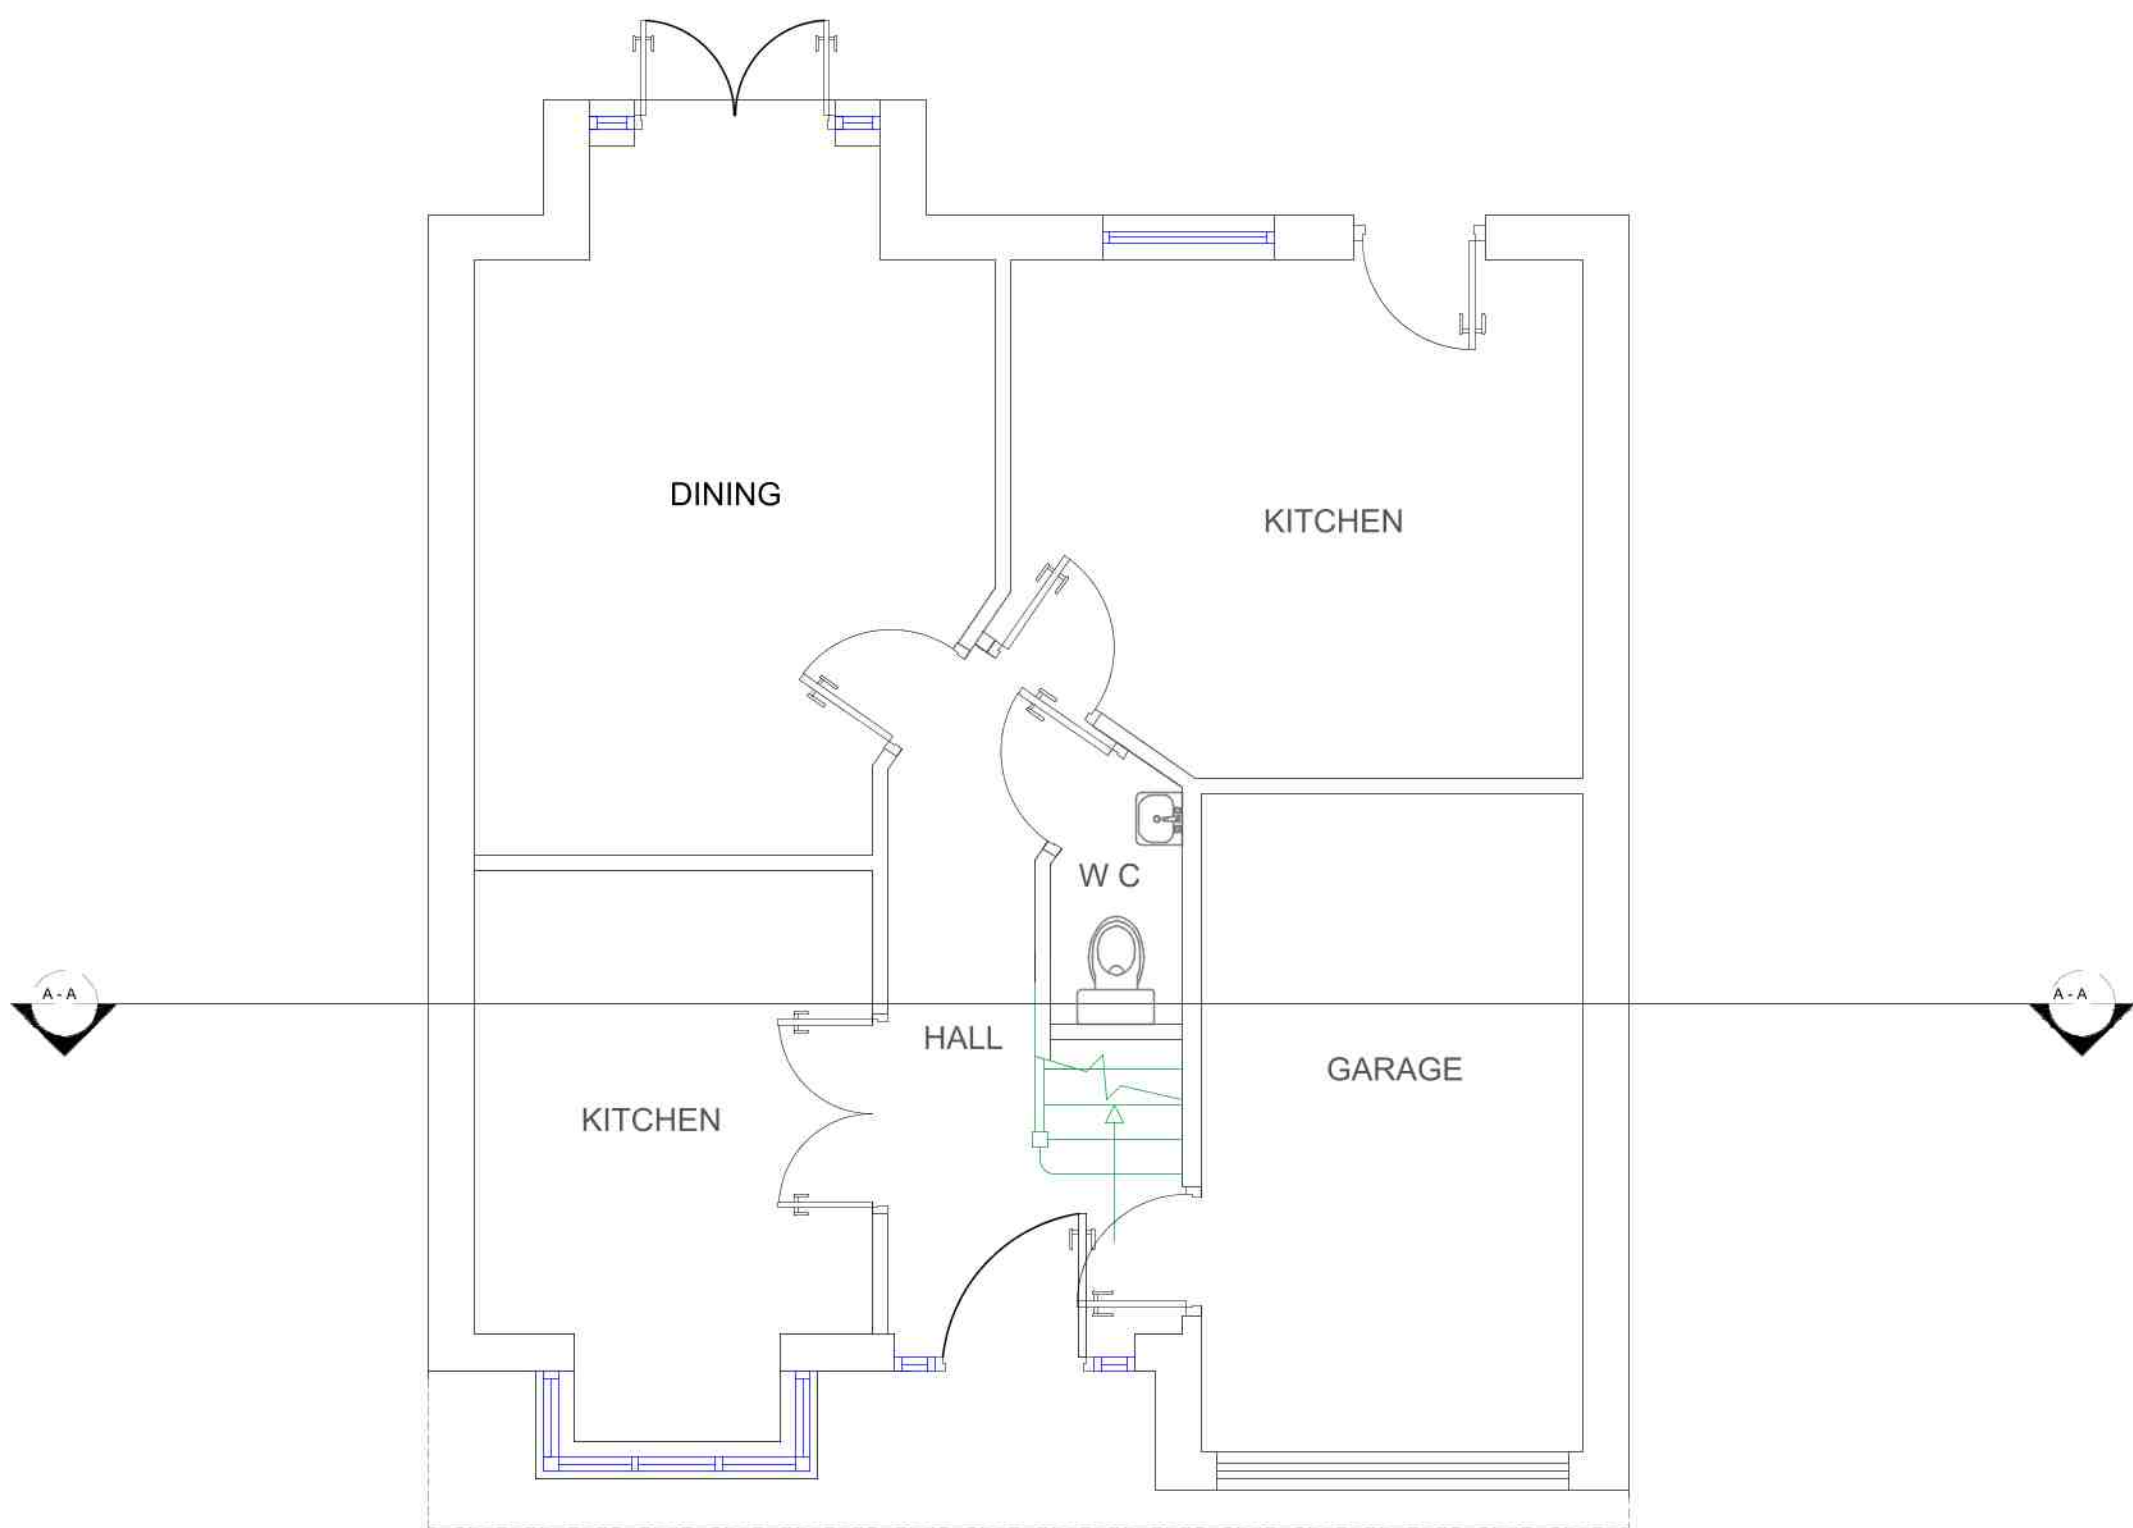

GROUND FLOOR PLAN

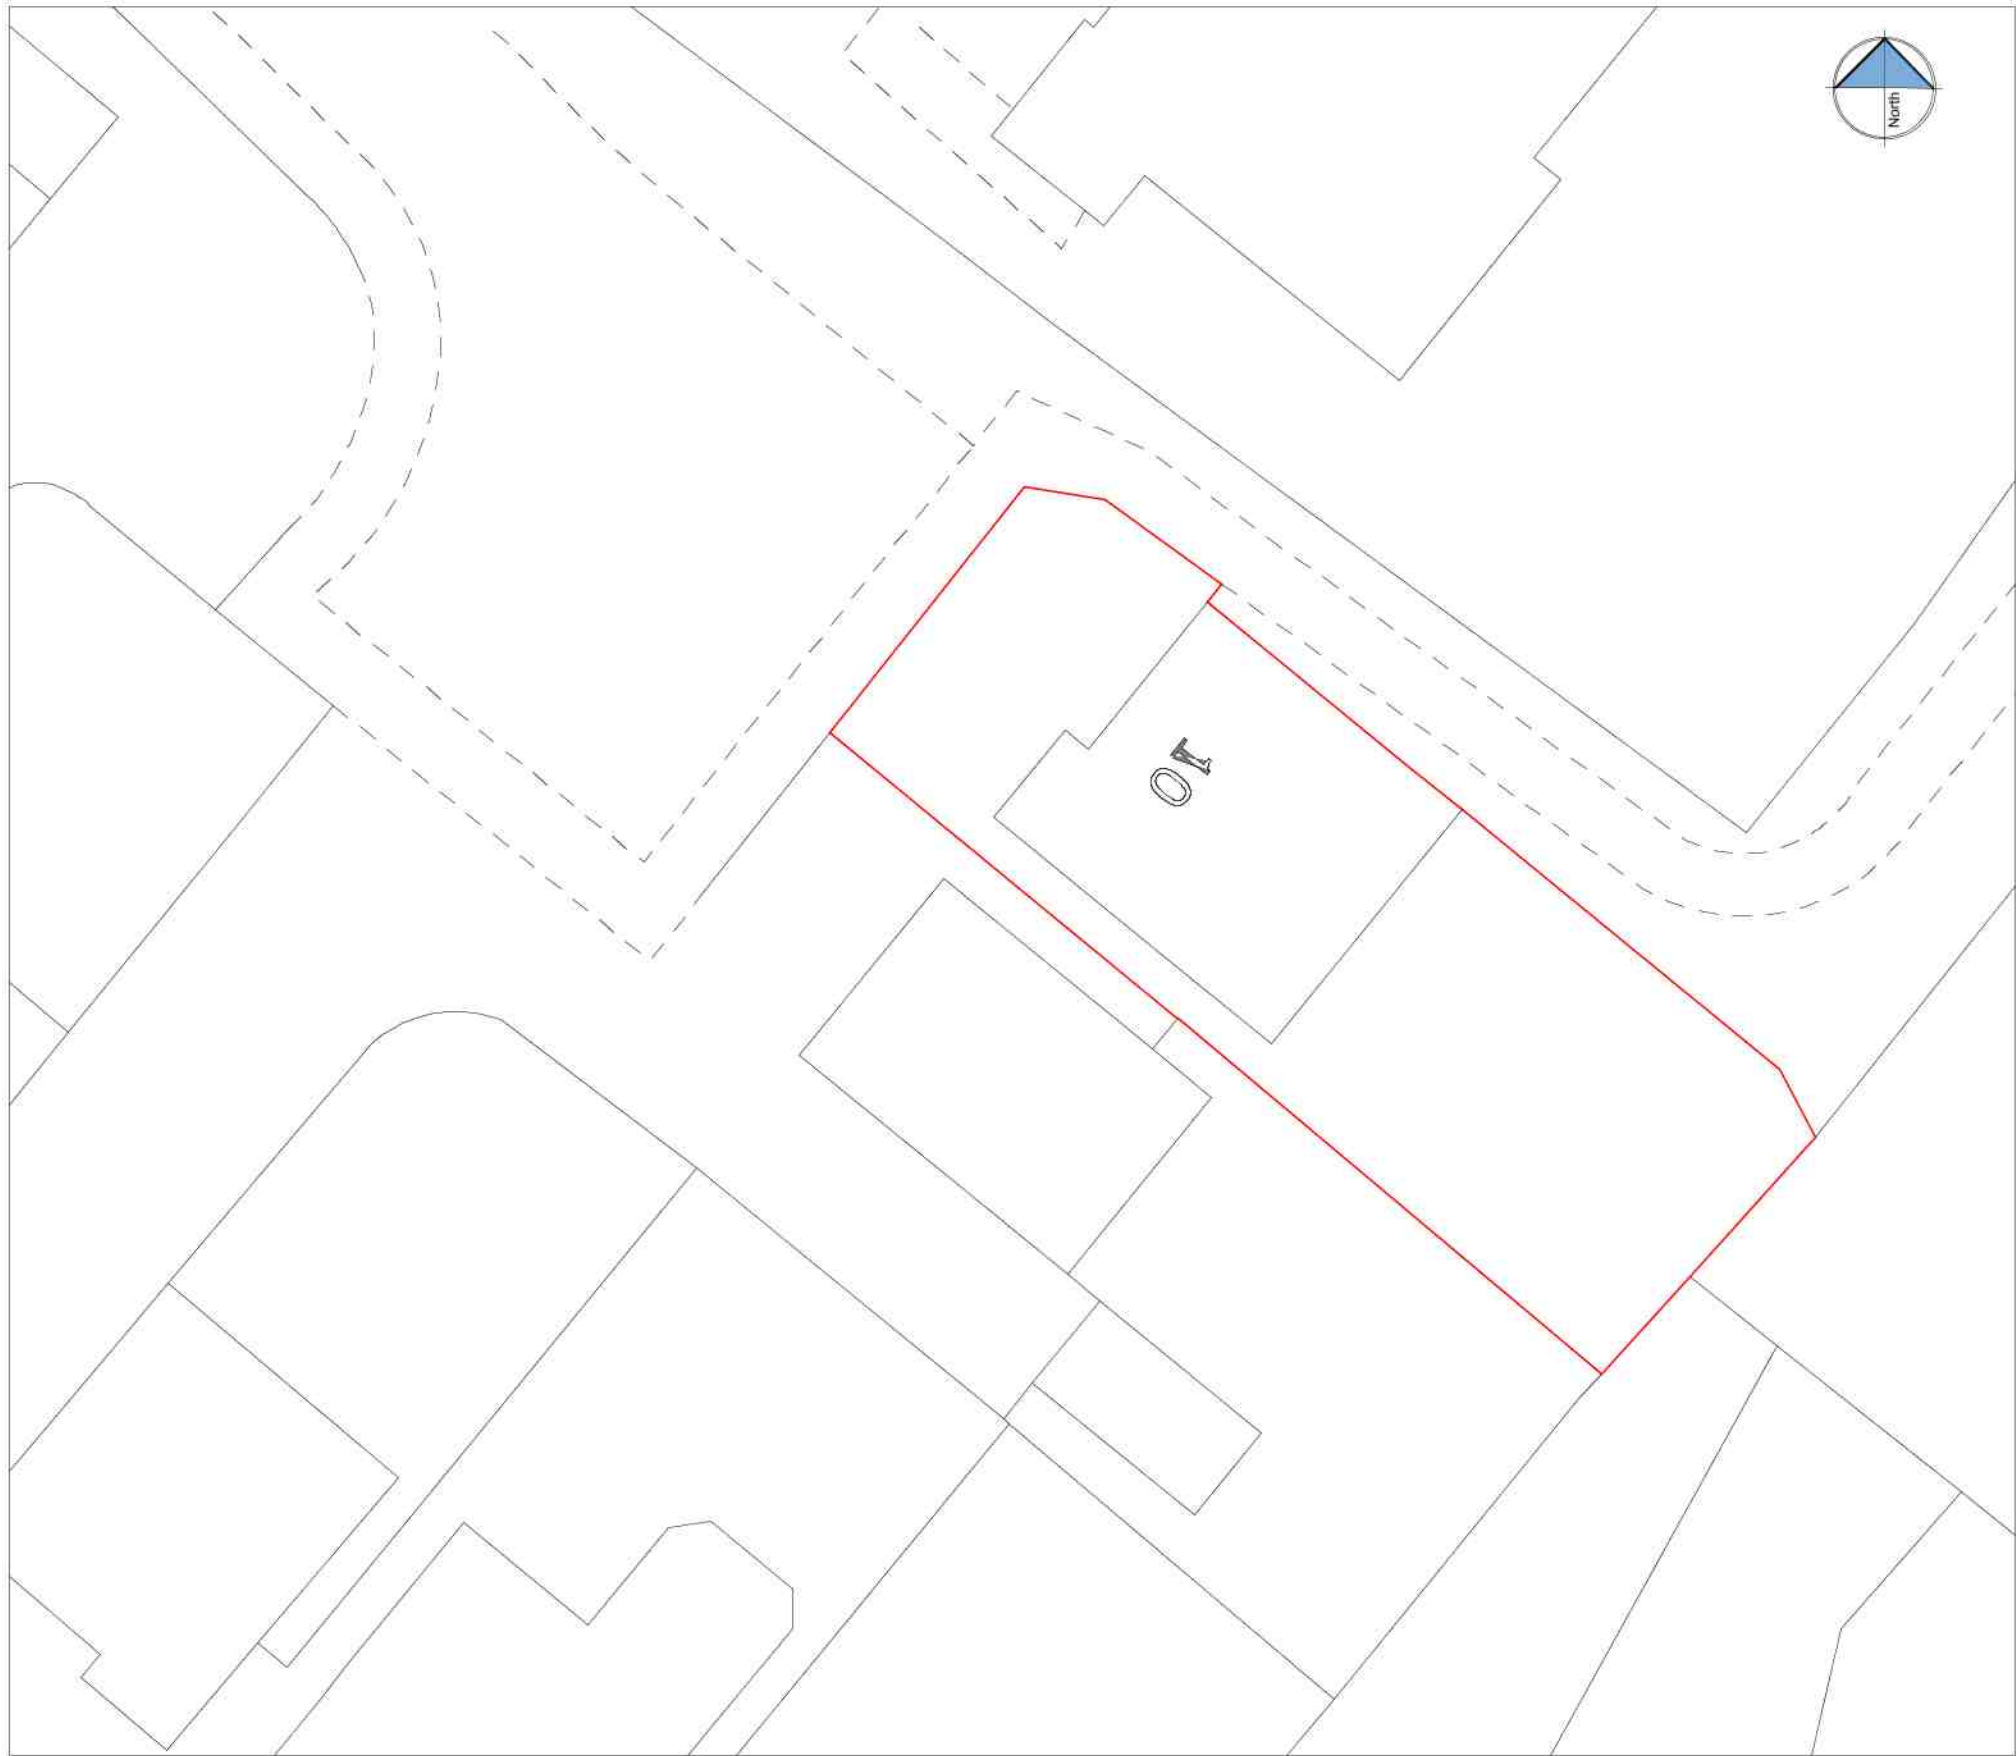

BLOCK PLAN 1:200



Project

Single storey rear extension

Client

10 GLASSHOUSE CLOSE
LONDON
UB8 3UQ

Drawing Title

EXISTING PLANS
SECTION & ELEVATIONS

Scale 1:100 / 1:50 @ A1 SDS	Drawn -- AUGUST 2020	Checked -- --	Authorised -- --
-----------------------------------	----------------------------	---------------------	------------------------

Drawing Number AUG20_10GHC_01	Rev -
----------------------------------	----------