





FRONT ELEVATION




REAR ELEVATION

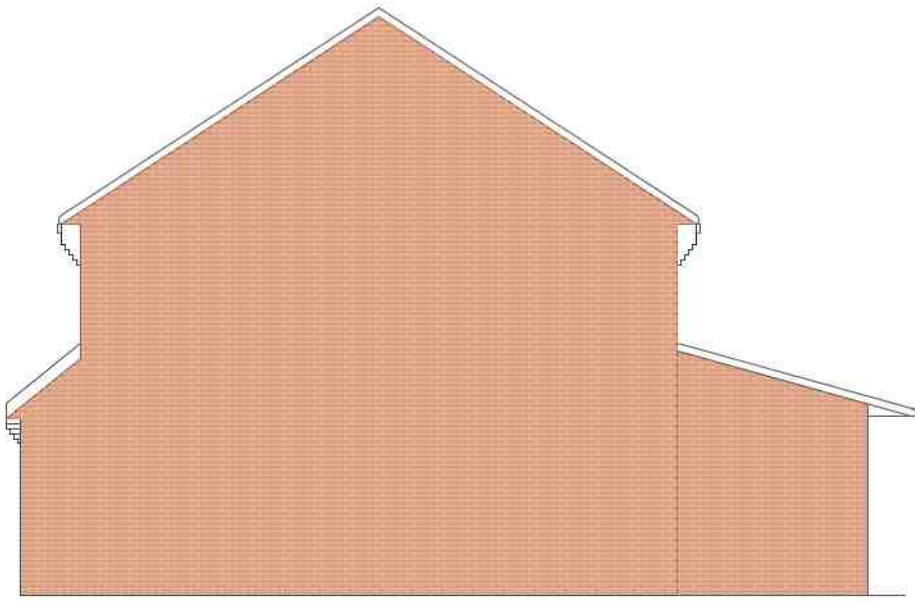


SIDE ELEVATION

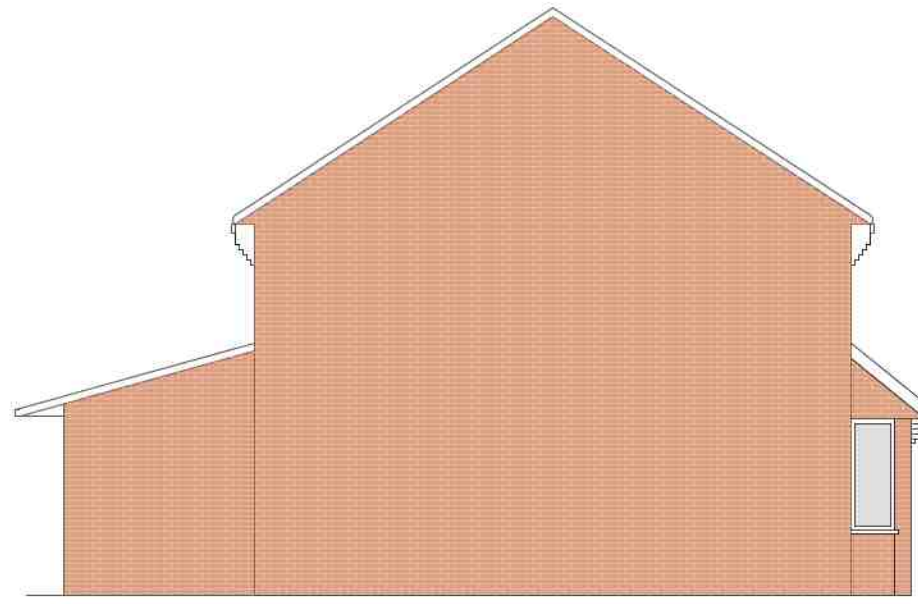


SIDE ELEVATION

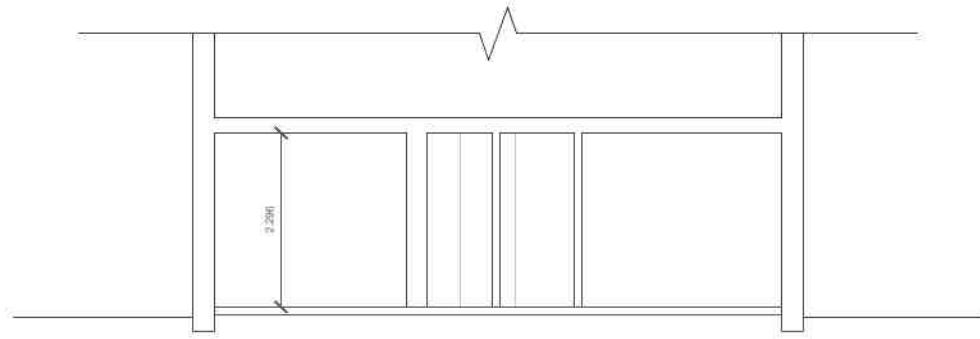


CROSS SECTION AA

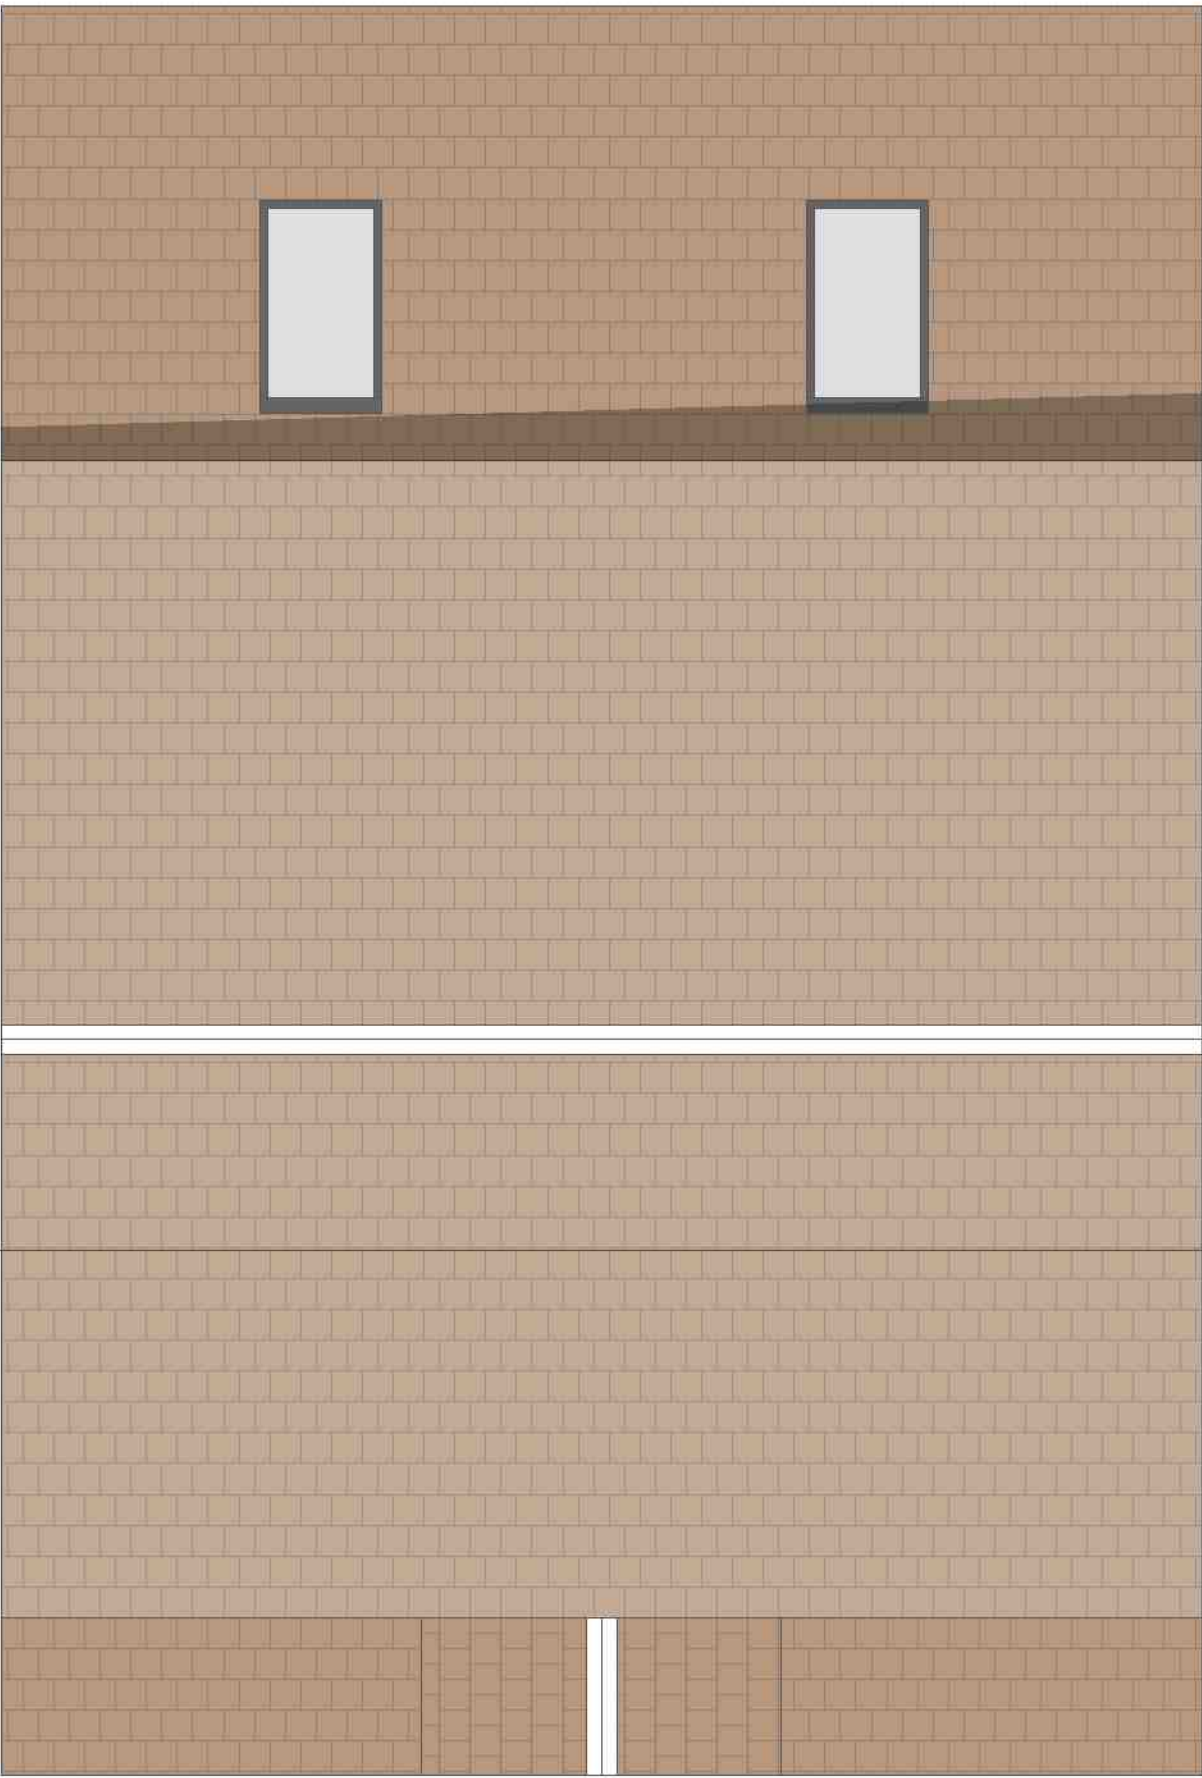

FIRST FLOOR PLAN

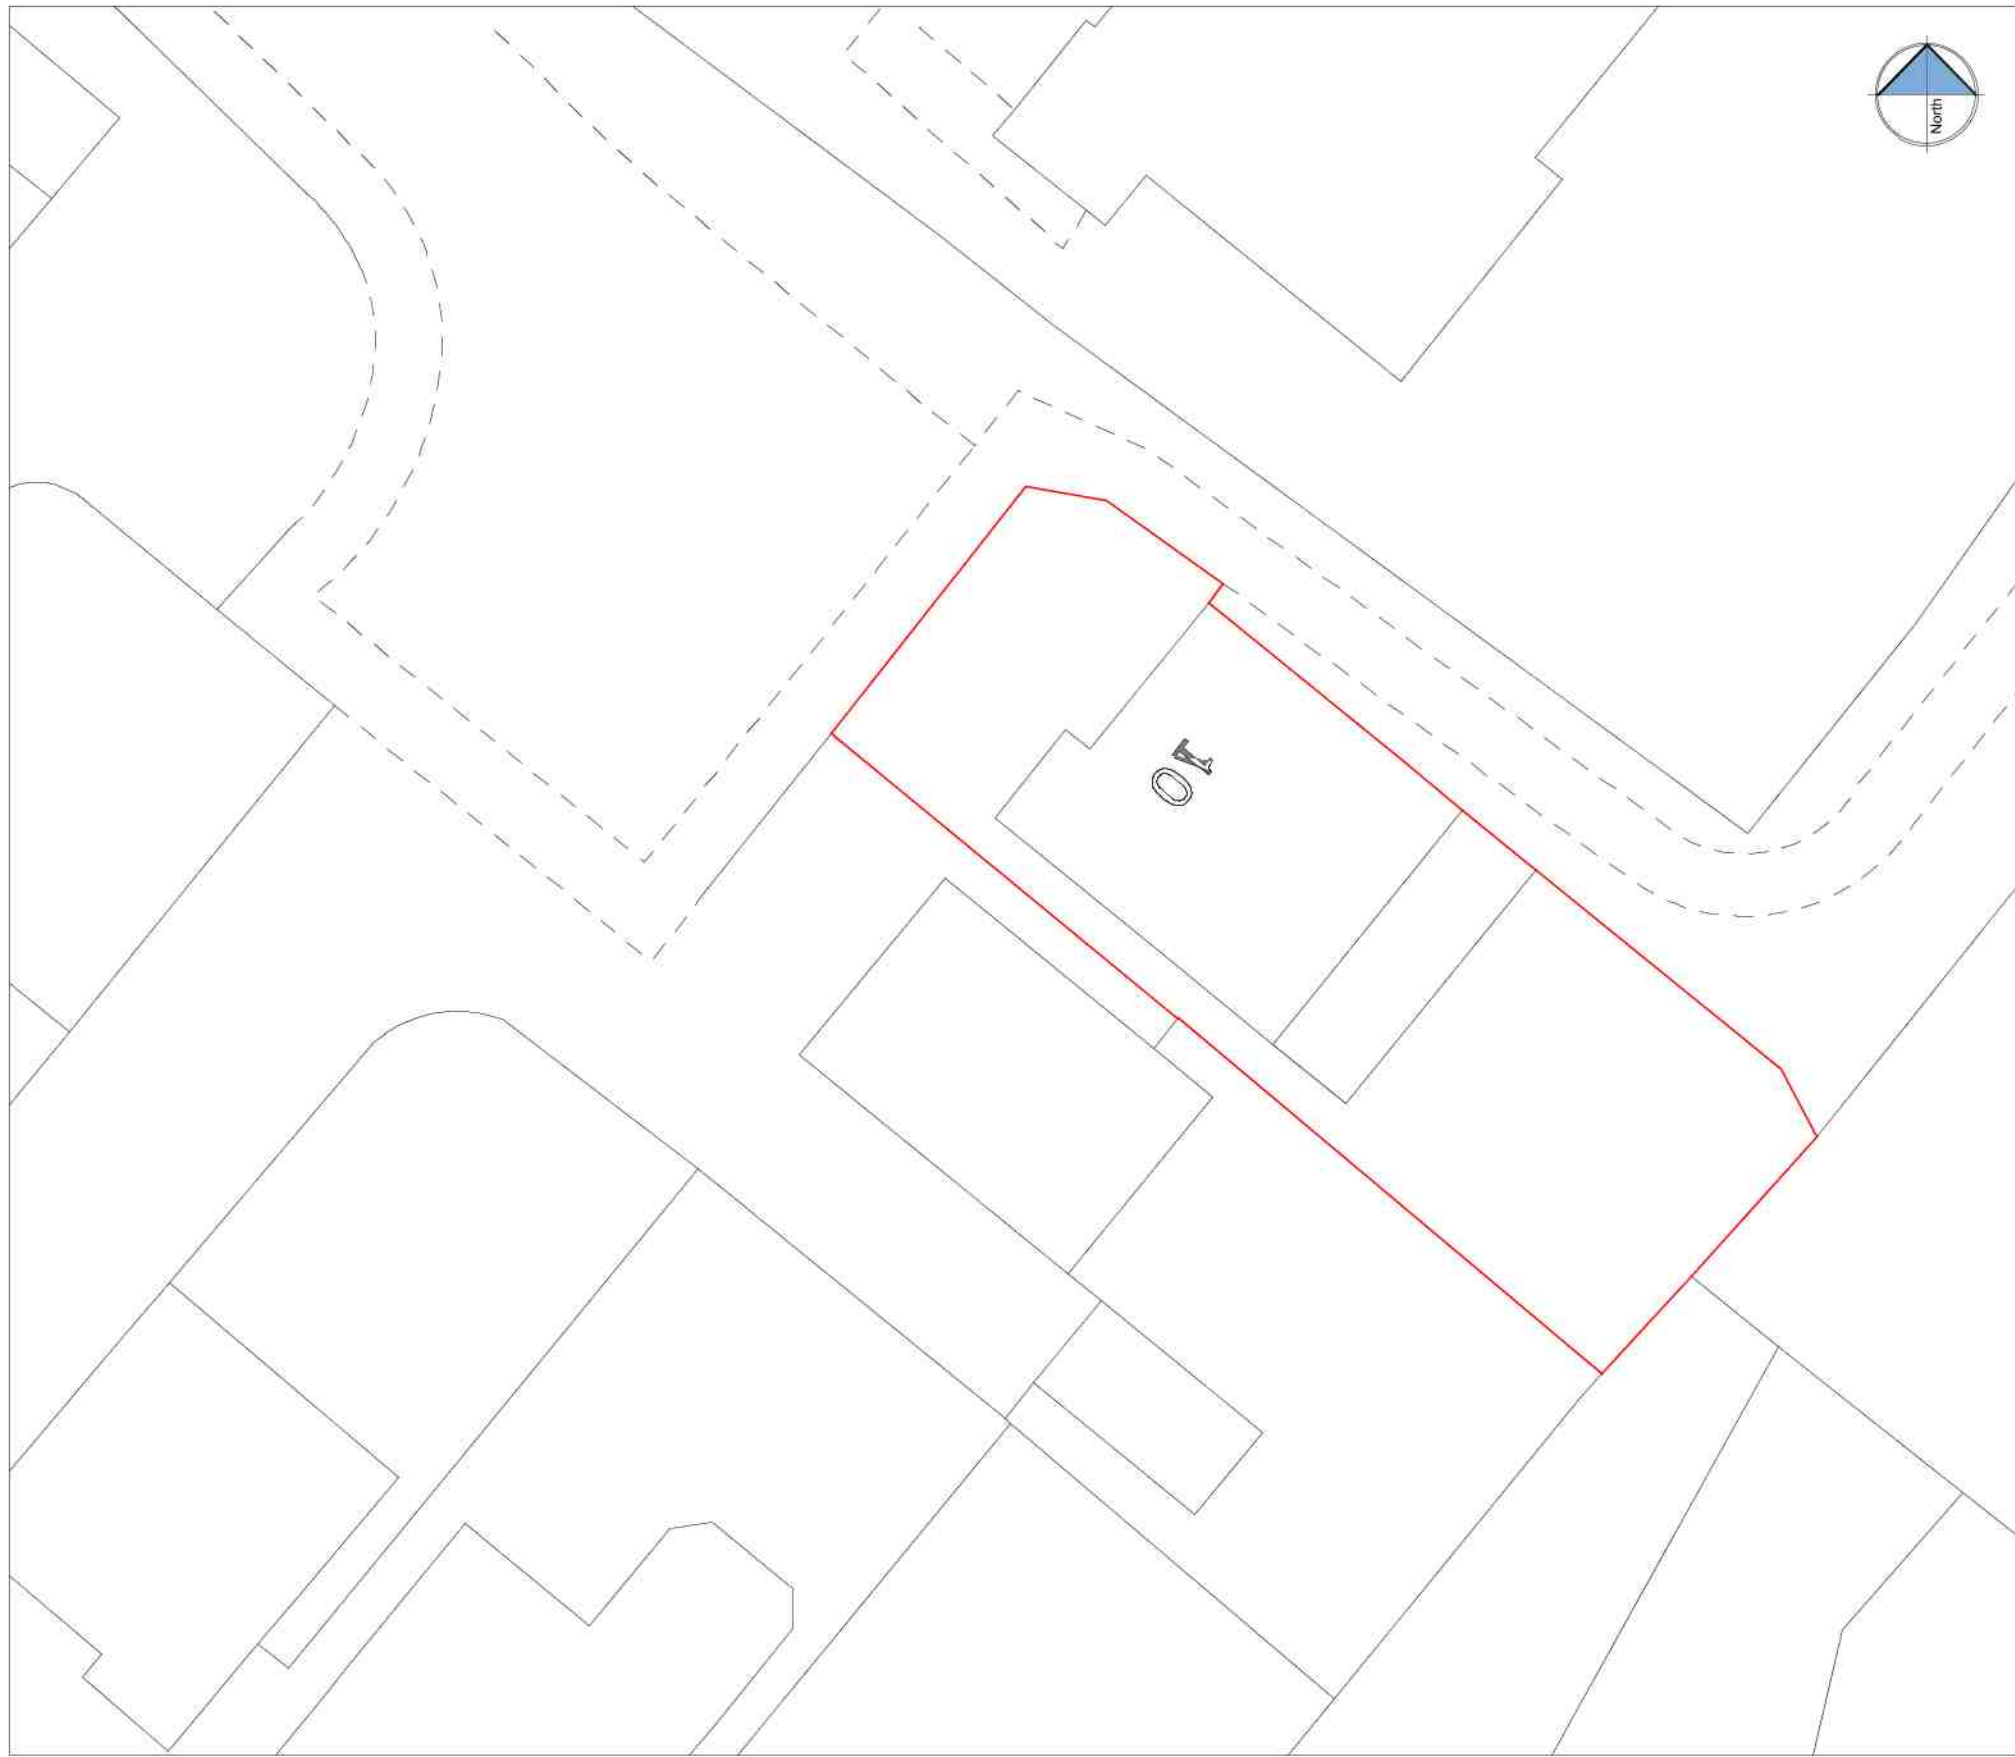

BLOCK PLAN 1:200

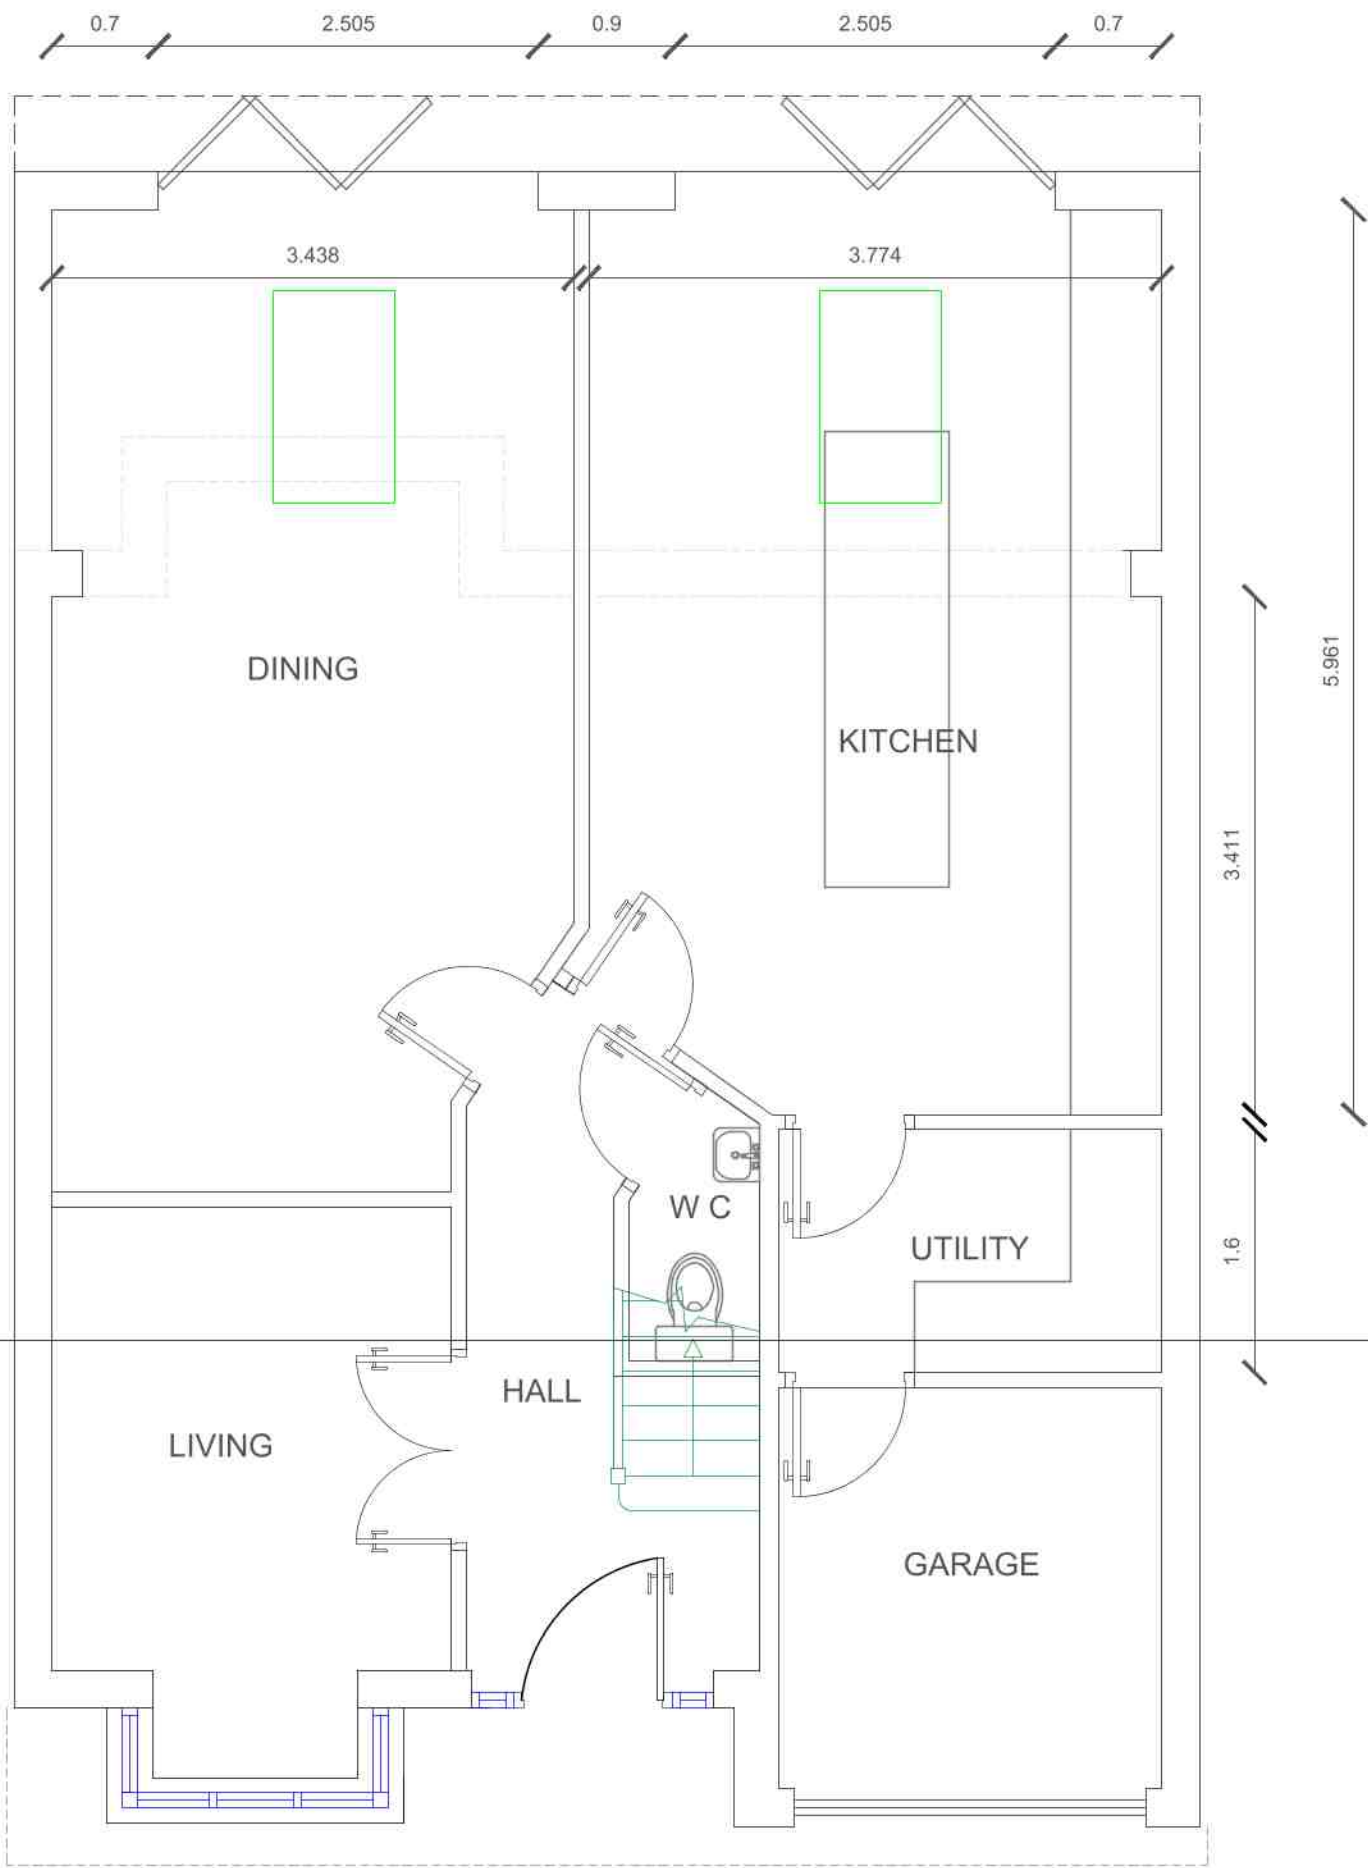

GROUND FLOOR PLAN



PAD ARCHITECTURAL CONSULTANTS Ltd

71 St Marks Road, Enfield, London EN1 1BJ
02083420665 pad.aconsultants@gmail.com www.padconsultants.co.uk

TOWN PLANNING CONSULTANTS • BUILDING ENGINEERS • INTERIOR DESIGNERS • PARTY WALL SURVEYORS



Project
Single storey rear extension

Client
10 GLASSHOUSE CLOSE
LONDON
UB8 3UQ

Drawing Title
EXISTING PLANS
SECTION & ELEVATIONS

Scale	Drawn	Checked	Authorised
1:100 / 1:50 @ A1 SDS	---	---	---
	AUGUST 2020	---	---

Drawing Number	Rev
AUG20_10GHC_01	-