




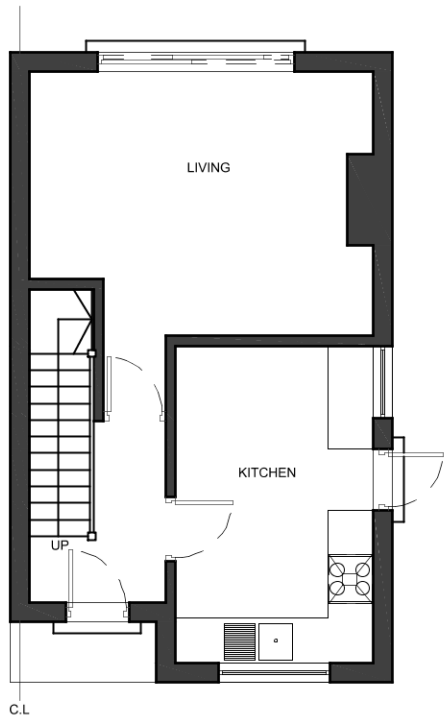


01 - GROUND FLOOR PLAN

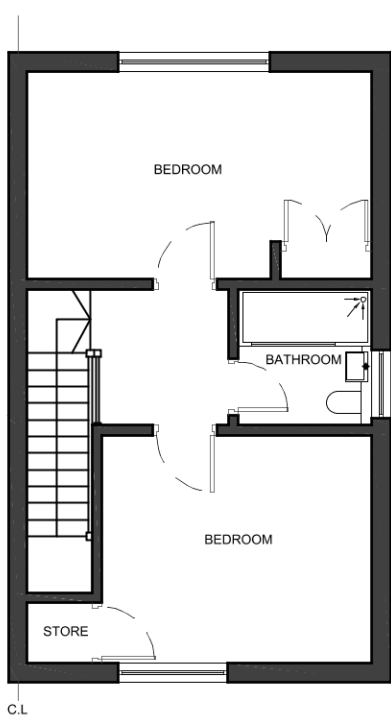

02 - FIRST FLOOR PLAN

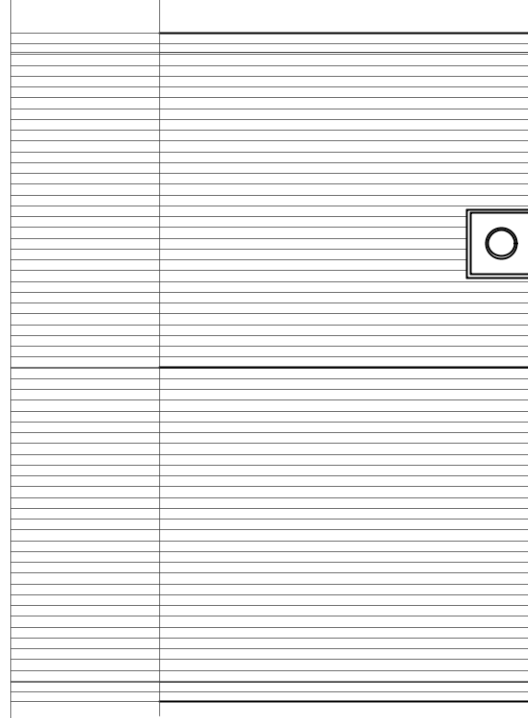


03 - ROOF PLAN

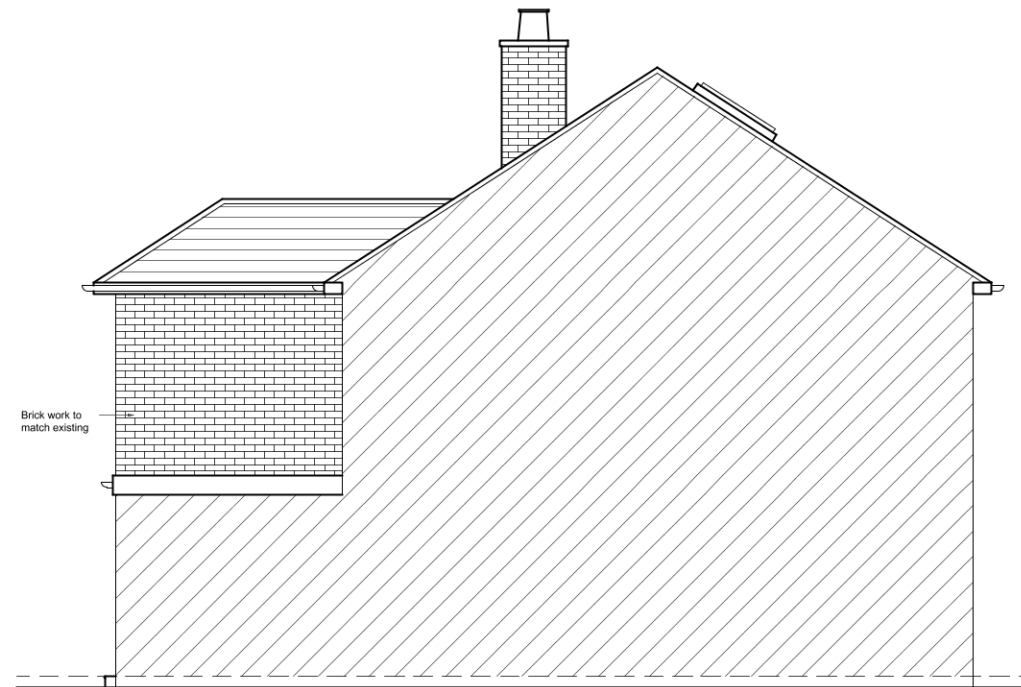


07 - PROPOSED SIDE ELEVATION




04 - FRONT ELEVATION

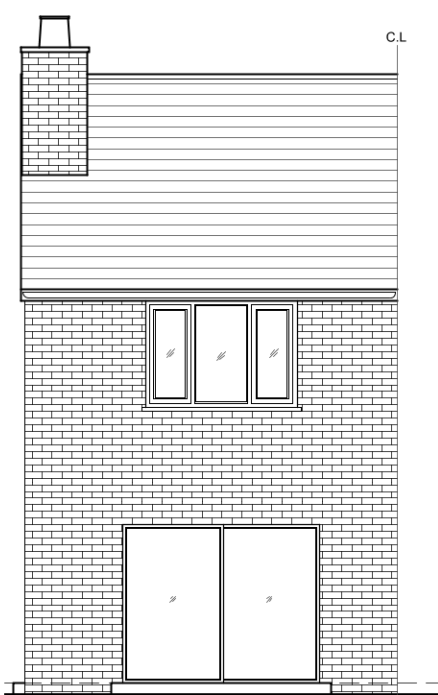

05 - REAR ELEVATION

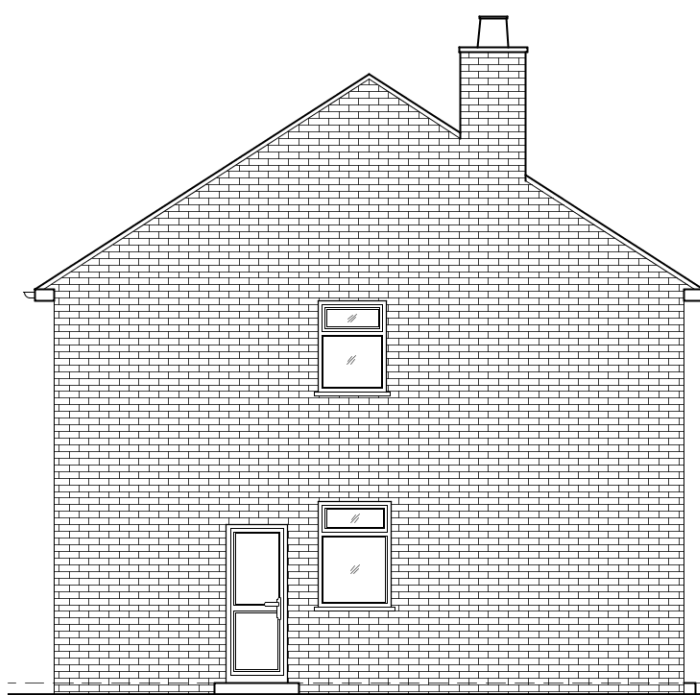

06 - SIDE ELEVATION

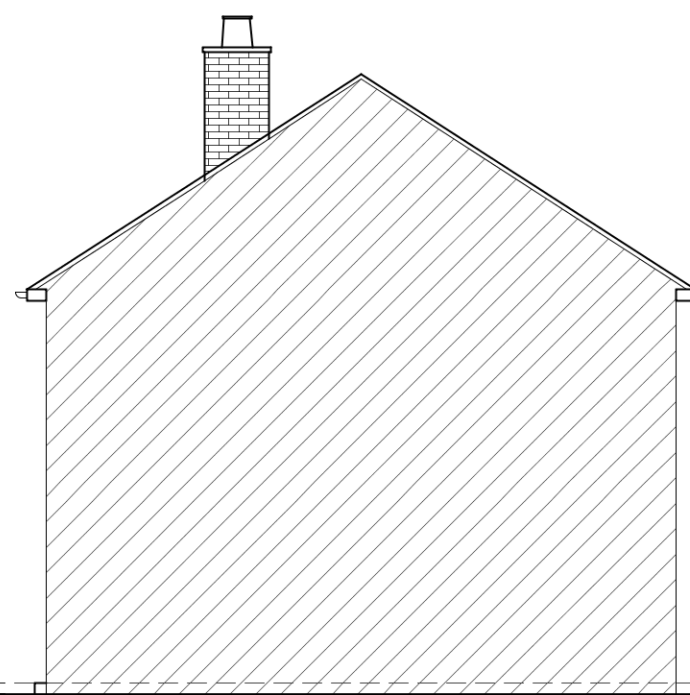

08 - OTHER SIDE ELEVATION

0 1 2m 3 4 5m
Scale

REVISIONS			
NO.	DESCRIPTION	DATE	BY

DESIGN ENDEAVOURS
31 LYNCREFT GARDENS, HOUNSLOW LONDON, TW3 2QT
M: 07869580774, 07883602259
E: design.endeavour@gmail.com

Project **03 BARNHILL LANE**
LONDON, UB4 9HD

Title **EXISTING PLANS & ELEVATIONS**

Scale 1:100@A3	Drawn JTS/TA	Approved	Date FEB 20
Job No. DE-743	Drawing No. P-03 BL-02	Rev. A	