



NOTES


Dimensions are not to be scaled from this drawing

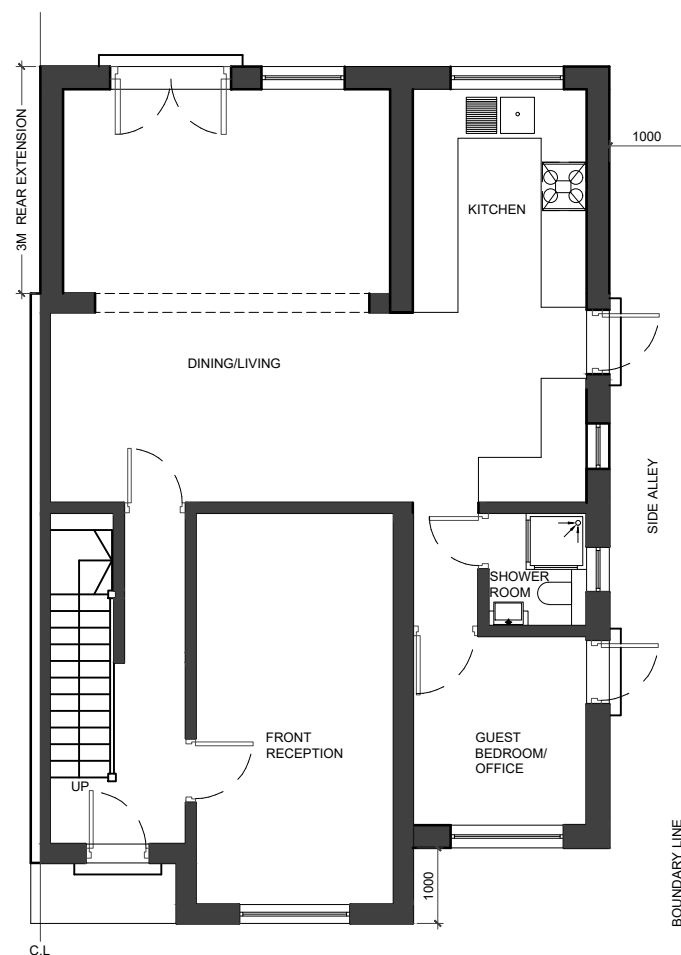


01 - GROUND FLOOR PLAN

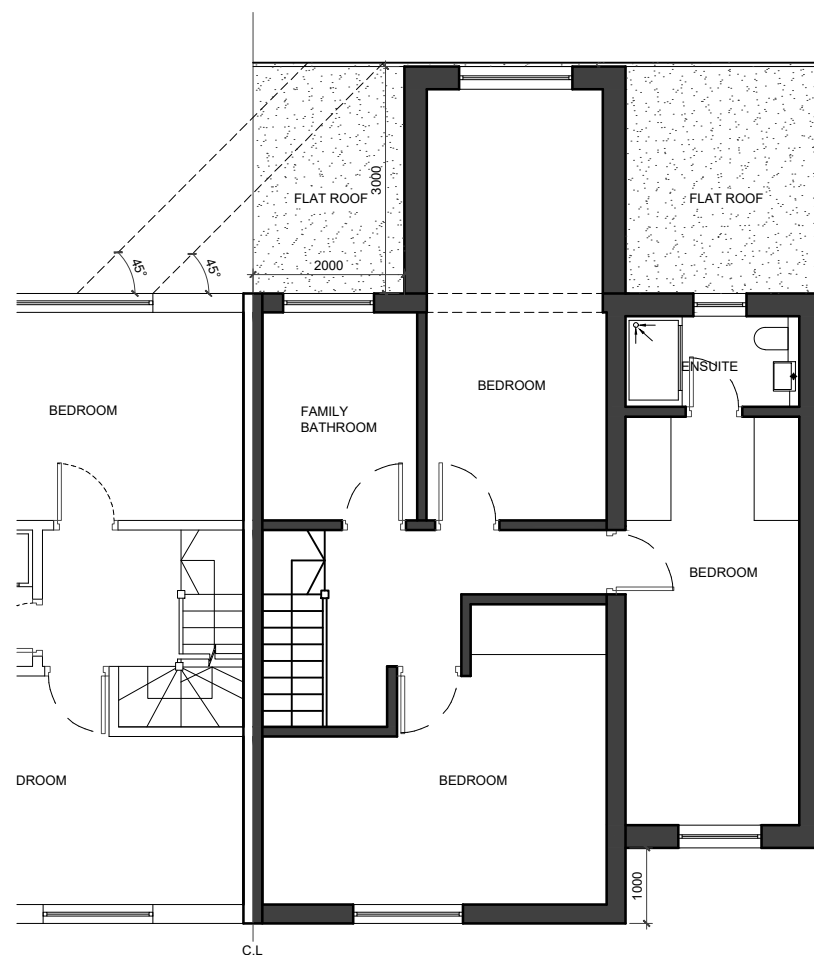


02 - FIRST FLOOR PLAN

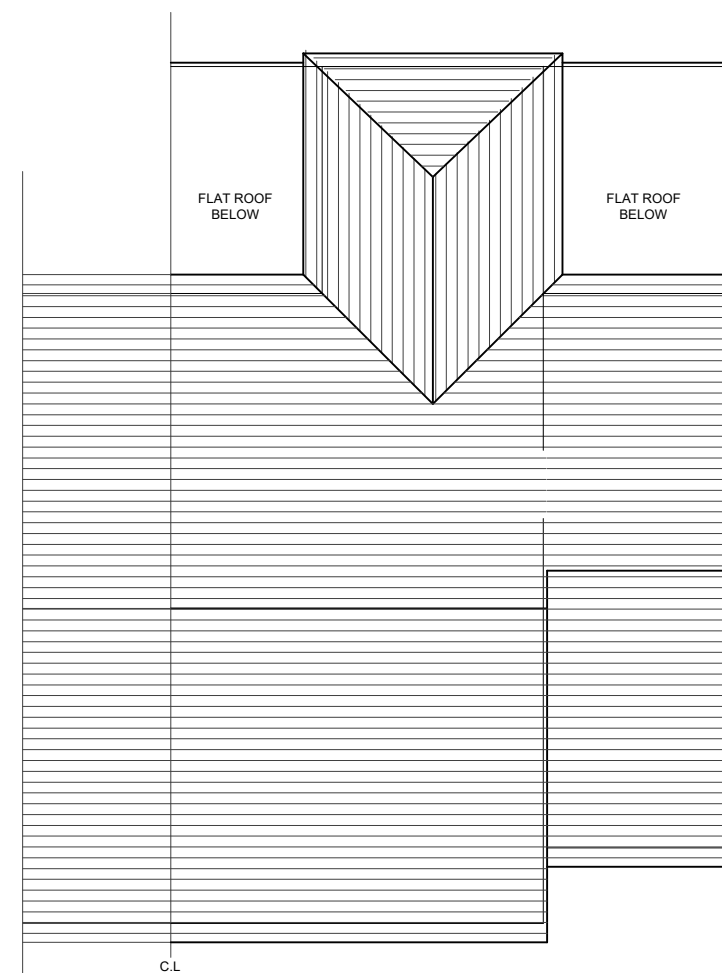

03 - ROOF PLAN

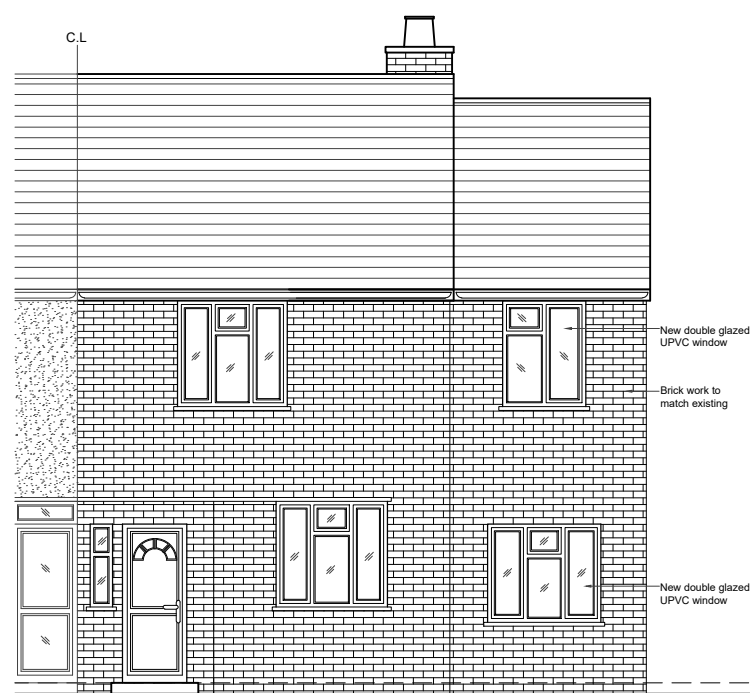

04 - FRONT ELEVATION

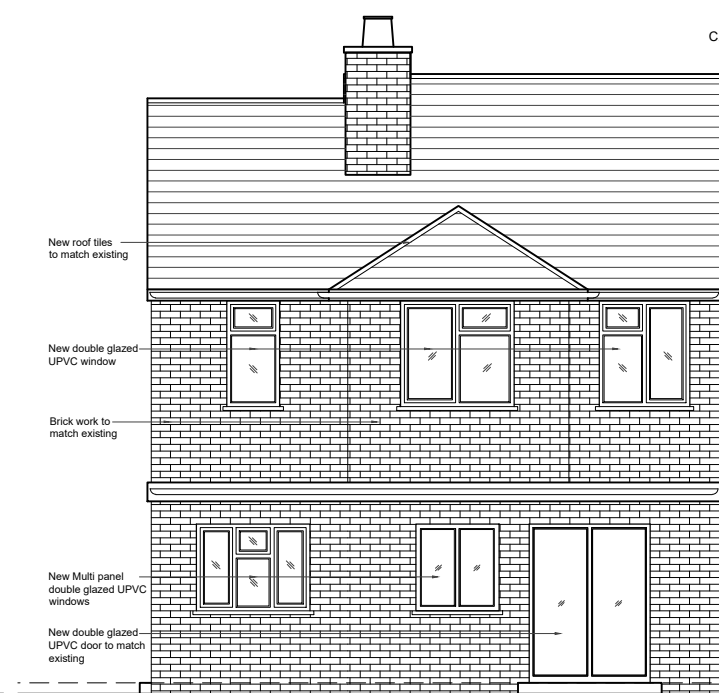

05 - REAR ELEVATION



06 - SIDE ELEVATION

[illegible]

DESIGN ENDEAVOURS

31 LINCROFT GARDENS, HOUNSLOW LONDON, TW3 2QT
M: 07869580774, 07883602259
E: design.endeavour@gmail.com

Project	03 BARNHILL LANE LONDON, UB4 9HD
---------	-------------------------------------

PROPOSED PLANS & ELEVATIONS

Scale 1:100@A3	Drawn MZ/FA	Approved	Date AUG 20
Job No. DE-743	Drawing No. PF-03 BL-03	Rev. A	