



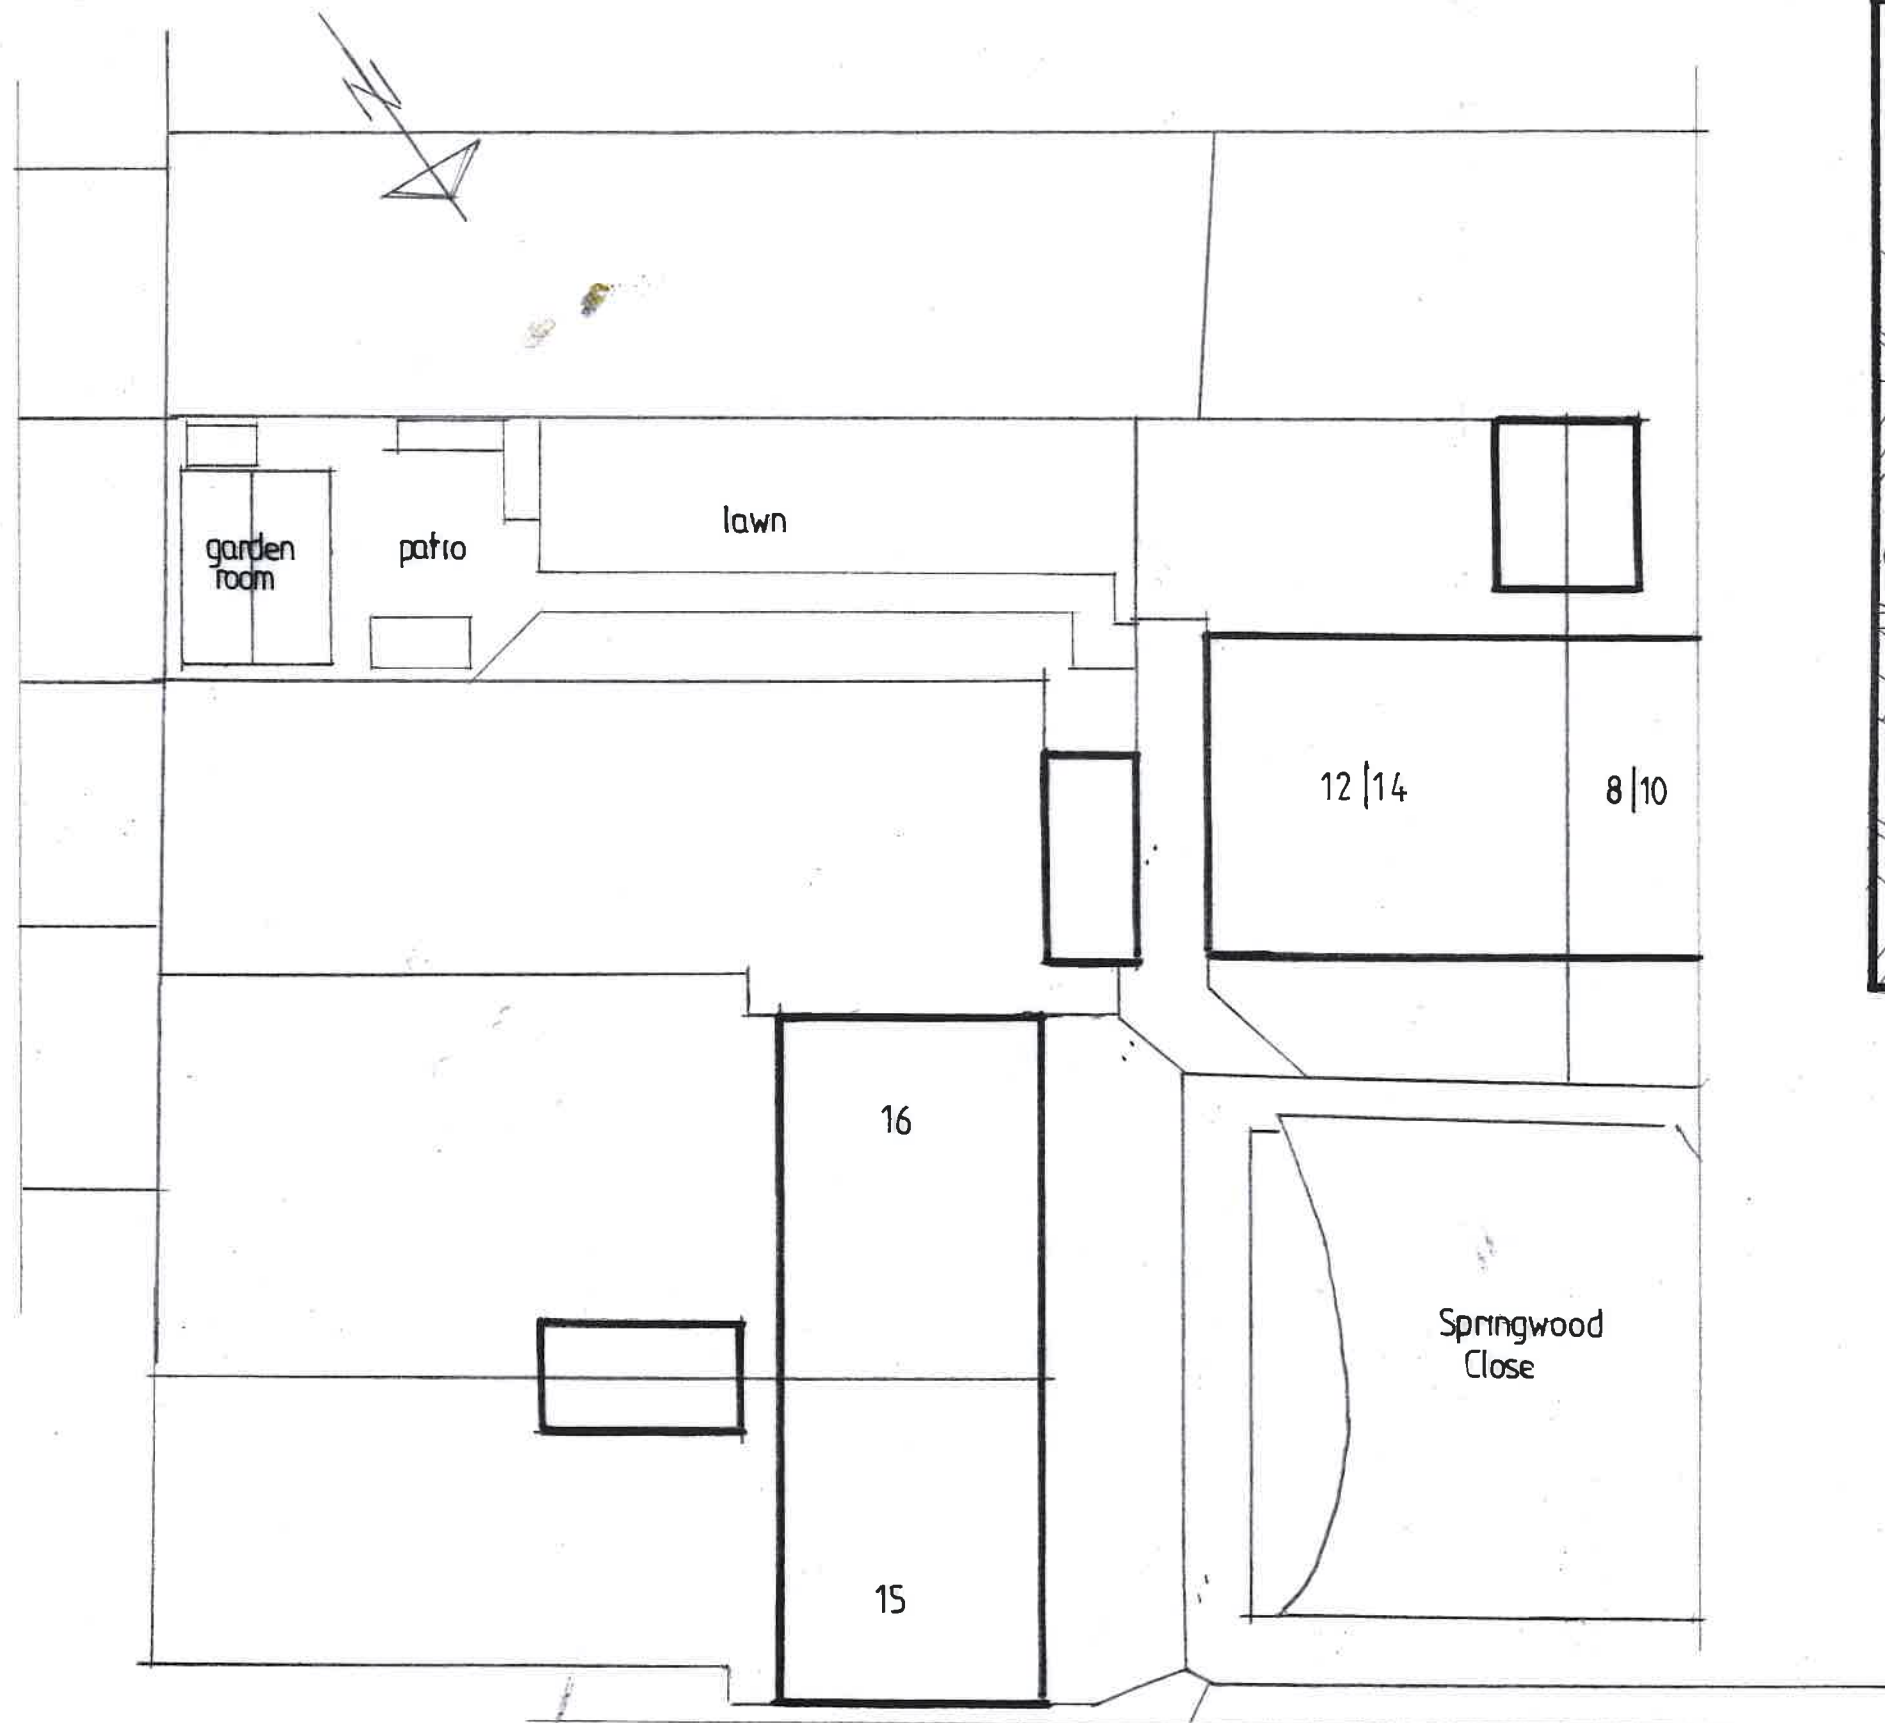

BLOCK PLAN 1:200

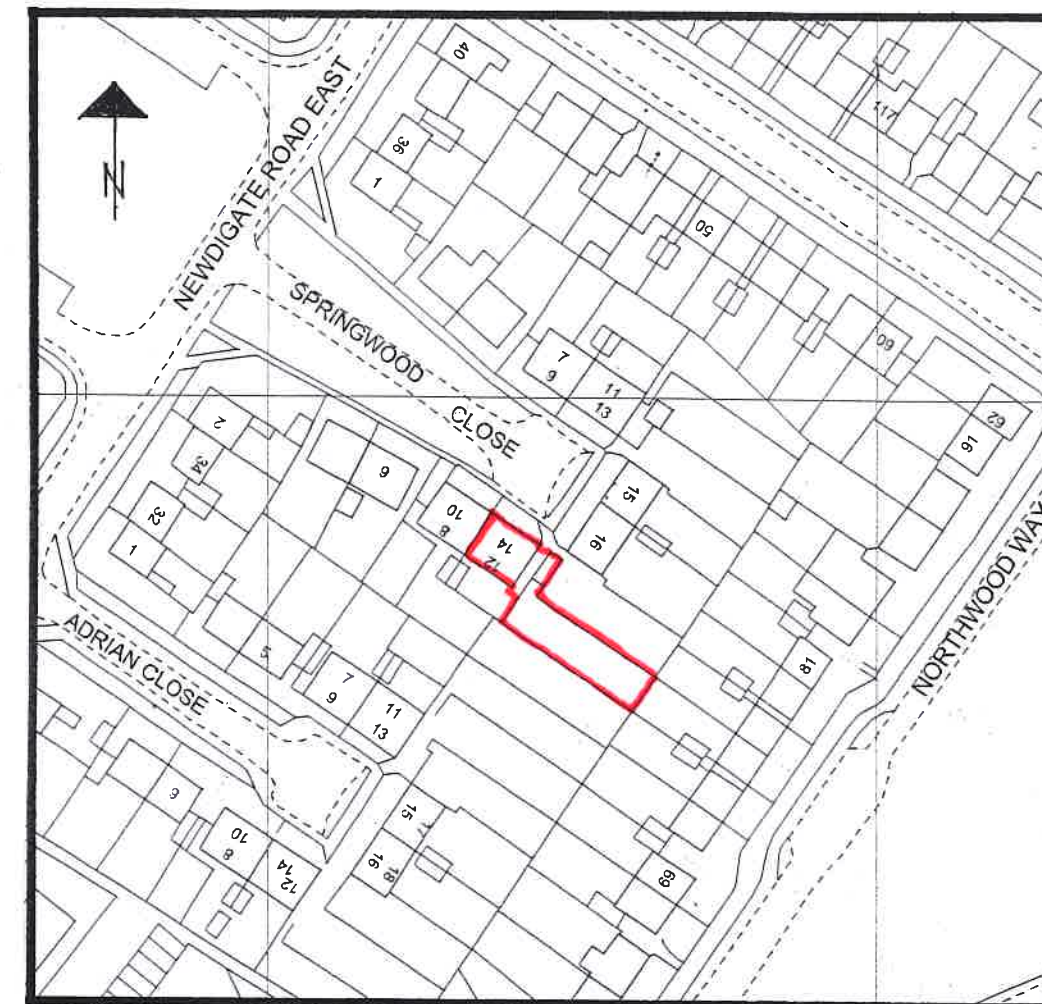

SITE LOCATION 1:1250

homeplans

Church Gardens, Church Hill, Harefield, Middlesex UB9 6DU

T: 01895 822488

E: patrick@homeplansharefield.com

W: www.homeplansharefield.com



P J McHugh RIBA
7632833

CLIENT: MR M CHATUR

PROJECT: 14 SPRINGWOOD CLOSE
HAREFIELD

TITLE: GARDEN ROOM
SITE PLANS

DRG NO:
2118 | 2

DATE:
AUG 2020

SCALE:
1:200 AT A3

DRAWN: