




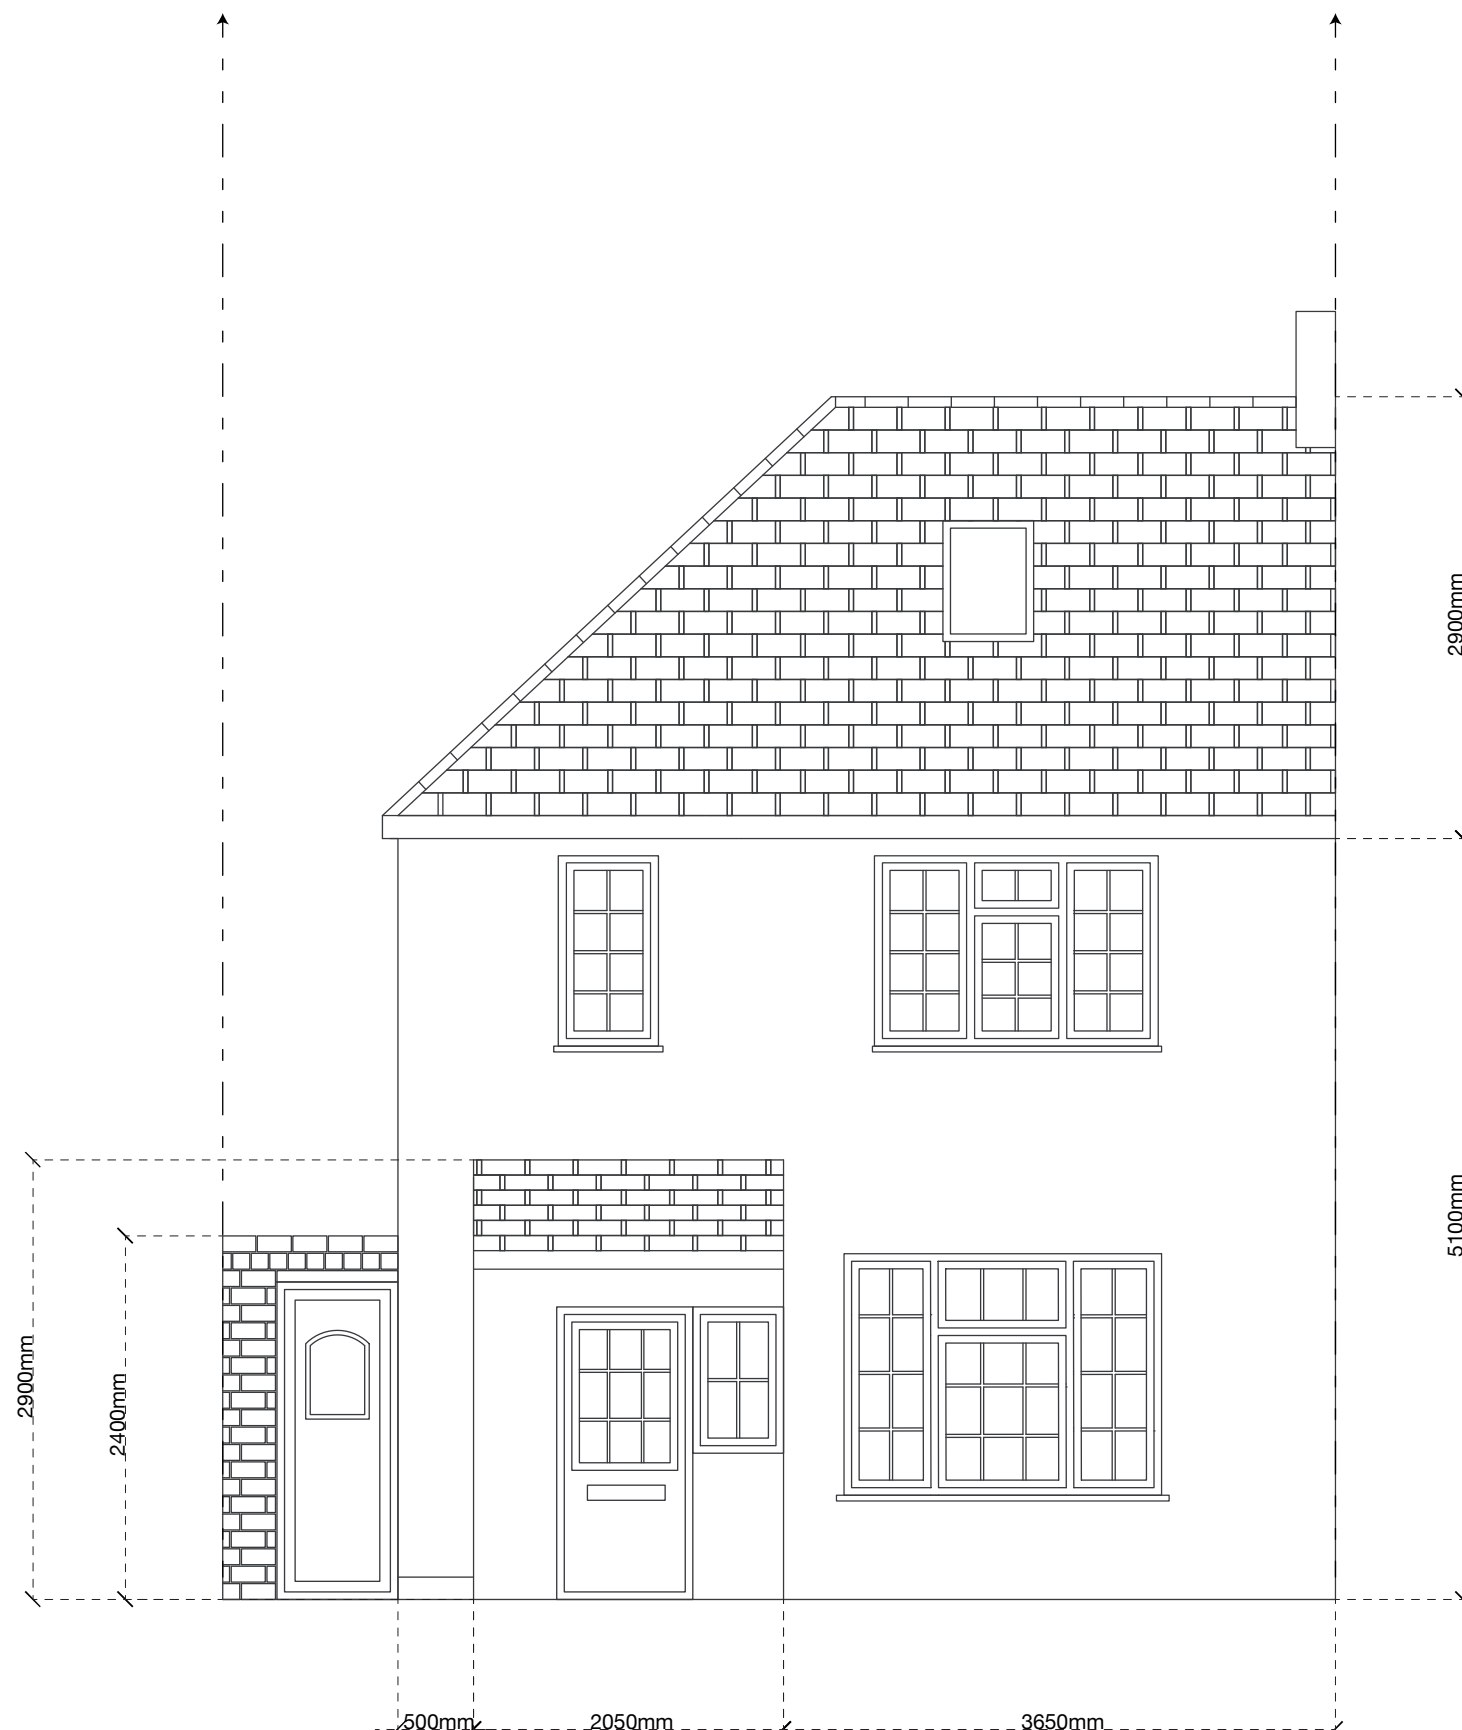

Exisitng Front Elevation
Scale 1:50

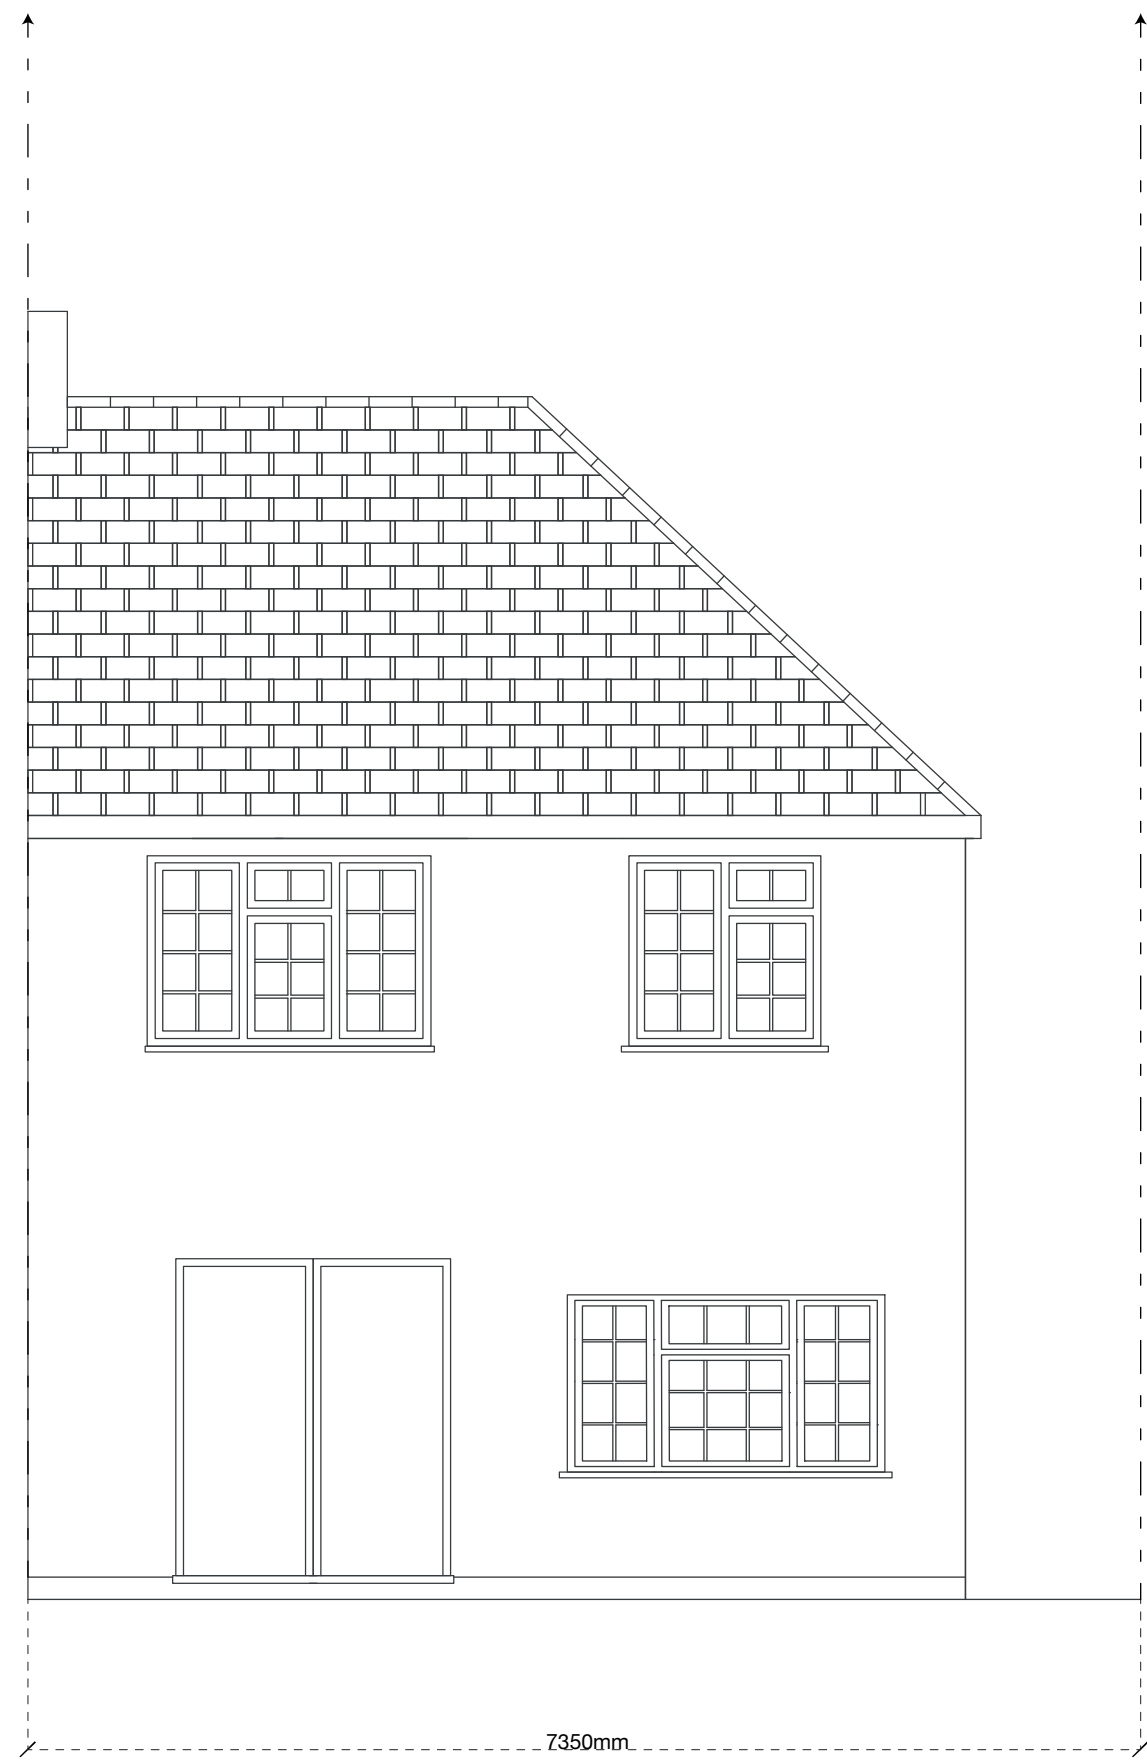

Exisitng Rear Elevation
Scale 1:50

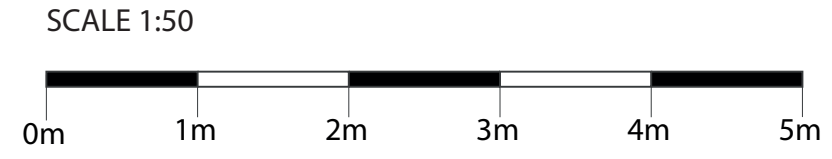

Notes:

The drawings show design intent only, all dimensions to be checked on site prior to construction or production. Construction details to be confirmed by contractor/ manufacture by submitting fabrication drawings for Designer's approval

Design/ drawings is not to be scaled for production and construction purpose.

All discrepancies and omission on site must be reported to Designer for comment and/or approval prior to commencement of works.

The designs are subject to approval by Statutory Authorities and any necessary alteration should be made of required to comply with statutory requirements and communicated to the Designer.

All design concepts and drawings are the property of Viraj Patel;
No reproductions, adaptions and/or copies may be made without written permission by Viraj Patel.

PROJECT:
Single Storey Rear Extension


CLIENT: Mr Kamal Rai
81 Birchway
Hayes
UB3 3PB

TITLE:
Existing Front & Rear Elevation


STATUS Planning		DESIGNED BY V.P	
DATE 20/08/2020	Page size: A2	SCALE 1:50	
DRAWING NUMBER A4.001.20.08		REVISION	SHEET No. 2



Existing Front Elevation
Scale 1:50

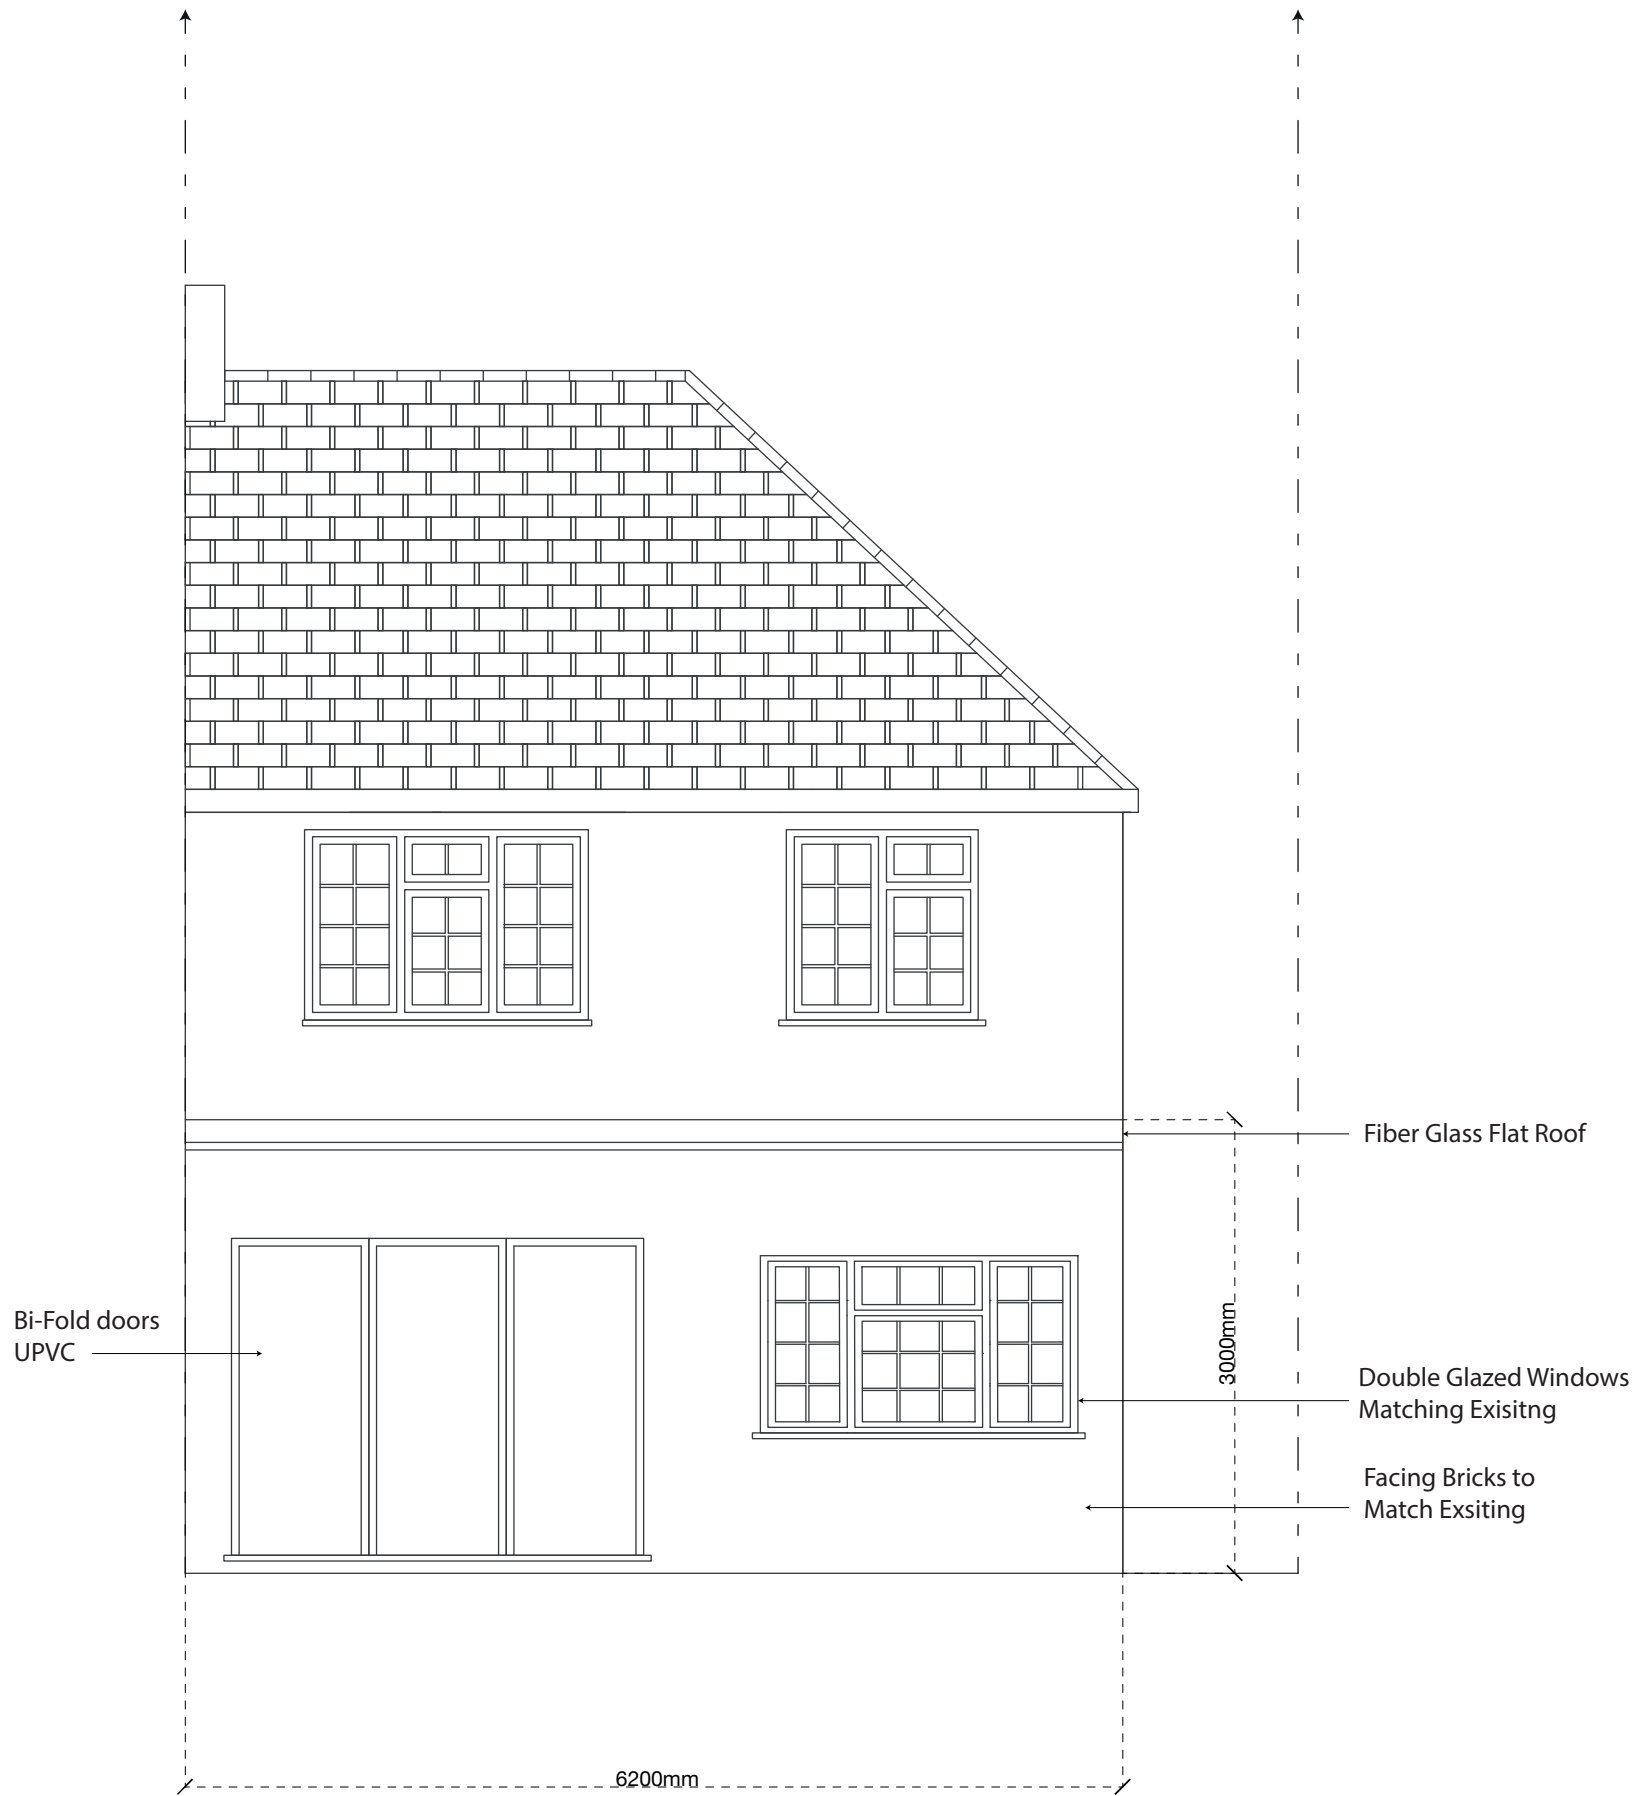

Proposed Rear Elevation
Scale 1:50

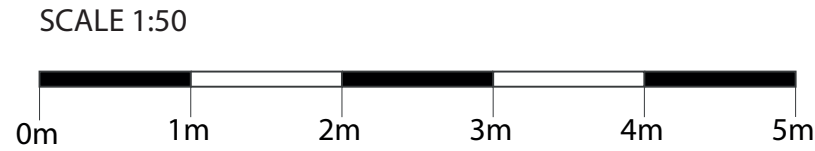

Notes:

The drawings show design intent only, all dimensions to be checked on site prior to construction or production. Construction details to be confirmed by contractor/ manufacture by submitting fabrication drawings for Designer's approval

Design/ drawings is not to be scaled for production and construction purpose.

All discrepancies and omission on site must be reported to Designer for comment and/or approval prior to commencement of works.

The designs are subject to approval by Statutory Authorities and any necessary alteration should be made of required to comply with statutory requirements and communicated to the Designer.

All design concepts and drawings are the property of Viraj Patel;
No reproductions, adaptations and/or copies may be made without written permission by Viraj Patel.

PROJECT:

Single Storey Rear Extension


CLIENT:

Mr Kamal Rai
81 Birchway
Hayes
UB3 3PB


TITLE:

Existing Front & Proposed Rear Elevation


STATUS		DESIGNED BY	
Planning		V.P	
DATE	20/08/2020	Page size:	A2
SCALE		1:50	
DRAWING NUMBER		REVISION	SHEET No.
A4.002.20.08			3

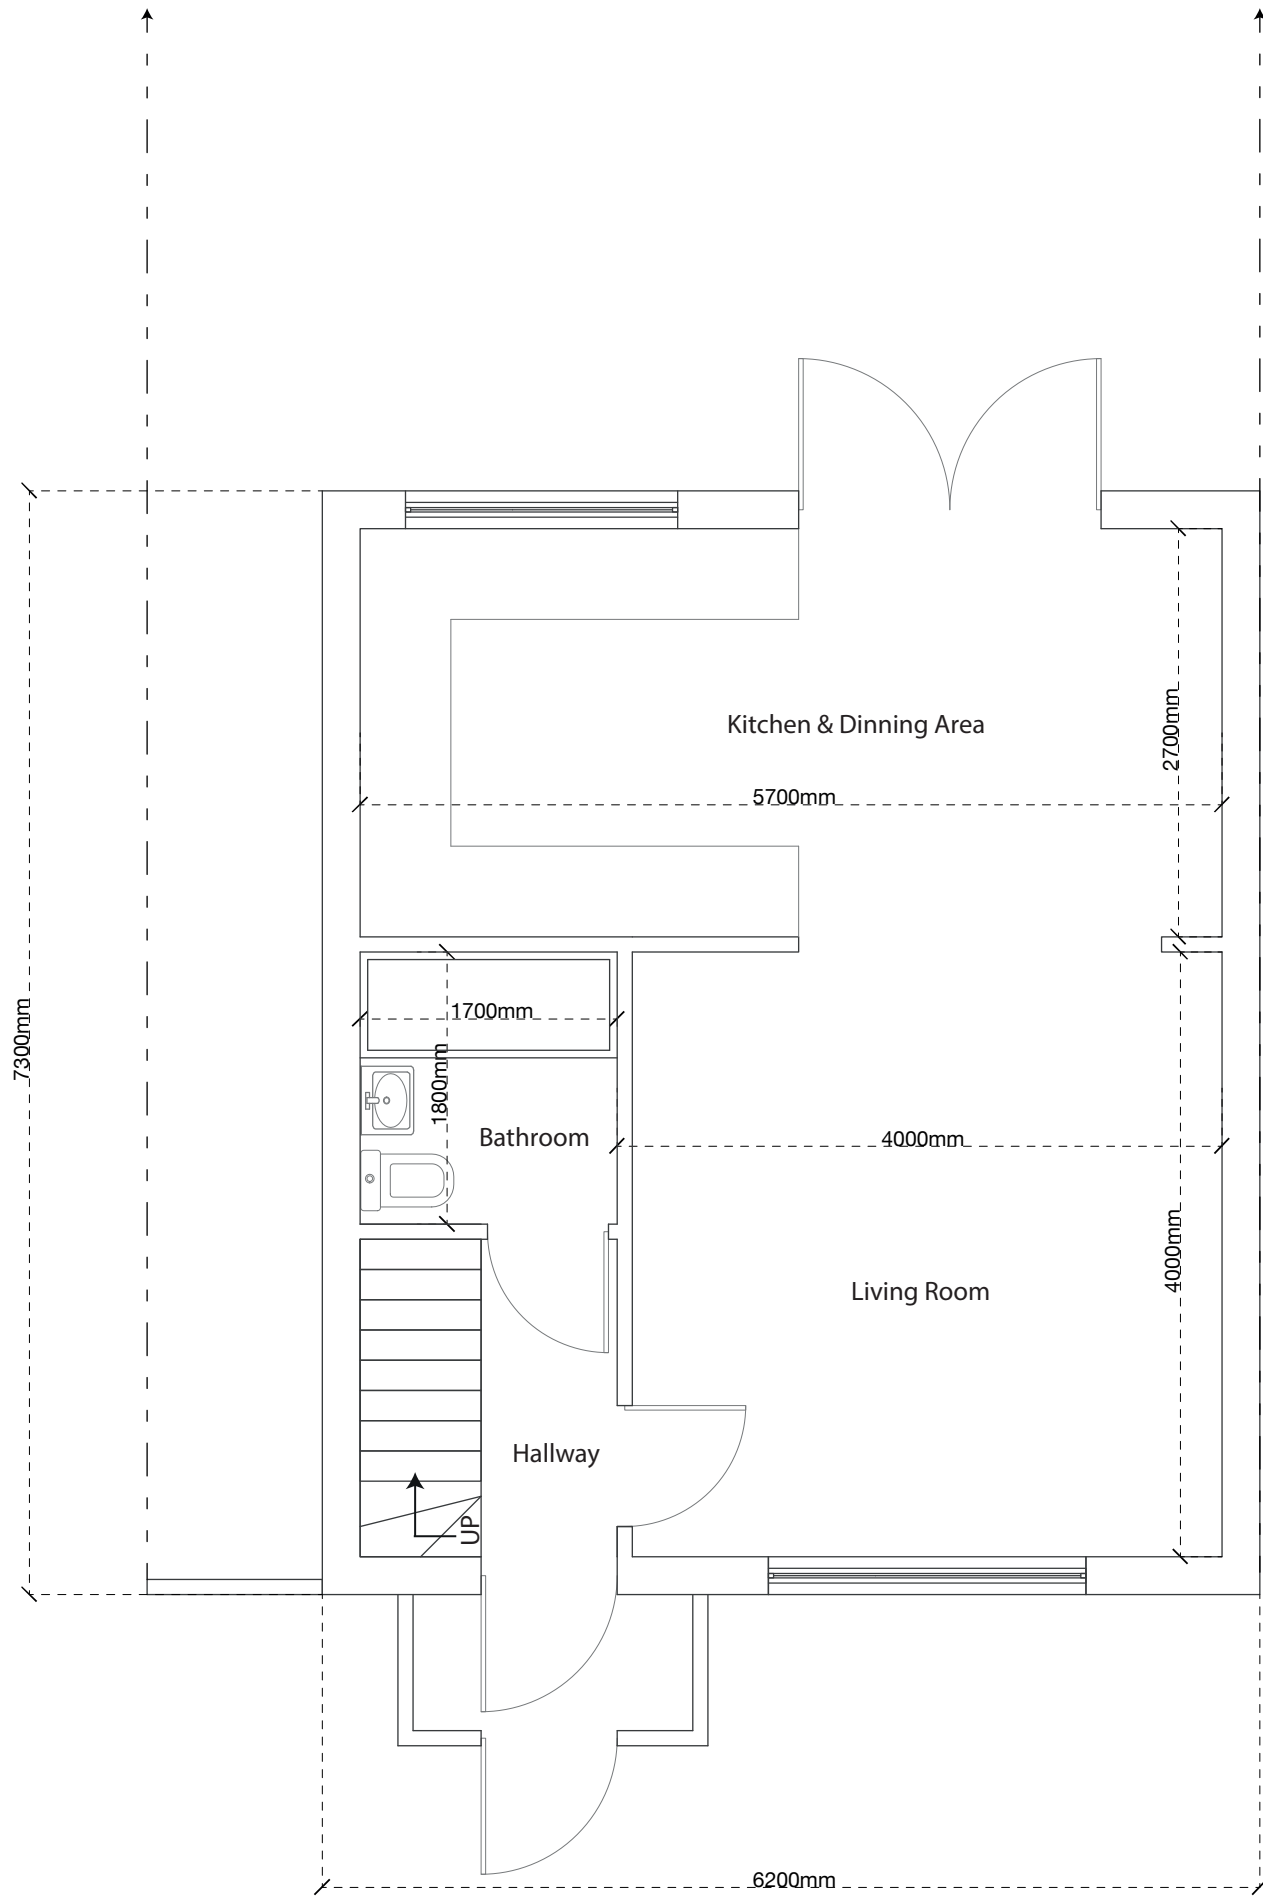

Exisitng Ground Floor Plan
Scale 1:50

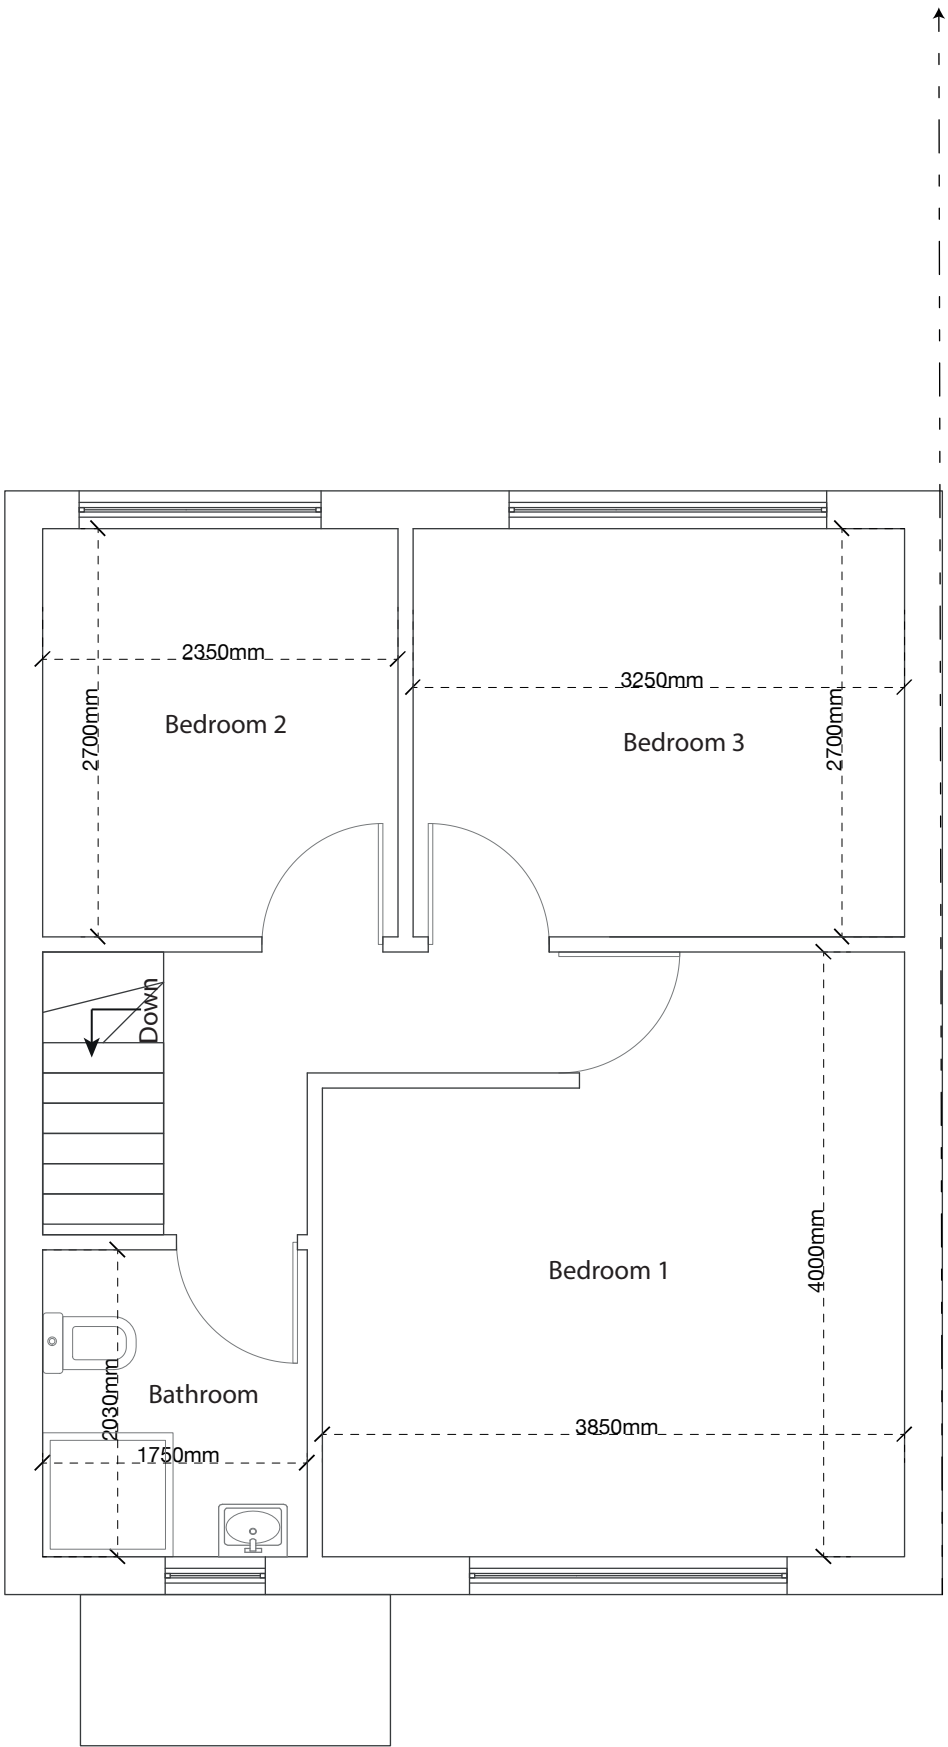

Exisitng First Floor Plan
Scale 1:50

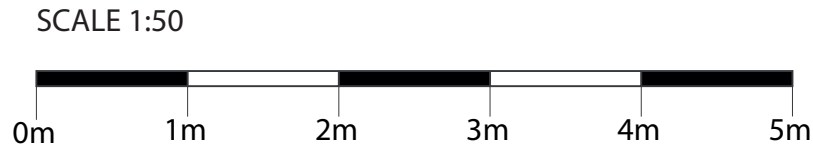

Notes:

The drawings show design intent only, all dimensions to be checked on site prior to construction or production. Construction details to be confirmed by contractor/ manufacture by submitting fabrication drawings for Designer's approval

Design/ drawings is not to be scaled for production and construction purpose.

All discrepancies and omission on site must be reported to Designer for comment and/or approval prior to commencement of works.

The designs are subject to approval by Statutory Authorities and any necessary alteration should be made of required to comply with statutory requirements and communicated to the Designer.


All design concepts and drawings are the property of Viraj Patel;
No reproductions, adaptions and/or copies may be made without written permission by Viraj Patel.

PROJECT:
Single Storey Rear Extension


CLIENT: Mr Kamal Rai
81 Birchway
Hayes
UB3 3PB

TITLE:
Existing Ground & First Floor Plans


STATUS Planning		DESIGNED BY V.P	
DATE 20/08/2020	Page size: A2	SCALE 1:50	
DRAWING NUMBER A2.001.20.08		REVISION	SHEET No. 4

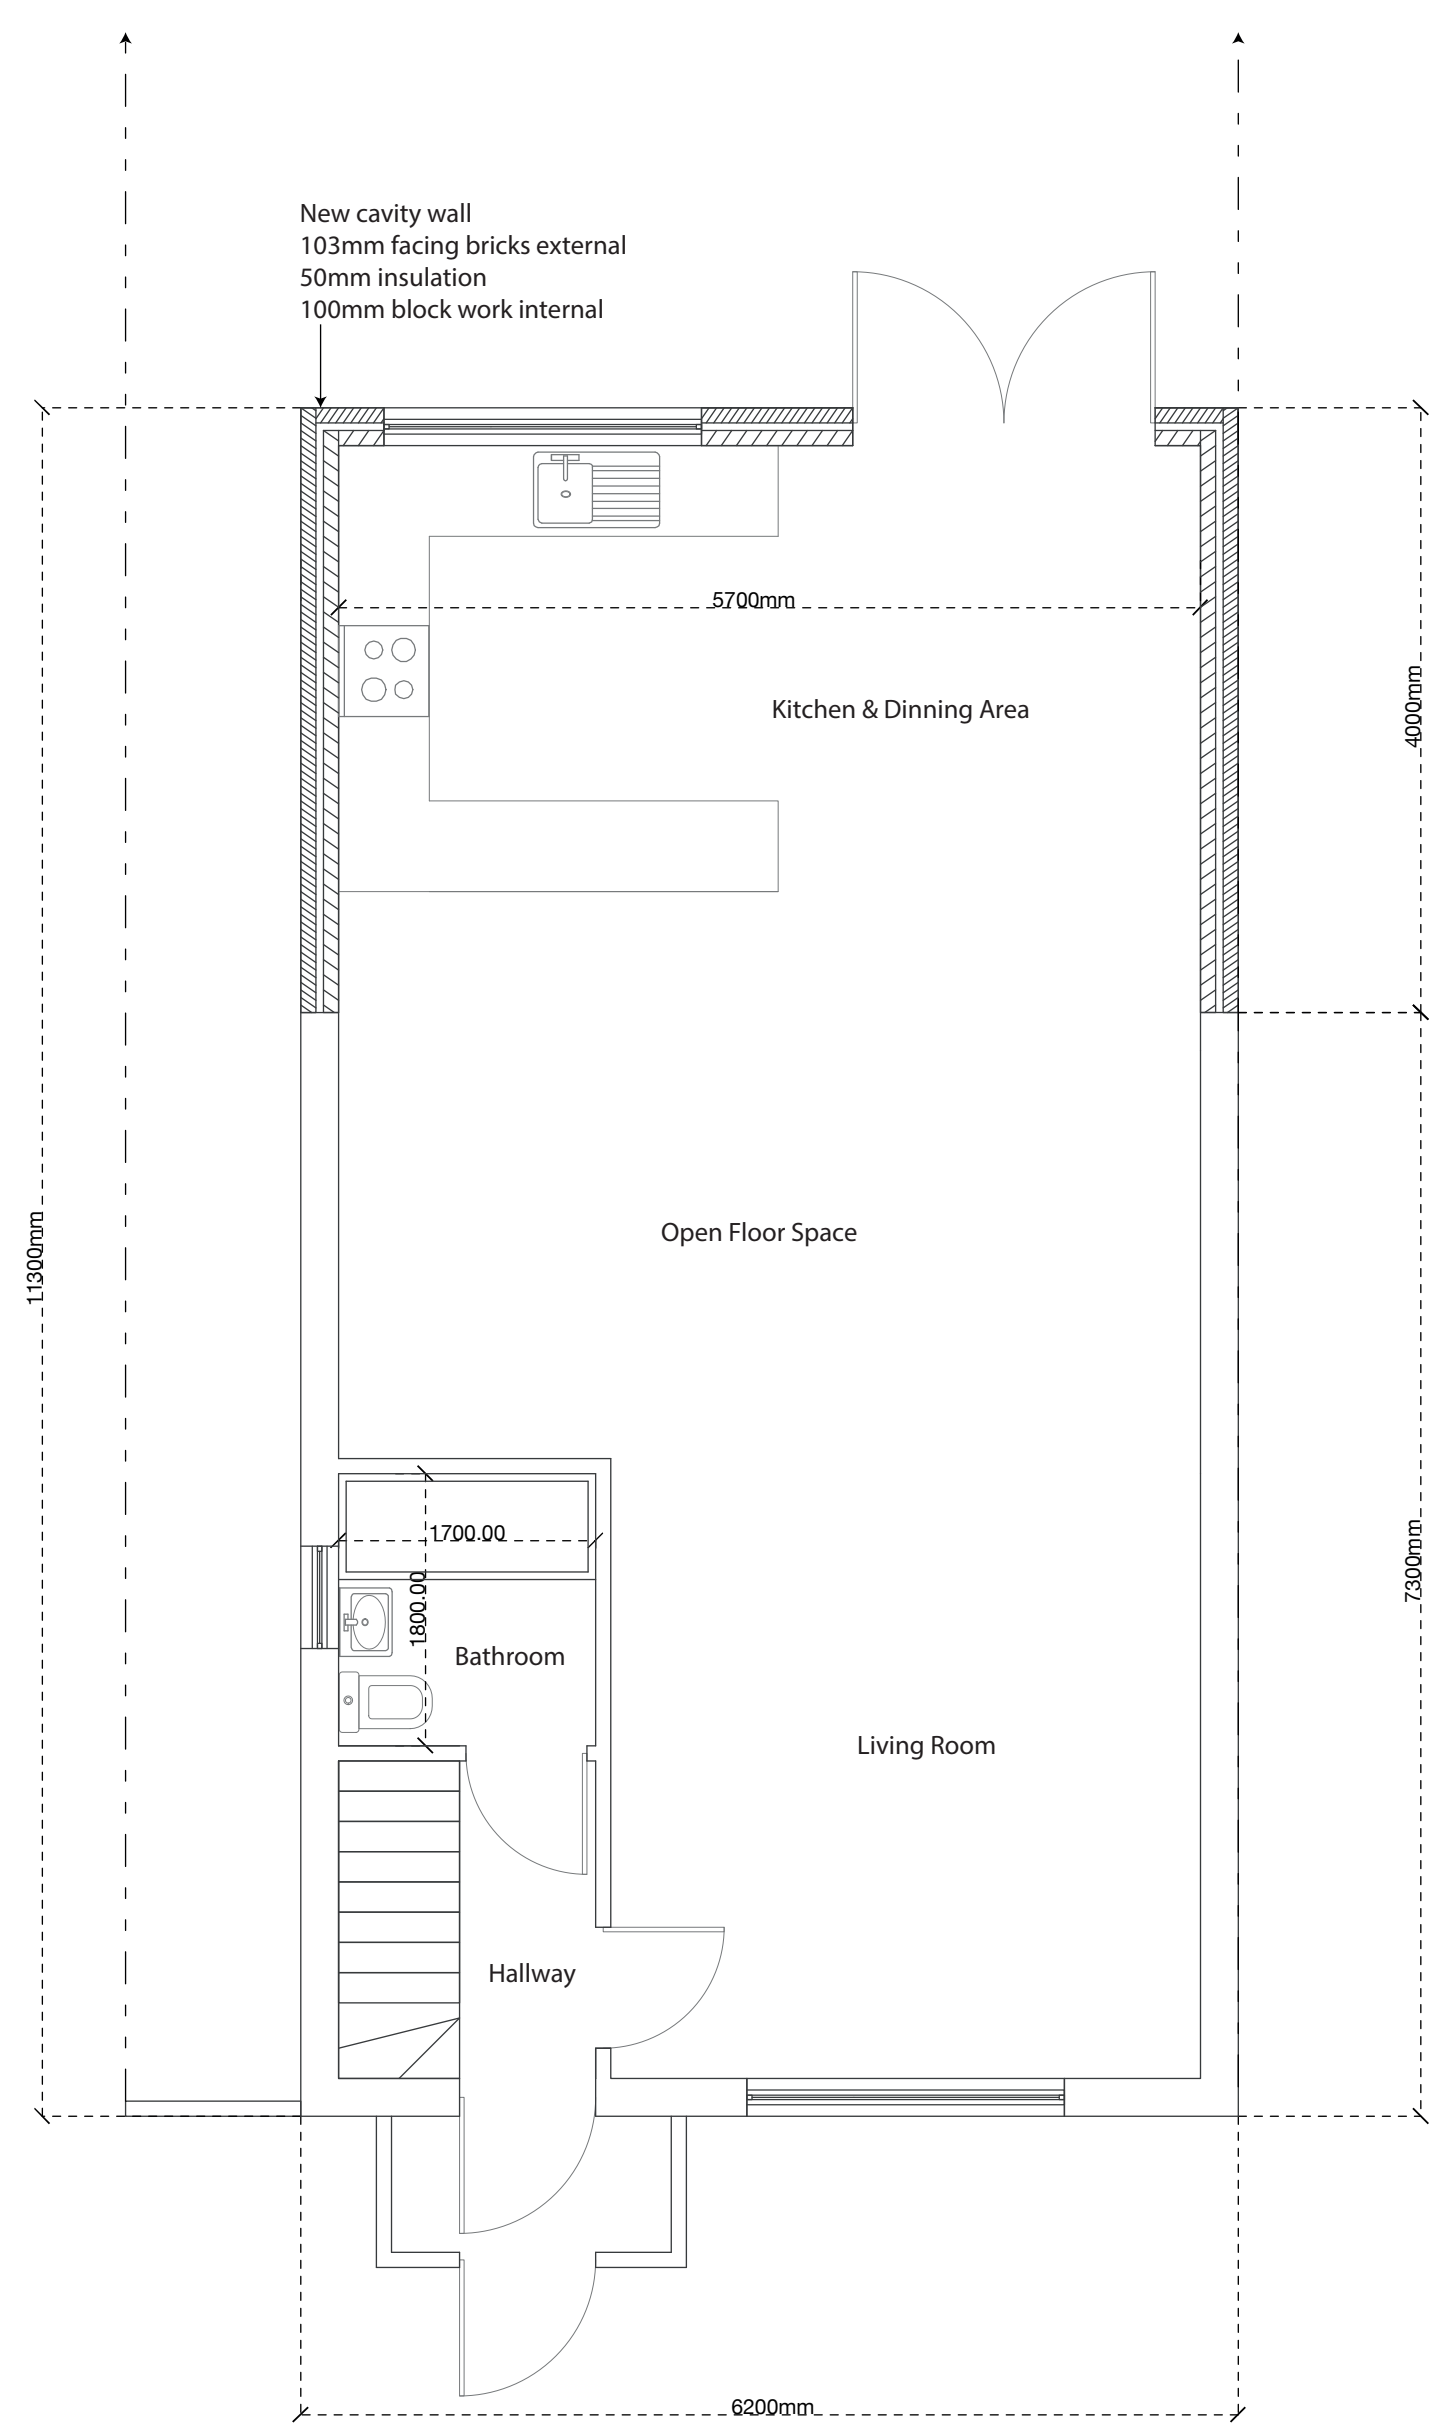

Proposed Ground Floor Plan
Scale 1:50

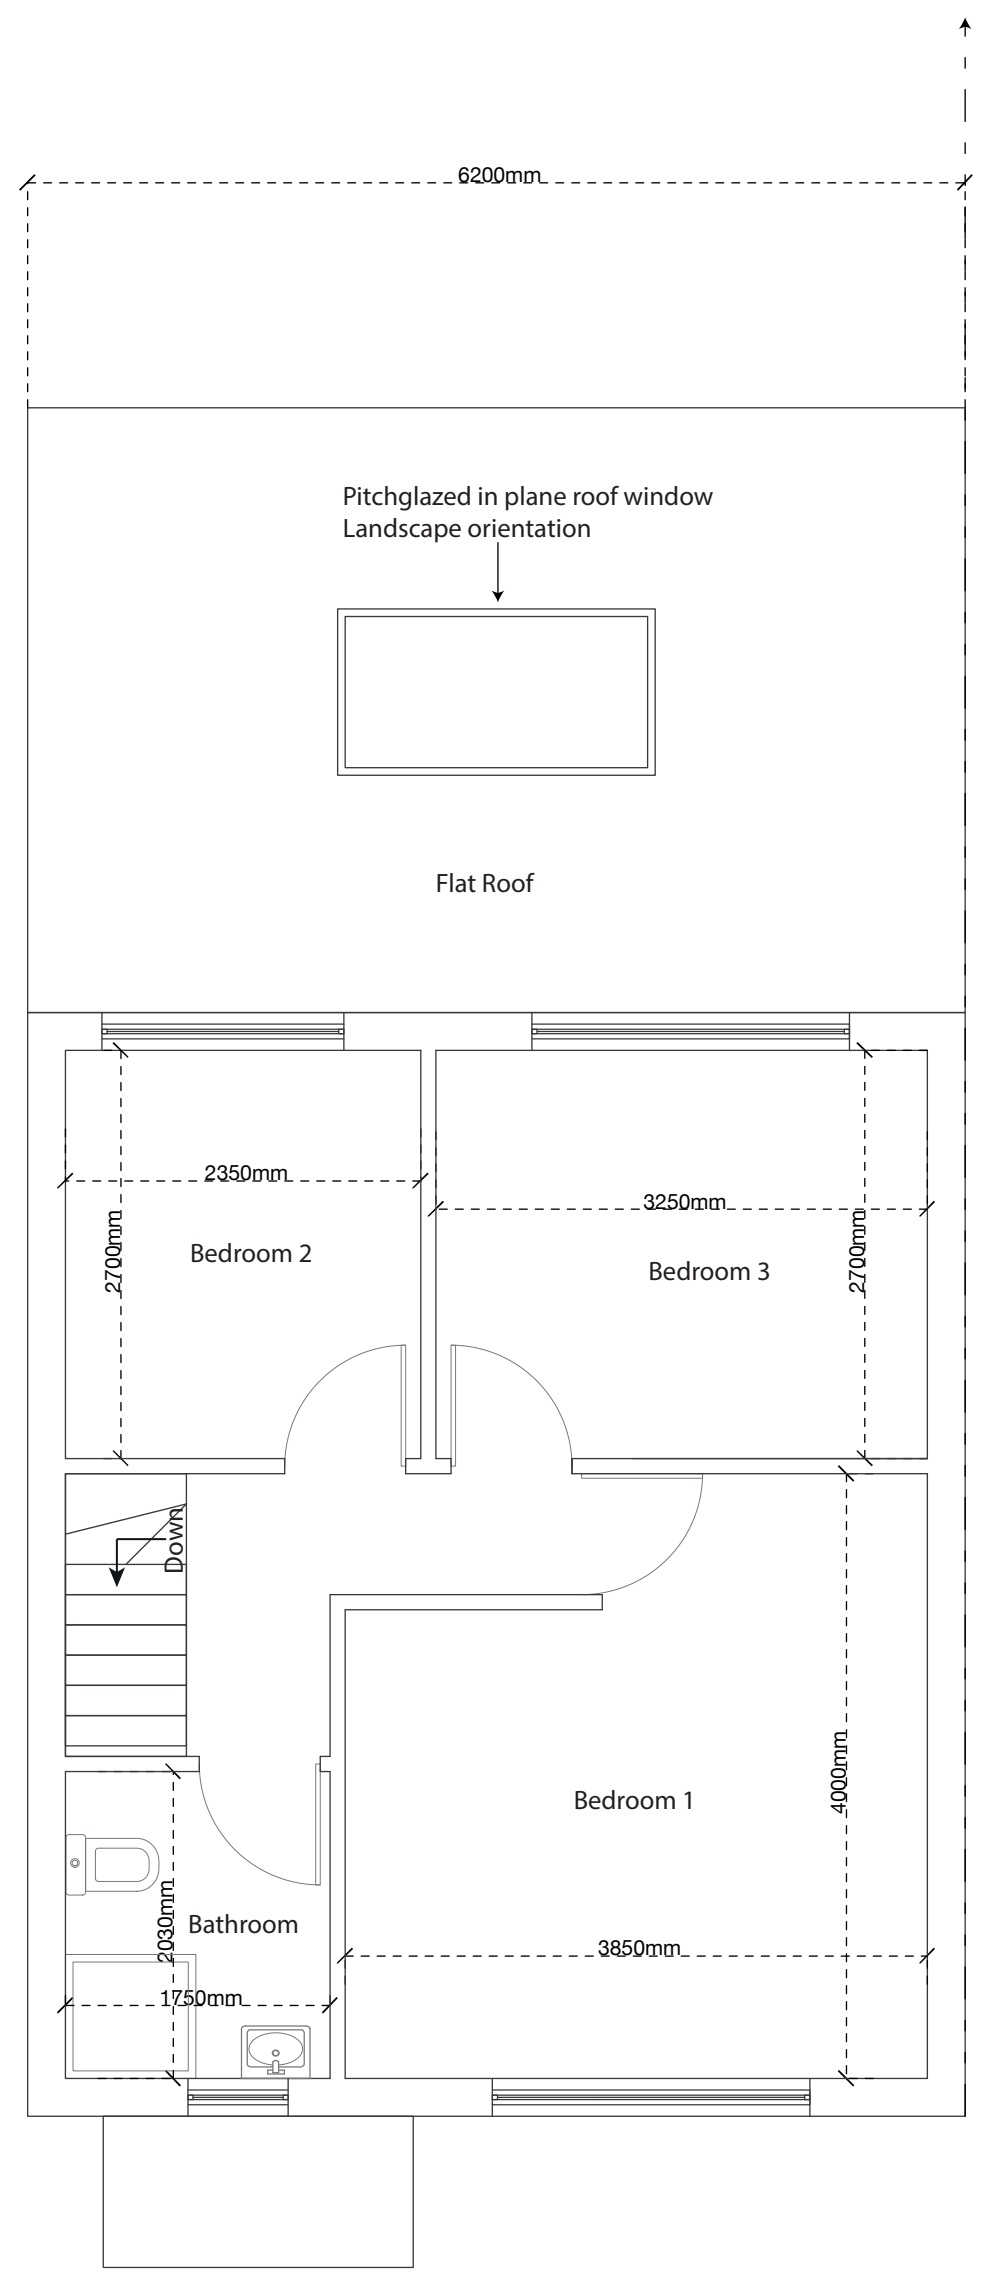

Proposed First Floor Plan
Scale 1:50

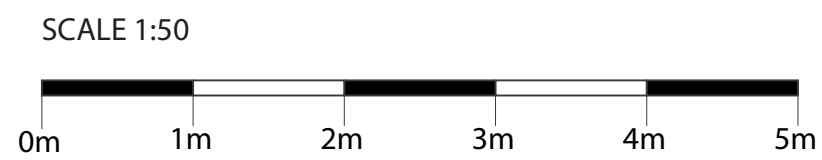

Notes:

The drawings show design intent only, all dimensions to be checked on site prior to construction or production. Construction details to be confirmed by contractor/ manufacture by submitting fabrication drawings for Designer's approval

Design/ drawings is not to be scaled for production and construction purpose.

All discrepancies and omission on site must be reported to Designer for comment and/or approval prior to commencement of works.

The designs are subject to approval by Statutory Authorities and any necessary alteration should be made of required to comply with statutory requirements and communicated to the Designer.

All design concepts and drawings are the property of Viraj Patel;
No reproductions, adaptations and/or copies may be made without written permission by Viraj Patel.

PROJECT:

Single Storey Rear Extension


CLIENT:

Mr Kamal Rai
81 Birchway
Hayes
UB3 3PB


TITLE:

Proposed Ground & First Floor Plans


STATUS		Planning	DESIGNED BY		V.P
DATE	20/08/2020	Page size:	A2	SCALE	1:50
DRAWING NUMBER			REVISION	SHEET No.	
A2.002.20.08				5	

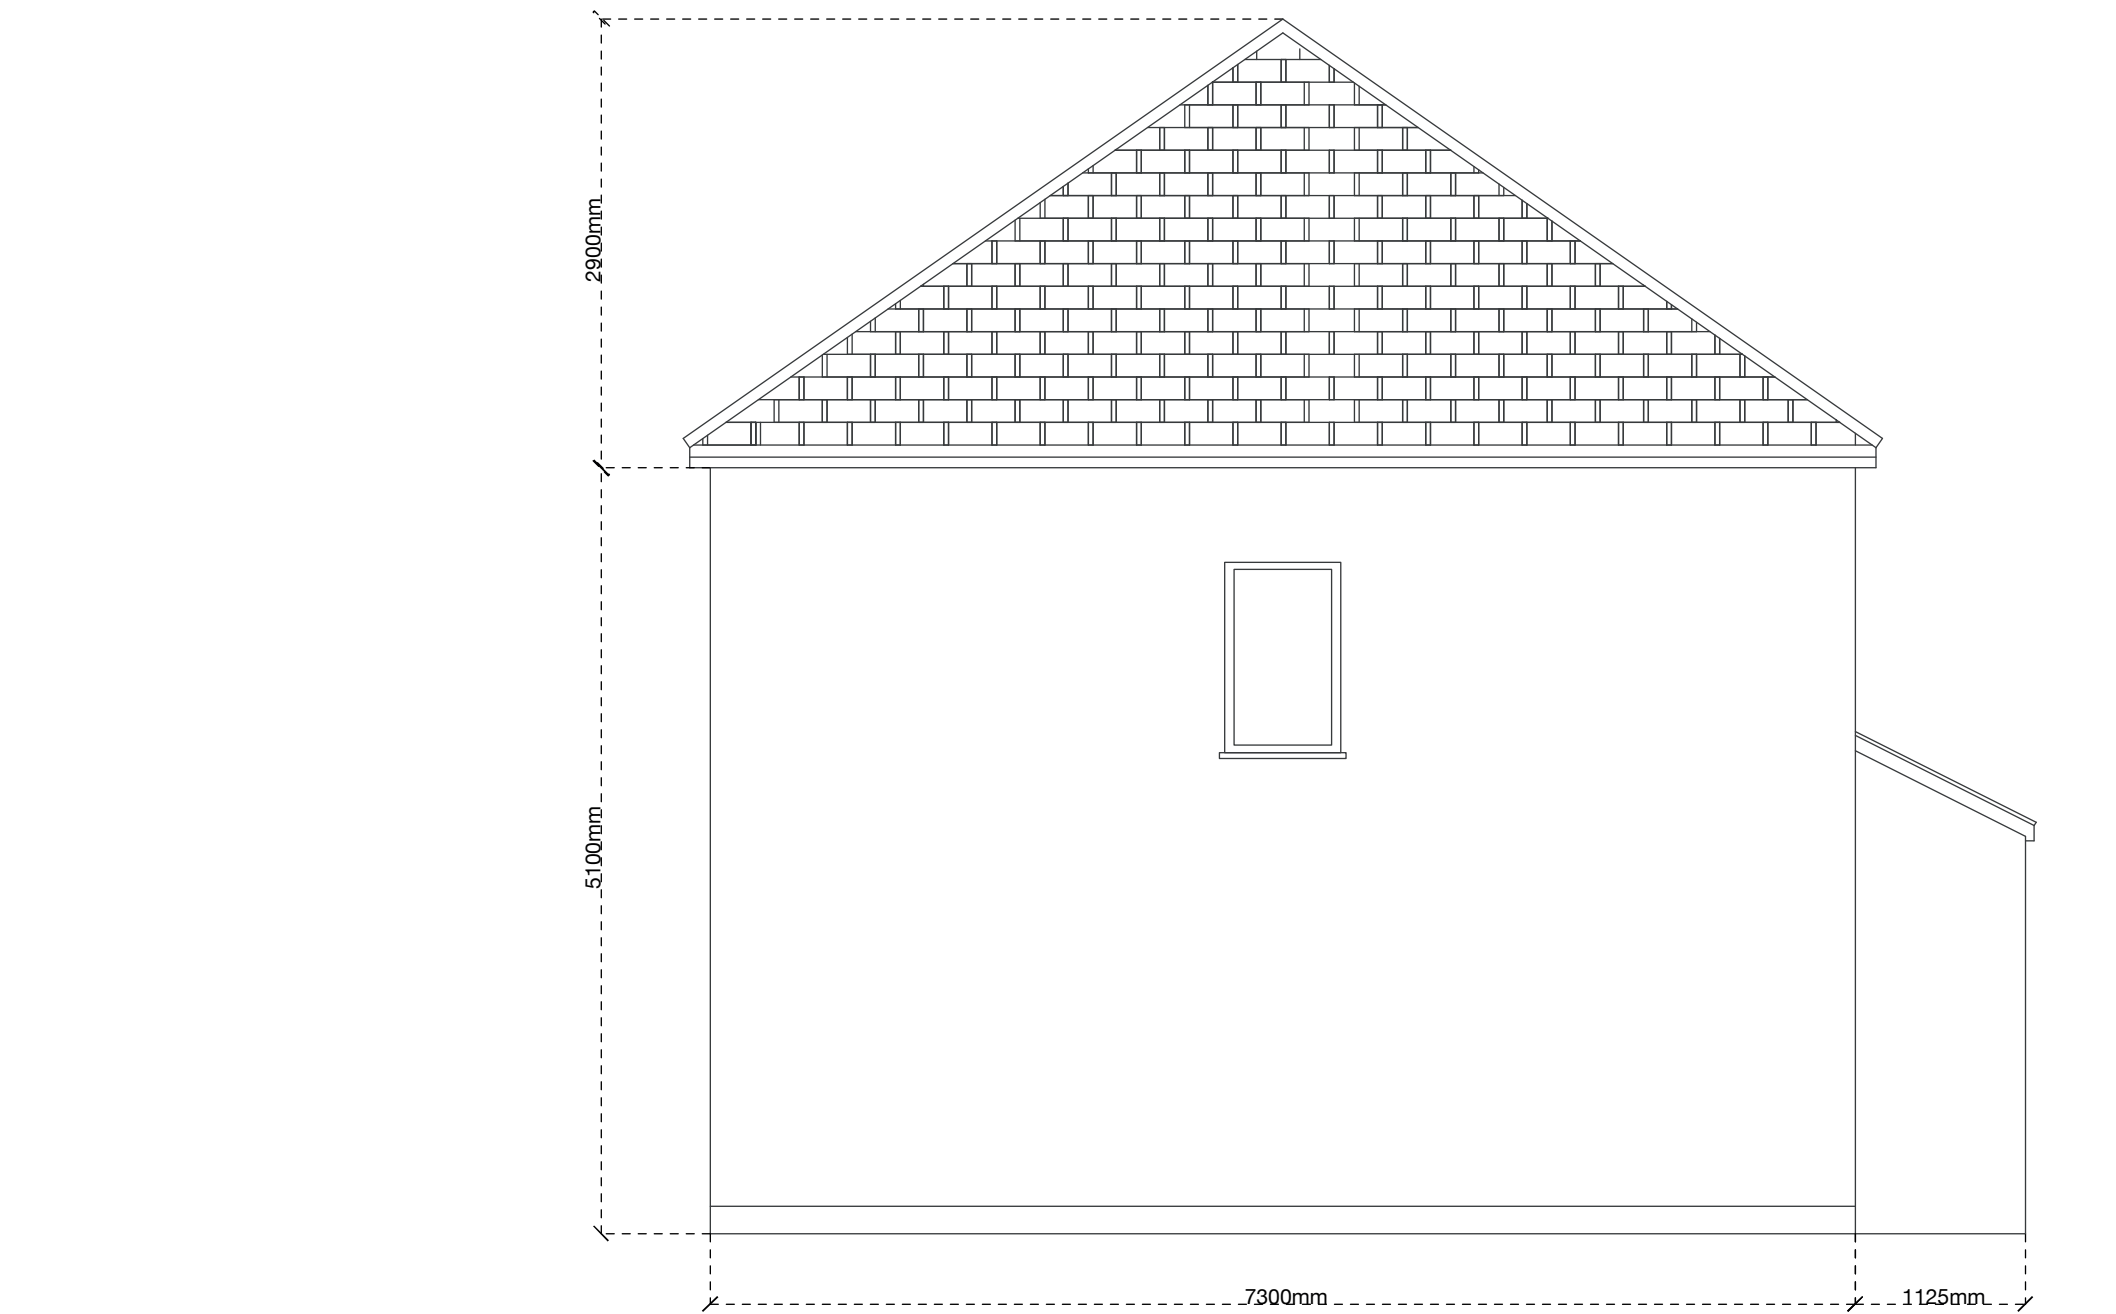

Exisitng Left Side Elevation
Scale 1:50

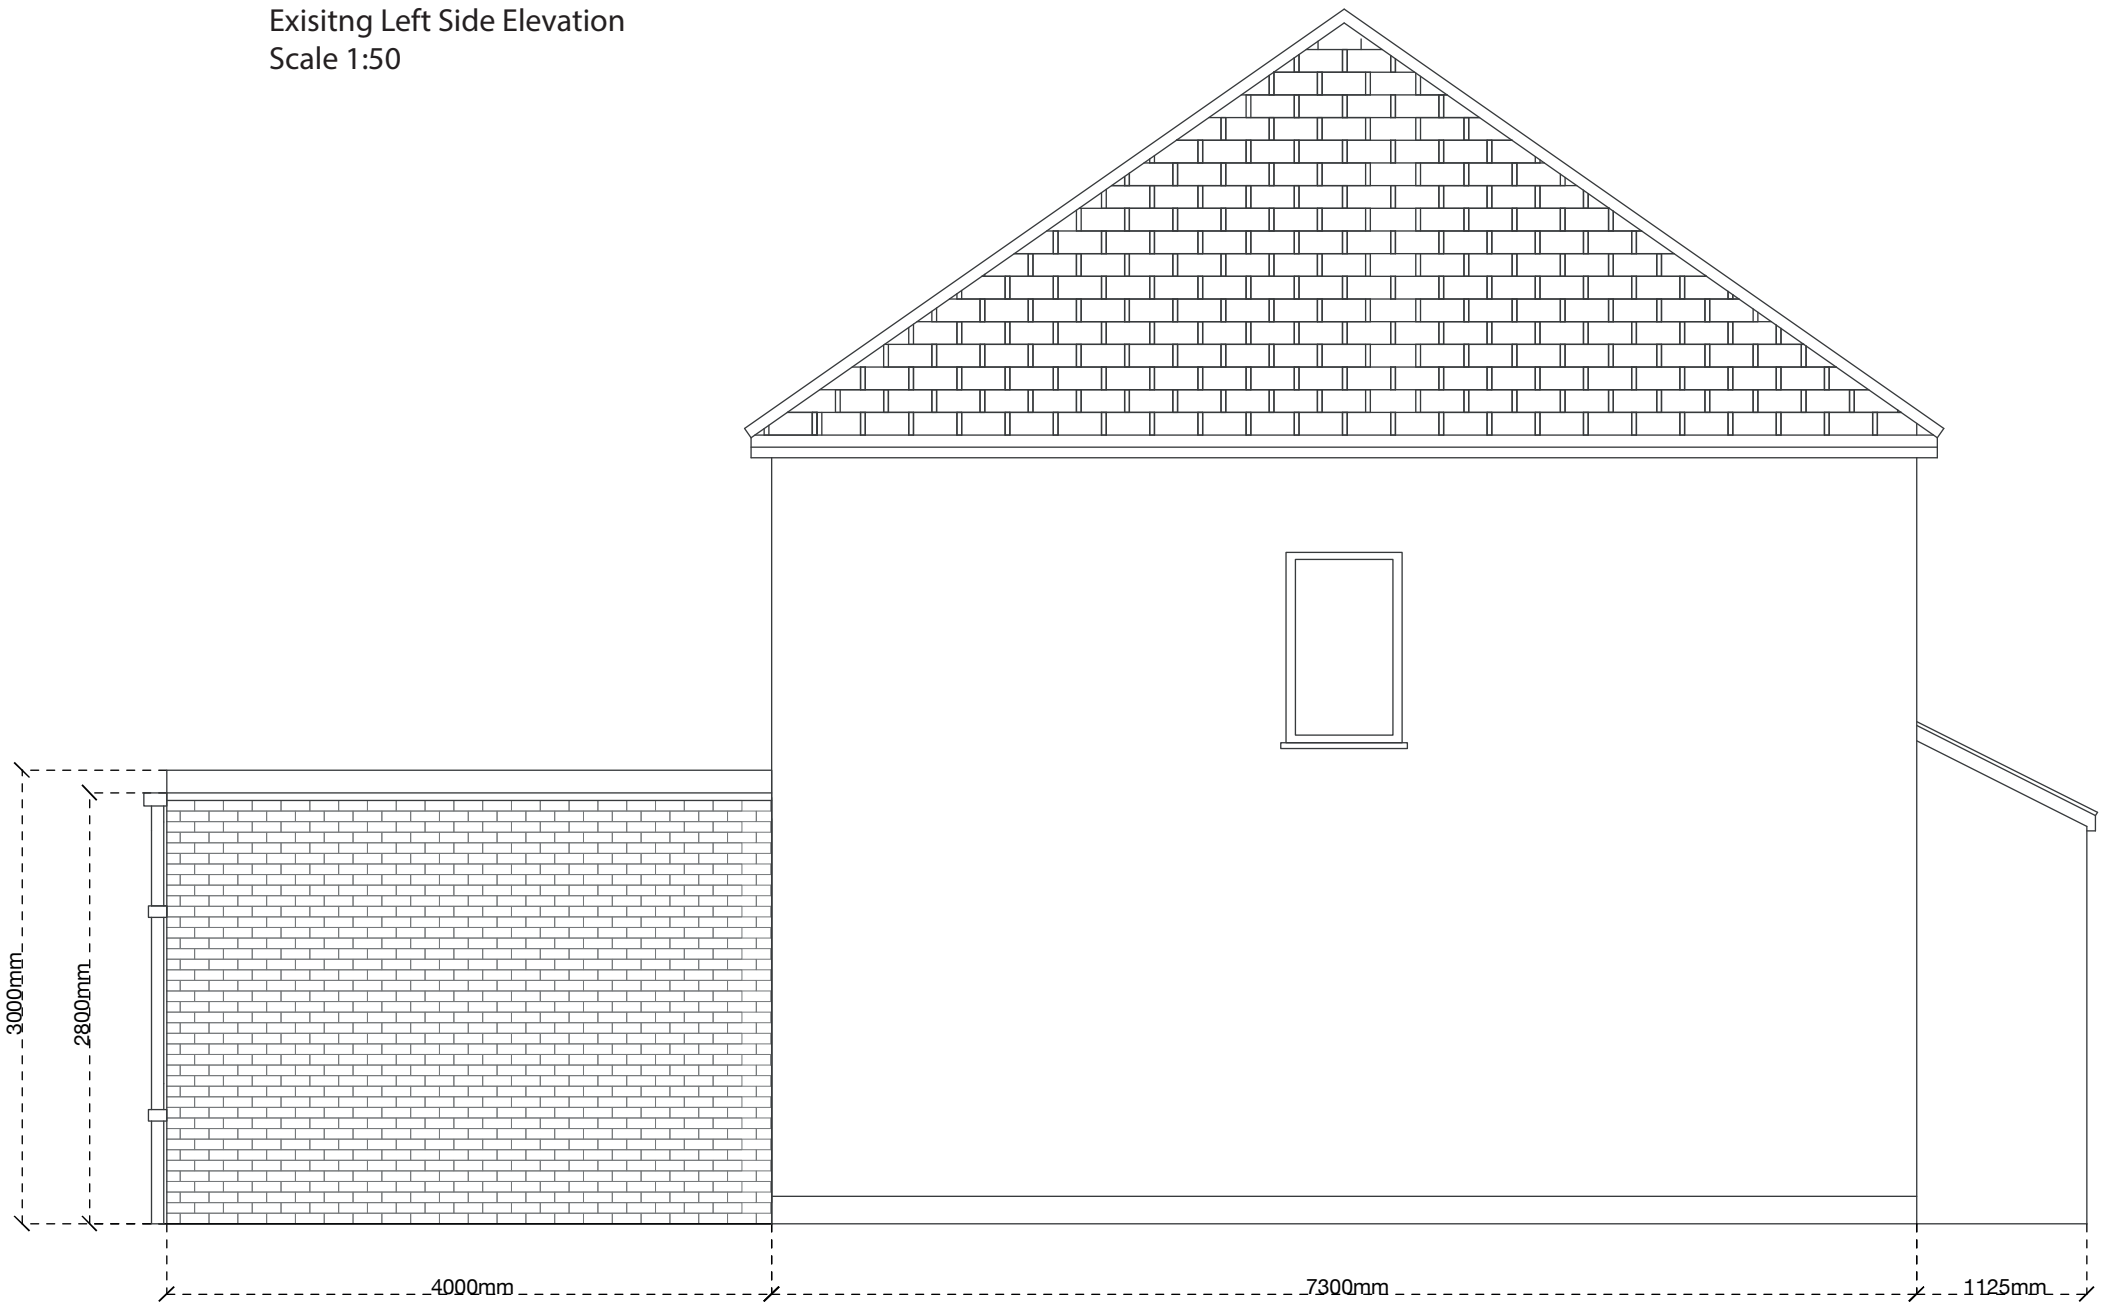

Proposed Left Side Elevation
Scale 1:50

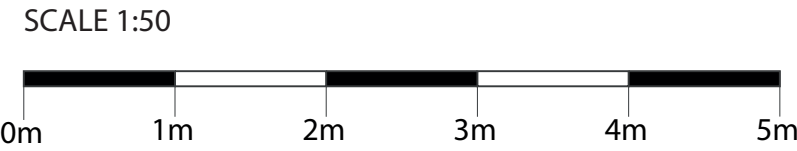

Notes:

The drawings show design intent only, all dimensions to be checked on site prior to construction or production. Construction details to be confirmed by contractor/ manufacture by submitting fabrication drawings for Designer's approval

Design/ drawings is not to be scaled for production and construction purpose.

All discrepancies and omission on site must be reported to Designer for comment and/or approval prior to commencement of works.

The designs are subject to approval by Statutory Authorities and any necessary alteration should be made of required to comply with statutory requirements and communicated to the Designer.


All design concepts and drawings are the property of Viraj Patel;
No reproductions, adaptations and/or copies may be made without written permission by Viraj Patel.

PROJECT:
Single Storey Rear Extension


CLIENT:
Mr Kamal Rai
81 Birchway
Hayes
UB3 3PB

TITLE:
Left Side Existing & Proposed Elevation

STATUS Planning		DESIGNED BY V.P	
DATE 20/08/2020	Page size: A2	SCALE 1:50	
DRAWING NUMBER A4.003.20.08		REVISION	SHEET No. 6

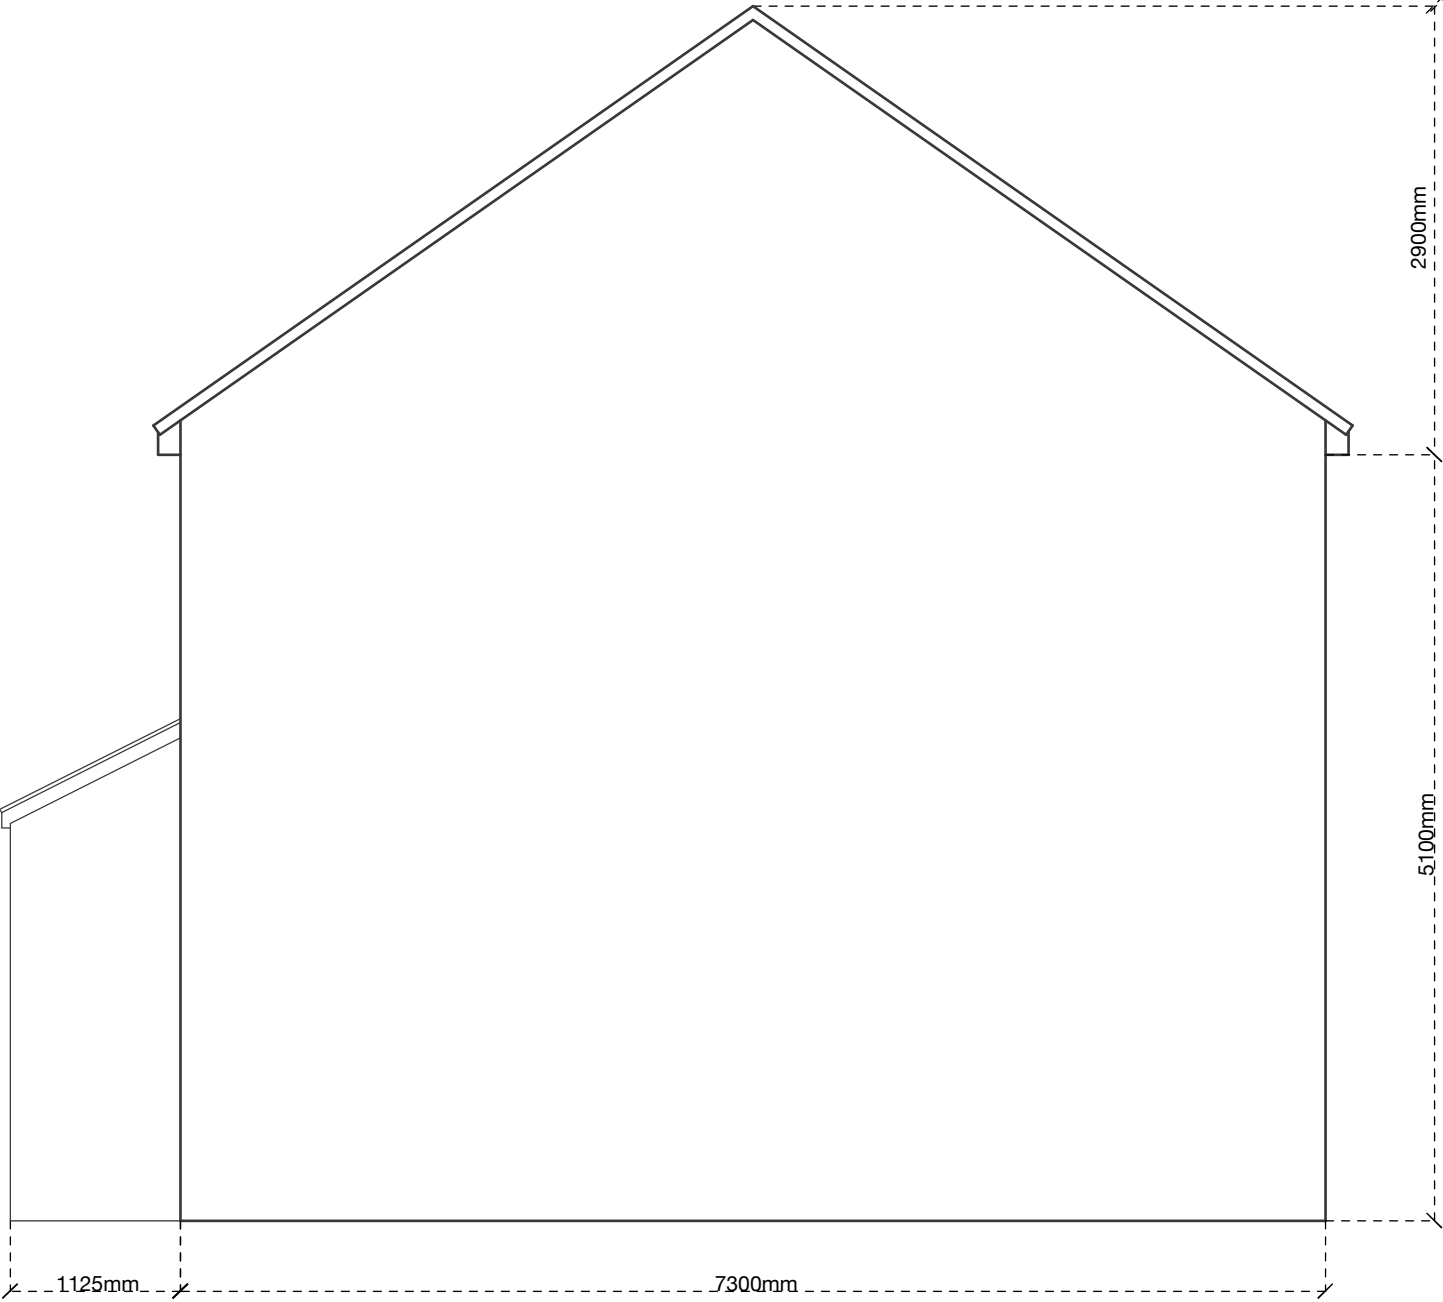

Exisitng Right Side Elevation
Scale 1:50

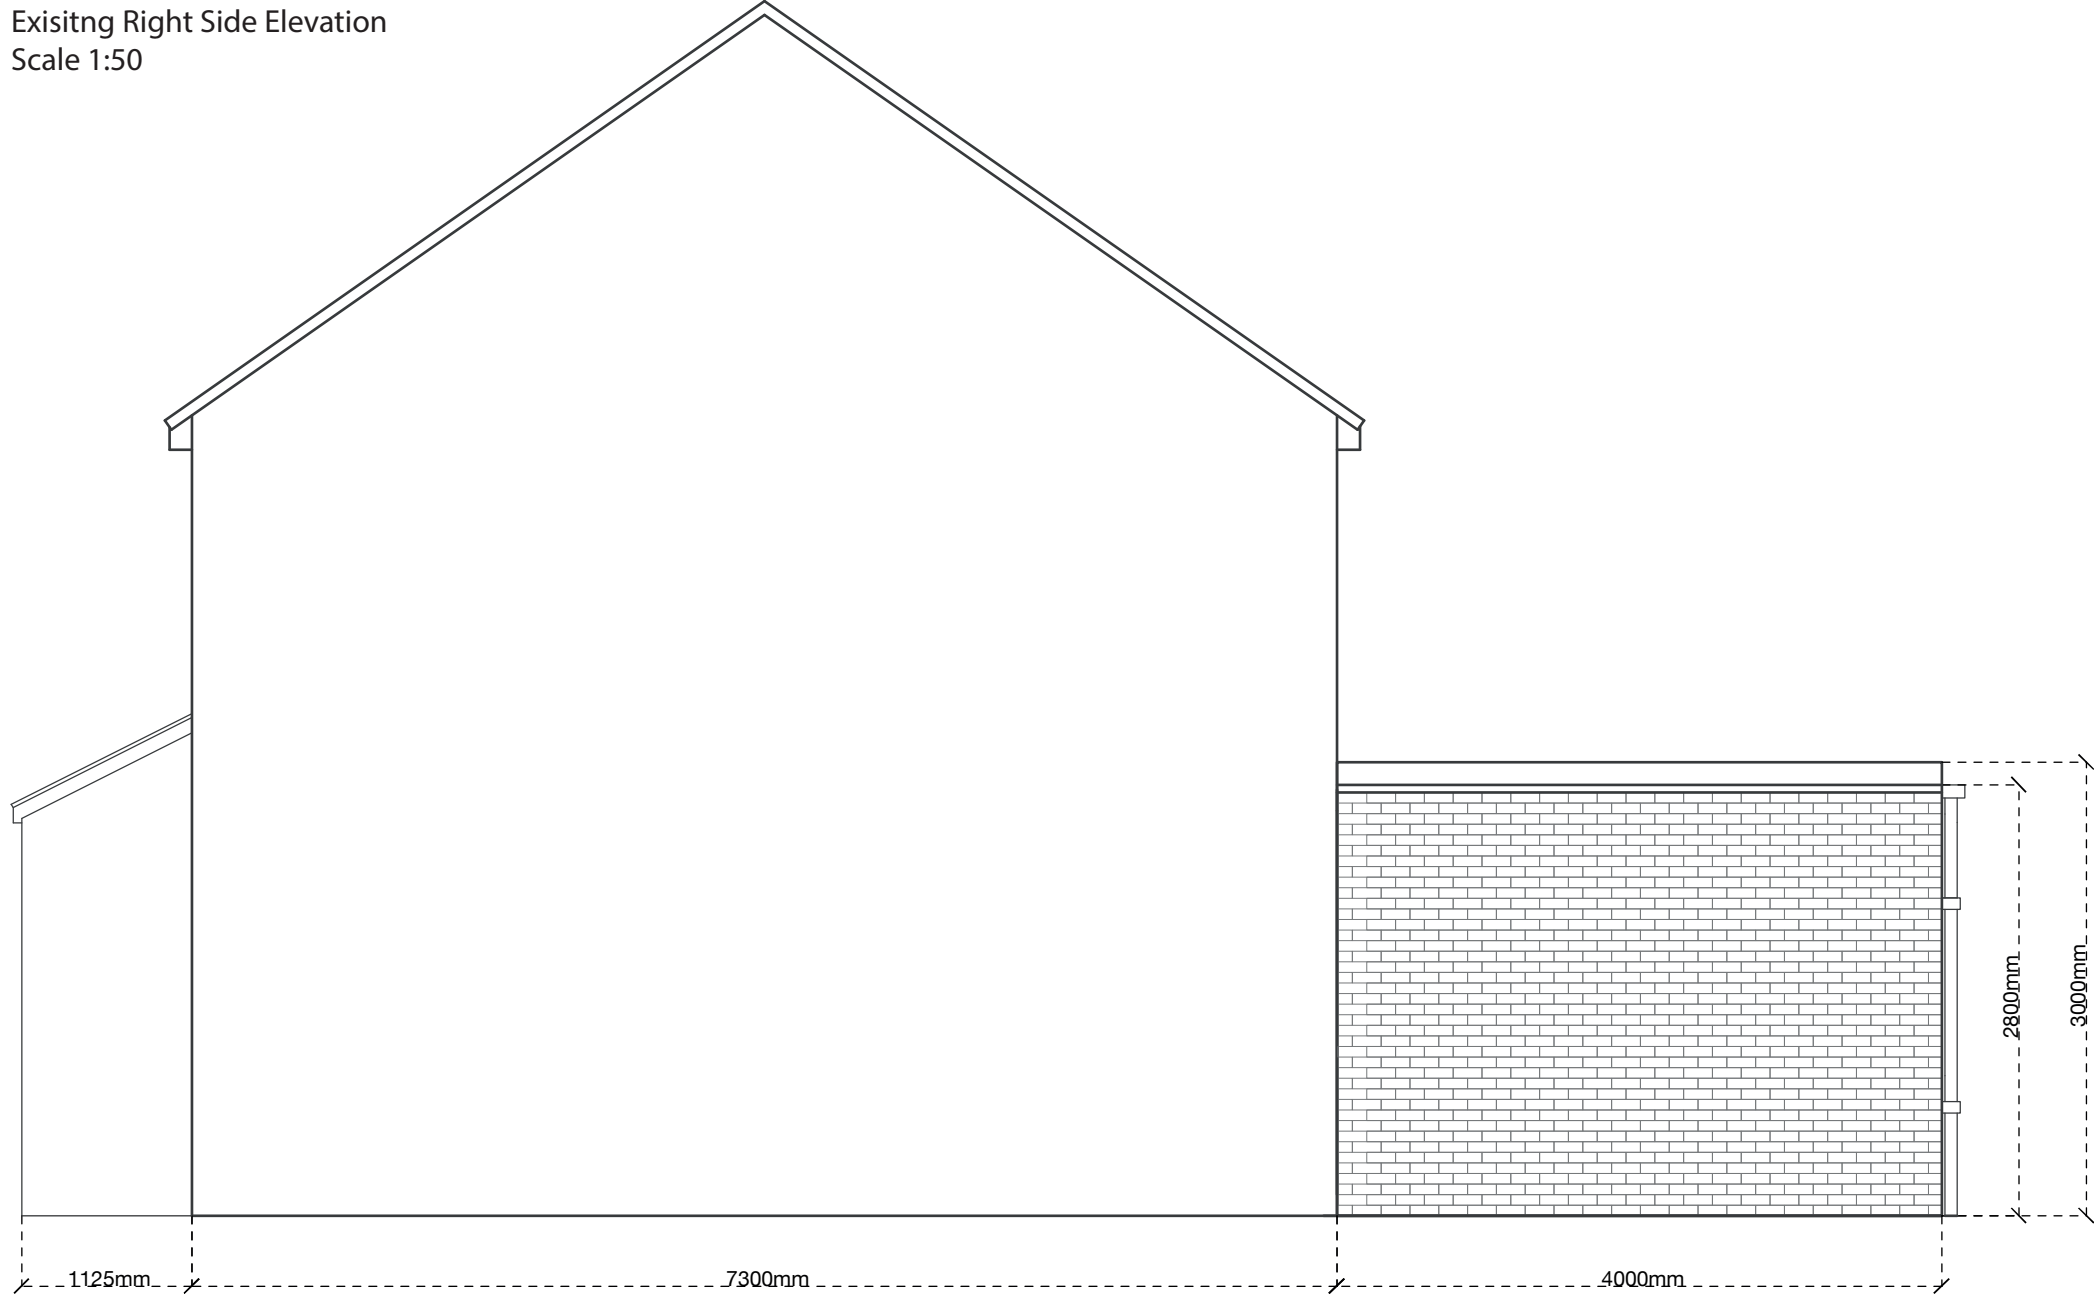

Proposed Right Side Elevation
Scale 1:50

SCALE 1:50



Notes:

The drawings show design intent only, all dimensions to be checked on site prior to construction or production. Construction details to be confirmed by contractor/ manufacture by submitting fabrication drawings for Designer's approval

Design/ drawings is not to be scaled for production and construction purpose.

All discrepancies and omission on site must be reported to Designer for comment and/or approval prior to commencement of works.

The designs are subject to approval by Statutory Authorities and any necessary alteration should be made of required to comply with statutory requirements and communicated to the Designer.

All design concepts and drawings are the property of Viraj Patel;
No reproductions, adaptations and/or copies may be made without written permission by Viraj Patel.

PROJECT:			
Single Storey Rear Extension			
CLIENT:			
Mr Kamal Rai 81 Birchway Hayes UB3 3PB			
TITLE:			
Right Side Existing & Proposed Elevation			
STATUS		DESIGNED BY	
Planning		V.P	
DATE	20/08/2020	Page size:	A2
SCALE		1:50	
DRAWING NUMBER		REVISION	SHEET No.
A4.004.20.08			7