


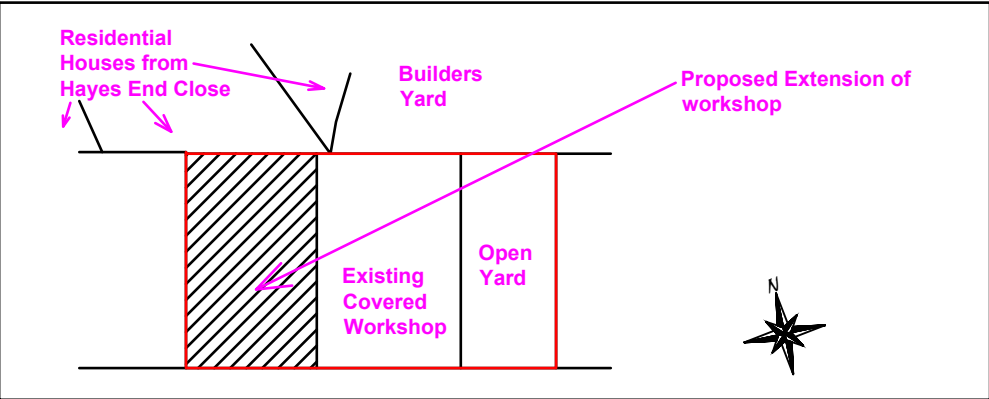


Site Plan@
1:500

Note: This Drawing is for planning purpose and should not be used for construction.
All dimensions should be confirmed on site and any deviation should be reported back to designer.



Location Plan@
1:1250

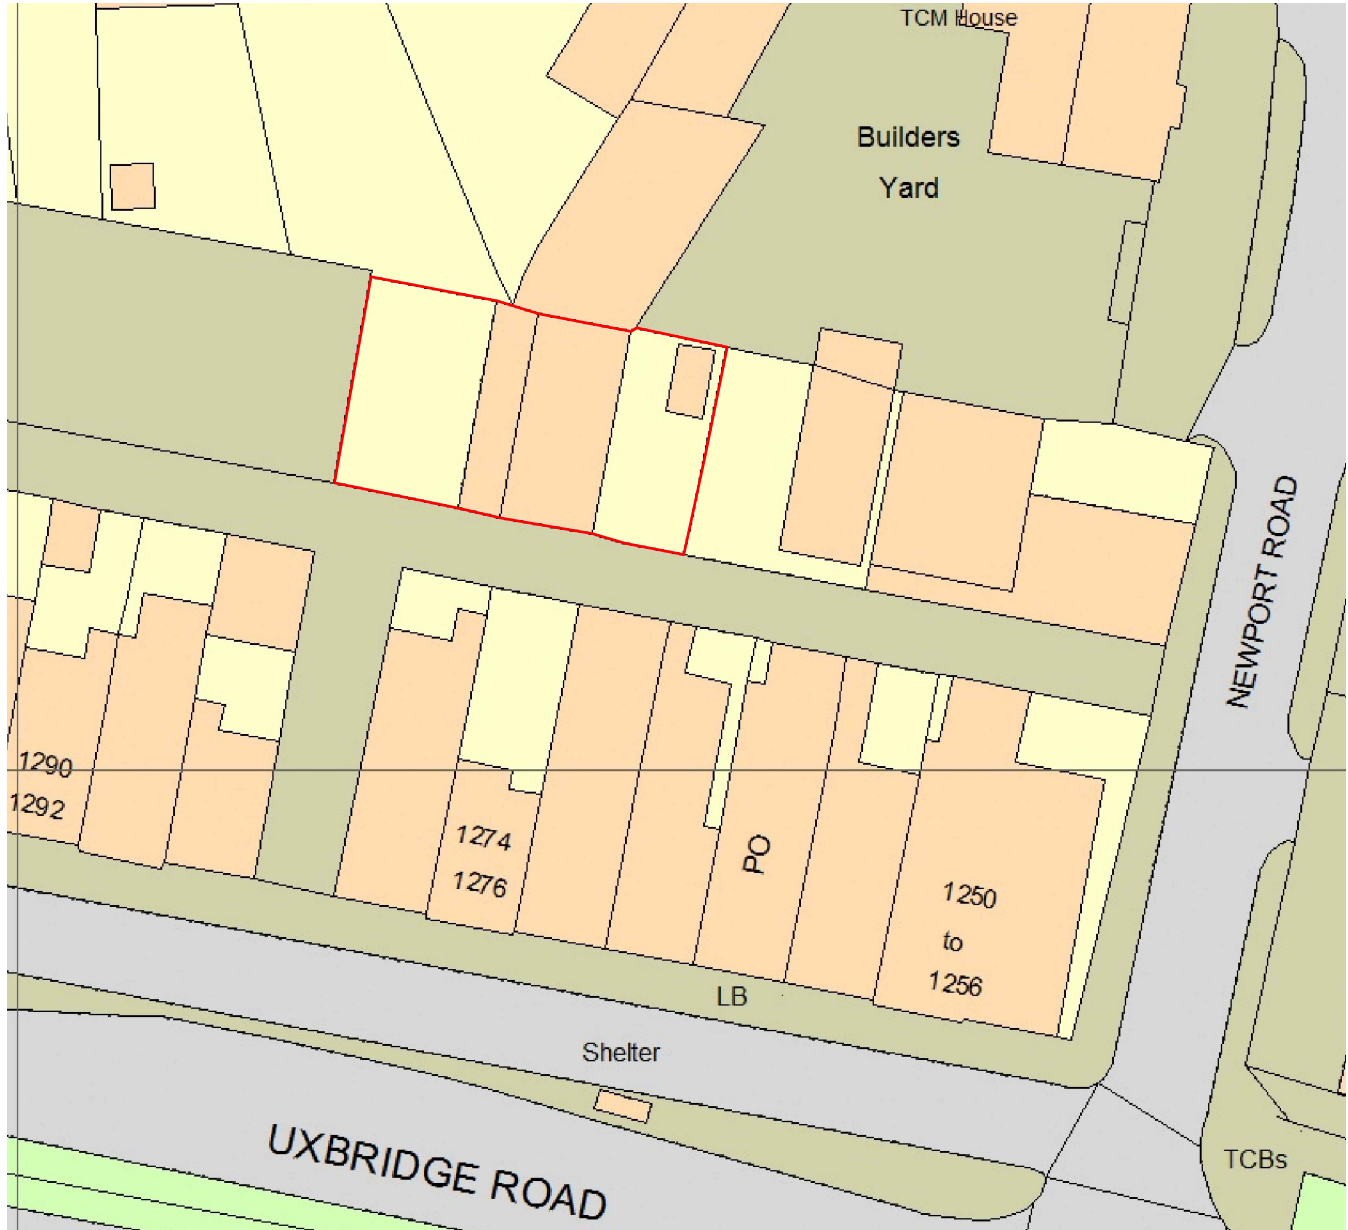

Site Plan@
1:500

Proposed Development:

Side Extension and roof amendment

Site Address:

Rear of 1278 Uxbridge Road
Hayes
UB4 8JF

Revisions:

Rev	Date	Description
A	27/07/2020	


Drawing Description:

Site Plan and Location Plan

Drawing No:

ART/2020/SE1278UR/PE

Scale: 1:500, 1:1250
Paper Size: A3
Sheet No: 5 of 5

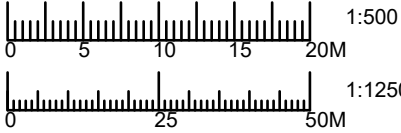

ART CONSULTANTS (UK) LTD
113 LONG LANE
STANWELL
TW19 7AL
M:07960071377
E: ARTCONSULTANTSUK@GMAIL.COM