




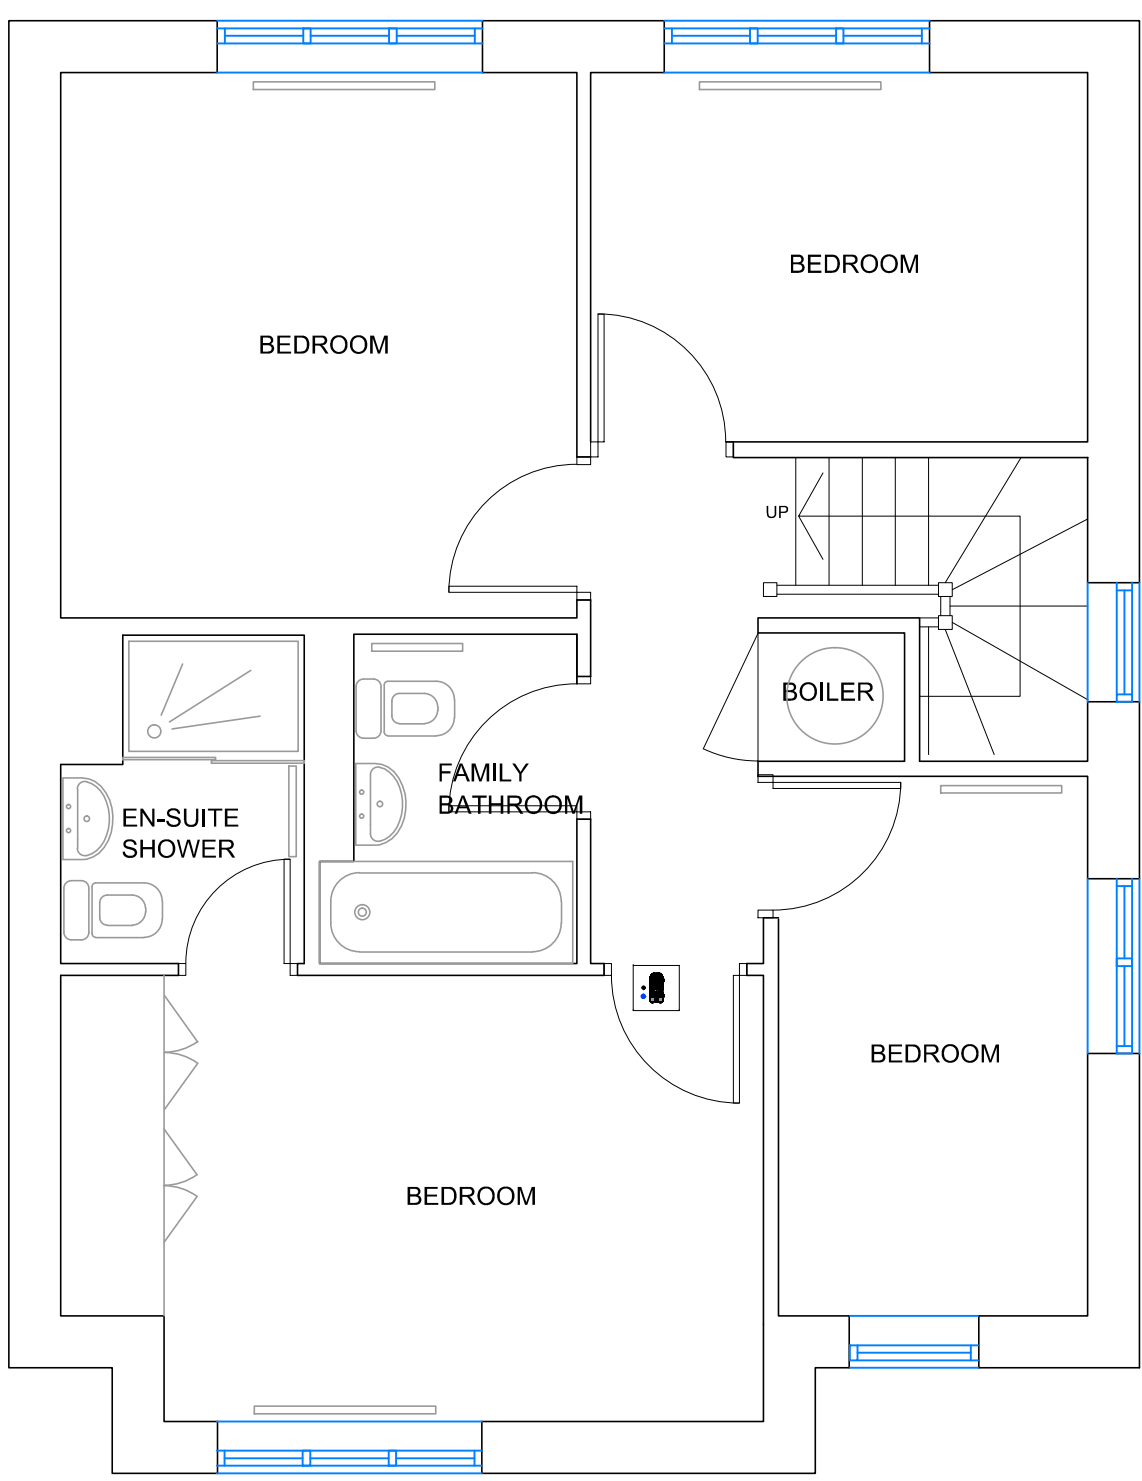


EXISTING FIRST FLOOR PLAN SCALE 1:50

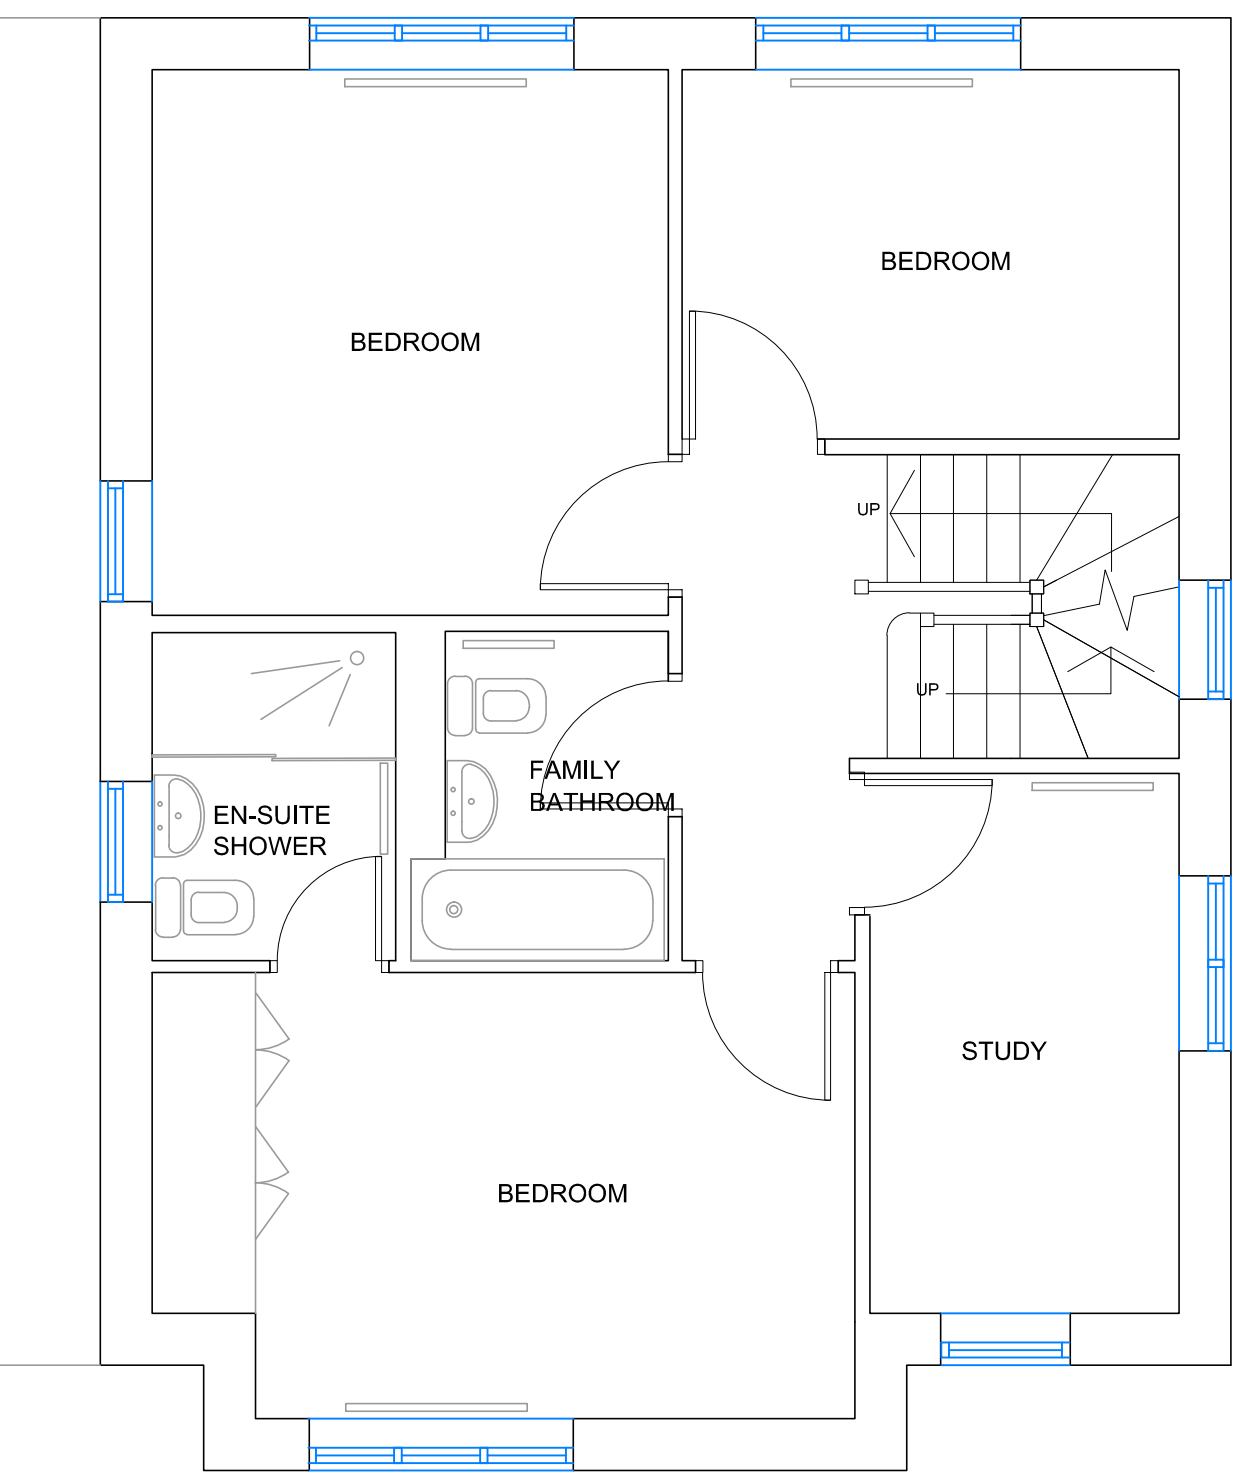

PROPOSED FIRST FLOOR PLAN SCALE 1:50

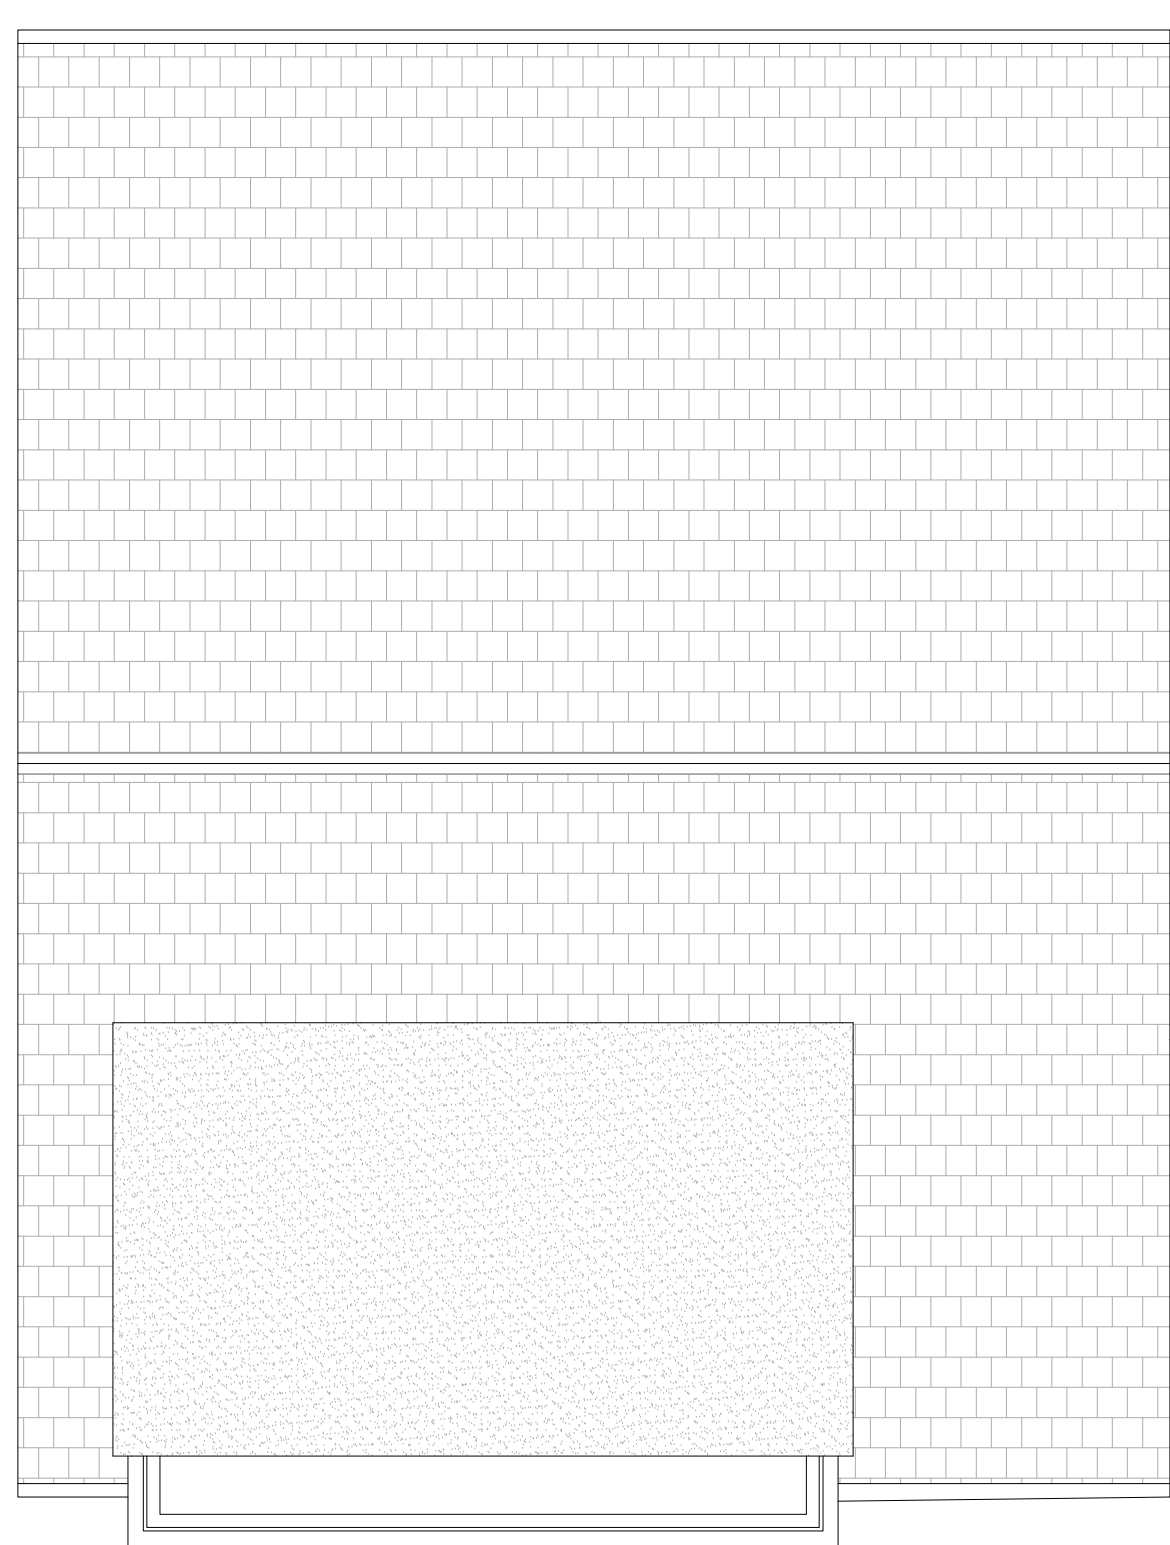


PROPOSED ROOF PLAN SCALE 1:50

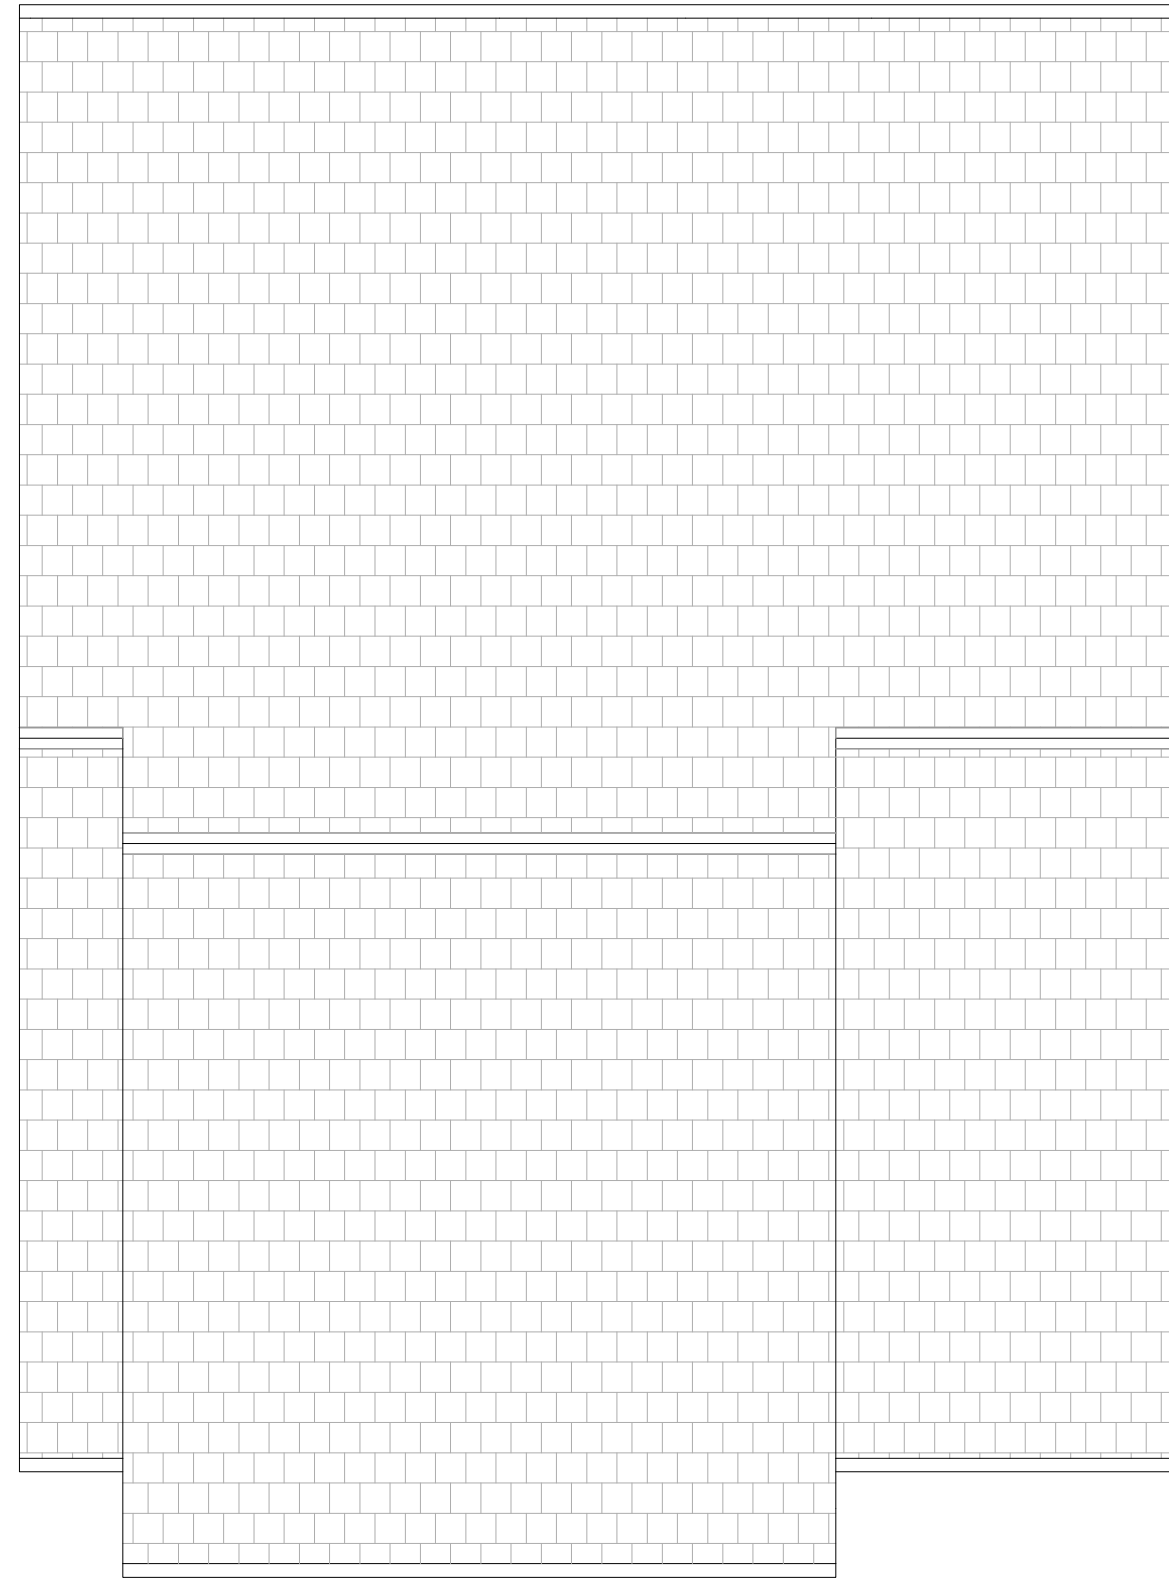


EXISTING ROOF PLAN SCALE 1:50




EXISTING REAR ELEVATION SCALE 1:50

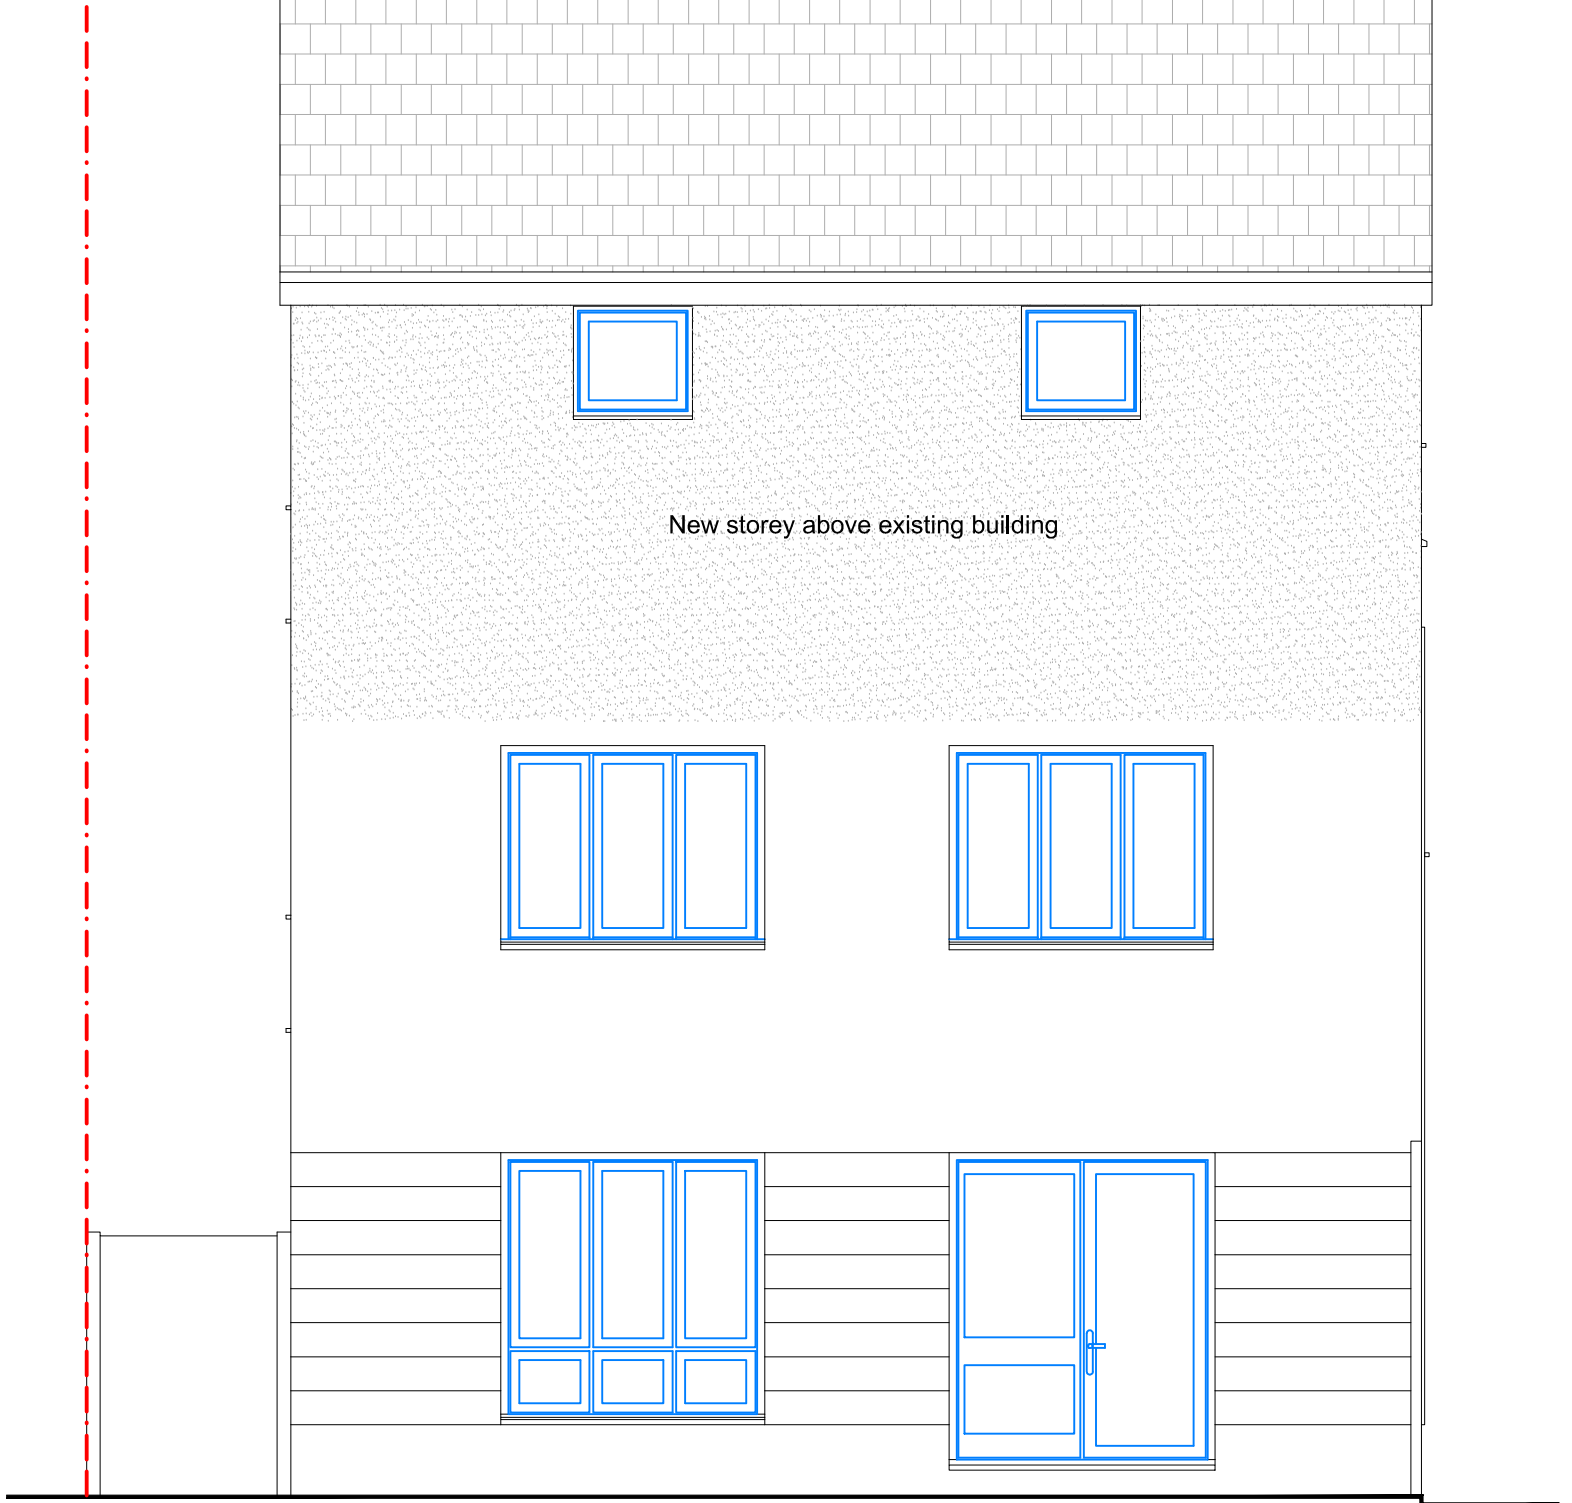


PROPOSED REAR ELEVATION SCALE 1:50

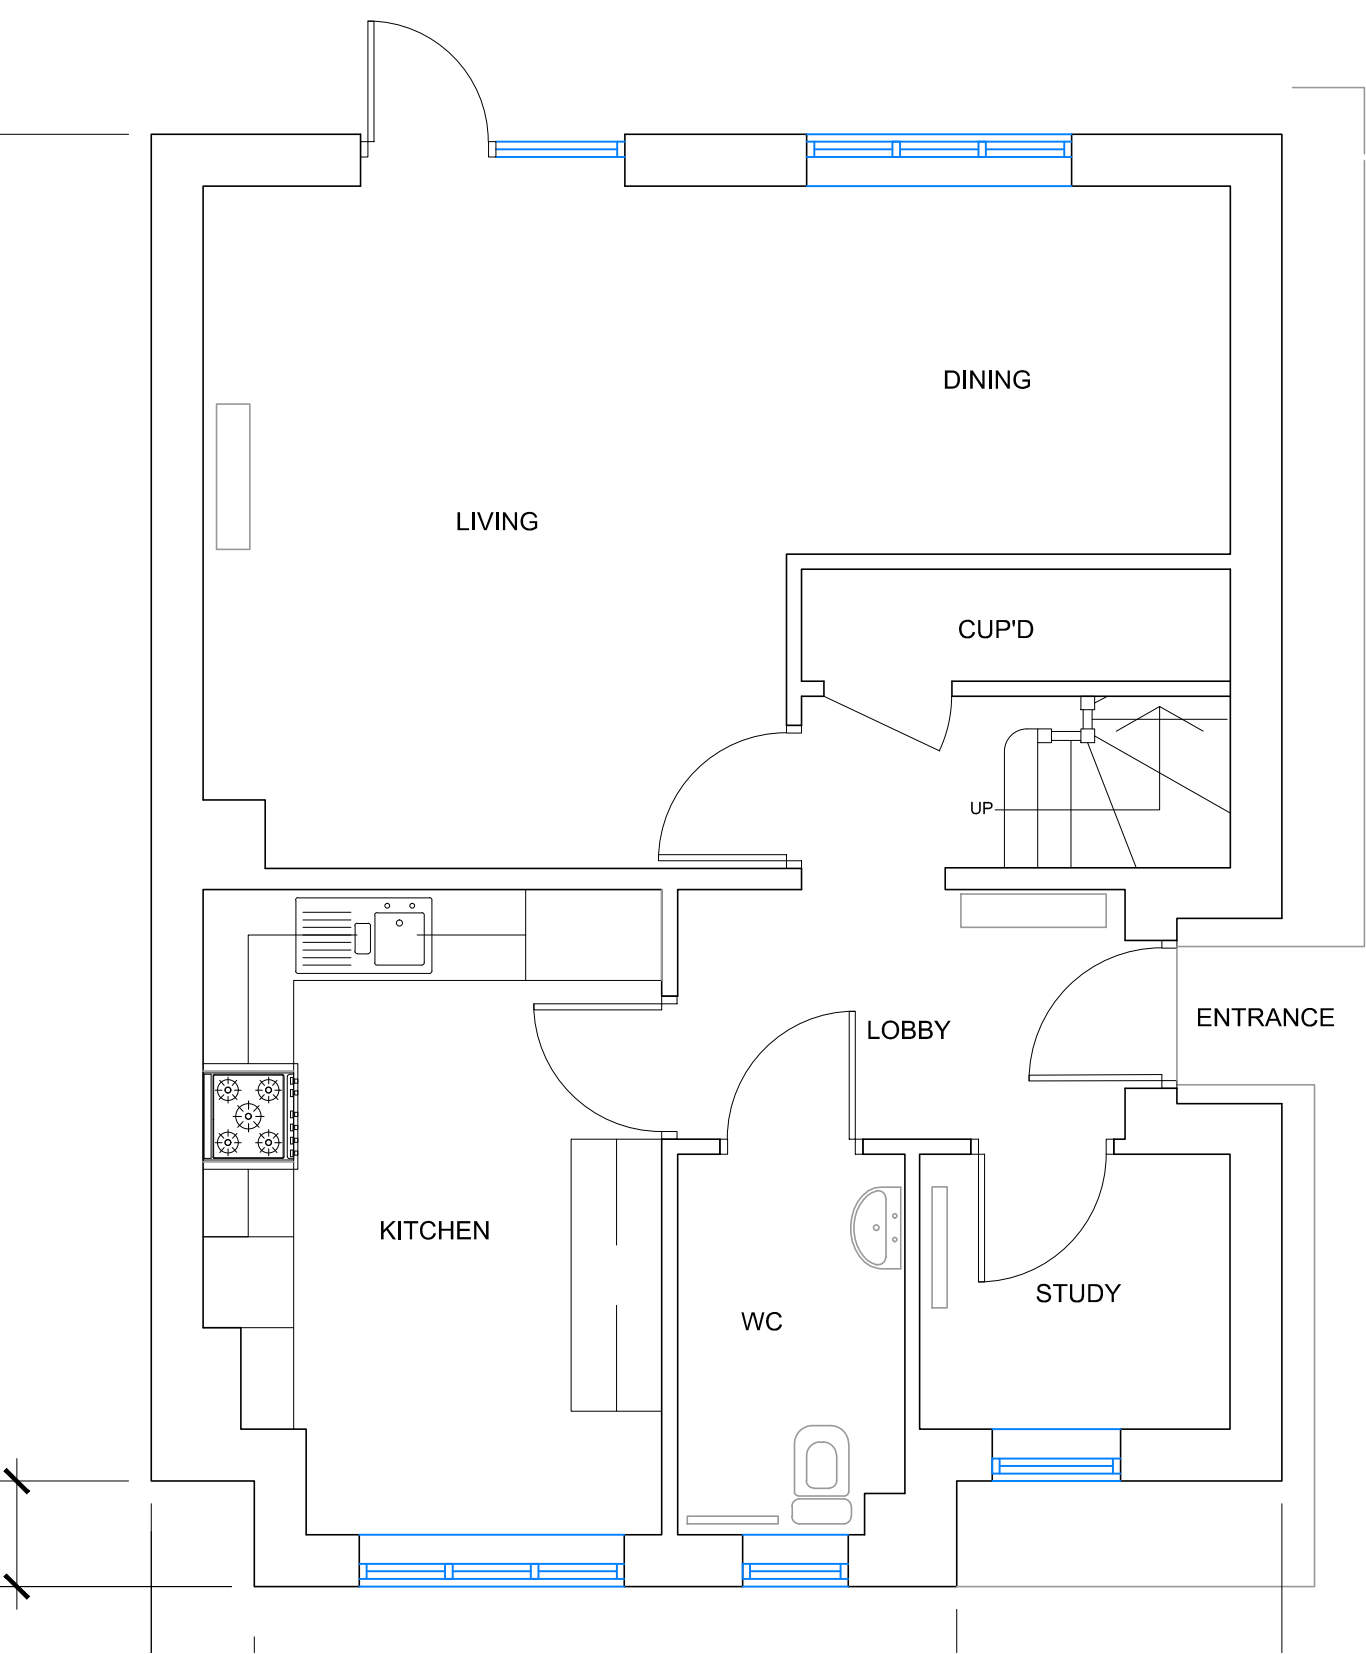


EXISTING GROUND FLOOR PLAN SCALE 1:50

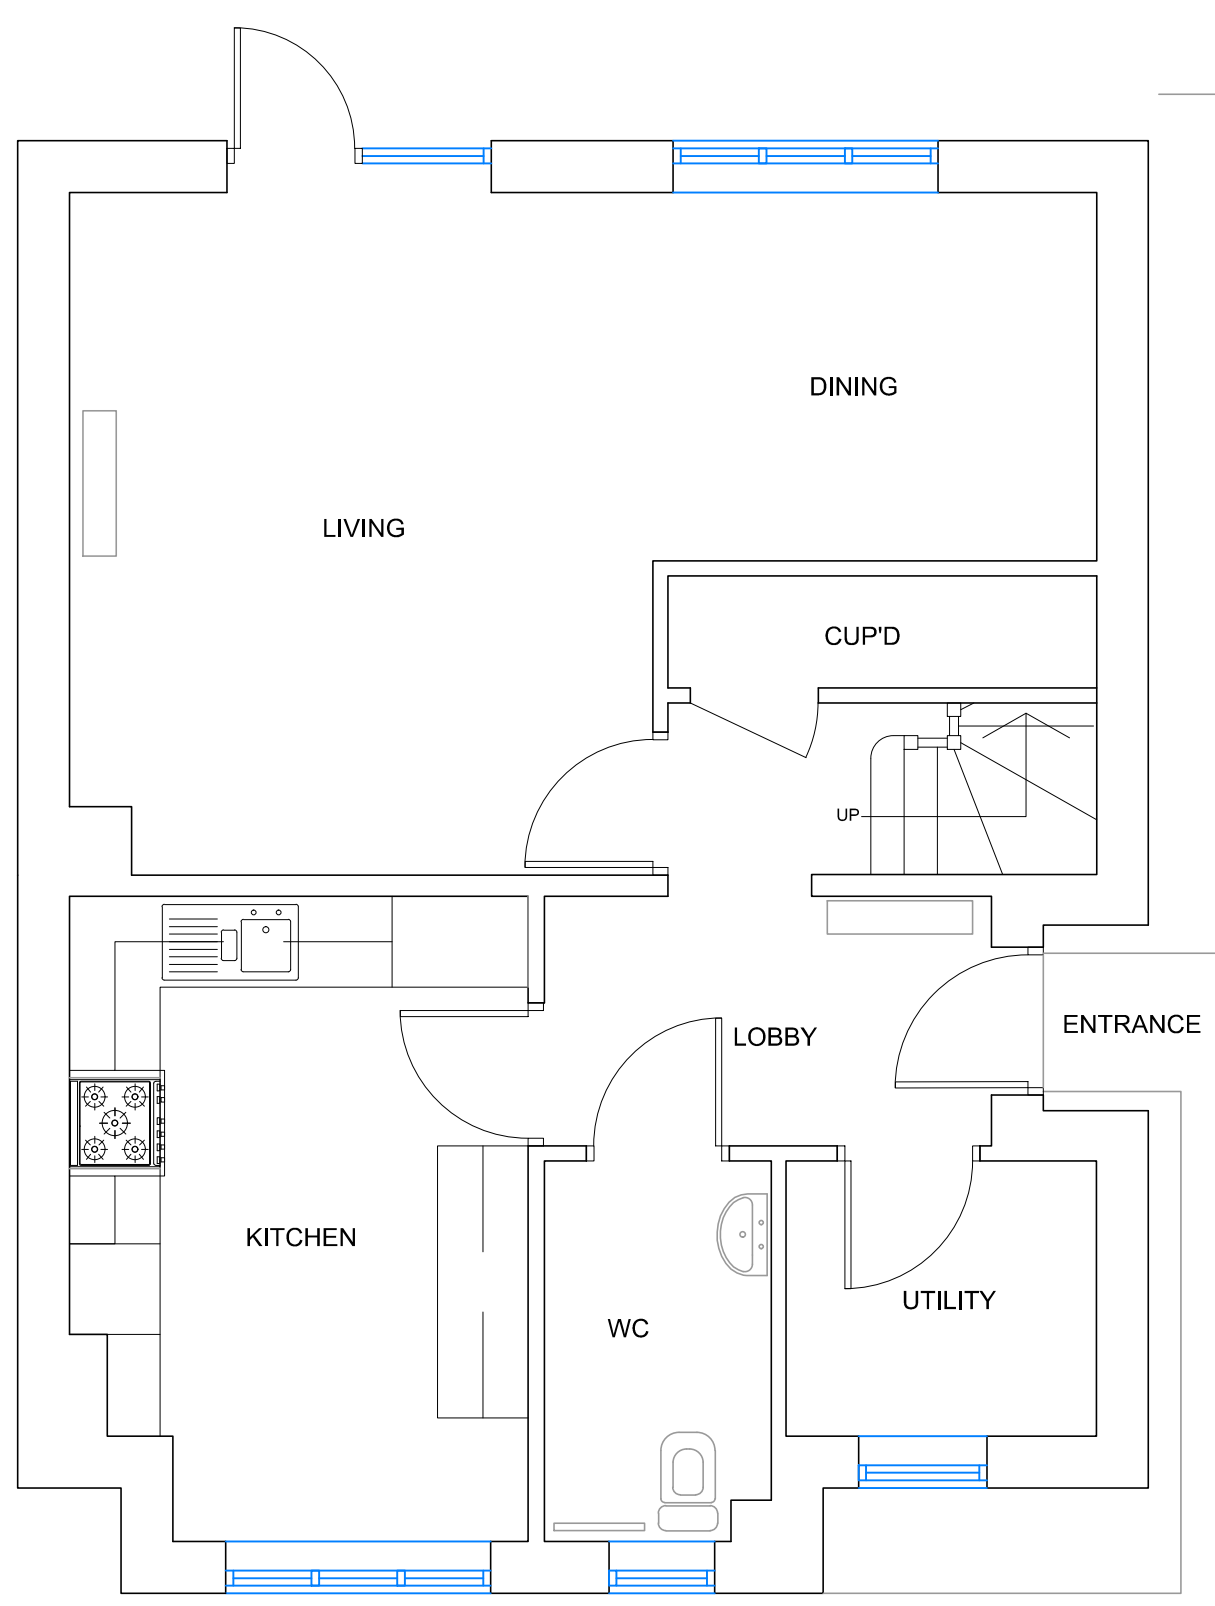


PROPOSED GROUND FLOOR PLAN SCALE 1:50

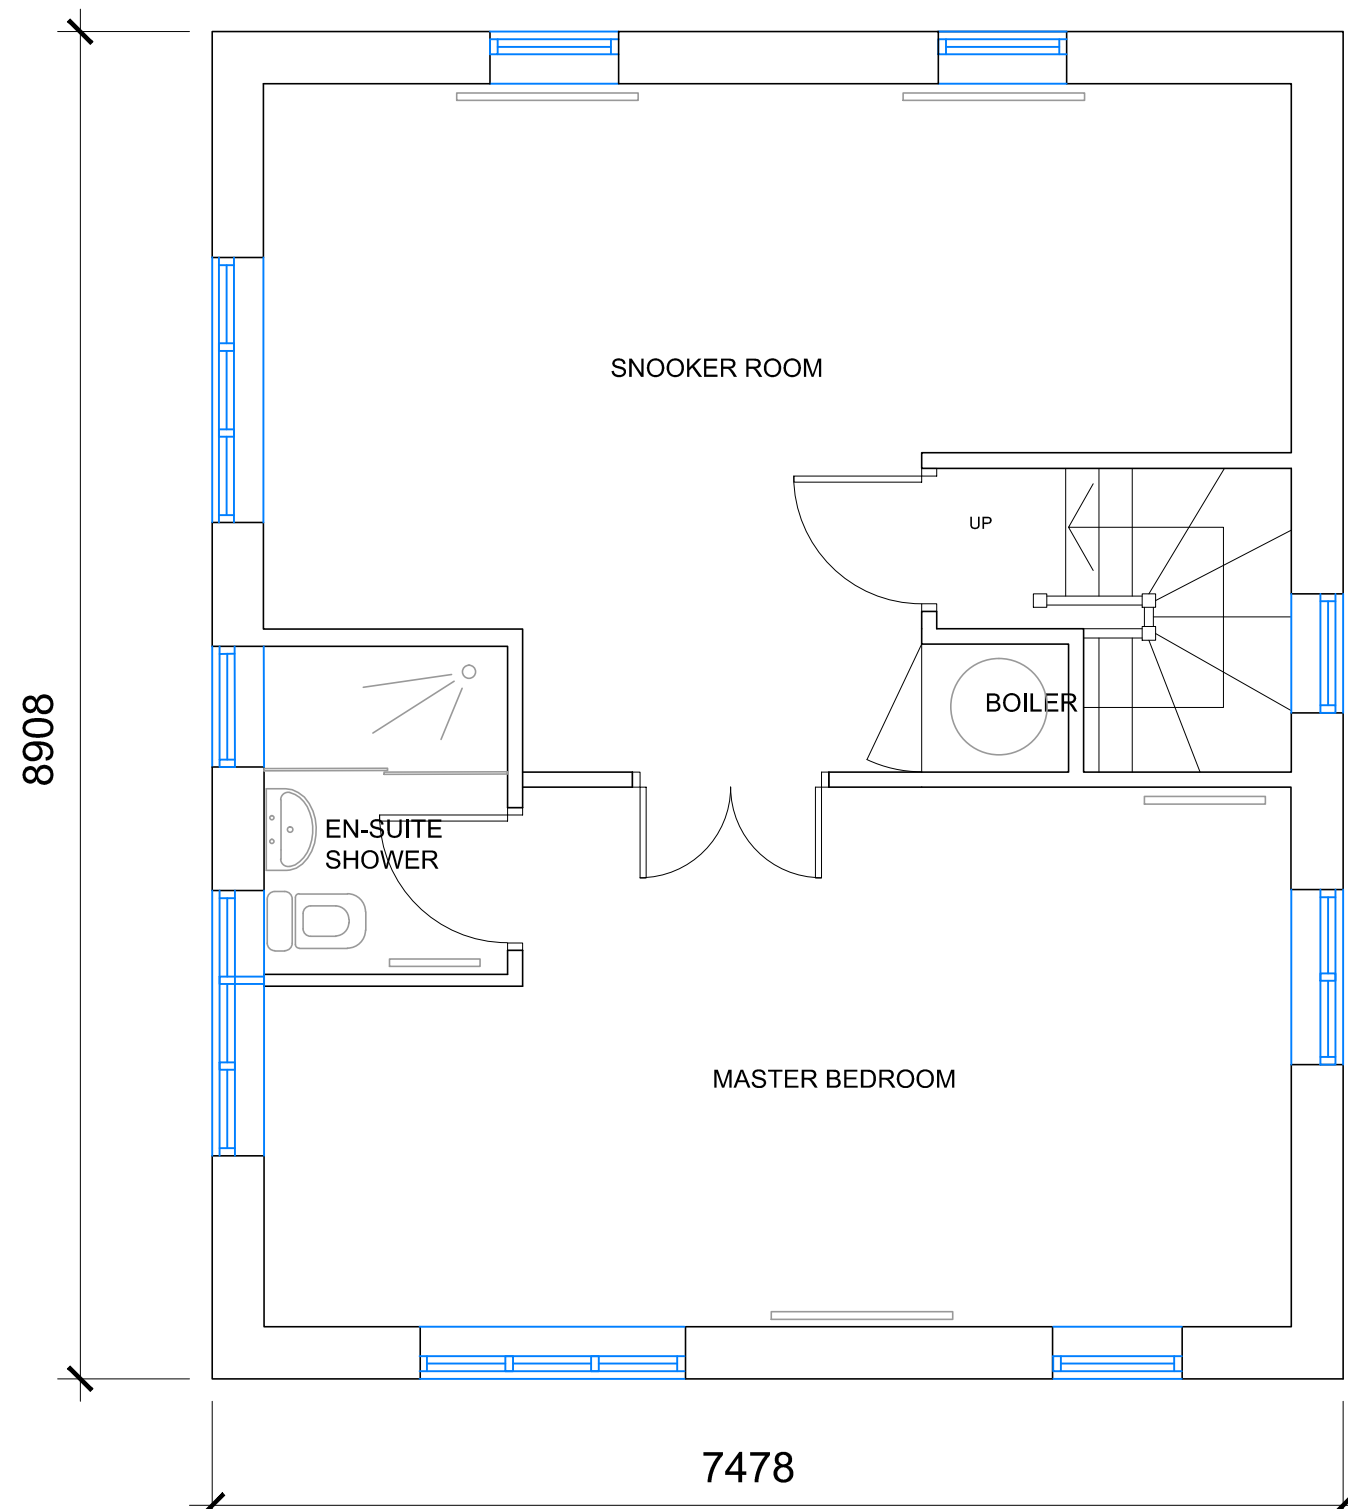


PROPOSED SECOND FLOOR PLAN SCALE 1:50

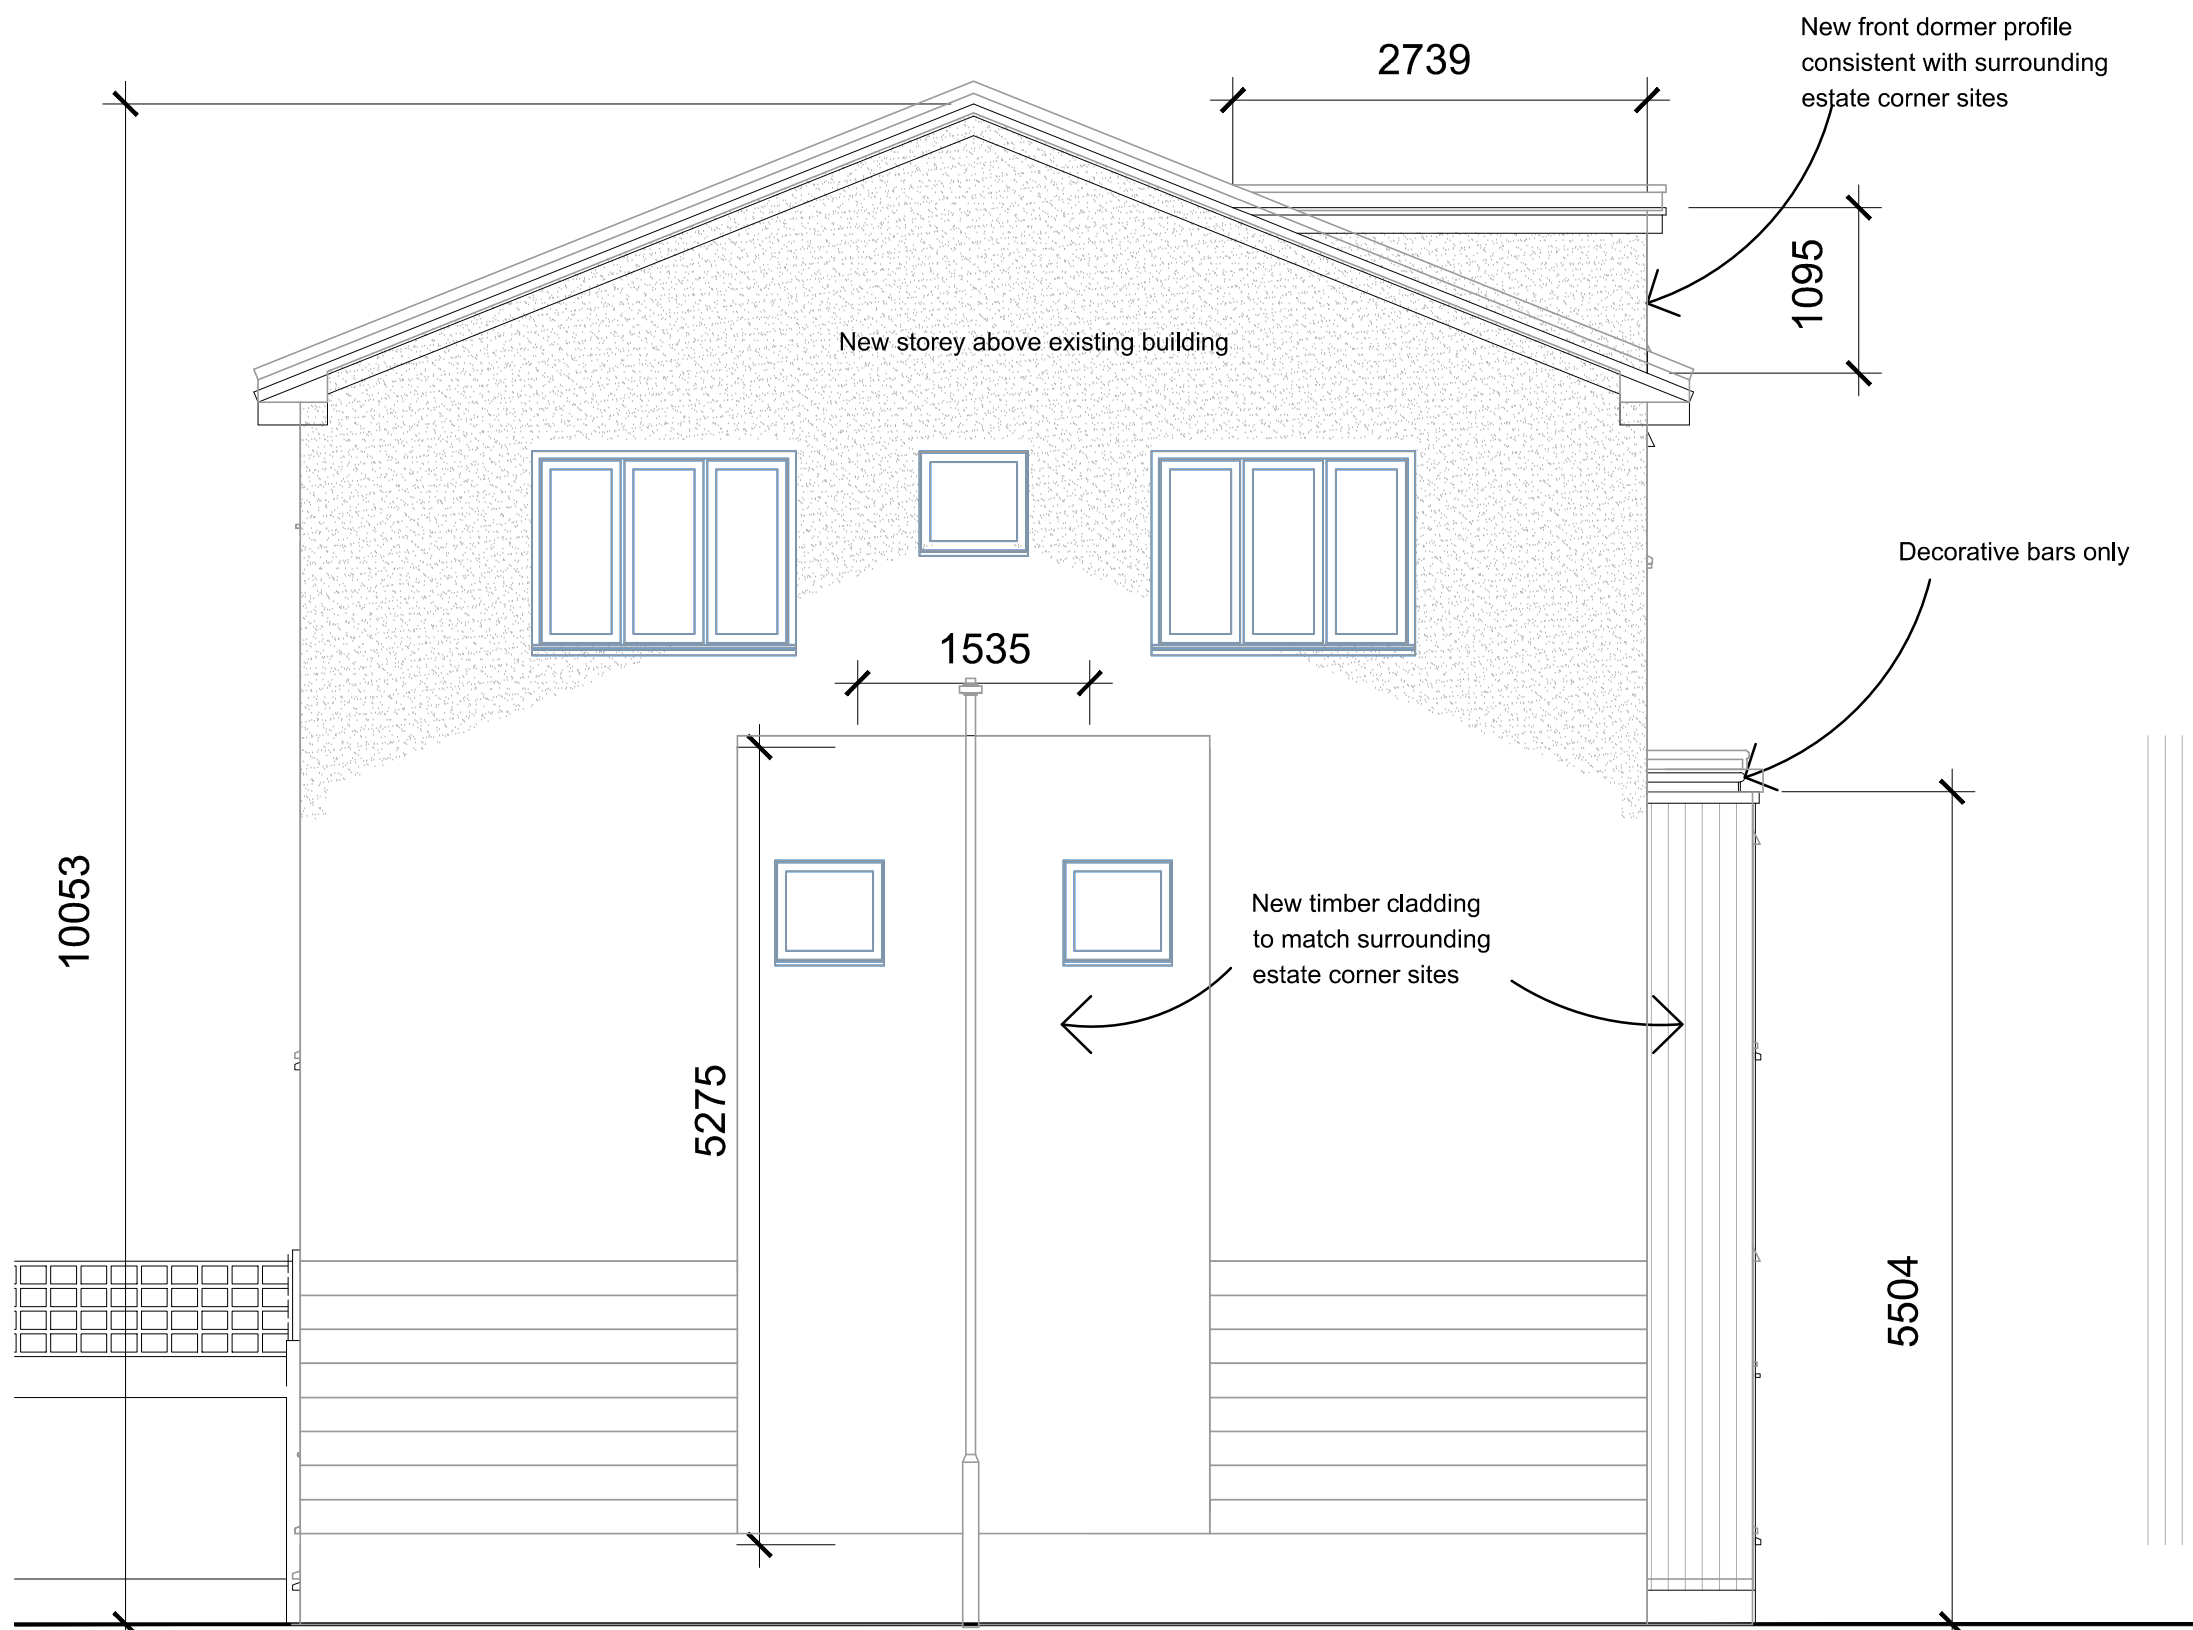

PROPOSED ROAD SIDE ELEVATION SCALE 1:50

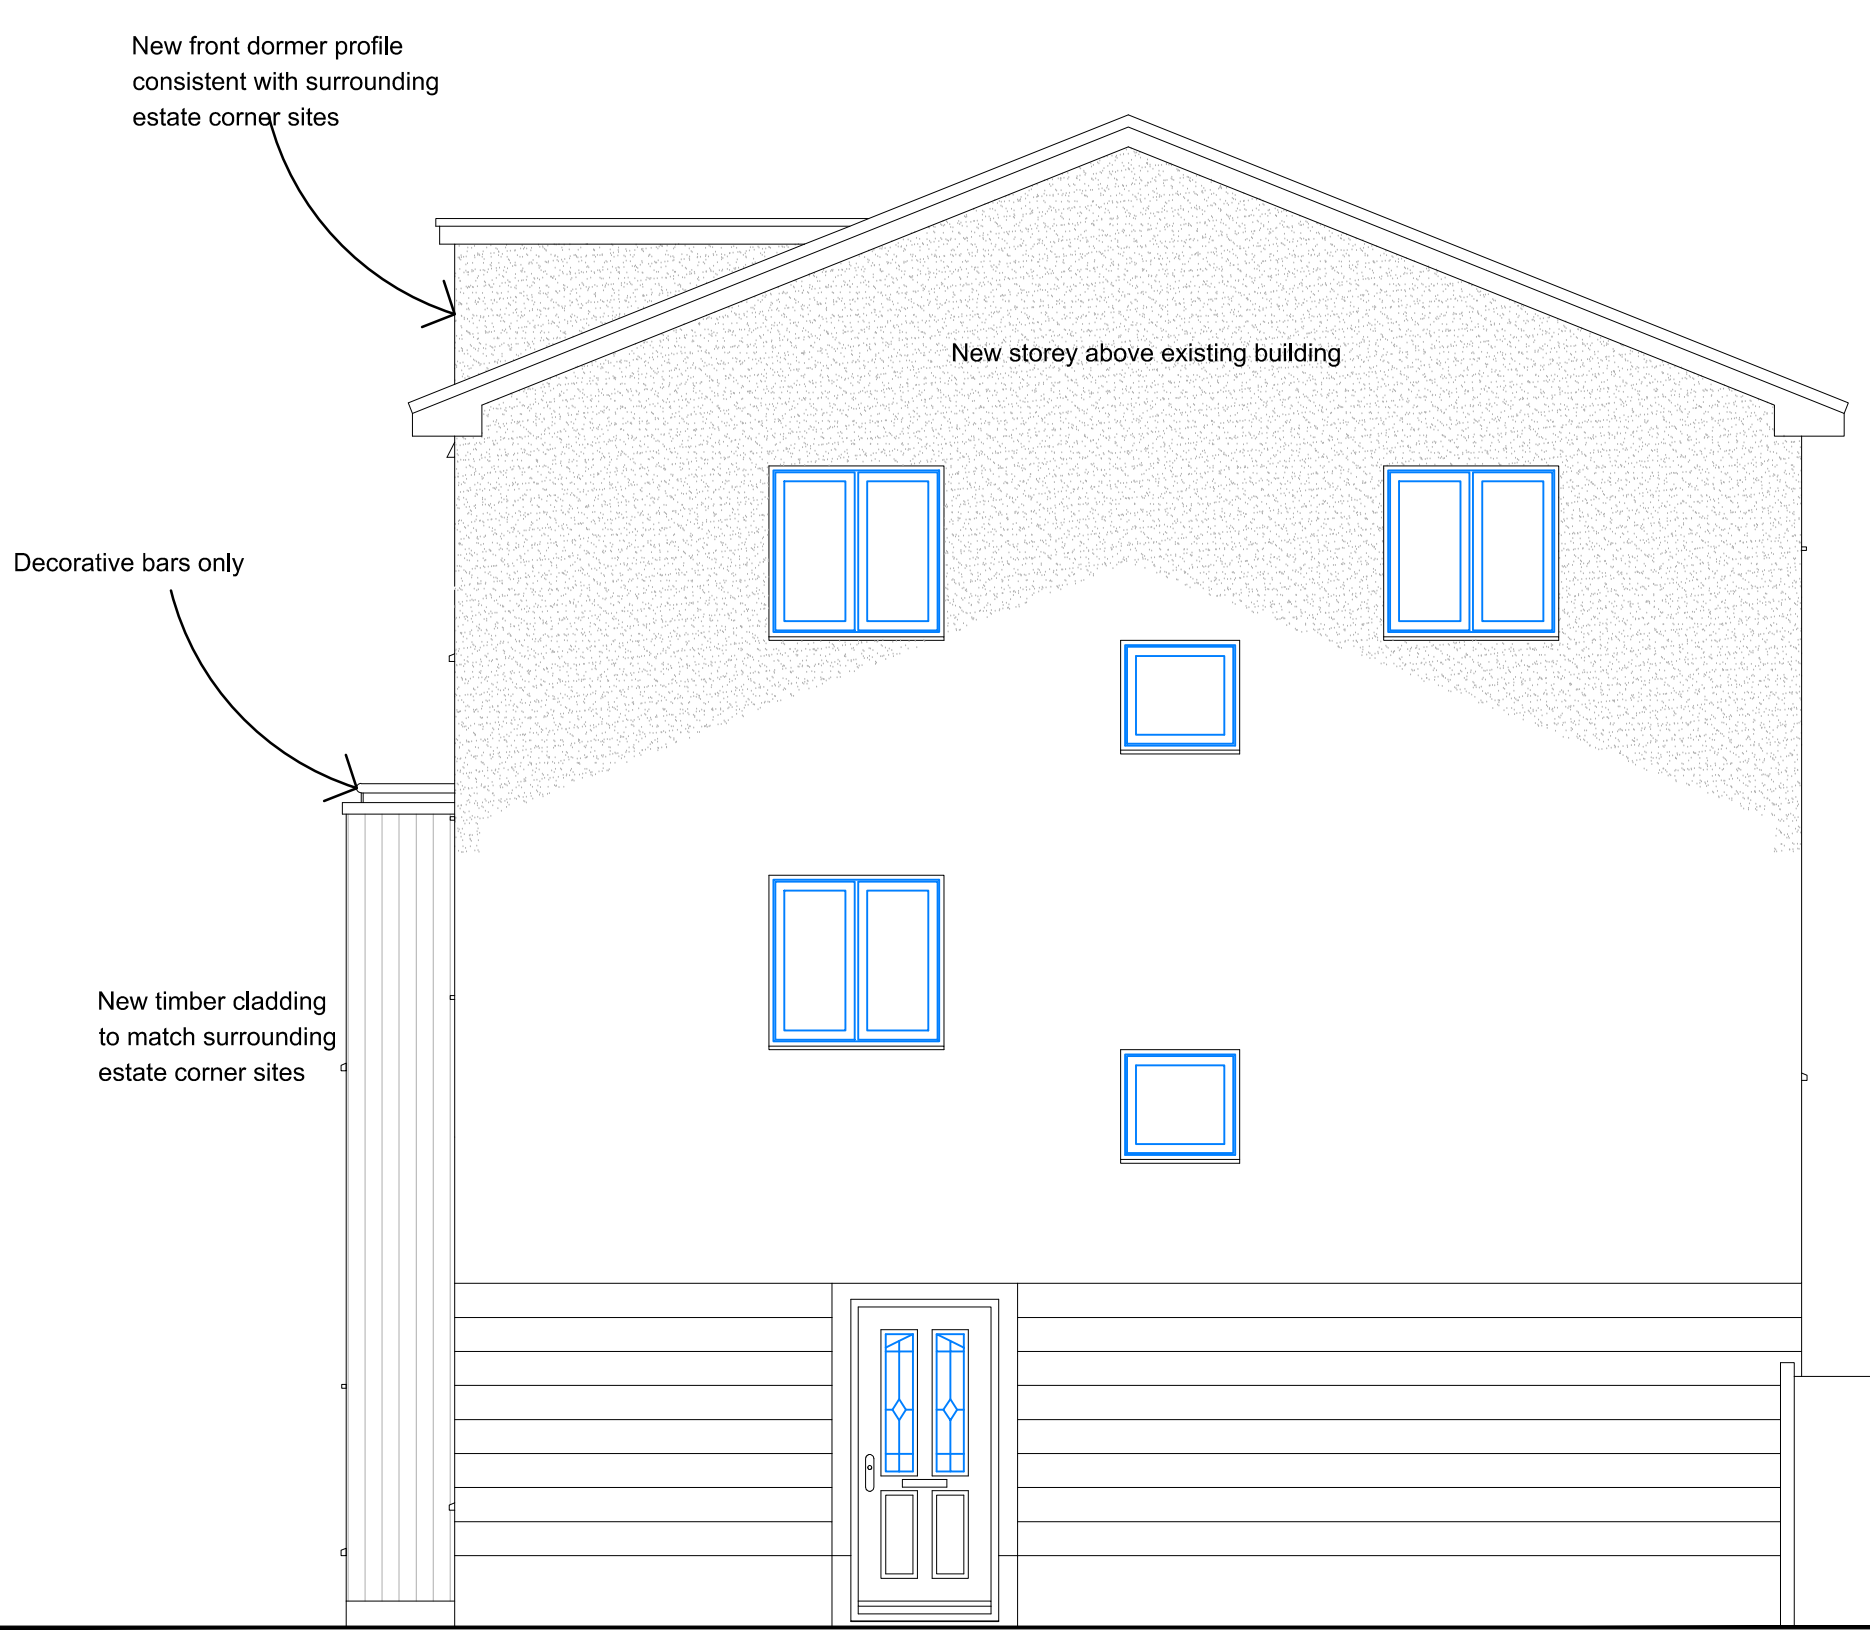


PROPOSED SIDE ELEVATION SCALE 1:50

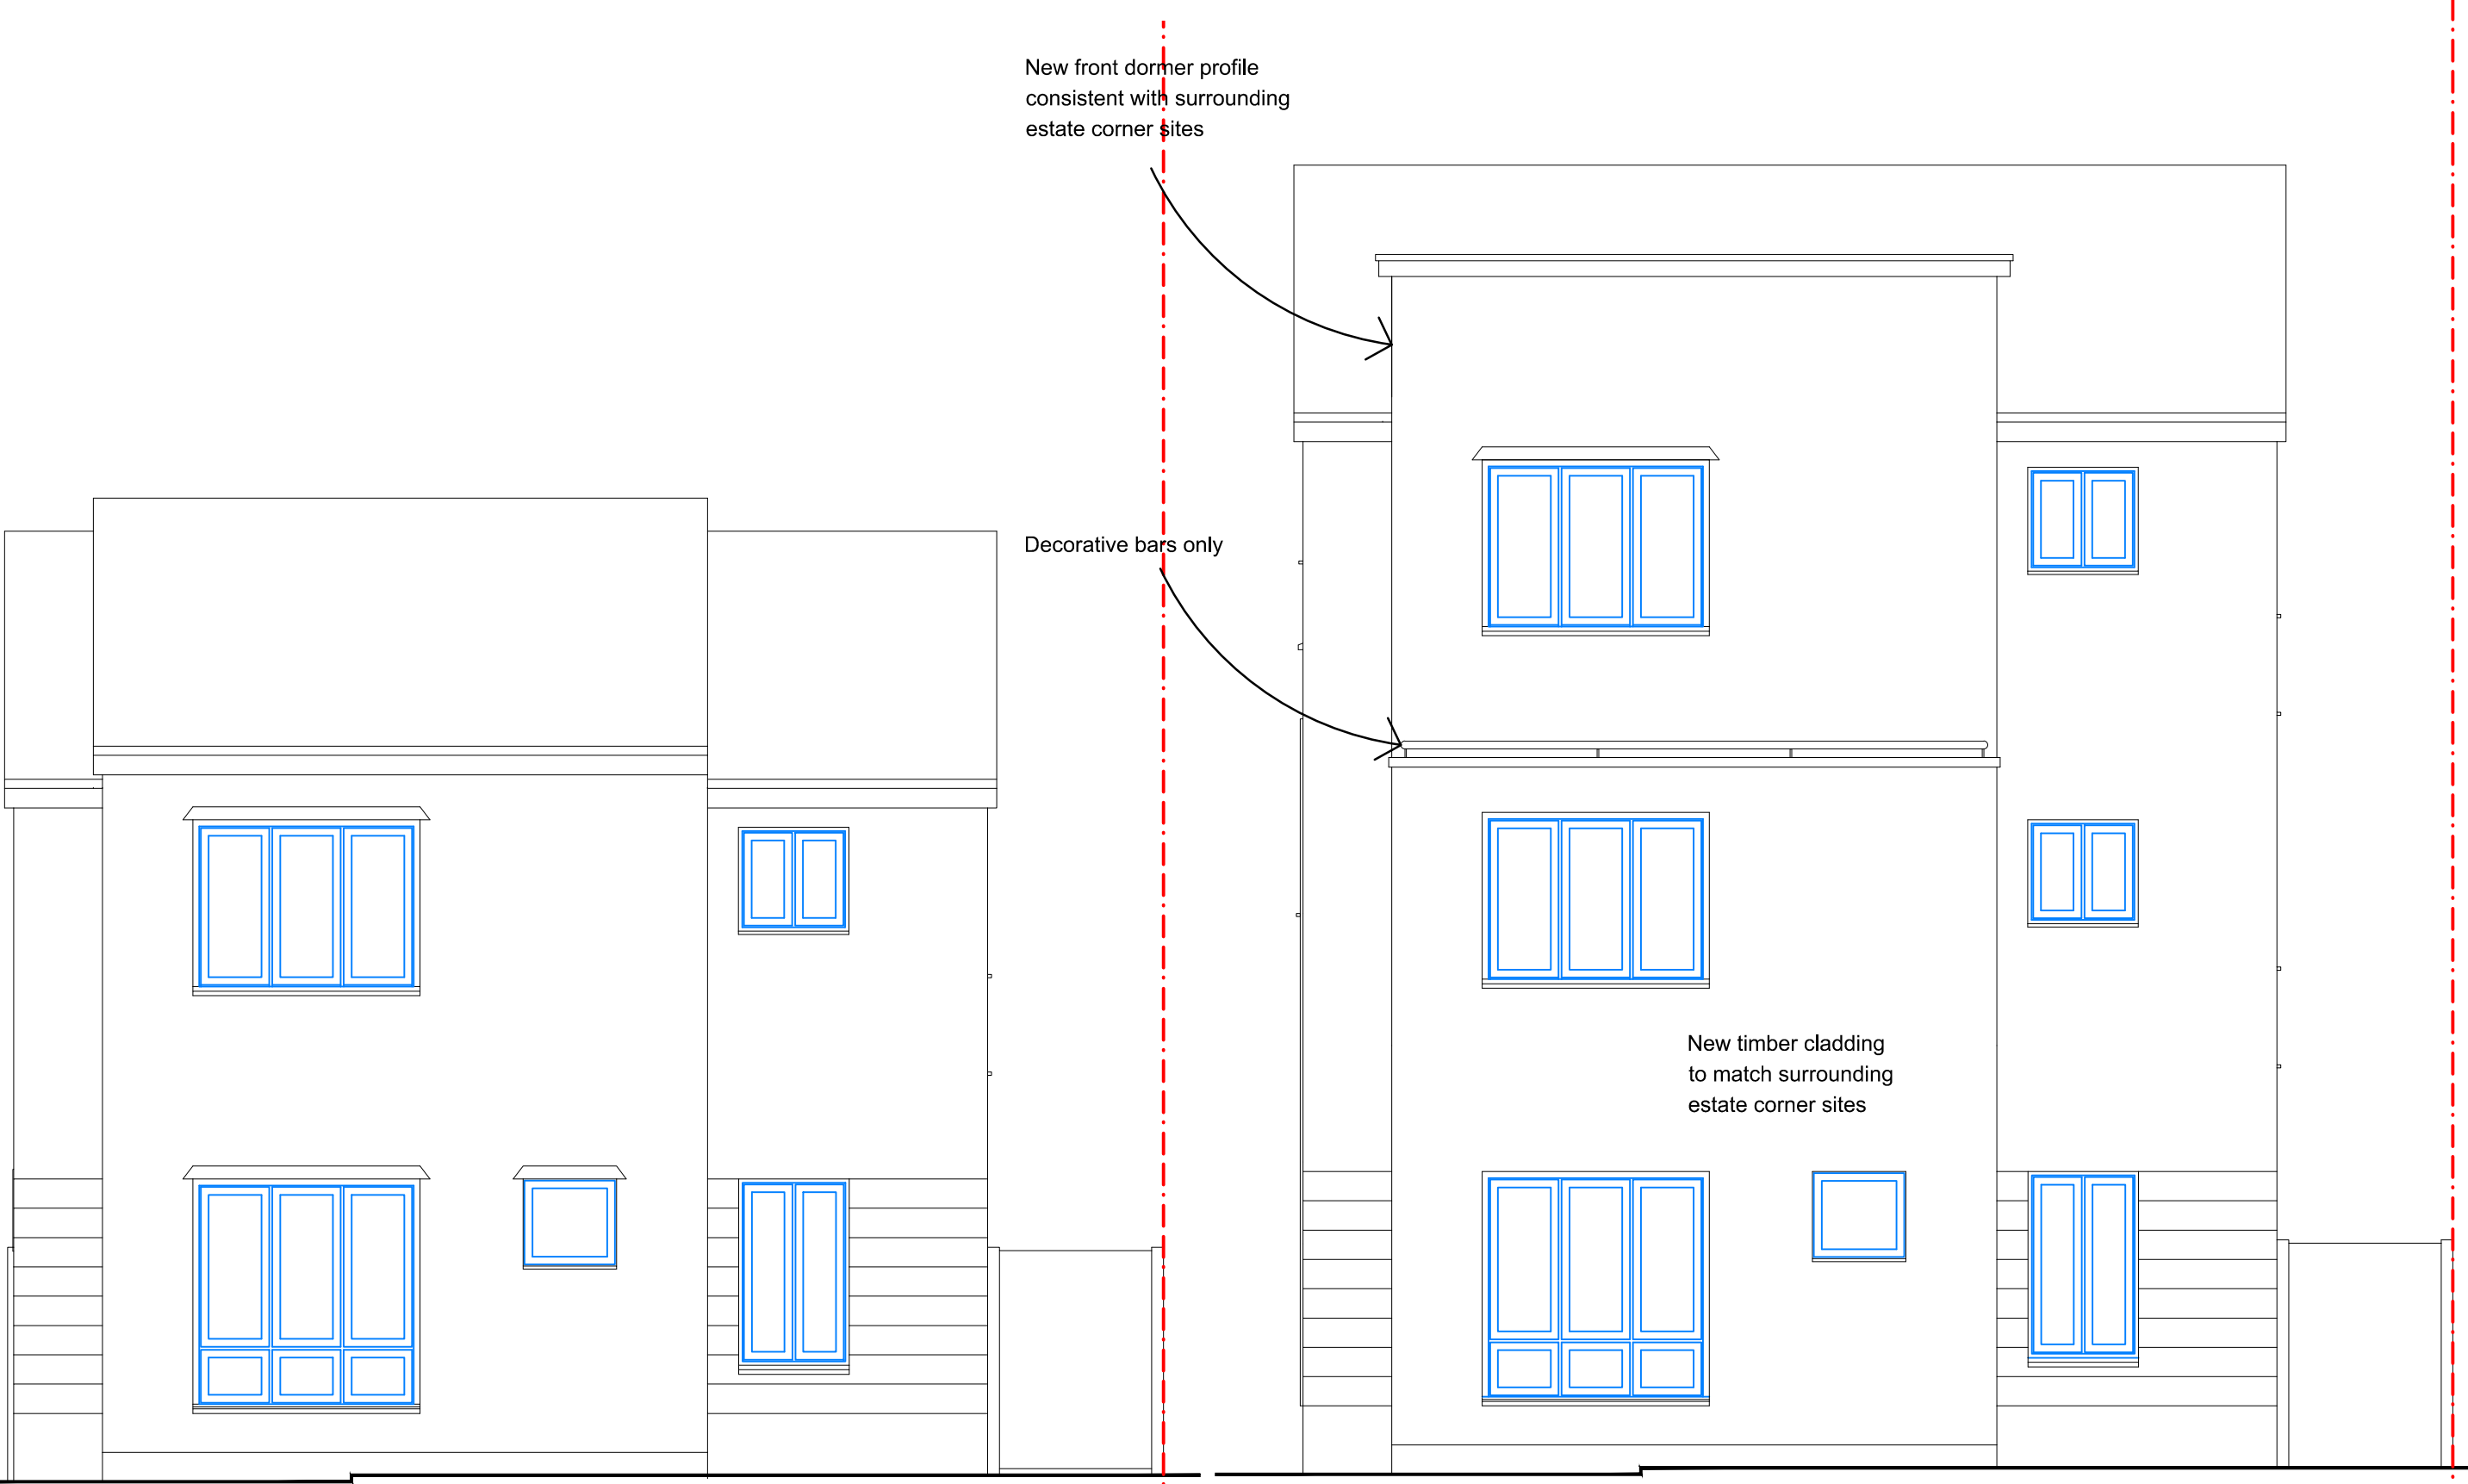


EXISTING FRONT ELEVATION SCALE 1:50





PROPOSED FRONT ELEVATION SCALE 1:50

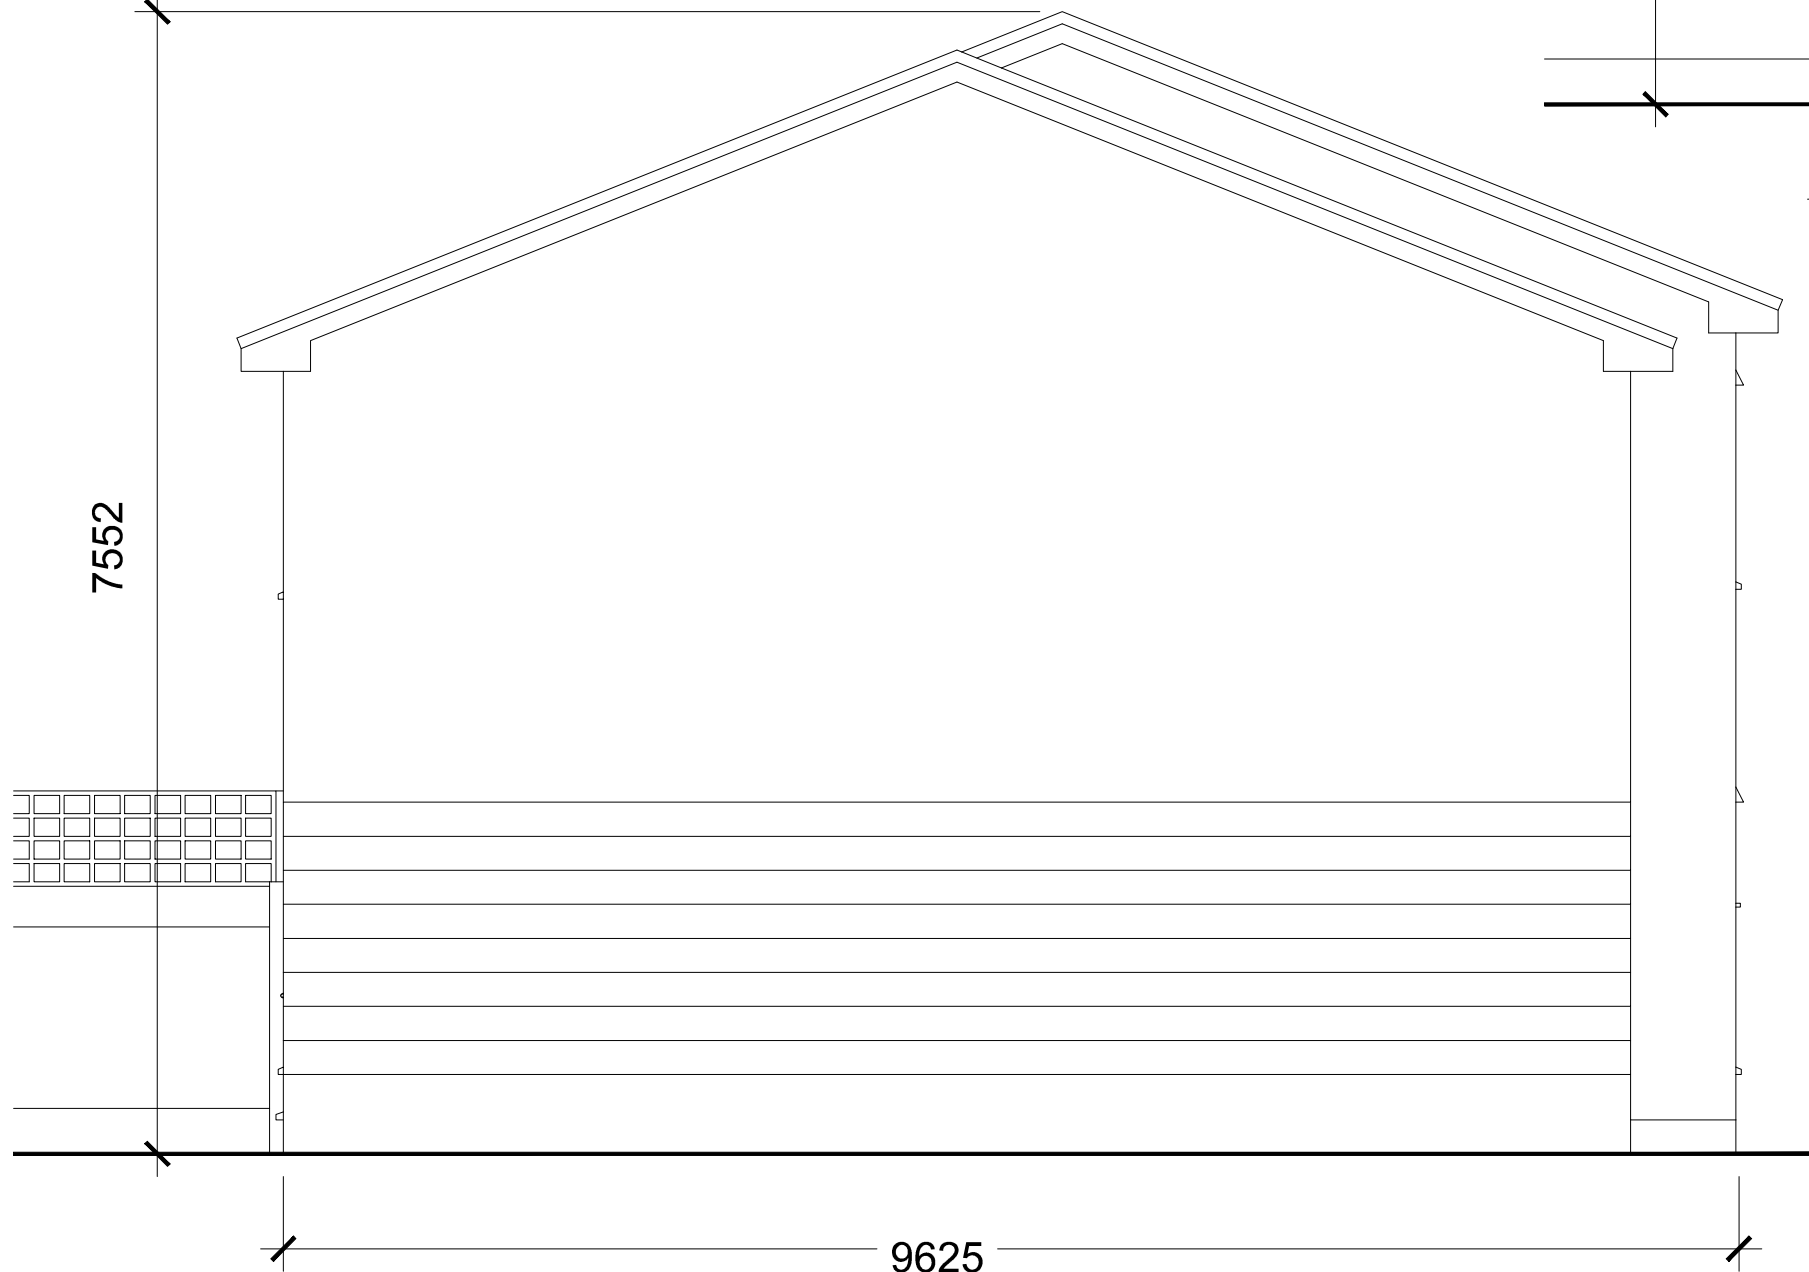

EXISTING ROAD SIDE ELEVATION SCALE 1:50

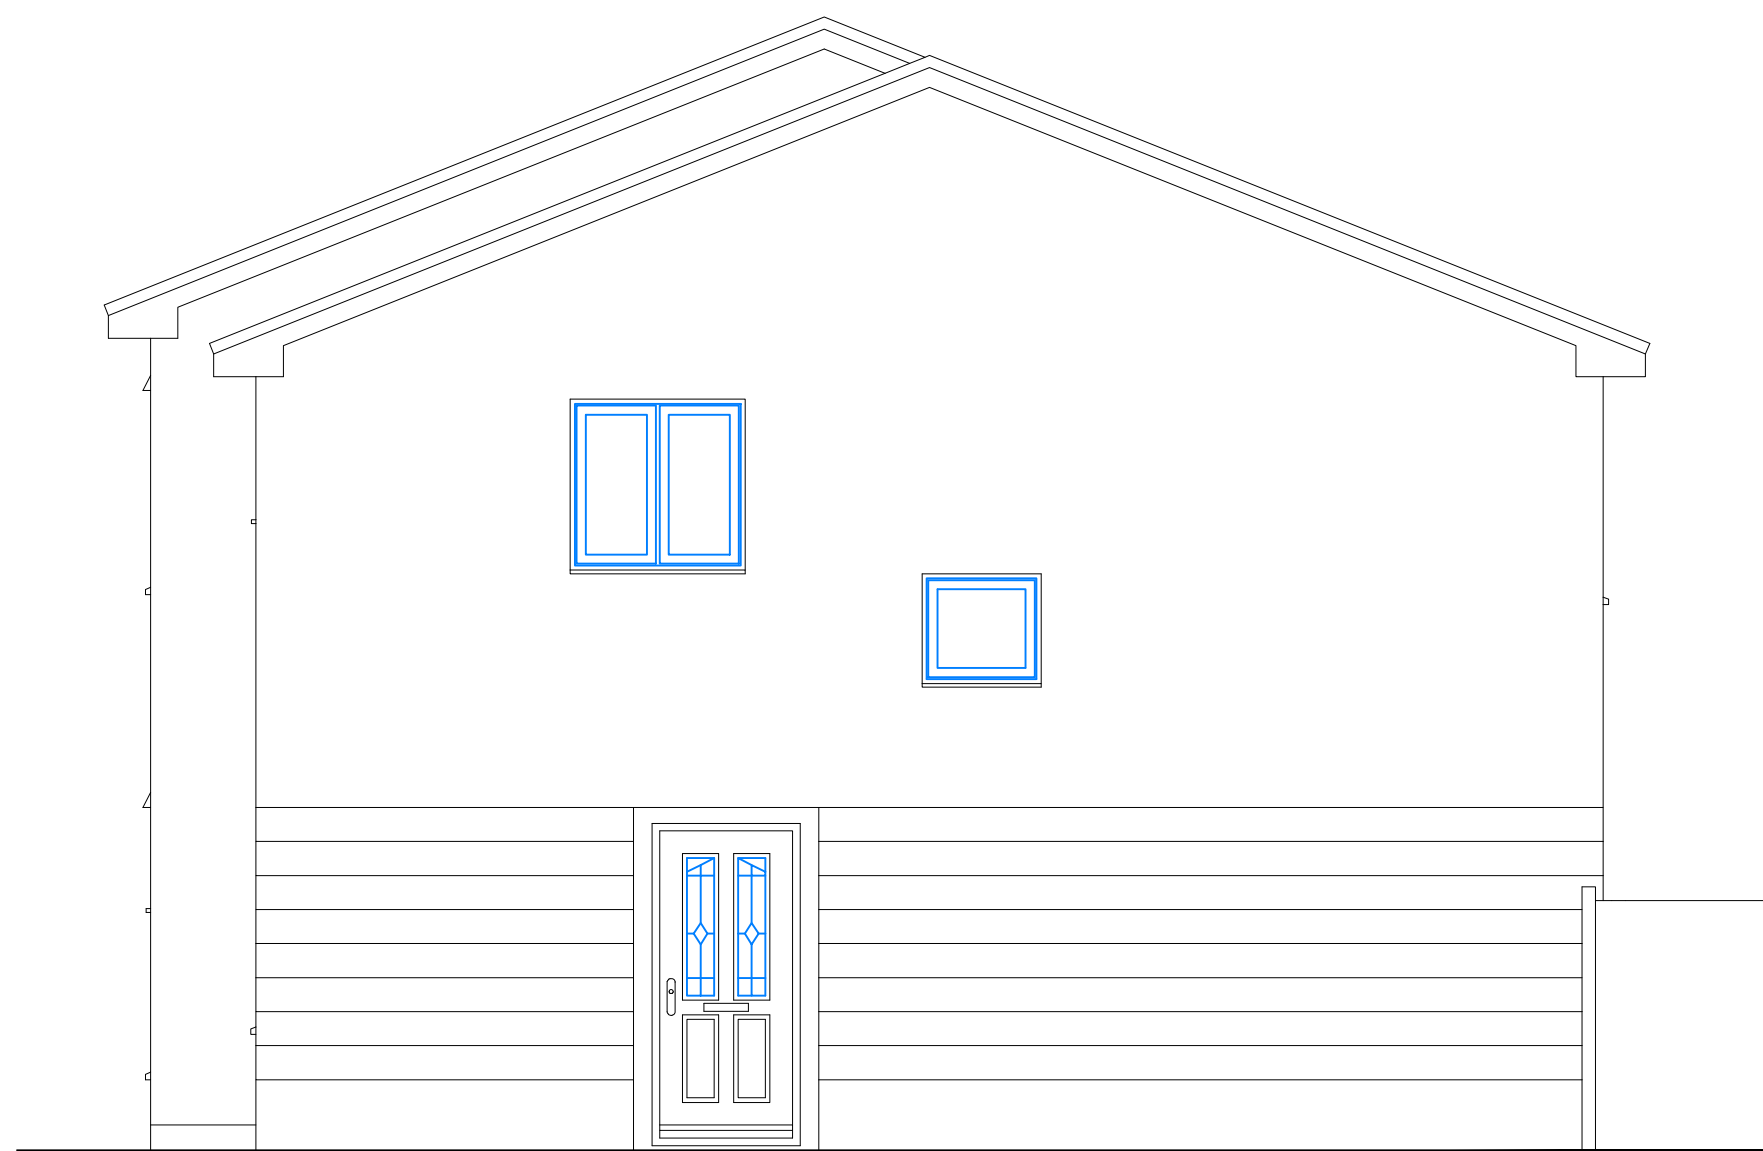

EXISTING SIDE ELEVATION SCALE 1:50

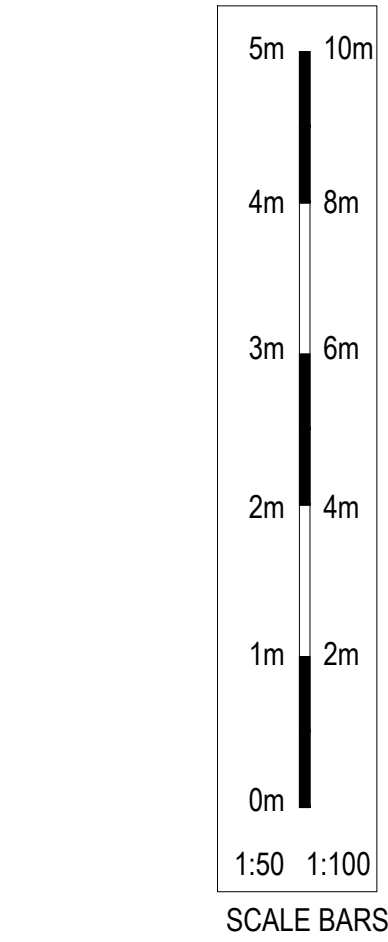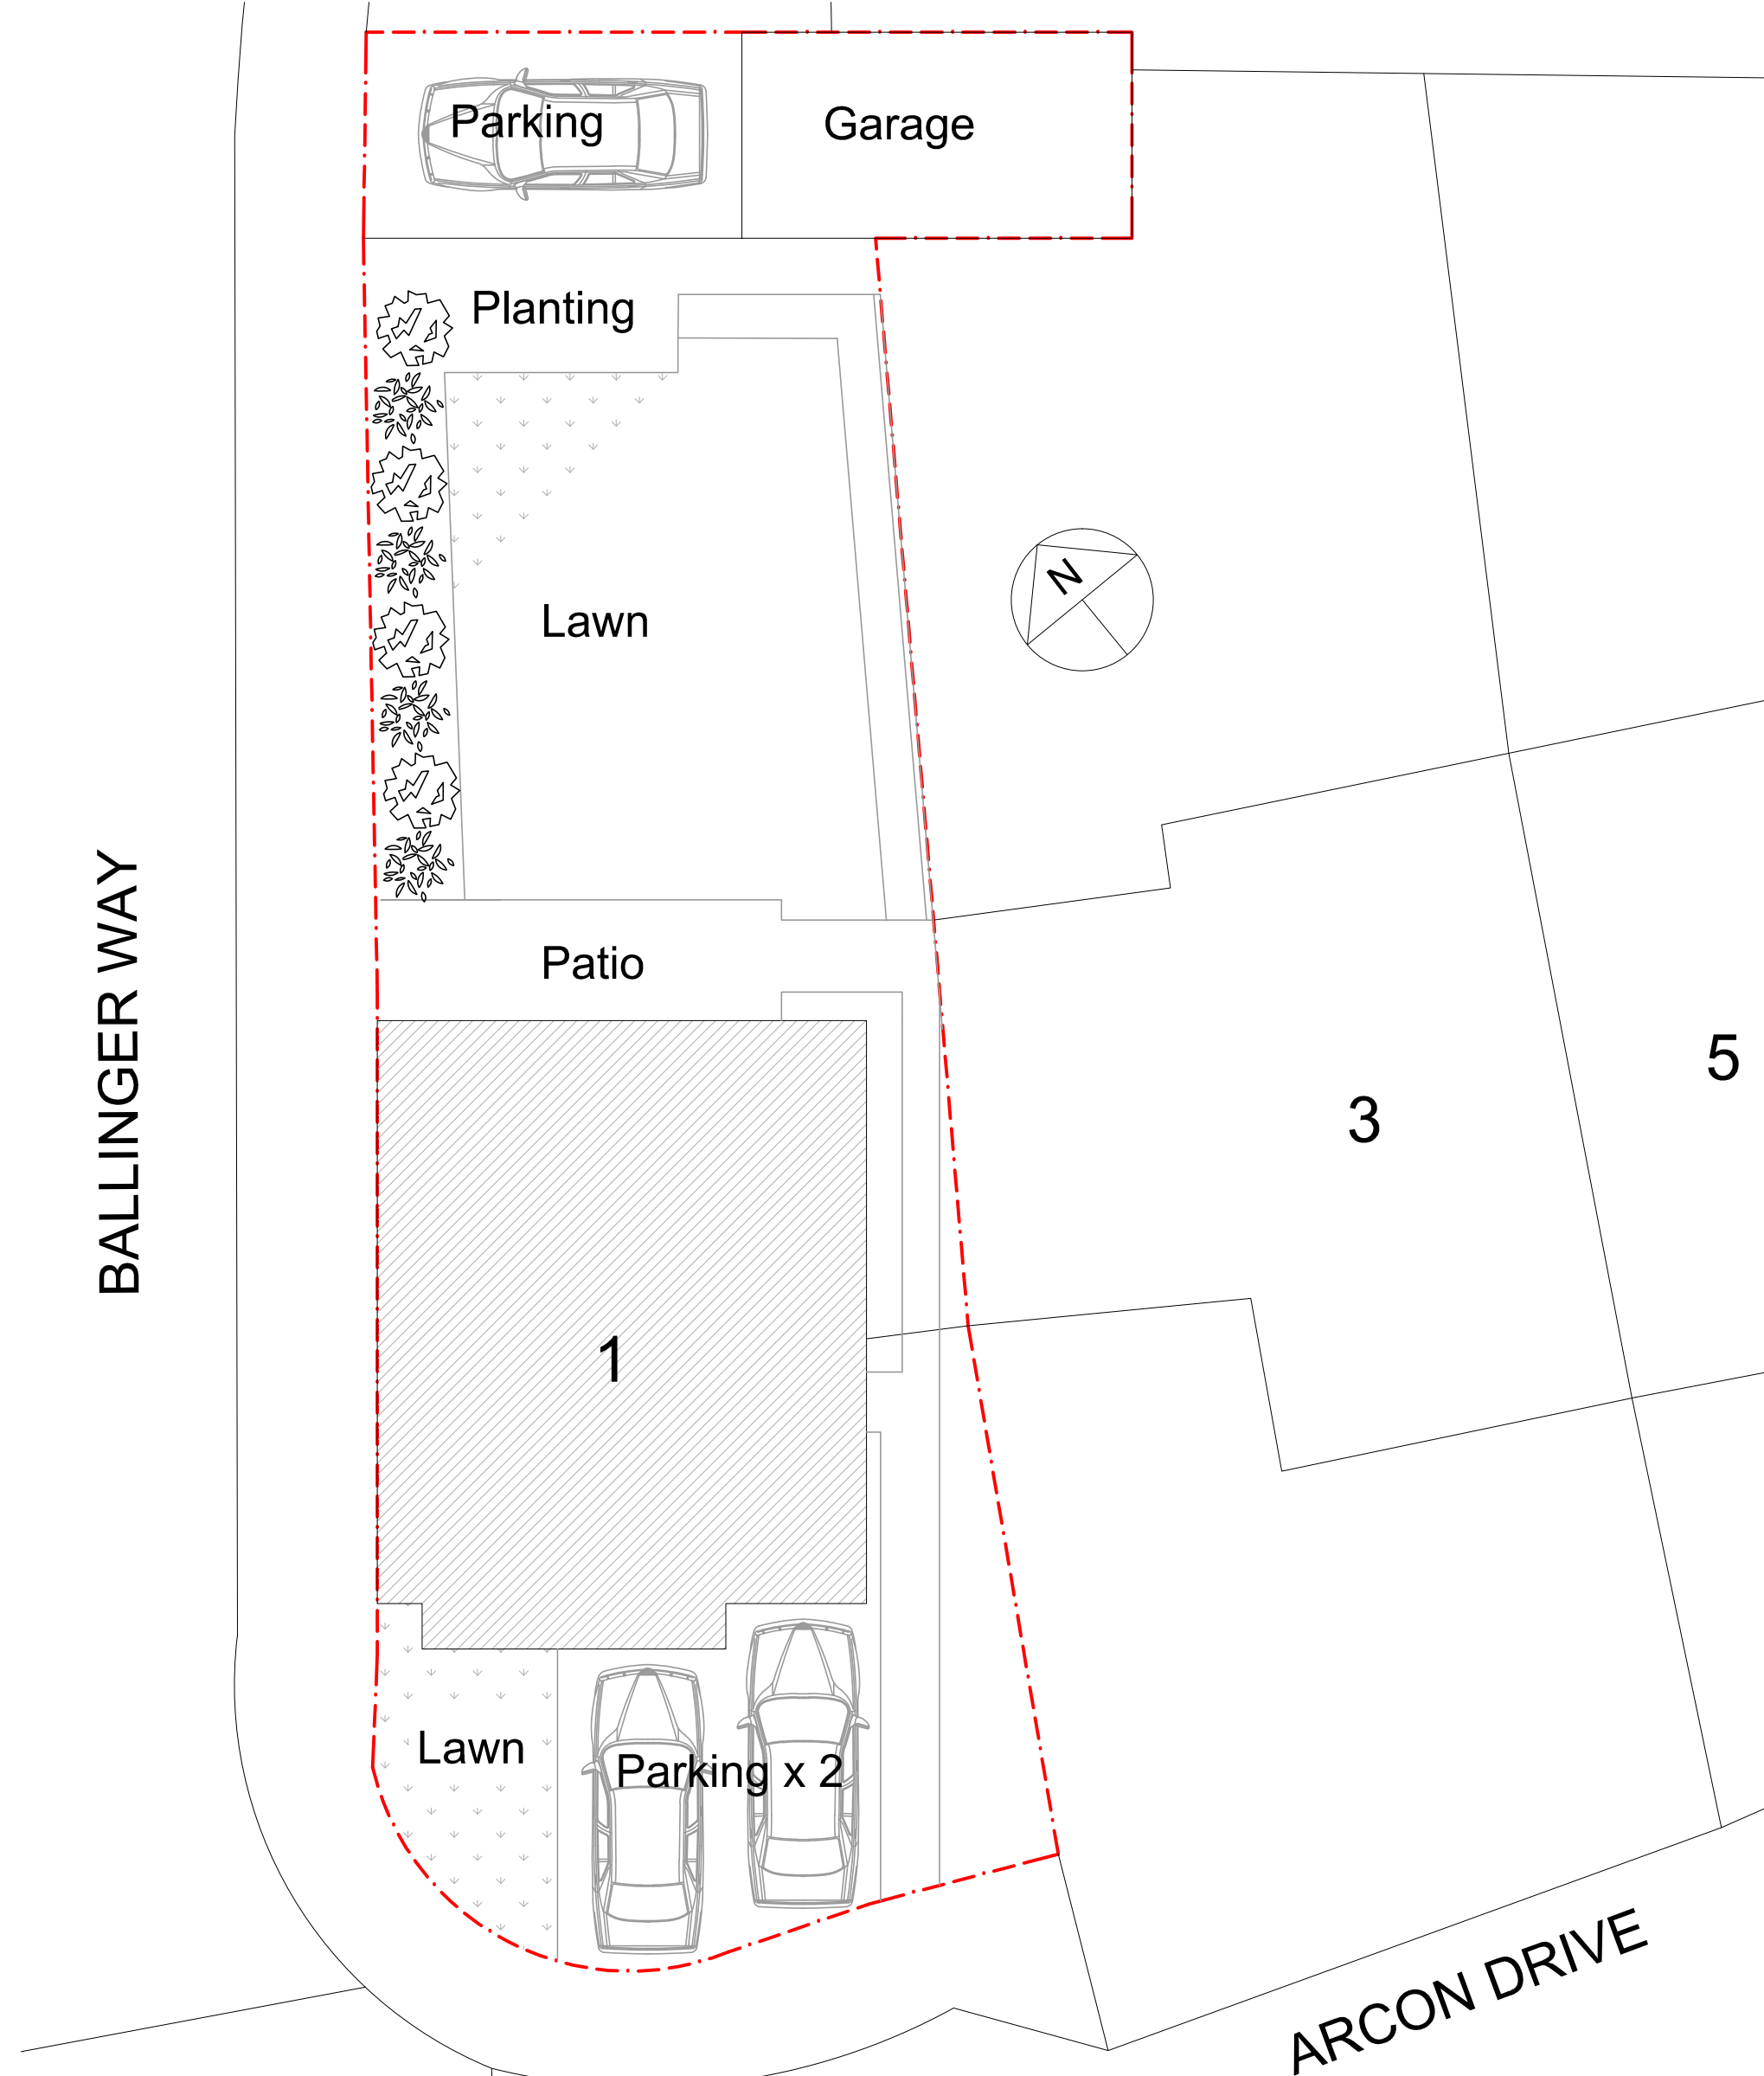

SITE PLAN SCALE 1:100

The Contractor MUST check and verify all figured dimensions, existing site conditions, structural elements and foundation and drainage levels, prior to commissioning of work.
The contractor MUST notify the architect immediately of any discrepancies.
IF IN DOUBT - ASK.

ARCHITECTURAL PLANNING INTERIOR
237 UNDERHILL HILL
WIMBORNE
DORSET
BH20 9SH
T: 07532 247990
F: 0208 8831951
E: jshan_uk@yahoo.com

1
Arcon Drive
Northolt,
London UB5 6FJ

Revised By	Revised Date	Checked By	Checked Date	Drawn By	Drawn Date
JH	15/07/20	JH	15/07/20	JH	15/07/20

Existing and Proposed Plans and Elevations

Scale	Status
AS SHOWN @ A0	P1

PLANNING	Version
1/UB5-6FJ/HA/001	A