




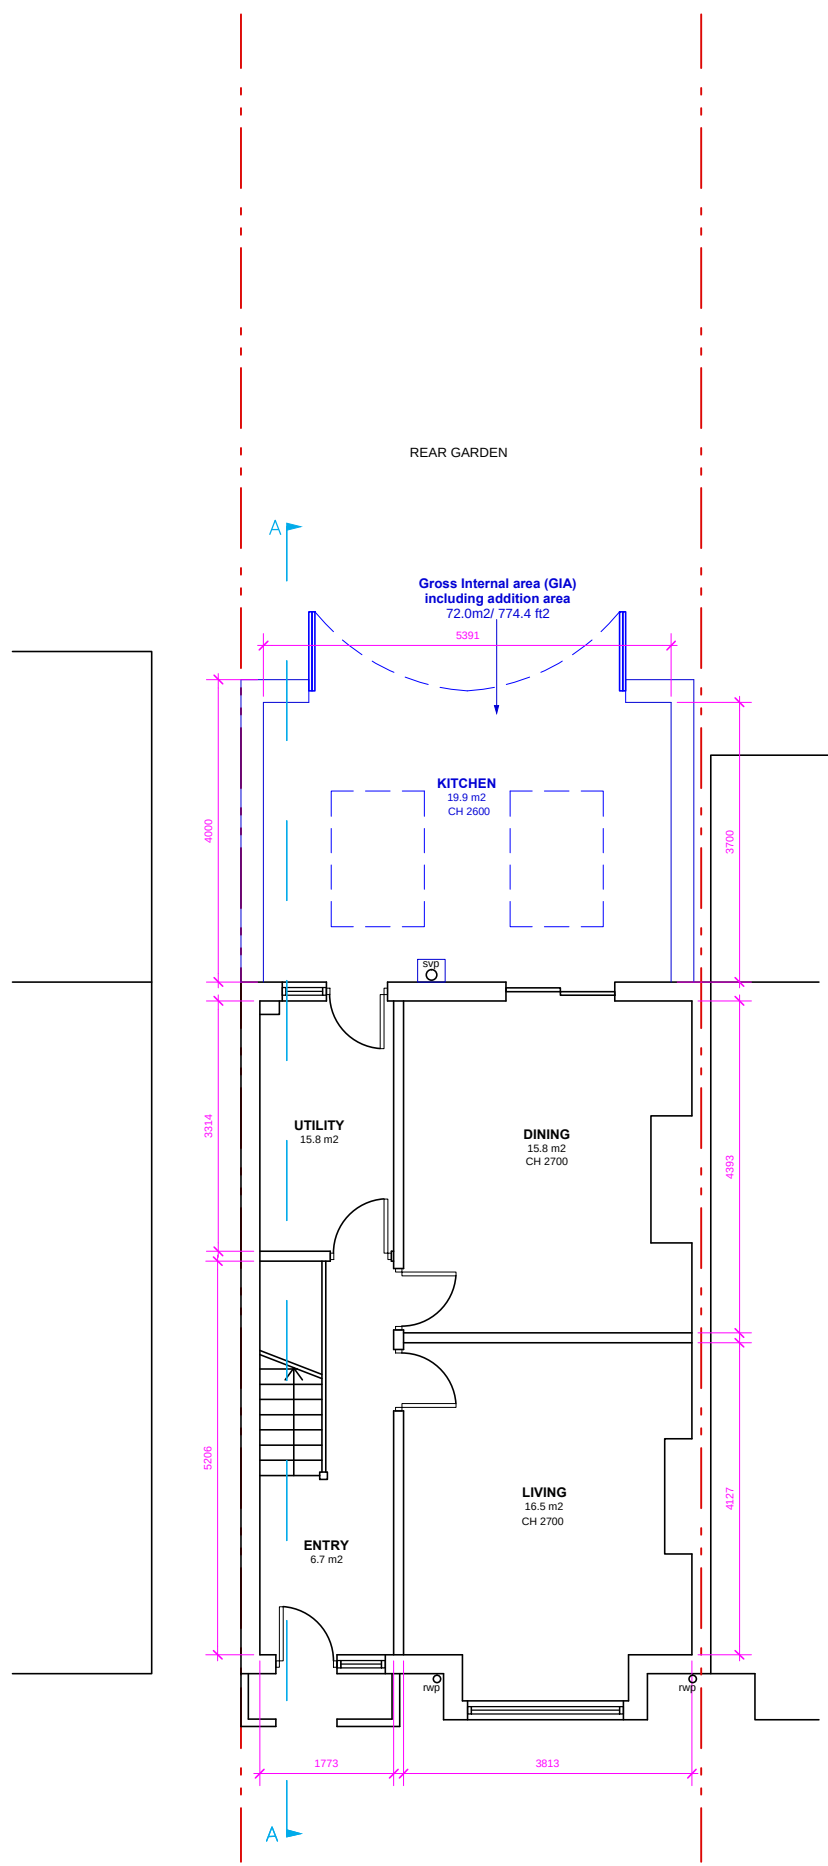


PROPOSED GROUND FLOOR PLAN

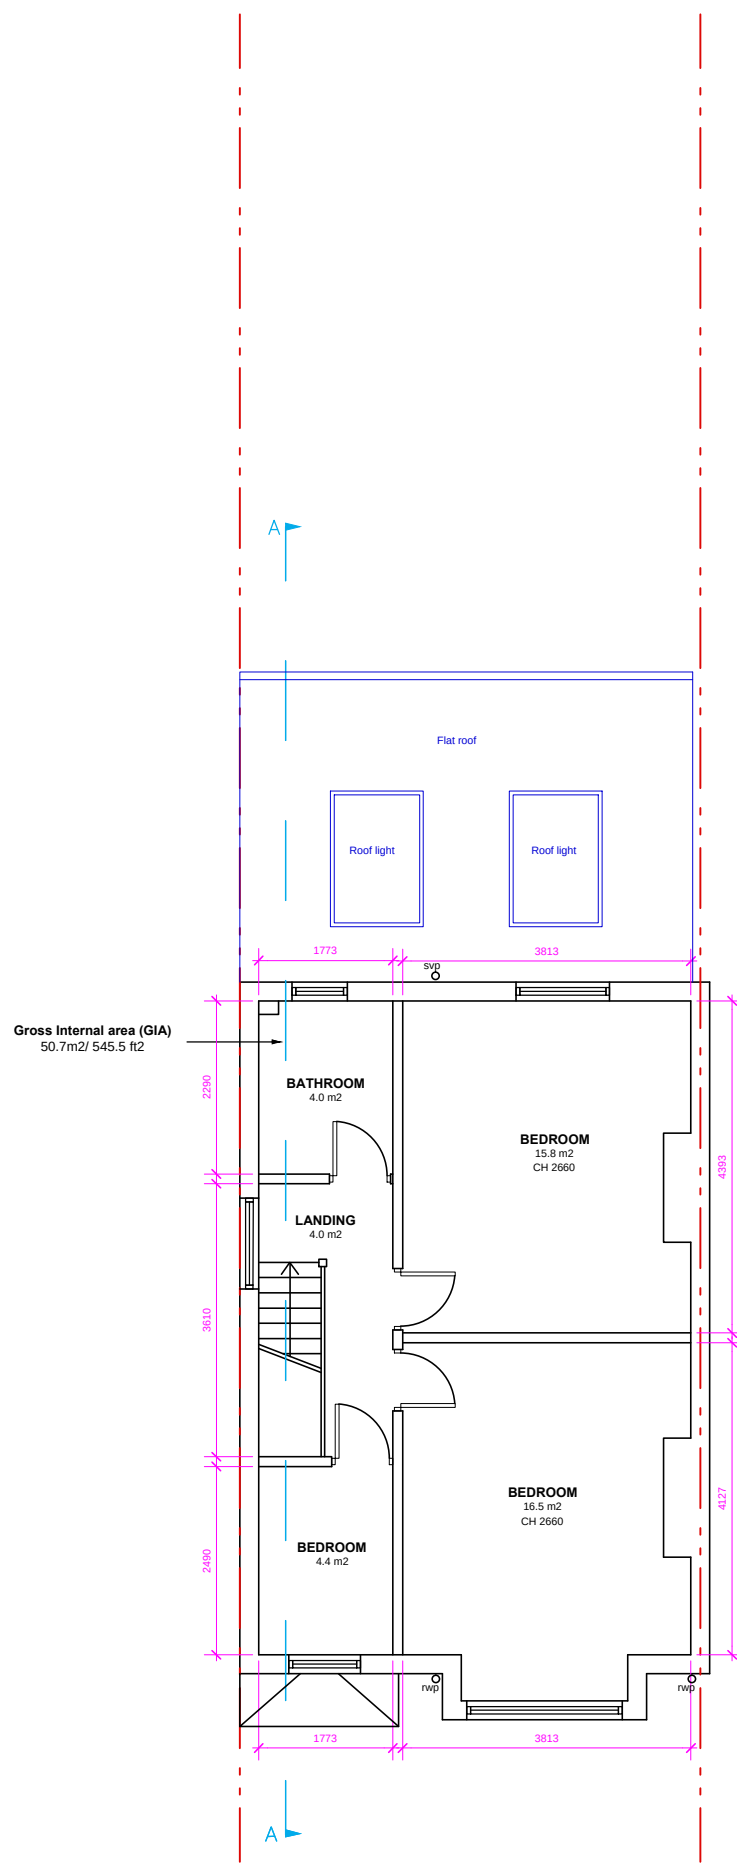

PROPOSED FIRST FLOOR PLAN

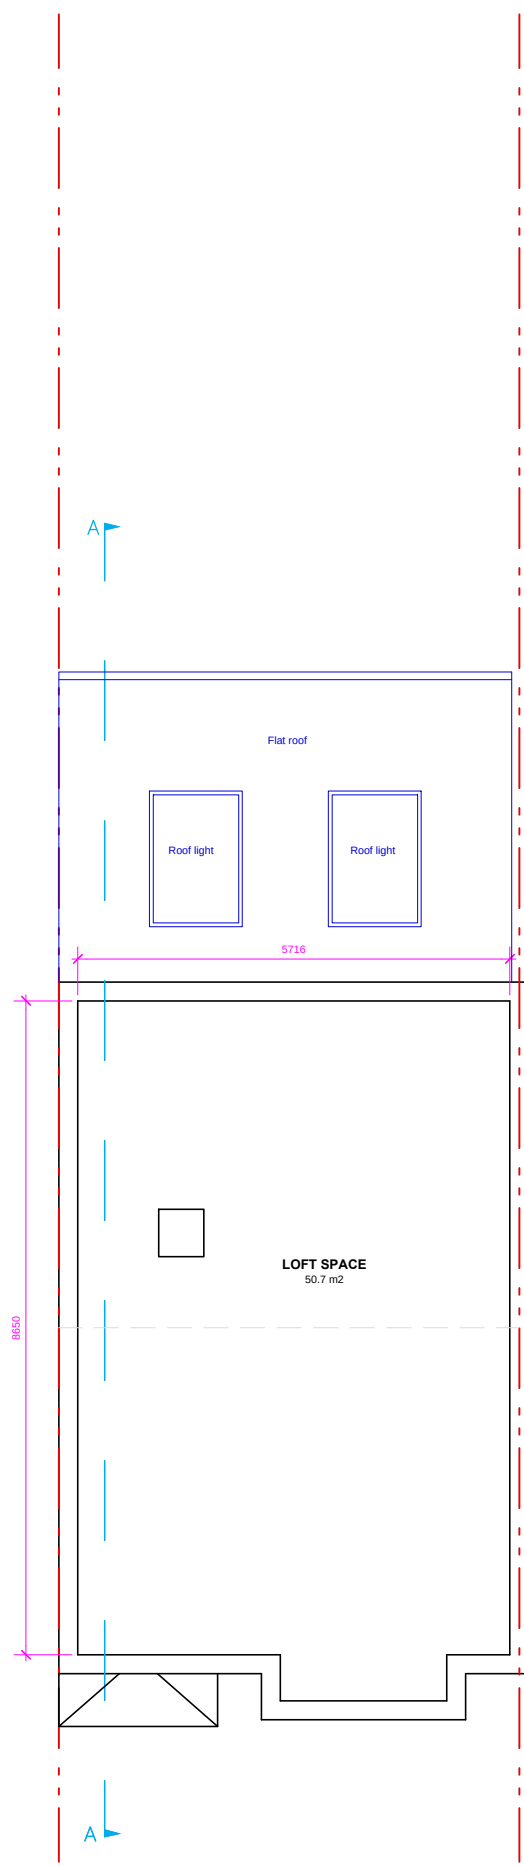


PROPOSED LOFT PLAN

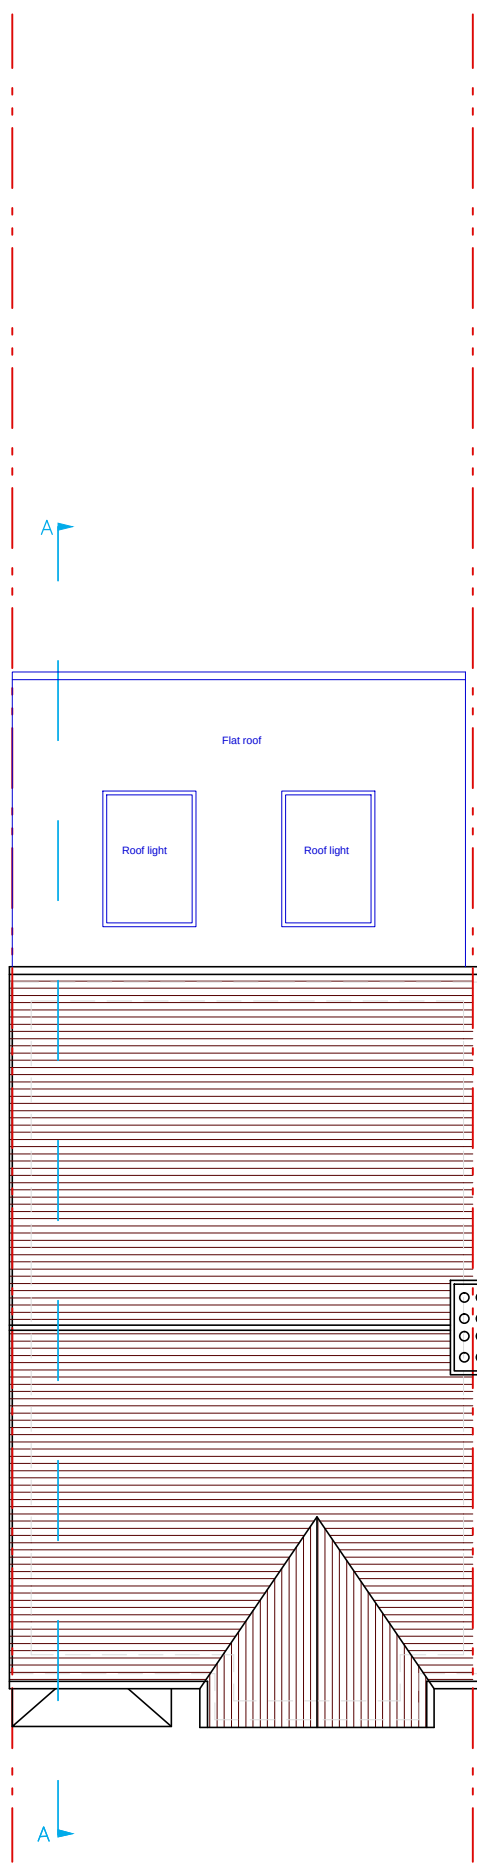


PROPOSED ROOF PLAN




PROPOSED FRONT ELEVATION

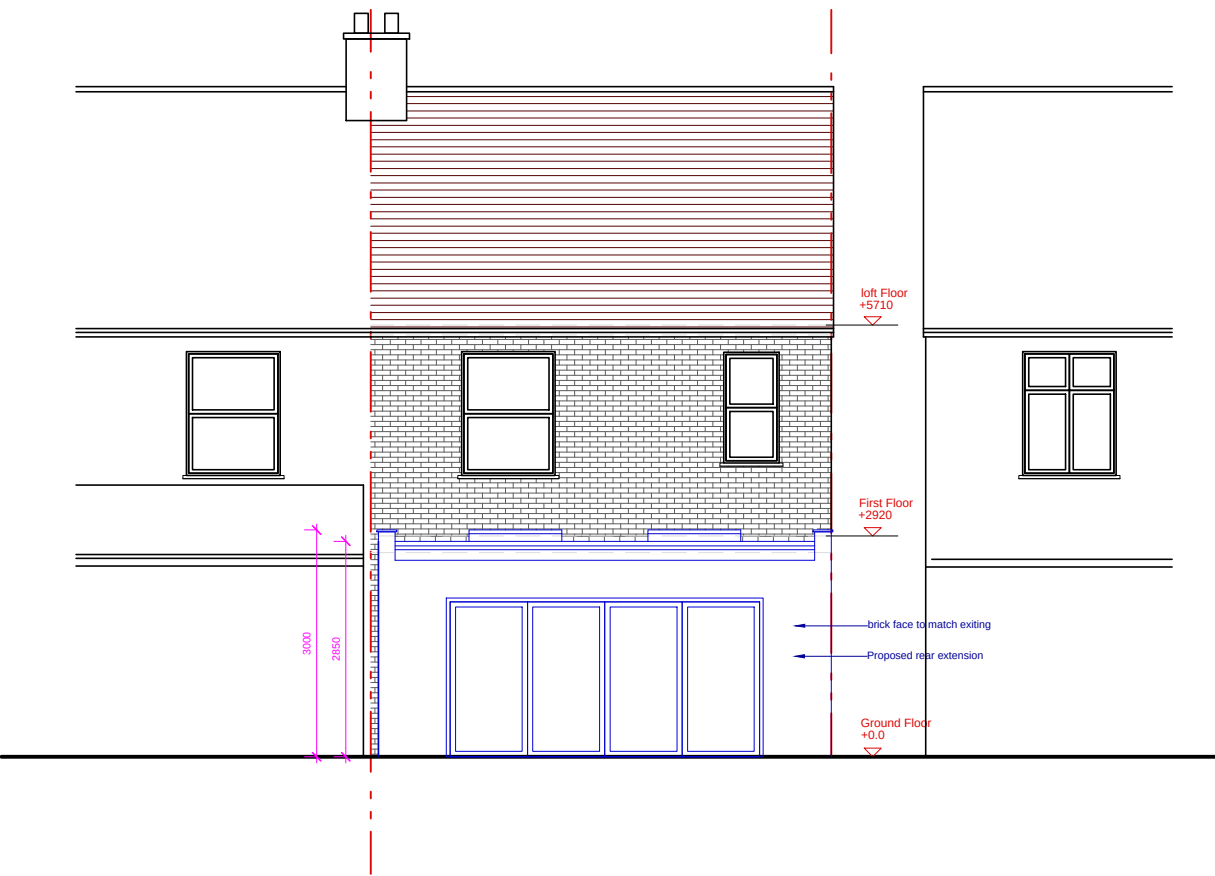


PROPOSED REAR ELEVATION

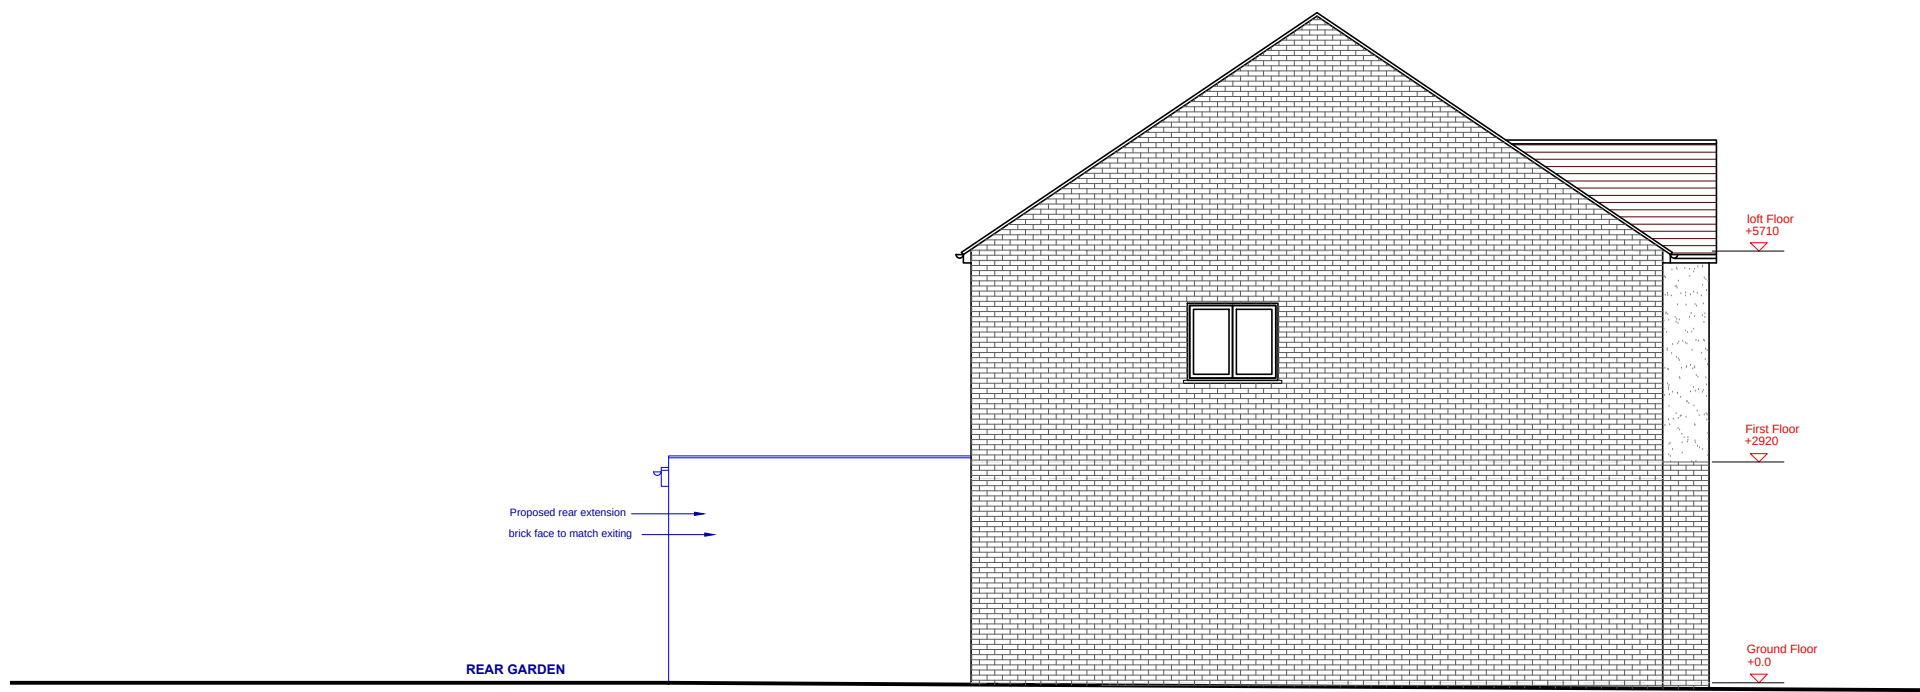

PROPOSED SIDE ELEVATION

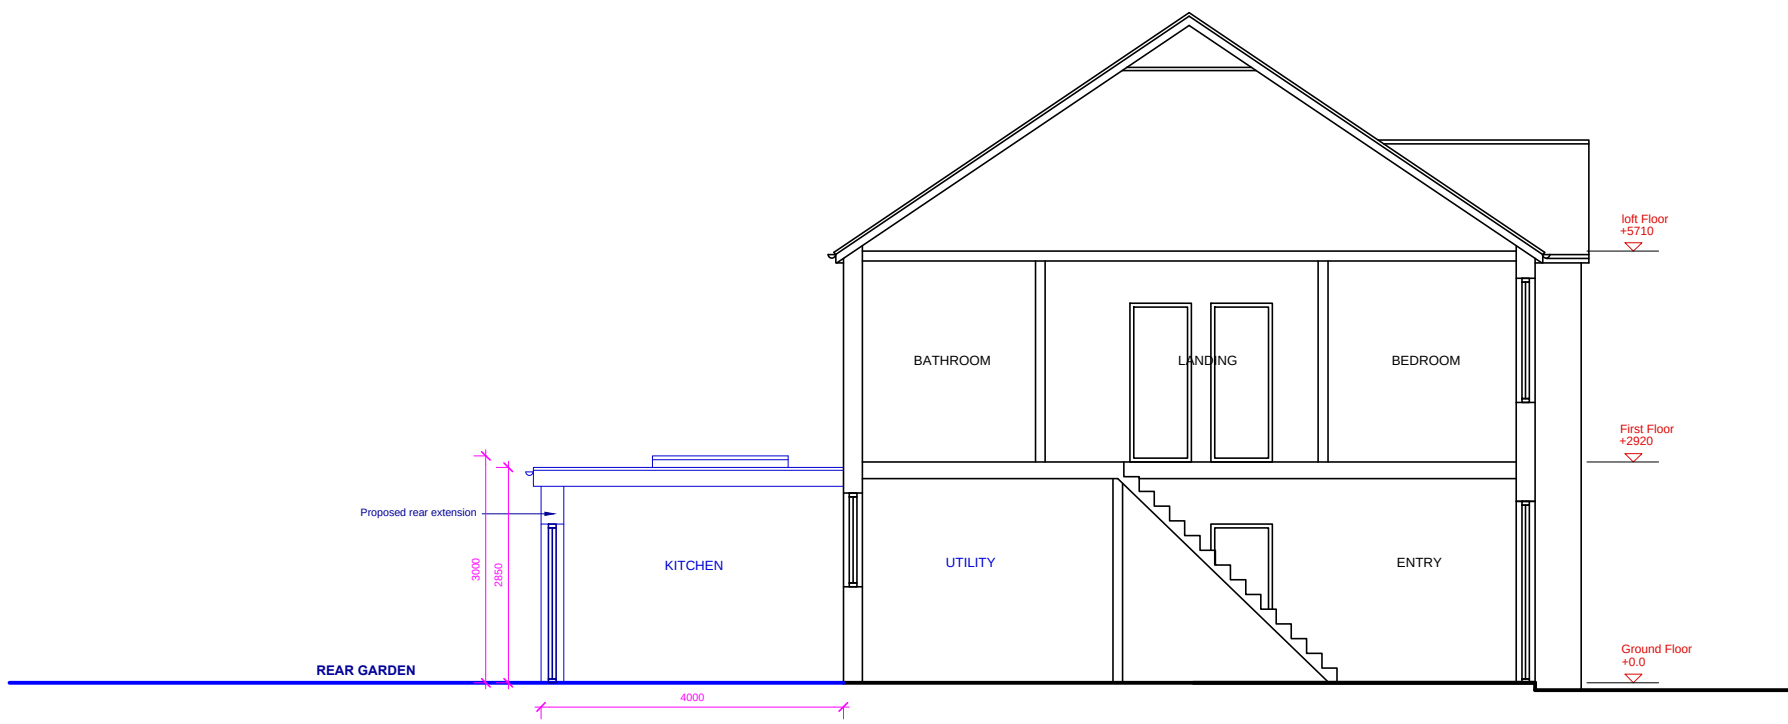

PROPOSED SECTION AA

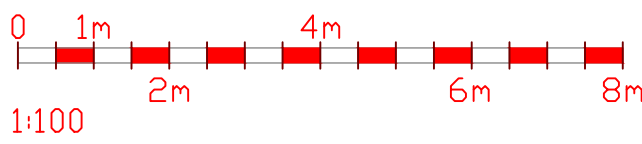

Revisions | Drawn: SM | Checked: BM | Date: 01.

PLANNING

EDGWARE P CONSULTANCY LTD

412A EDGWARE RD
LONDON
W21ED



PROPOSE 1
SINGLE STORY REAR EXTENSION

22 Redmead Road, Hayes UB3 4AU

PROPOSED
Floor Plans, Elevations

Drawn: KM | Checked: BM | Date: 08/20 | Scale: 1/100 | CAD Files: 2072

Project	Series	Ext	Drawing No.	Rev
2072			PL02	