




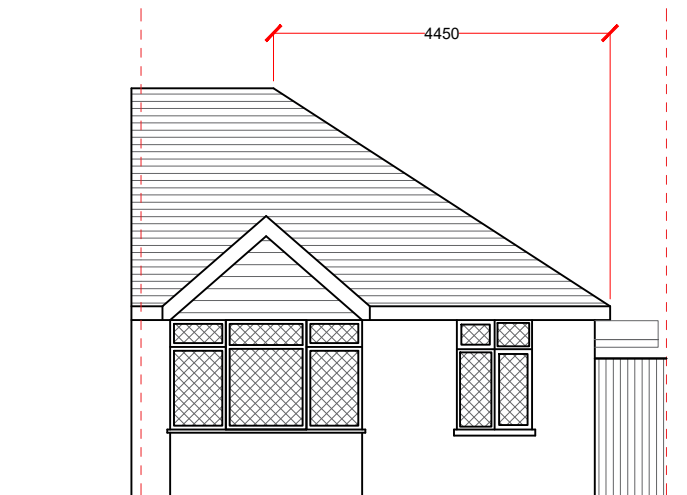


Existing Front Elevation

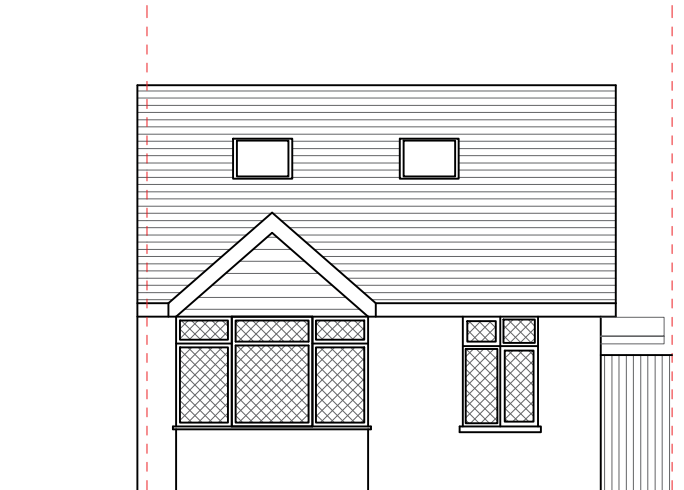

Proposed Front Elevation

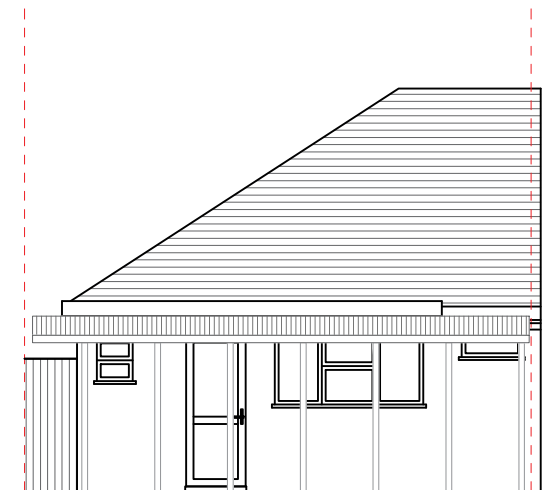

Existing Rear Elevation

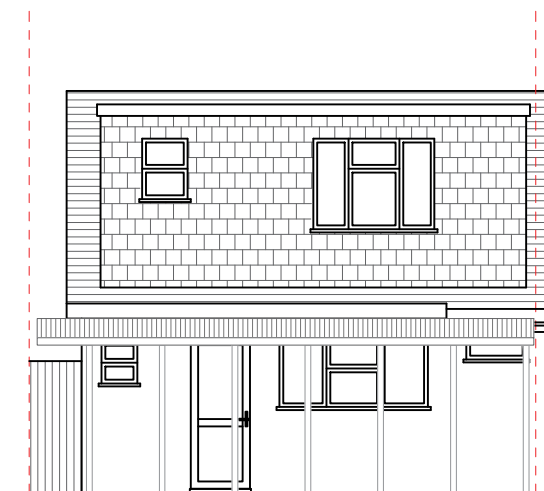

Proposed Rear Elevation



ONLINE
ARCHITECTURAL
SERVICES

DRAWING:
PLANNING

0 1 2 3 4 5 6 7 8 9 10
M 1:100

DISCLAIMER

Drawing to be read in conjunction with all other relevant documentation
All written dimensions to be checked on site before work commences.
Discrepancies, where identified, must be reported to the designer.
The drawing is the property of Arch Studio and must not be reproduced or
used in conjunction with any unauthorized person either wholly or in part
without valid consent.

ARCH STUDIO (OAS)

Email Address: archstudio.professional@gmail.com
Contact Number: 07494 500087

PROJECT :

23 Pinkwell Avenue, UB3
1NG

CLIENT:

Mr Jasbir

DRAWN: MAAS

DATE: 24/08/2020

SHEET SIZE: A3

SCALE: 1:100

PROJECT NO:
23/2020

DRAWING NO:
PD 02

REV: