

APPLICATION FOR LAWFUL DEVELOPMENT - OUTBUILDING




SITE LOCATION PLAN

AREA 2 HA

SCALE 1:1250 on A4

CENTRE COORDINATES: 509280, 178790

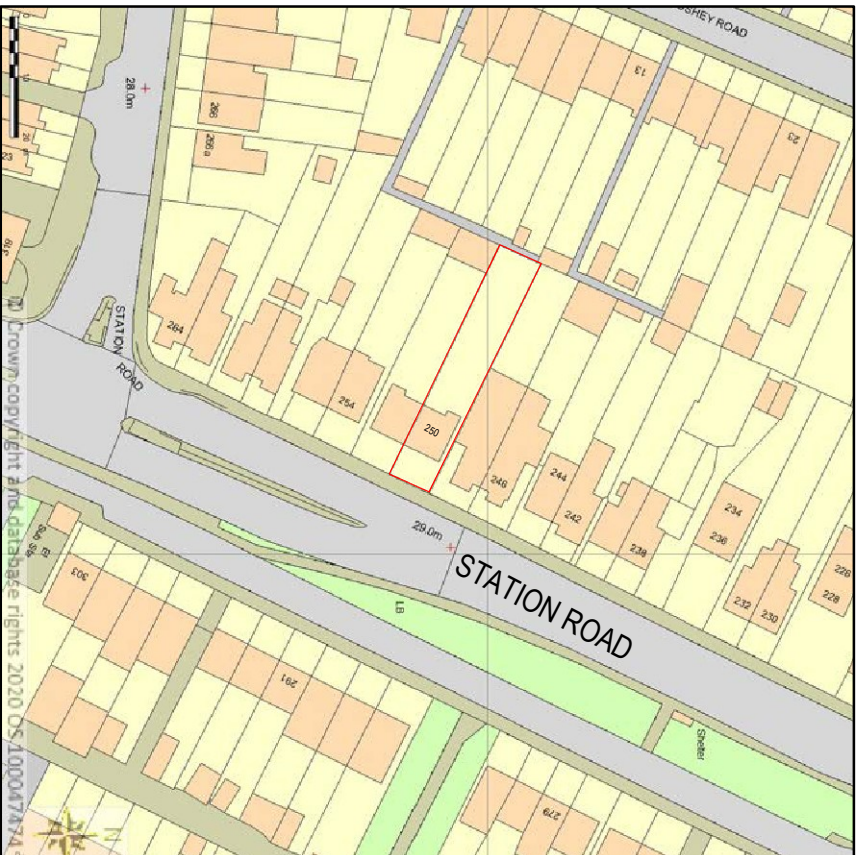

Supplied by Streetwise Maps Ltd

www.streetwise.net

Licence No: 100047474

14/09/2020 13:28

LOCATION PLAN

SCALE - 1:1250.



KALSI DESIGN

Architectural & Building Surveying Services

20 Harrowdene Road

North Wembley, Middlesex, HA0 2JB.

TEL: 07930966049 Email: gskalsi@btinternet.com

NOTES:

NOT FOR CONSTRUCTION

Client

Job Title
250 STATION ROAD, HAYES. UB3 4AN

Scale

1:1250/1:200.

Size

GSK

GSK



Date _____

Sept 2020

Drawing Title

LOCATION PLAN & SITE PLAN

No.	DESCRIPTION	DATE

 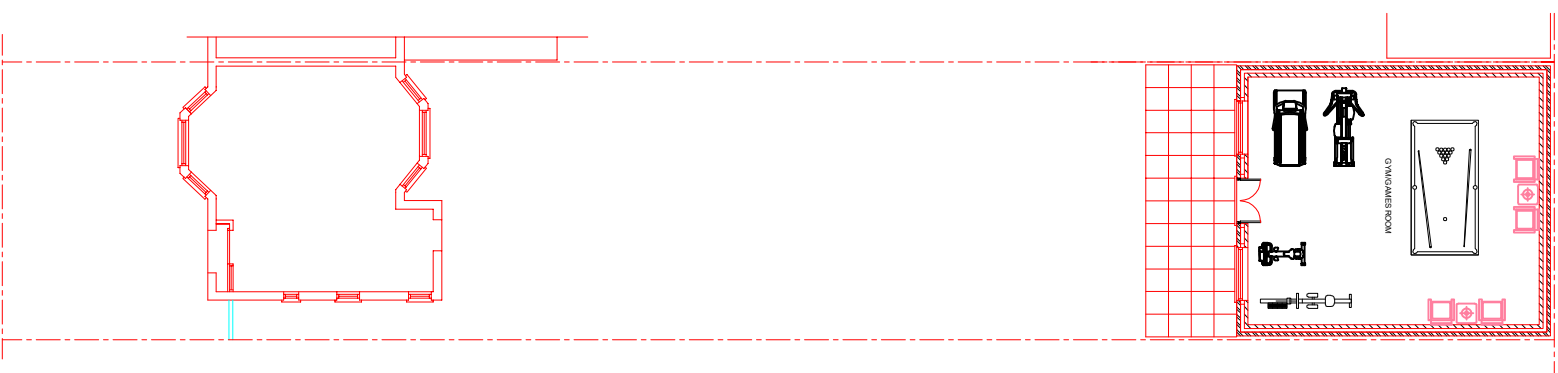

SITE PLAN

SCALE - 1:200.