


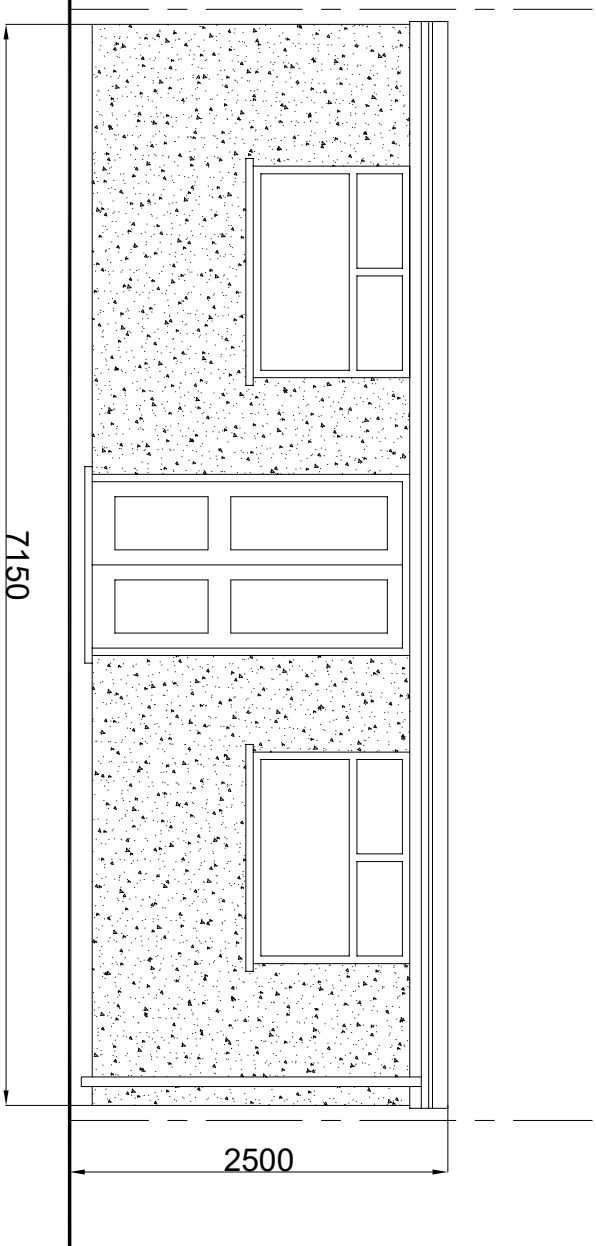


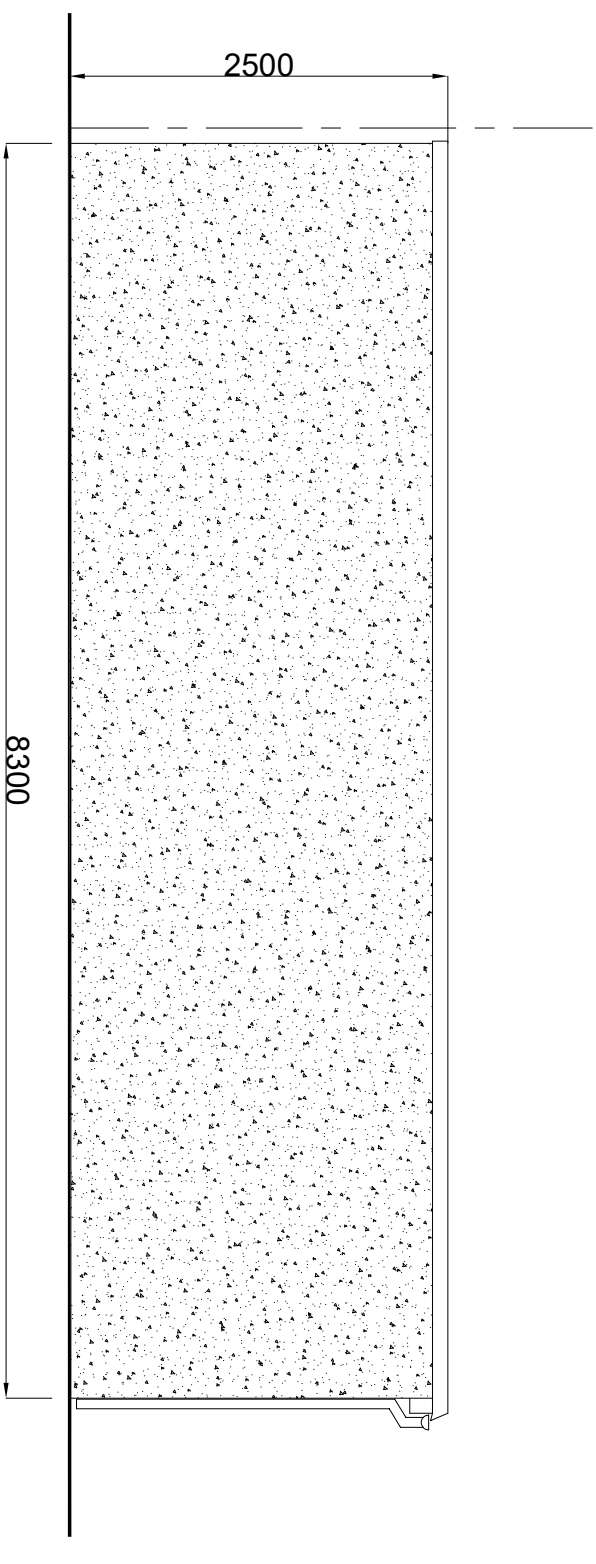

FRONT ELEVATION

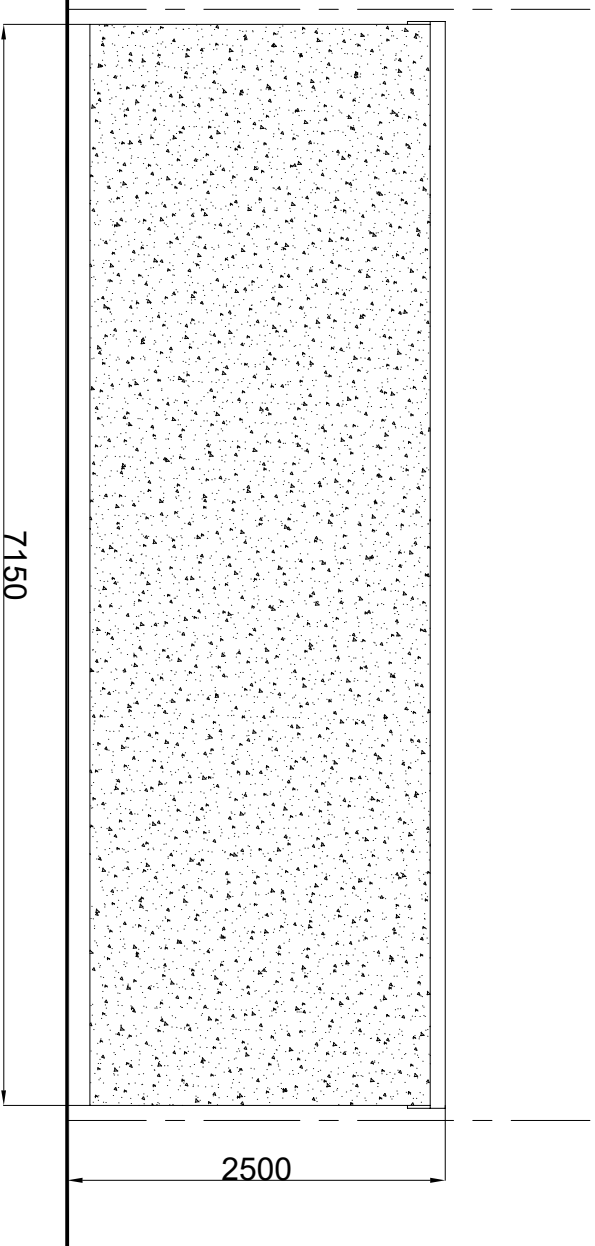


LEFT ELEVATION

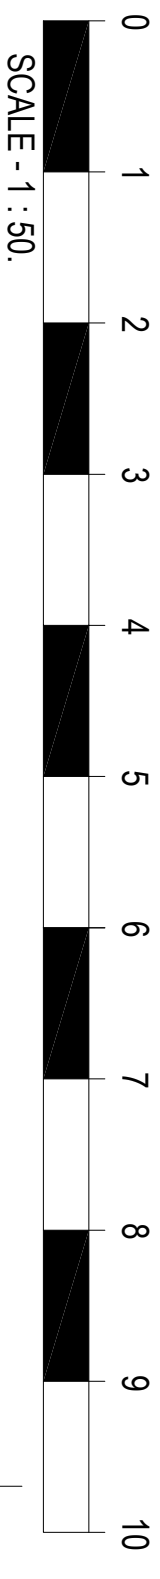


REAR ELEVATION

1. ALL FINISHES TO MATCH EXISTING OF HOUSE.
2. FINISHED RENDER TO WALLS TO MATCH EXISTING.
3. ALL NEW WINDOWS TO MATCH EXISTING.
4. FLAT ROOF OVER PROPOSED OUTBUILDING.

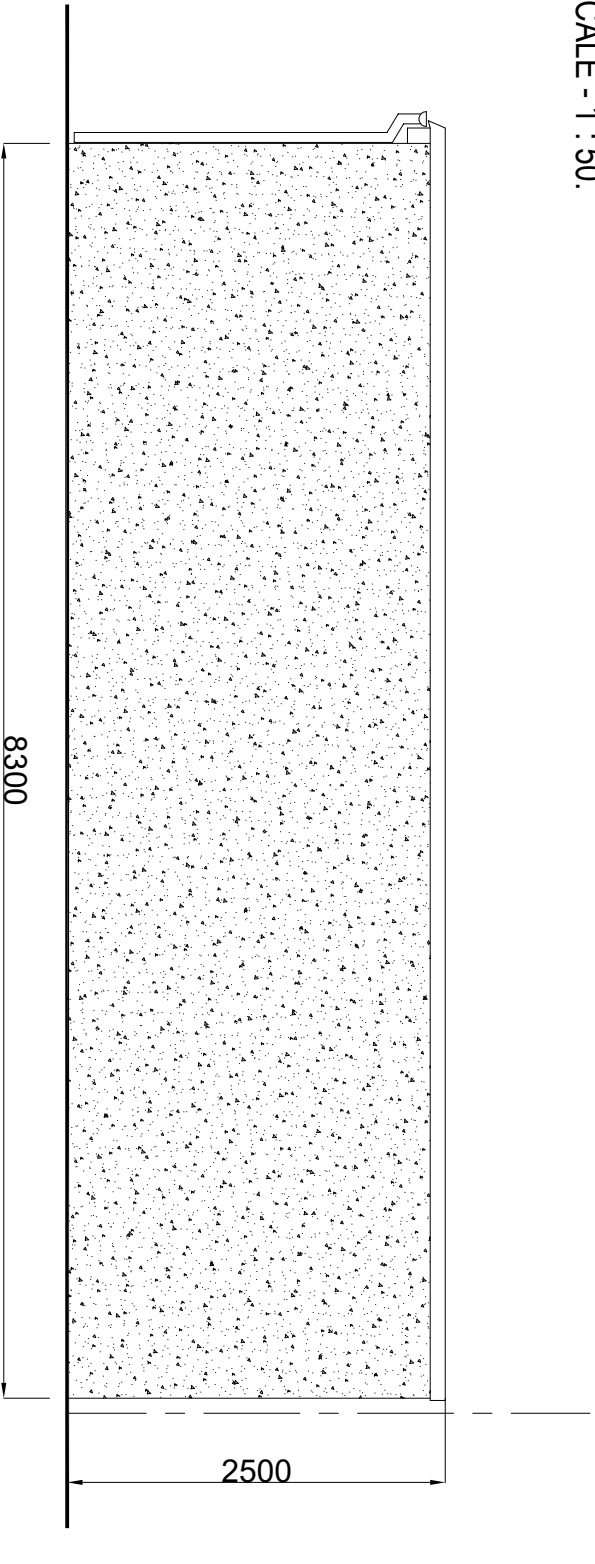

RIGHT ELEVATION

 

SCALE - 1 : 500.

No.	DESCRIPTION	DATE

KALSI DESIGN <i>Architectural & Building Surveying Services</i> 20 Harrowdene Road North Wembley, Middlesex, HA0 2JB. TEL: 0793096049 Email: gskalsi@btinternet.com					NOTES:				
					Client				
					Scale				
					Size				
					Drawing Title				
					Job Title				
					Drawn by				
					Date				
					Drawing No.				
					P				
					03				