

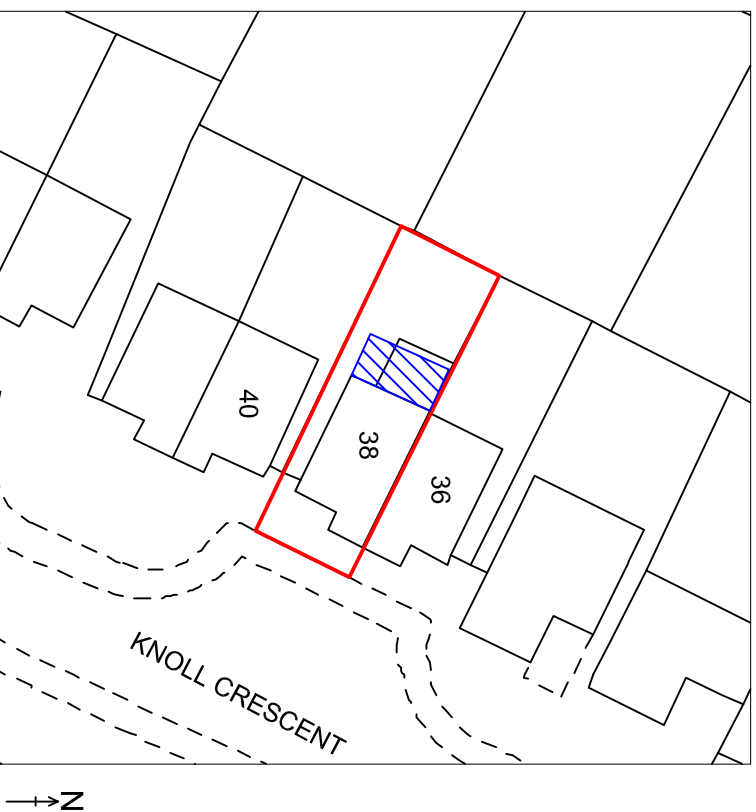
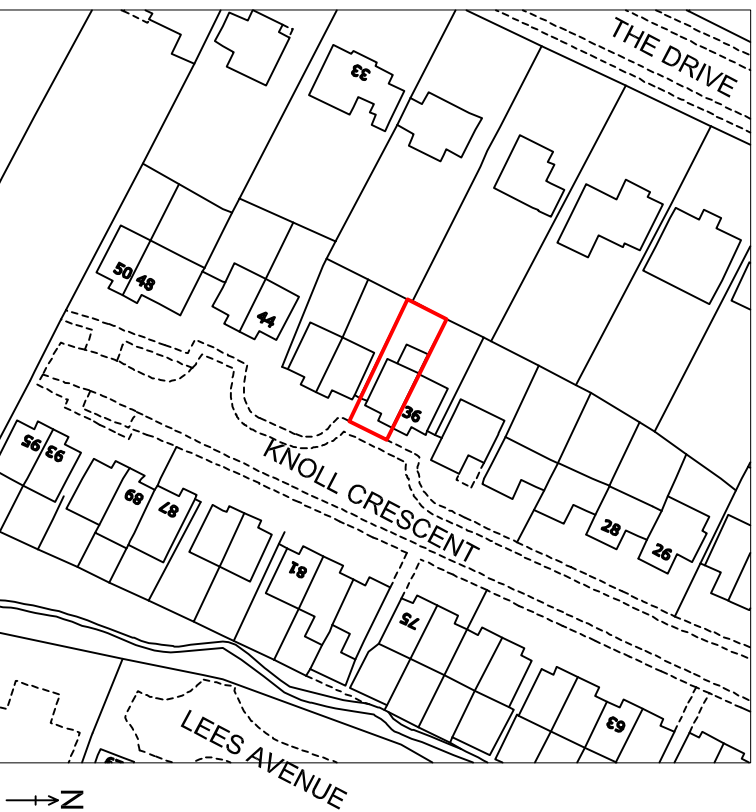


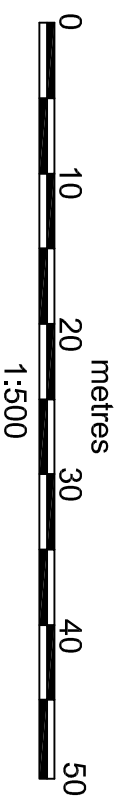

LOCATION PLAN - Scale 1:1250

SITE PLAN - Scale 1:500

 Proposed Extension

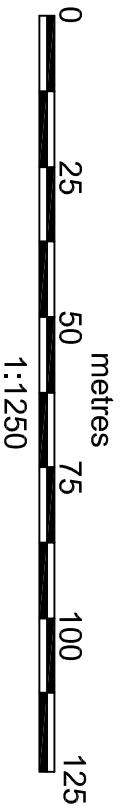

design board
architectural services

78 Stanley Road
Wellingborough
Northants
Tel. 07983478260
info@design-board.co.uk

CLIENT
38 KNOLL CRESCENT
HA6 1HJ

TITLE
SITE/LOCATION PLAN

NOTES
A4 size
DRAWING No.
A980-SLP