

COPYRIGHT NOTES

No deviation may be made from the details shown on this drawing without the prior written permission of the office.

Any discrepancy found between this drawing and any other document should be referred immediately to the office.

Assumed Foul drainage & rain water Drain. To be confirmed on site by the Contractor.

All drainage shown on the plans is provisional and may require on-site agreement with the Building Control Officer.

All air brick vents to be carried forward and where necessary new air brick vents to be introduced.

All rights described in Chapter IV of the Copyright, Designs and Patents Act 1988, have been generally asserted.

Structural Cables takes precedent on all drawings. Please refer to Structural Calculations for confirmation of sizes for Rafter, Joists and Beams.

Before commencement of the works the contractor must check and verify all buildings and site dimensions and levels, all relevant sewer outfalls, invert levels and connection points.

This drawings must be read in conjunction with and checked against all structural, specialists and detail, layout and engineering drawings.

This drawing should not be relied upon to give information on ground conditions and foundations.

Specification to be used as guidance only and not to be solely relied on for construction purpose.

The contractor is to carry out the work in compliance with the Building Regulations, and relevant current British Standards.

The party Wall Act 1996. The Provision of the party wall act 1996 are to be implemented which client shall be responsible neighbors are to be sent details (by hand) of proposed works and a copy of the standard letter required by the Party Wall Act 1996, 28 days prior to commencement of works.

CDM REGULATION CDM regulation will apply to the project which would require under Health and Safety Legislation. Client shall be responsible for appointing a Planning Supervisor under the Health and Safety Legislation to oversee all site works and ensure compliance with required Legislation.

GENERAL The contractor is advised to visit the site to ascertain the extent of the works, as no claim for lack of knowledge will be entertained. All materials and goods incorporated within the works shall comply with the latest edition of the appropriate British Standards and building regulation. It is a requirement that all the works comply with the specification and drawings unless any divergence is agreed otherwise prior to the works being carried out.



78 Stanley Road
Wellingborough
Northants NN16 9JG
Tel: 01933 477330
info@design-board.co.uk

CLIENT
28 BURBRIDGE GARDENS,
UXBRIDGE, UB10 0GE





TITLE
SINGLE STOREY REAR EXTENSION
& LOFT CONVERSION WITH REAR
DORMER

DRAWING
EXISTING & PROPOSED
PLANS AND ELEVATIONS

DRWG NO A979-1

SCALE 1:100
1:1250 & 1:500

DATE SEPT 2020

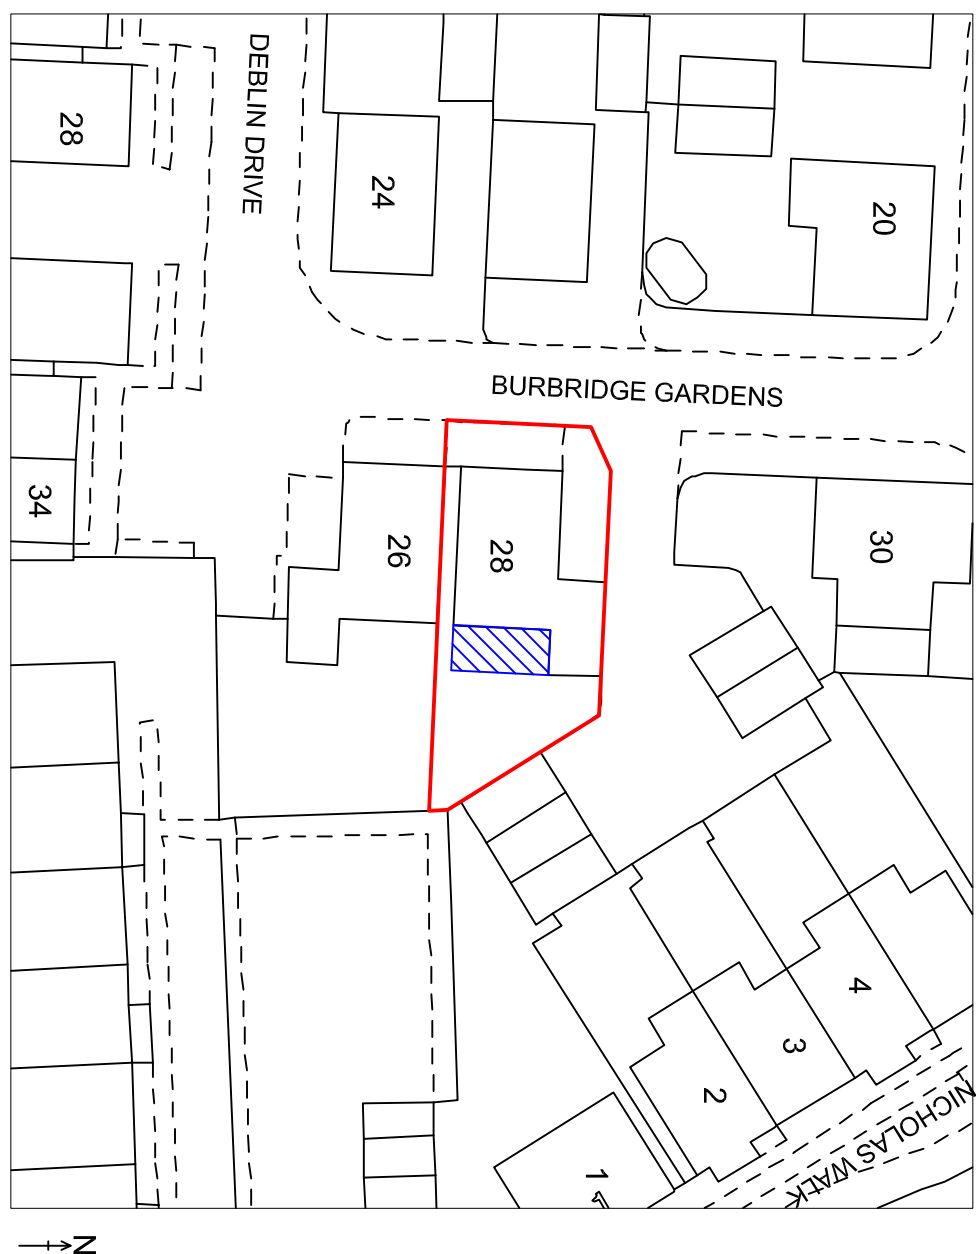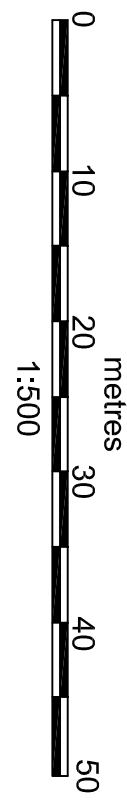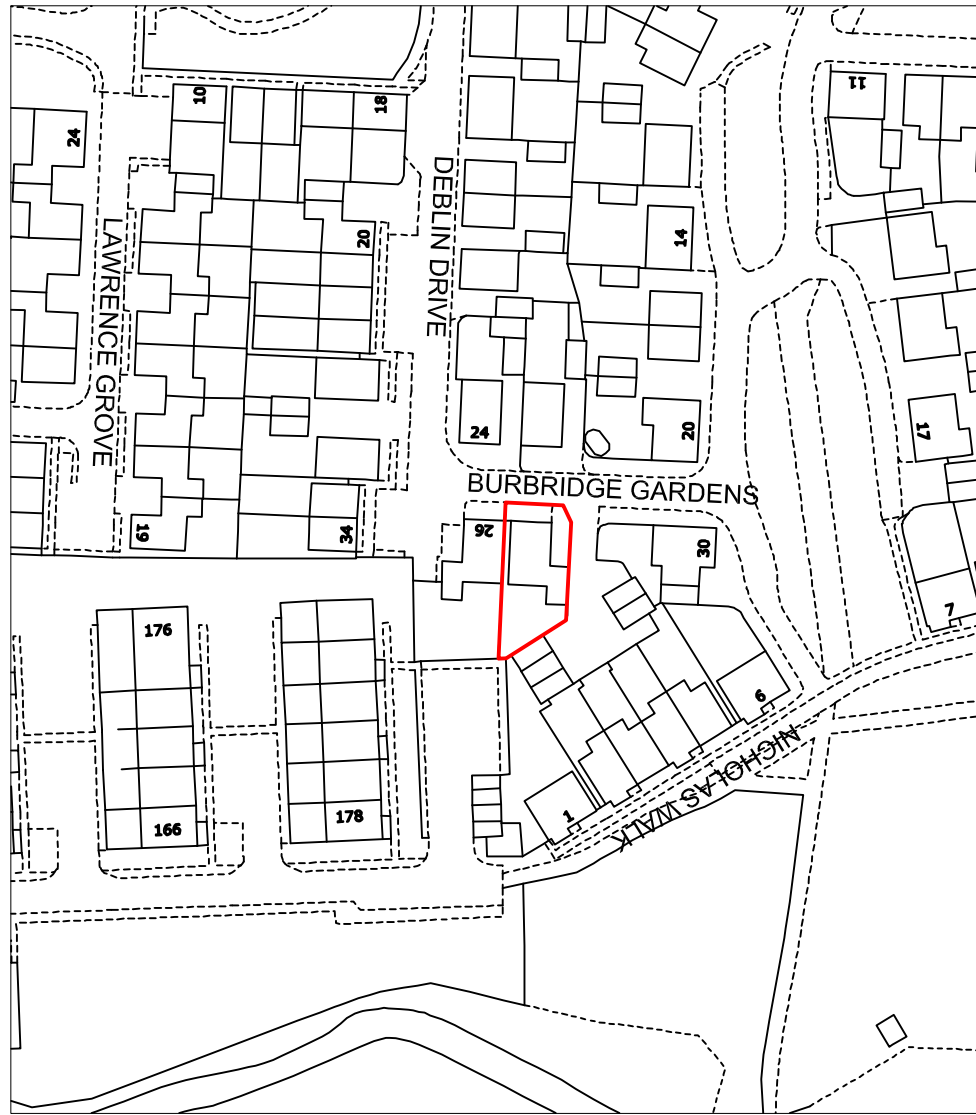
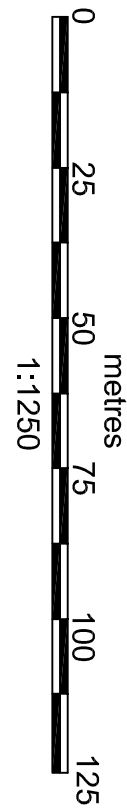


EXISTING MATERIALS:


Red facing brickwork
Plain Red tiles
White UPVC Windows & Doors

PROPOSED MATERIALS:


Brickwork to match existing
Hanging Tiles to match existing
White UPVC Windows & Doors to match existing
Obscured glazing for Bathroom window

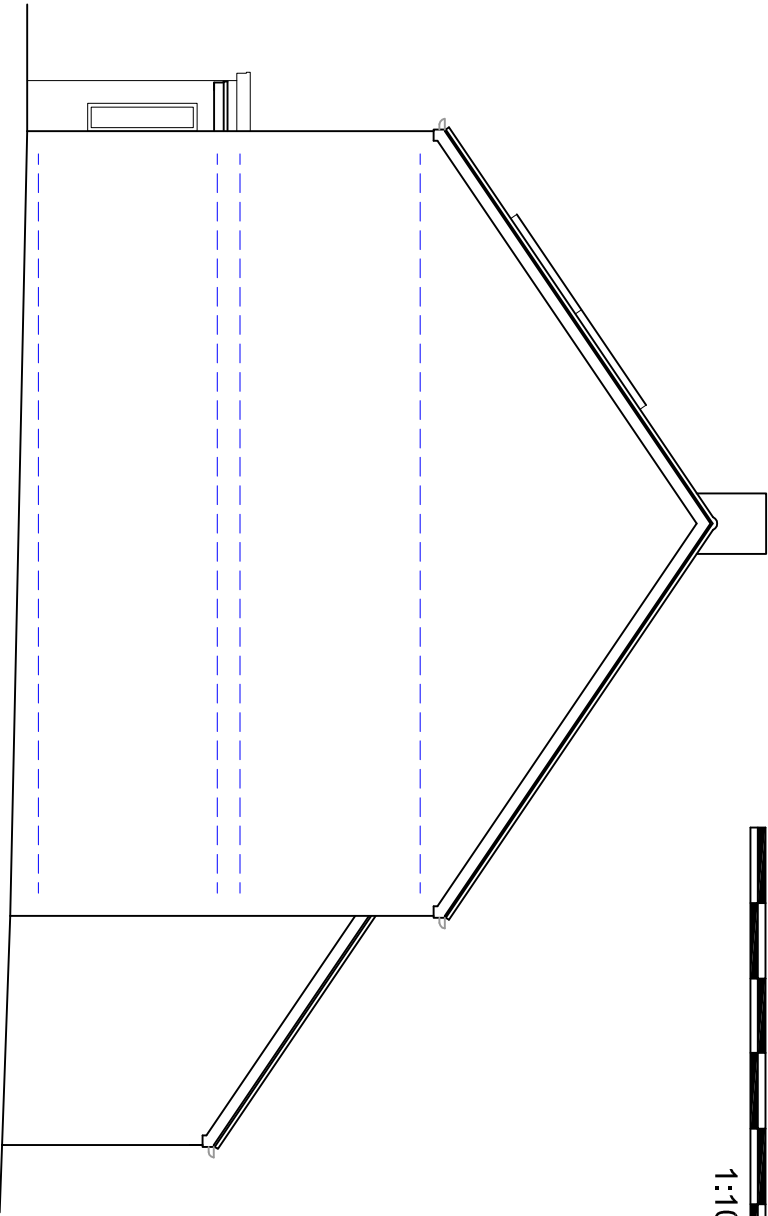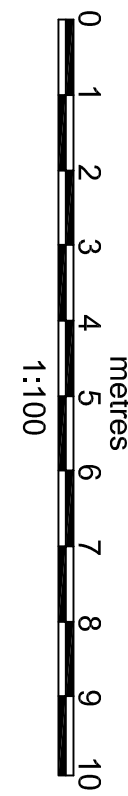

EXISTING SIDE ELEVATION
Scale 1:100

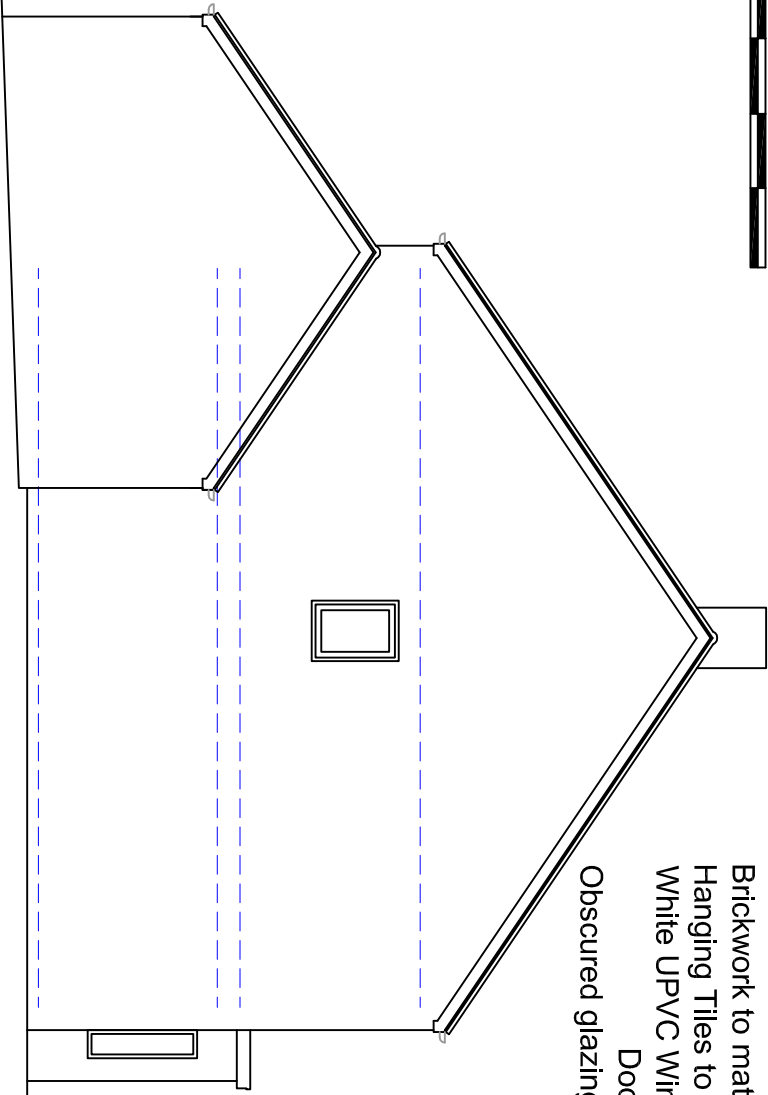


EXISTING FRONT ELEVATION
Scale 1:100

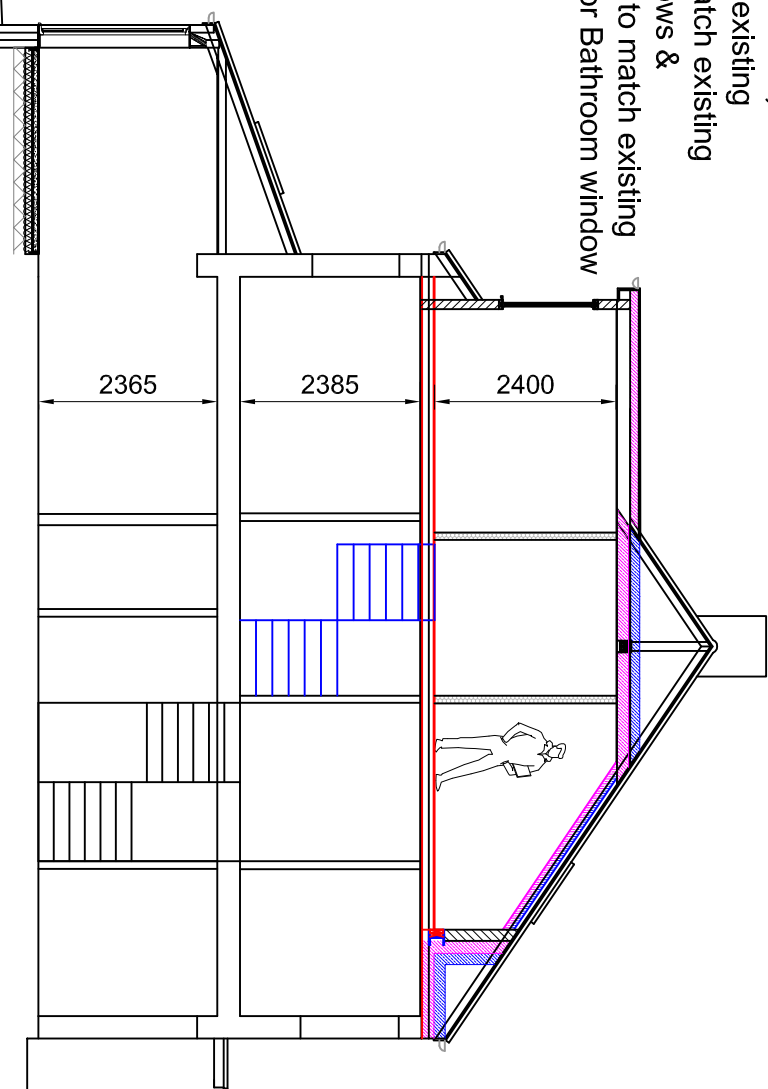


PROPOSED SECTION
Scale 1:100


EXISTING SIDE ELEVATION
Scale 1:100

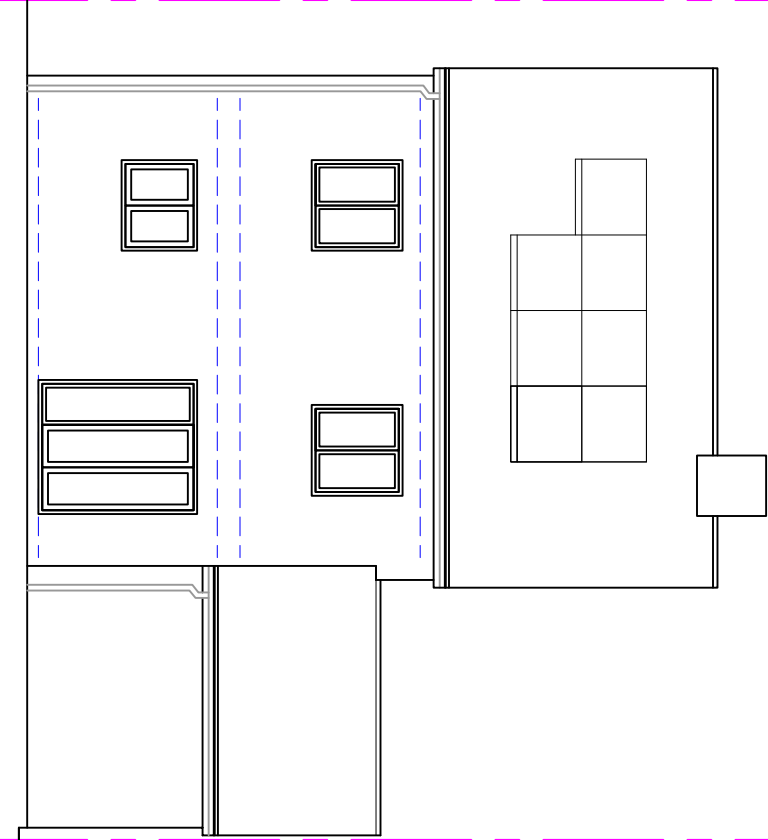


EXISTING REAR ELEVATION
Scale 1:100

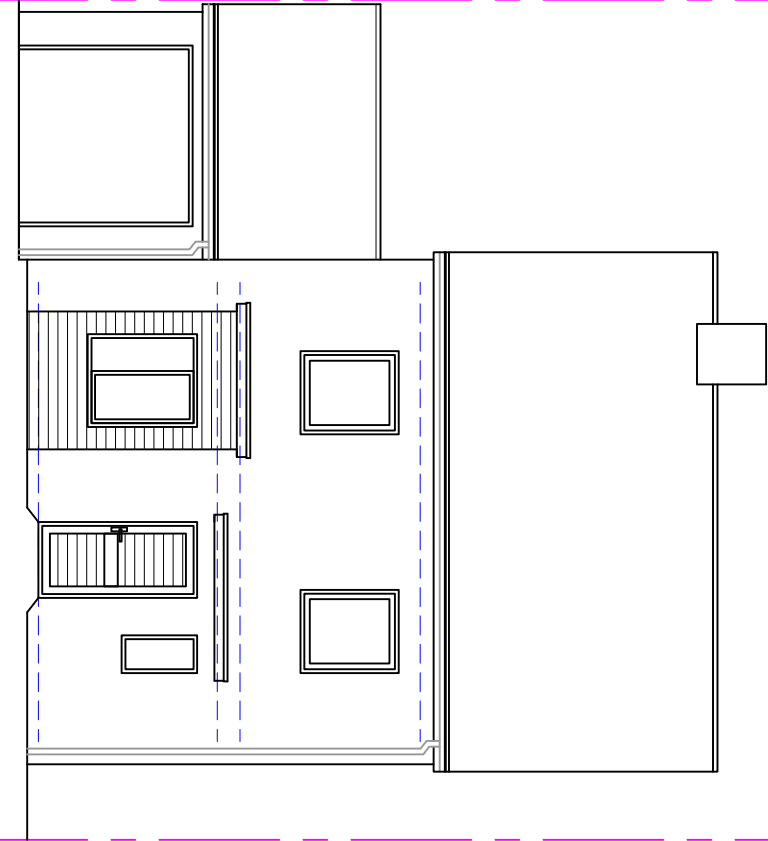


EXISTING FRONT ELEVATION
Scale 1:100

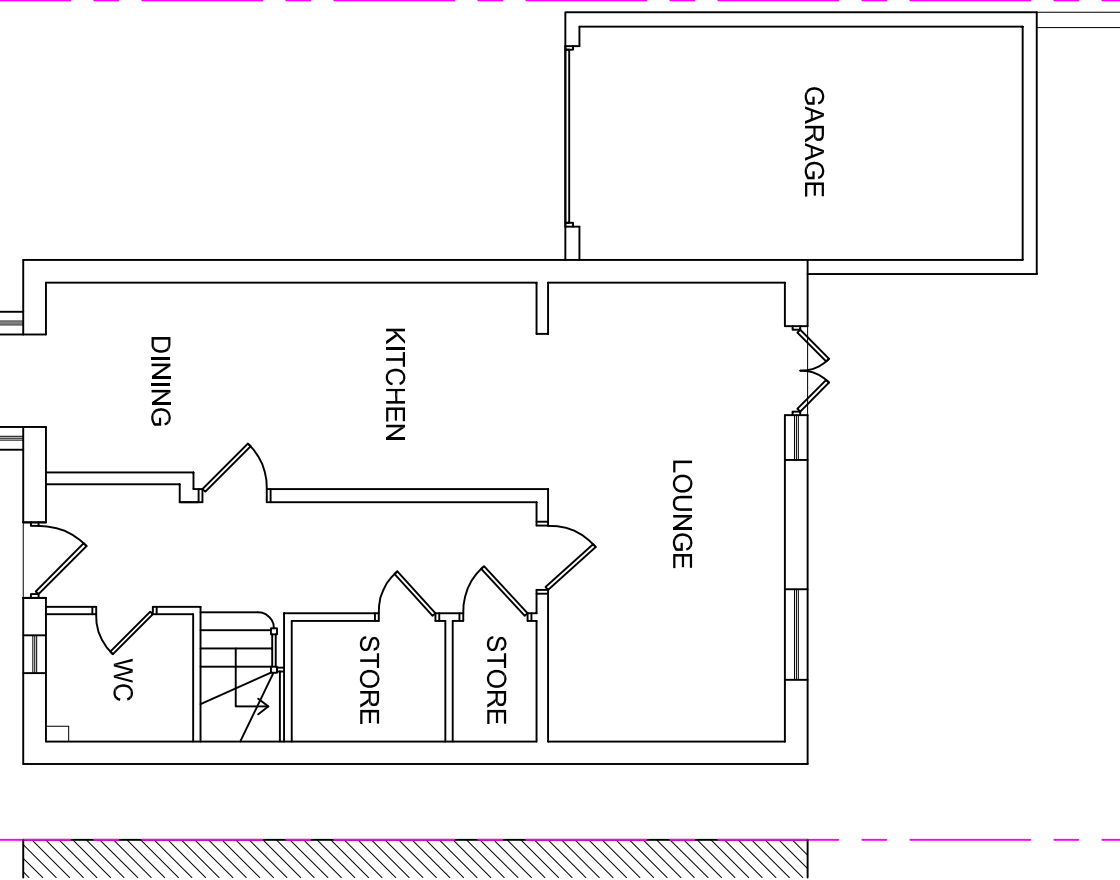


EXISTING GROUND FLOOR PLAN
Scale 1:100

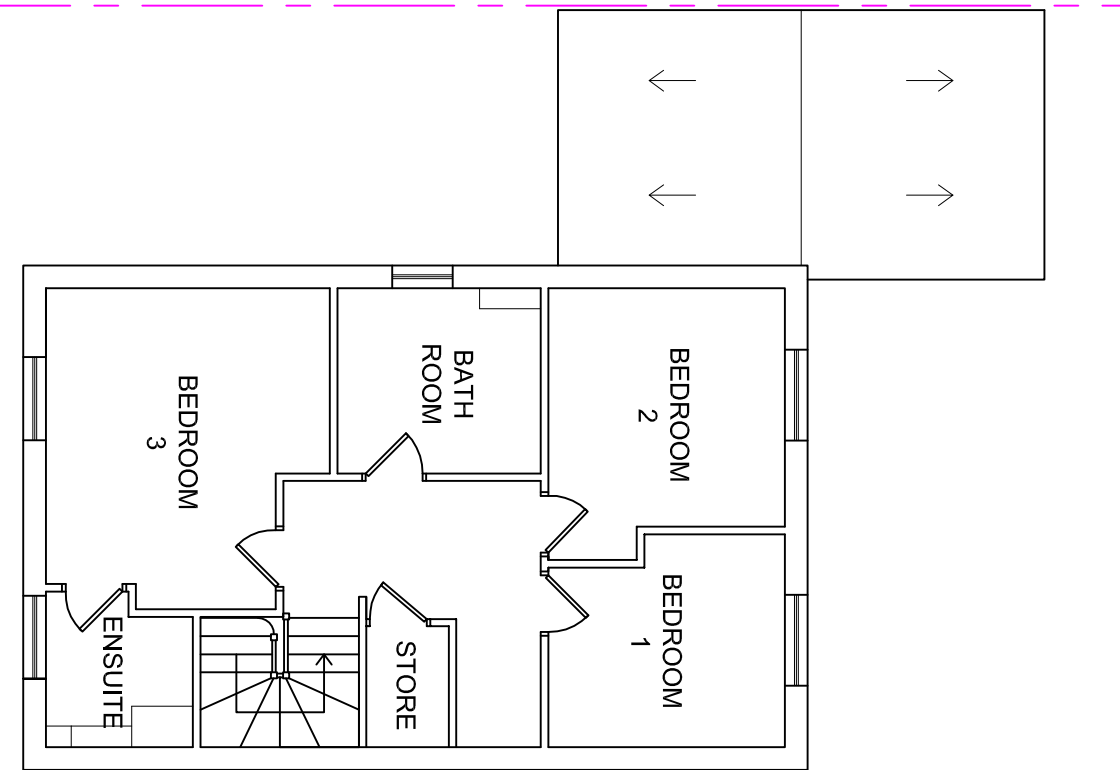


EXISTING FIRST FLOOR PLAN
Scale 1:100

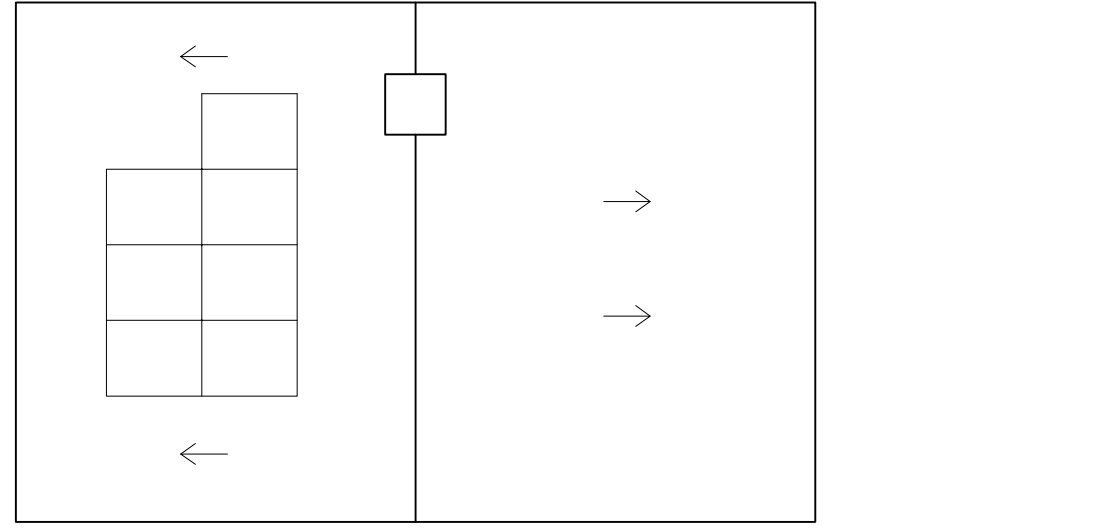


EXISTING ROOF PLAN
Scale 1:100

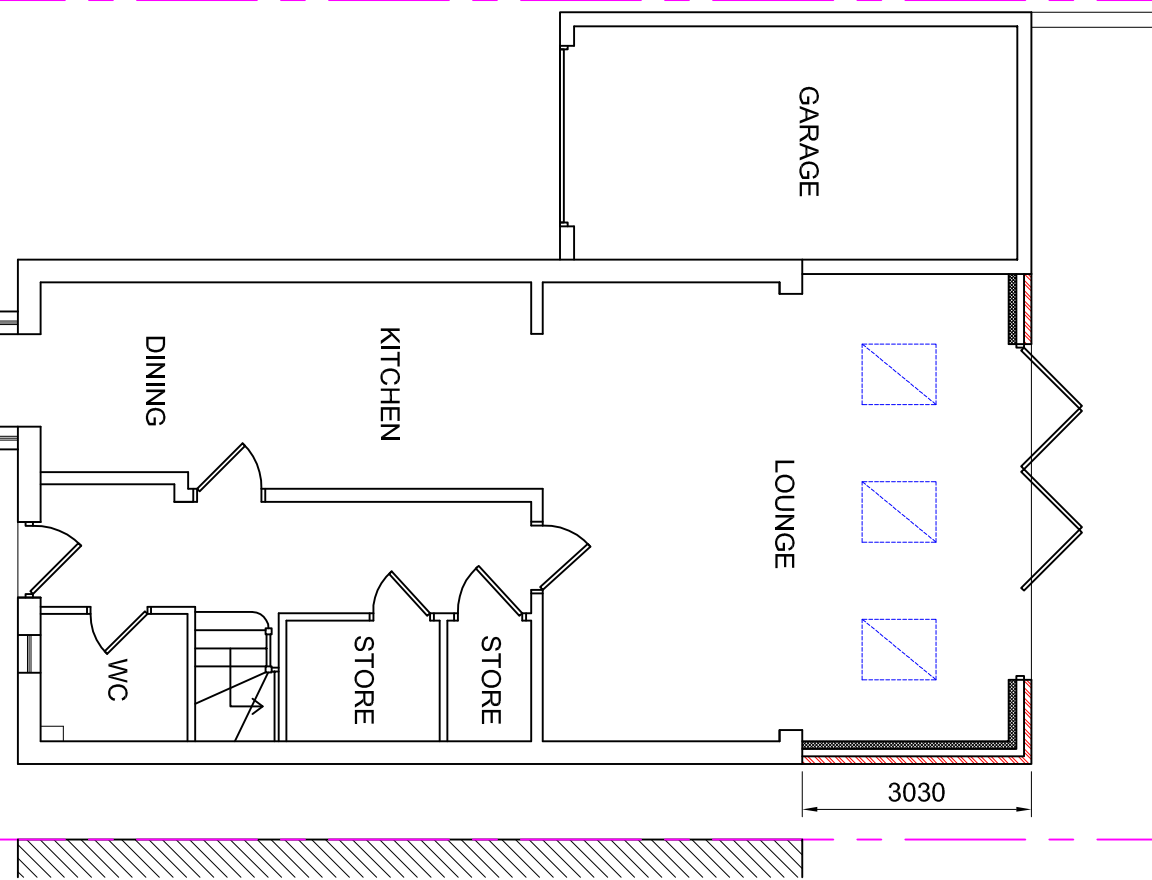


PROPOSED GROUND FLOOR PLAN
Scale 1:100

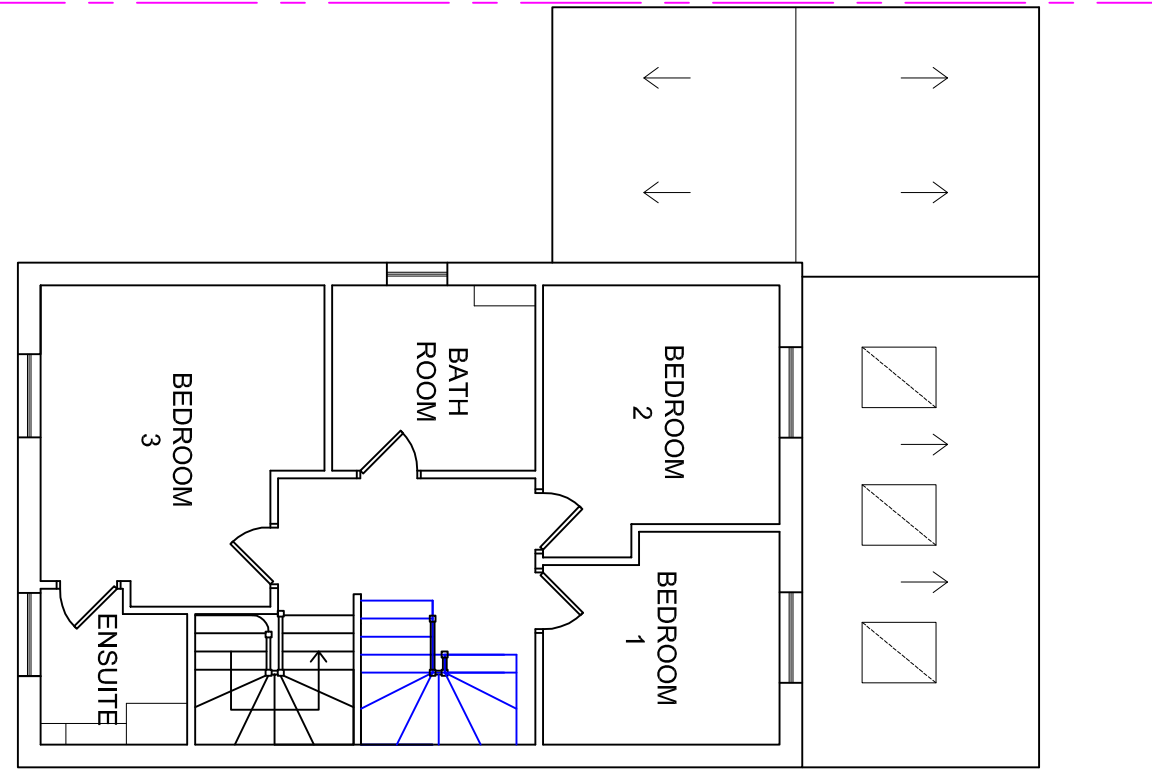


PROPOSED FIRST FLOOR PLAN
Scale 1:100

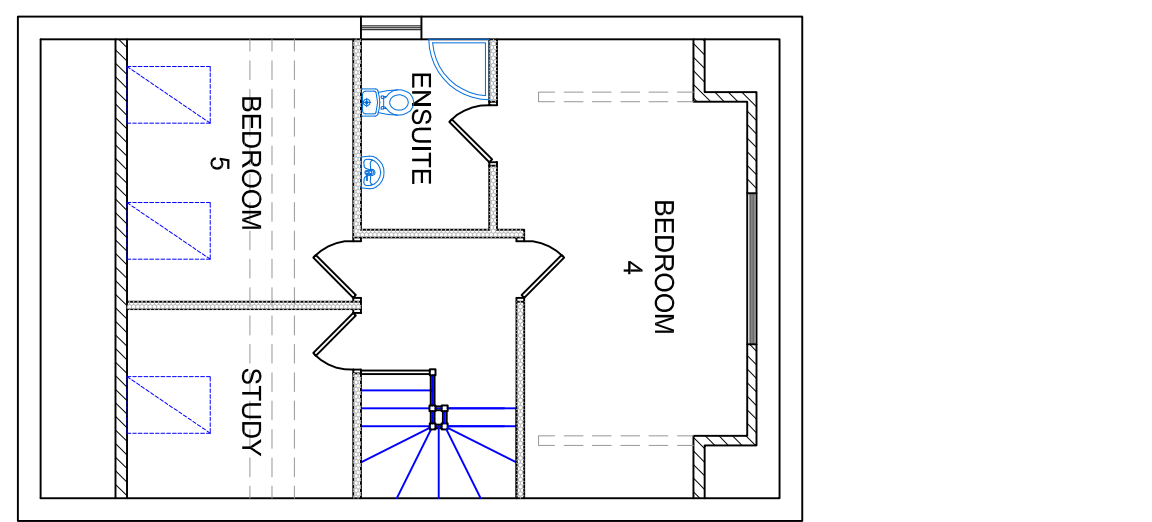


PROPOSED LOFT FLOOR PLAN
Scale 1:100

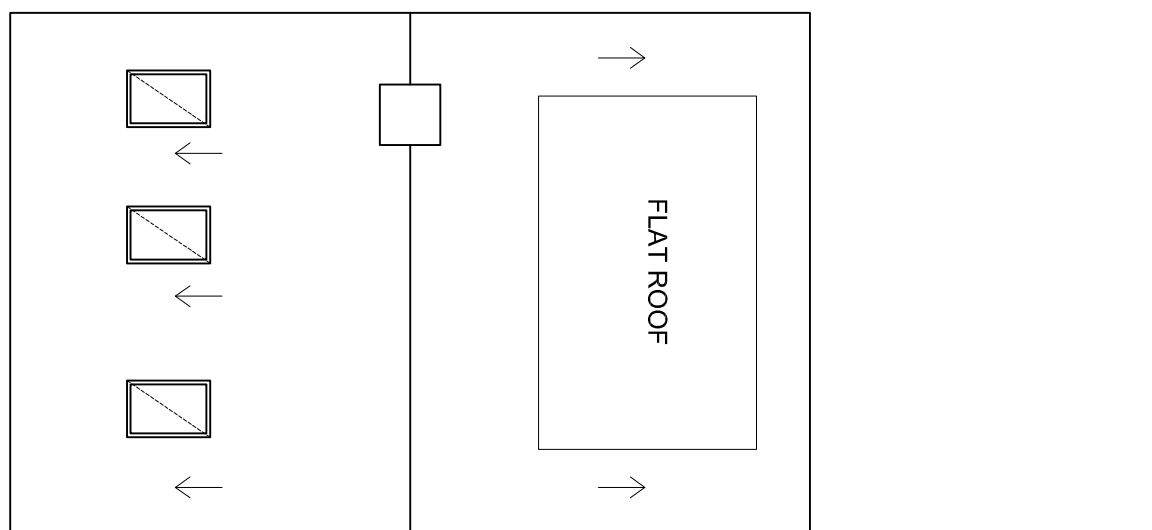


PROPOSED ROOF PLAN
Scale 1:100

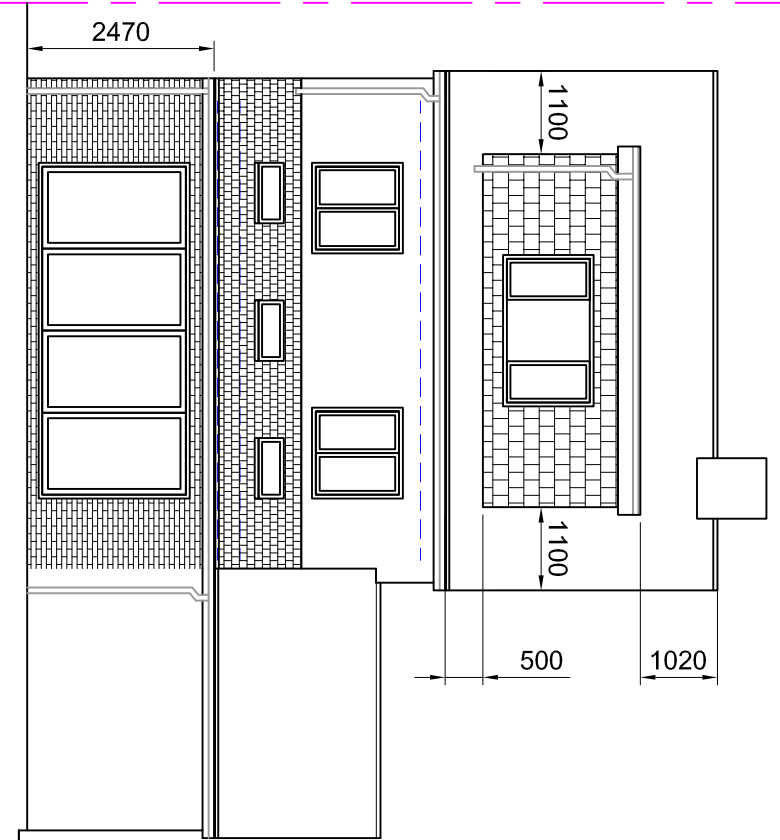

PROPOSED REAR ELEVATION
Scale 1:100

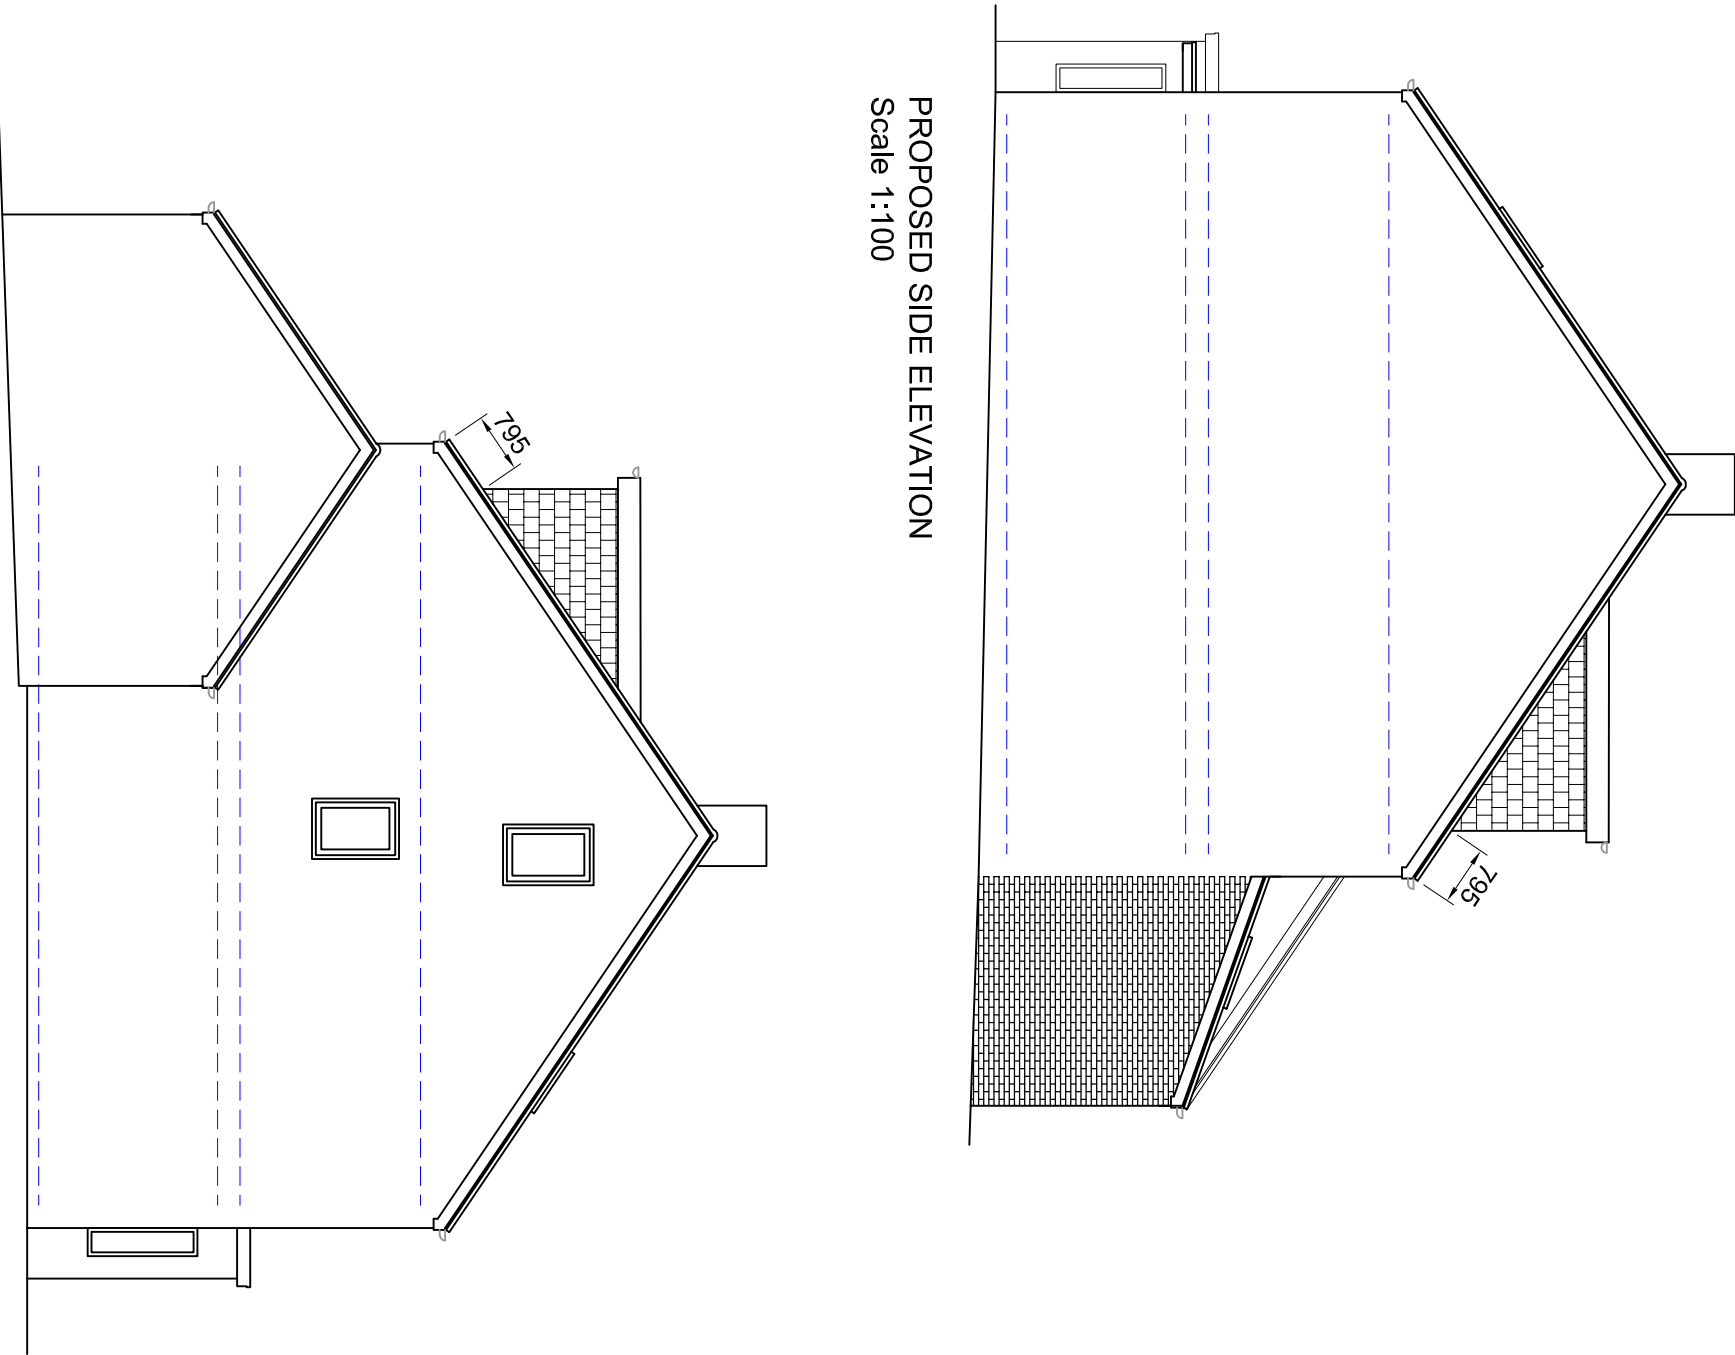

PROPOSED SIDE ELEVATION
Scale 1:100

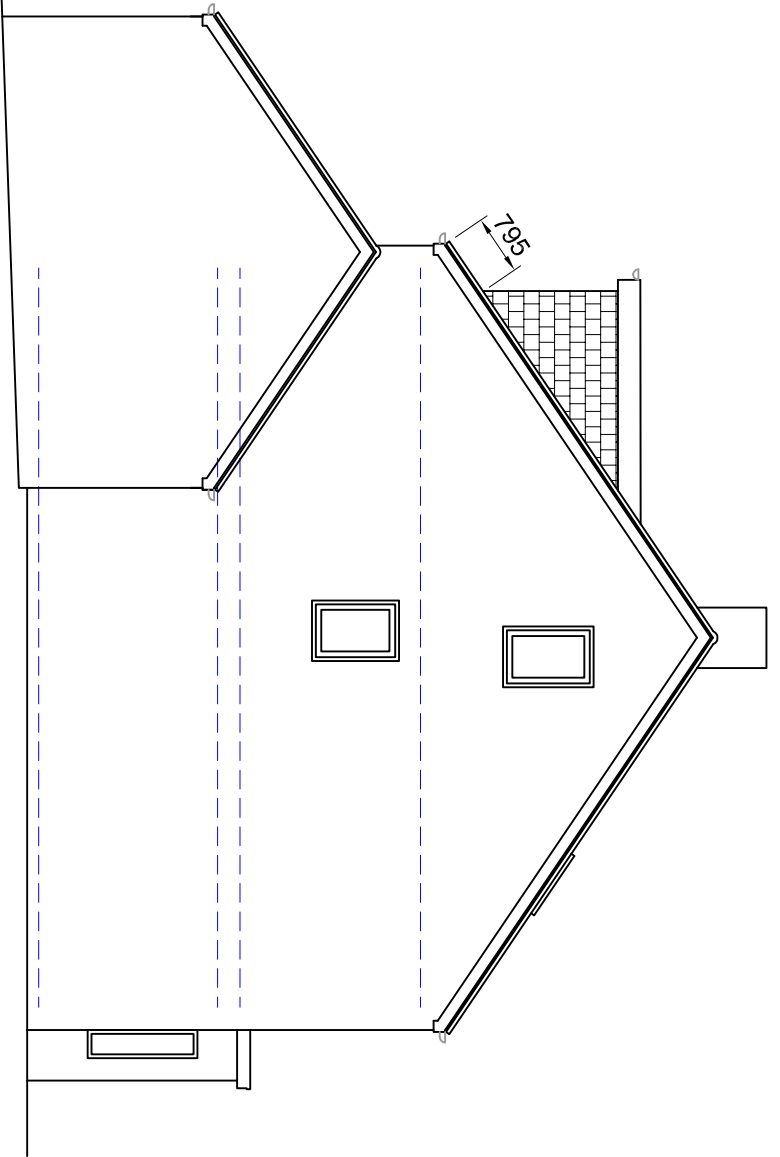

PROPOSED FRONT ELEVATION
Scale 1:100