




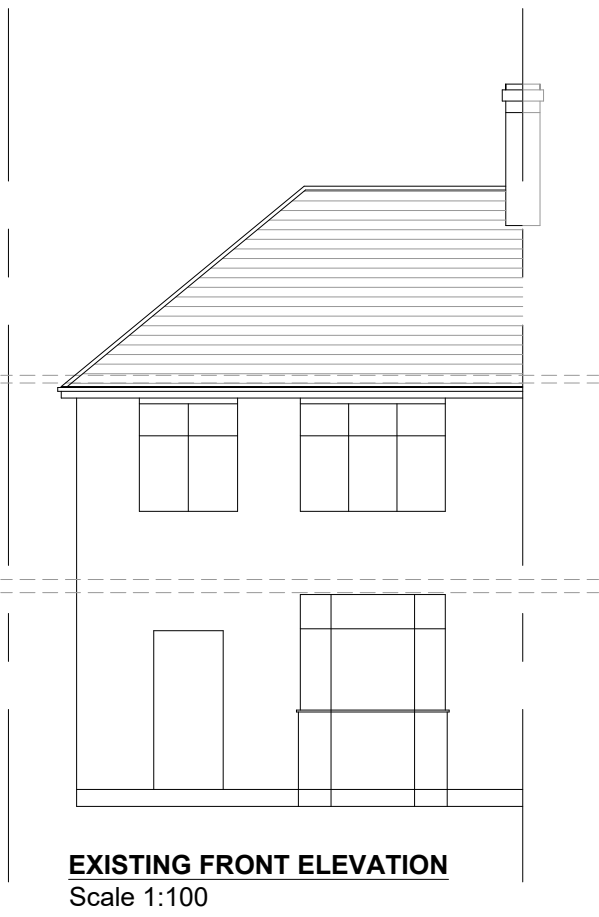


EXISTING FRONT ELEVATION
Scale 1:100

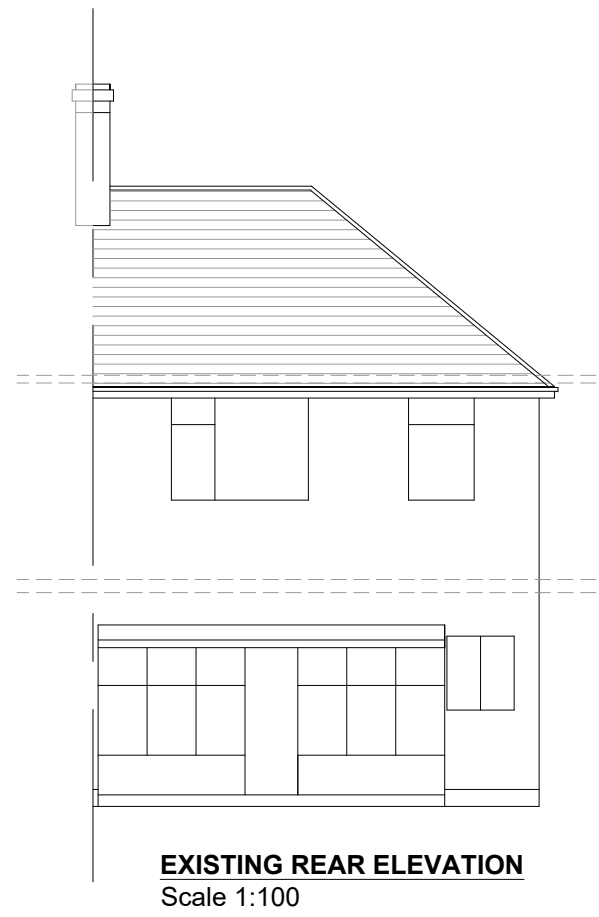


EXISTING REAR ELEVATION
Scale 1:100

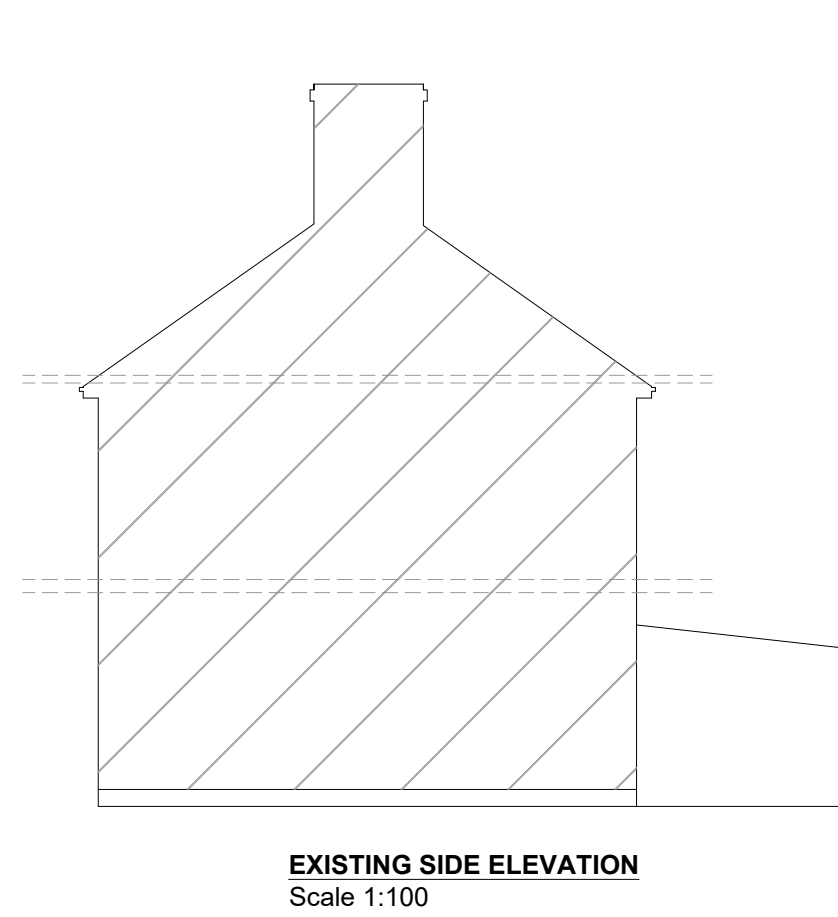

EXISTING SIDE ELEVATION
Scale 1:100

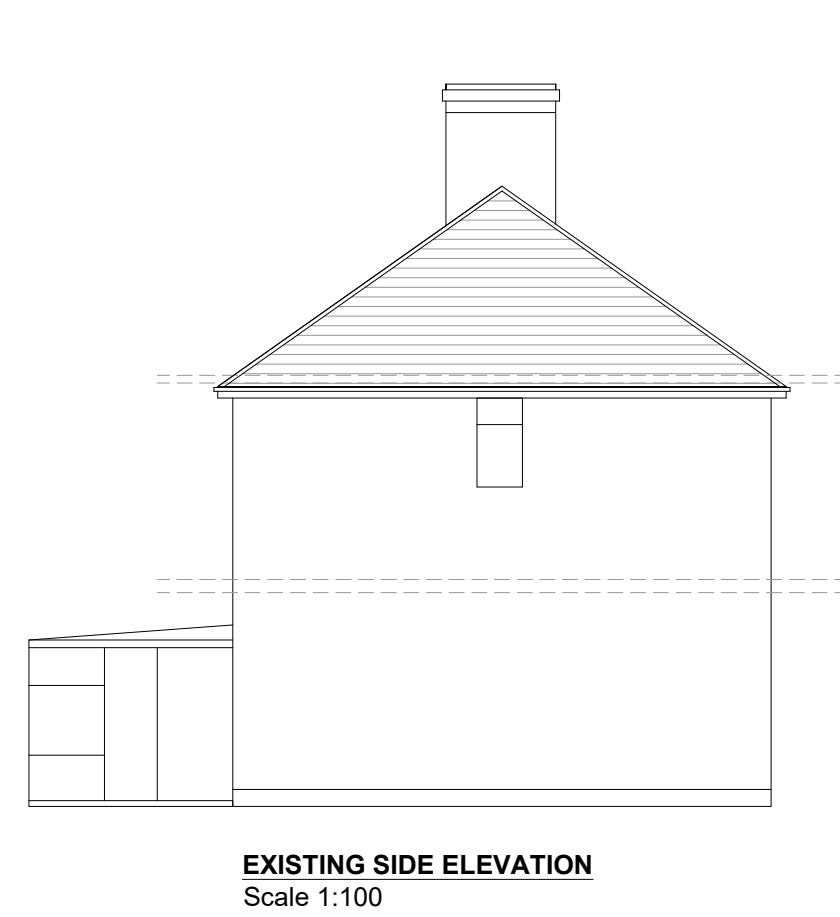

EXISTING SIDE ELEVATION
Scale 1:100

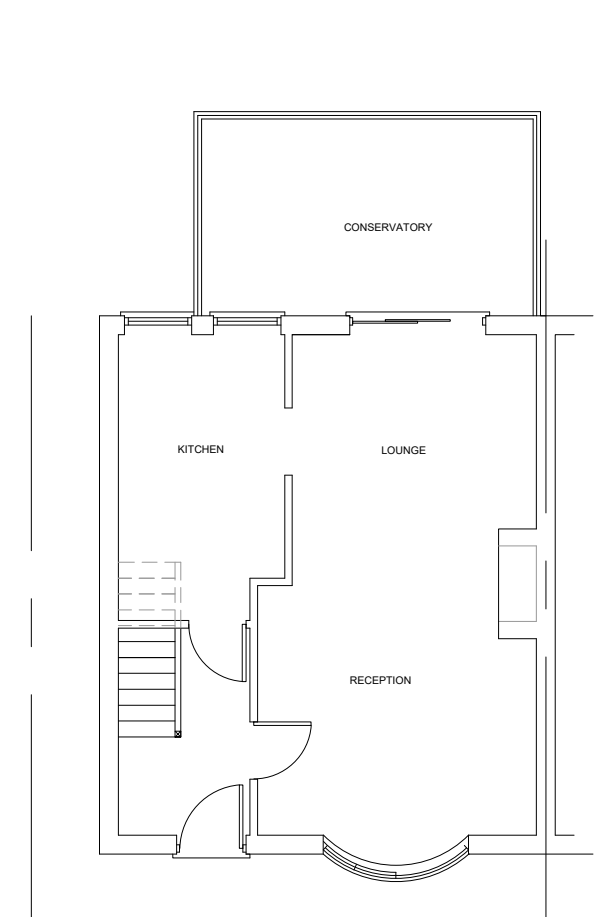


EXISTING GROUND FLOOR PLAN
Scale 1:100




PROPOSED FRONT ELEVATION
Scale 1:100




PROPOSED REAR ELEVATION
Scale 1:100

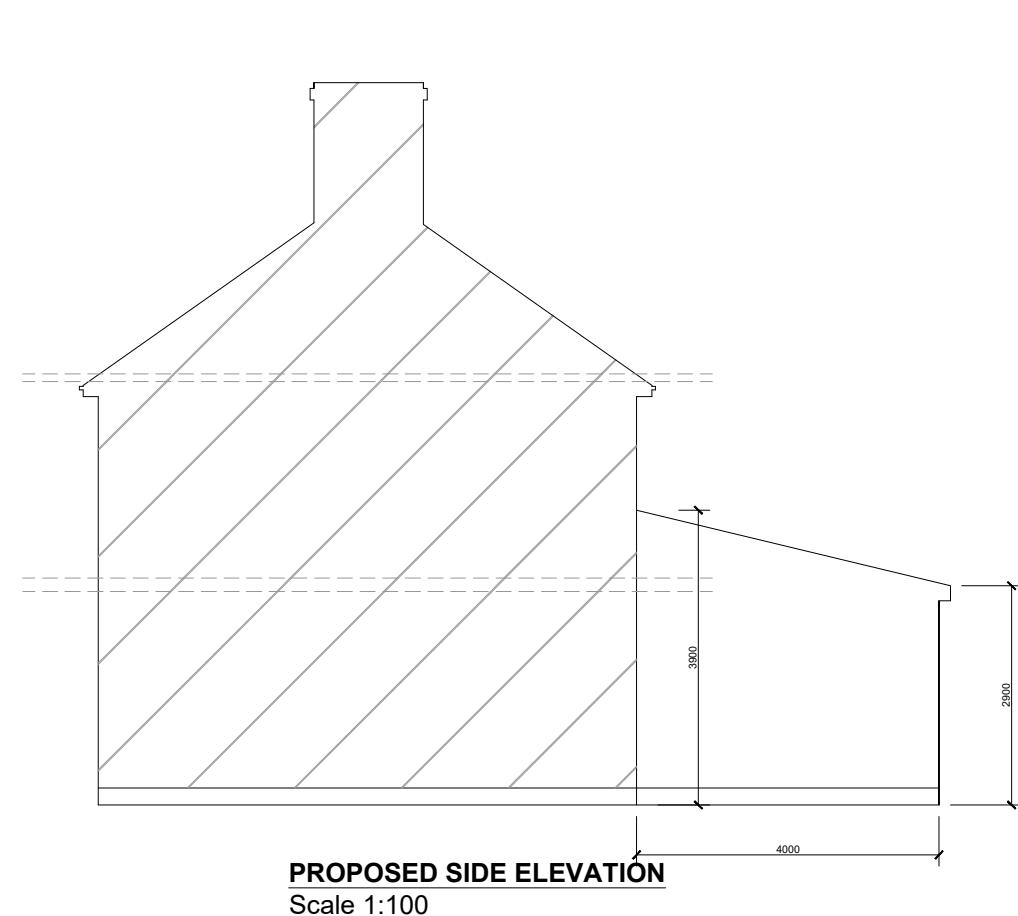

PROPOSED SIDE ELEVATION
Scale 1:100

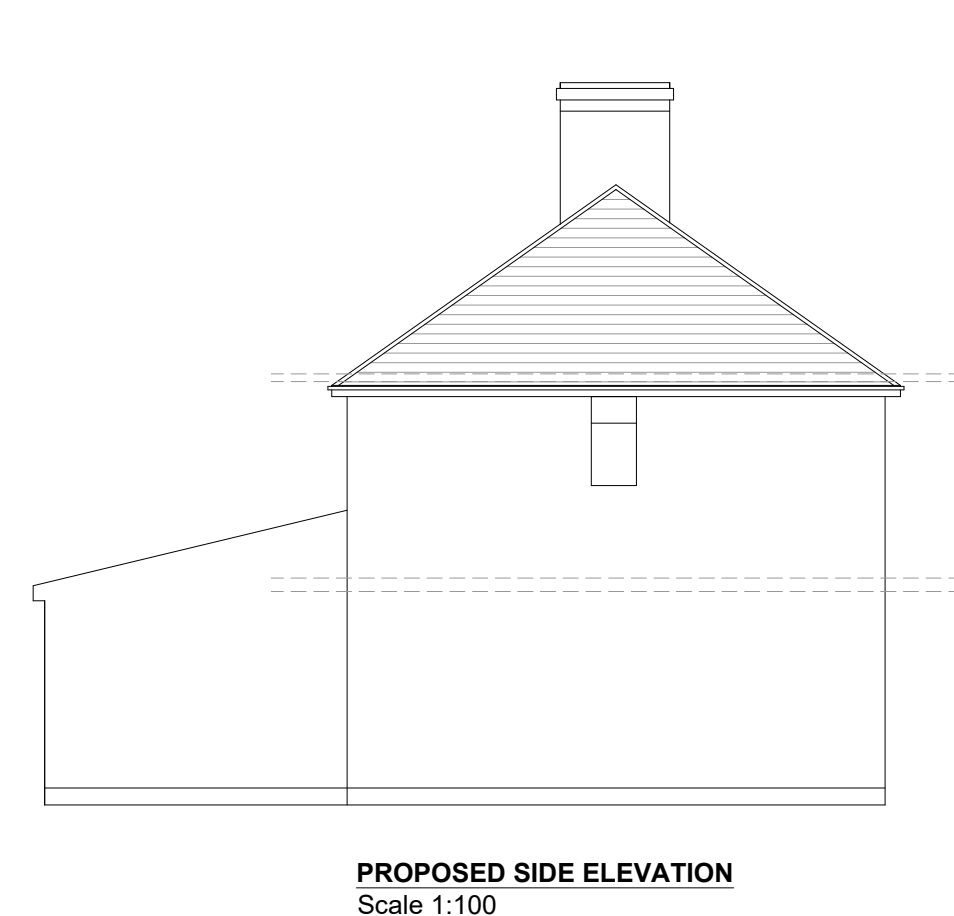


PROPOSED SIDE ELEVATION
Scale 1:100

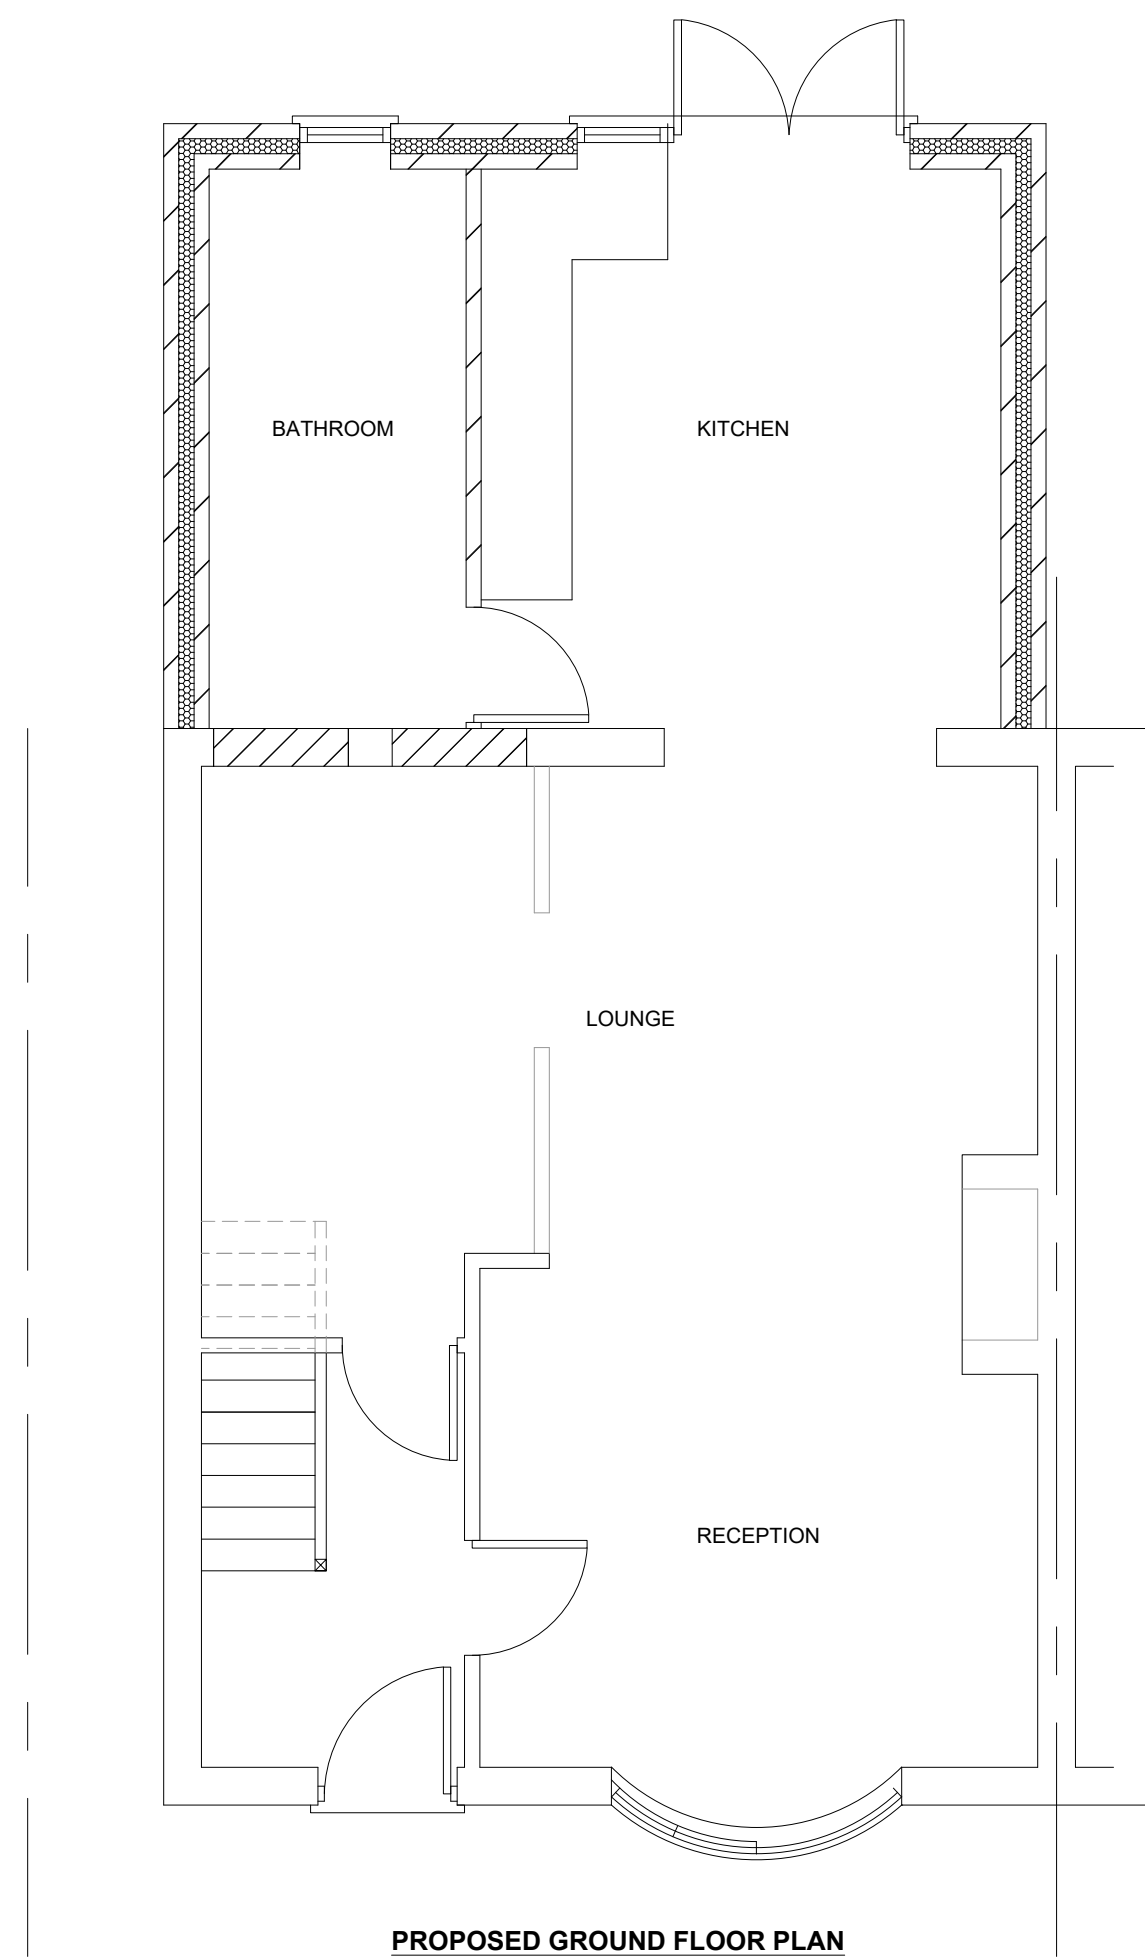

PROPOSED GROUND FLOOR PLAN
Scale 1:50




LOCATION PLAN
Scale 1:1250

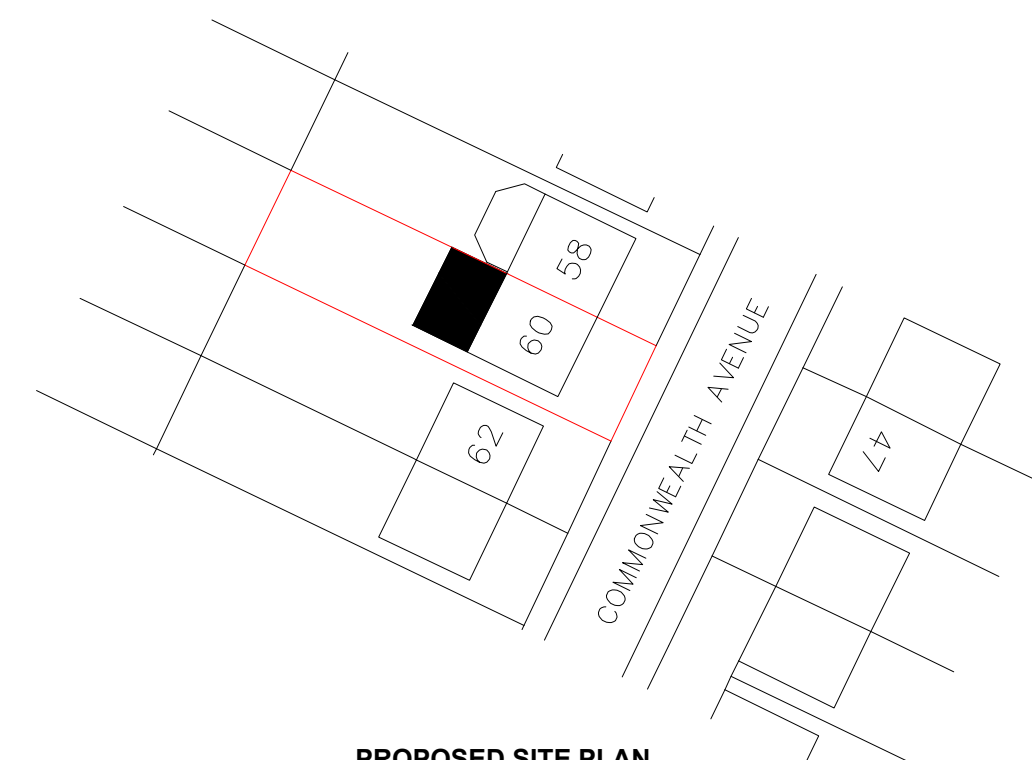

PROPOSED SITE PLAN
Scale 1:500

EXISTING CONSERVATORY TO
BE DEMOLISHED

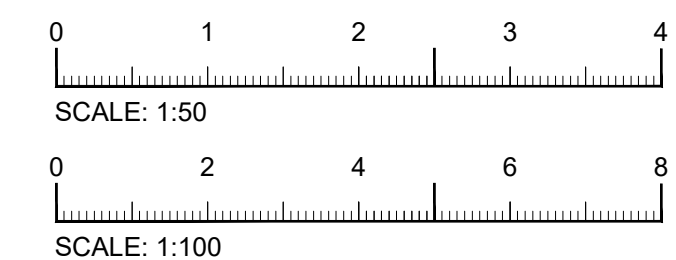

These drawings should be approved by local Authority
No dimensions to be scaled from this drawing. All dimensions to be checked on site.
This drawing is copyright and should not be reproduced without permission of the
Architects

Rev	Description

Project

60 Commonwealth Avenue
HAYES
UB3 2PN

Drawing

EXISTING AND PROPOSED
PLANS AND ELEVATIONS

SCALE As Shown	Rev	Drawing no. 20_54_01
-------------------	-----	-------------------------