



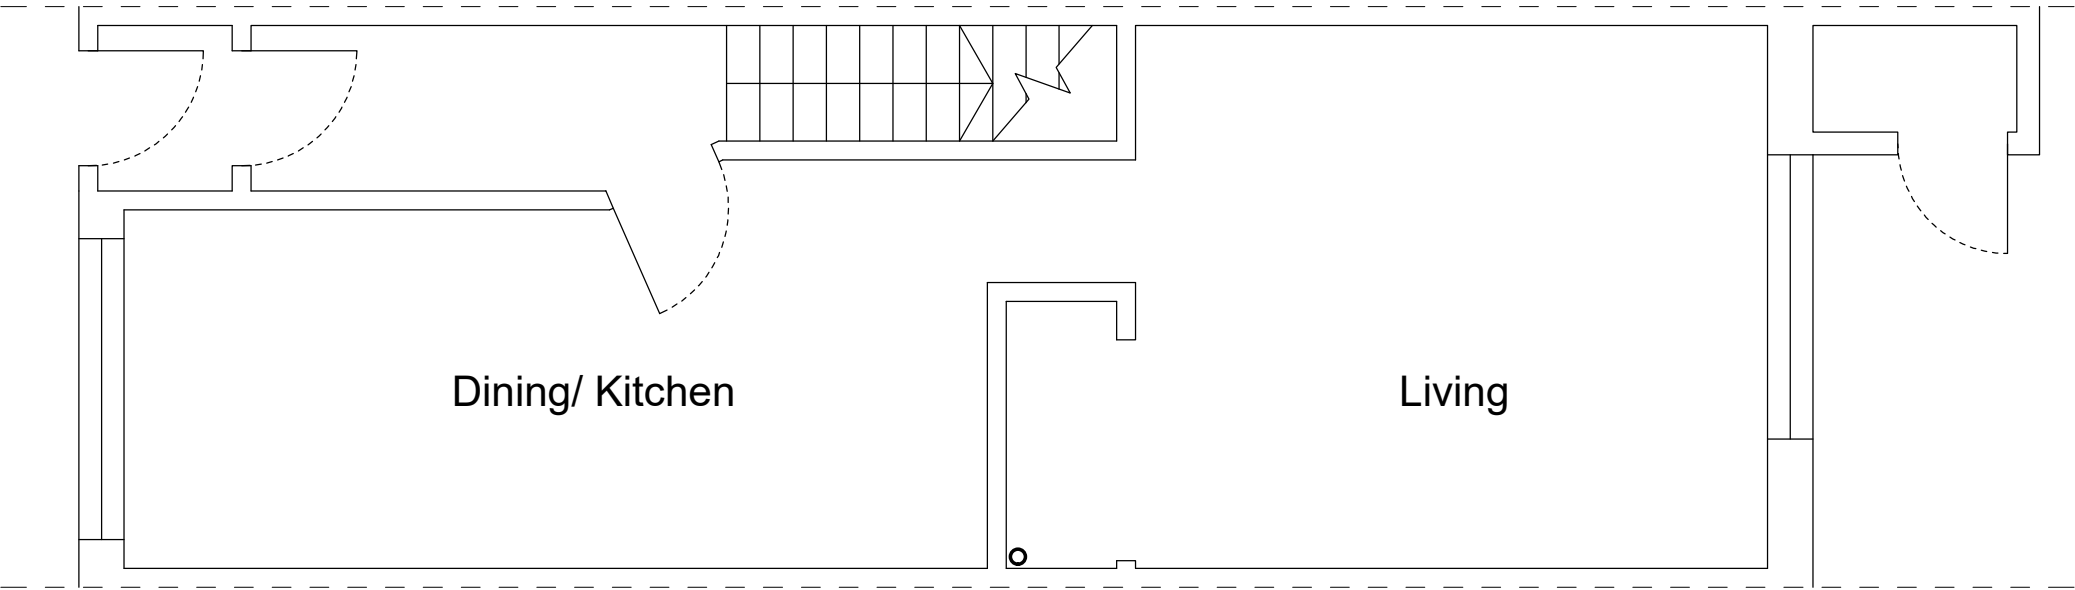


Existing Ground Floor Plan

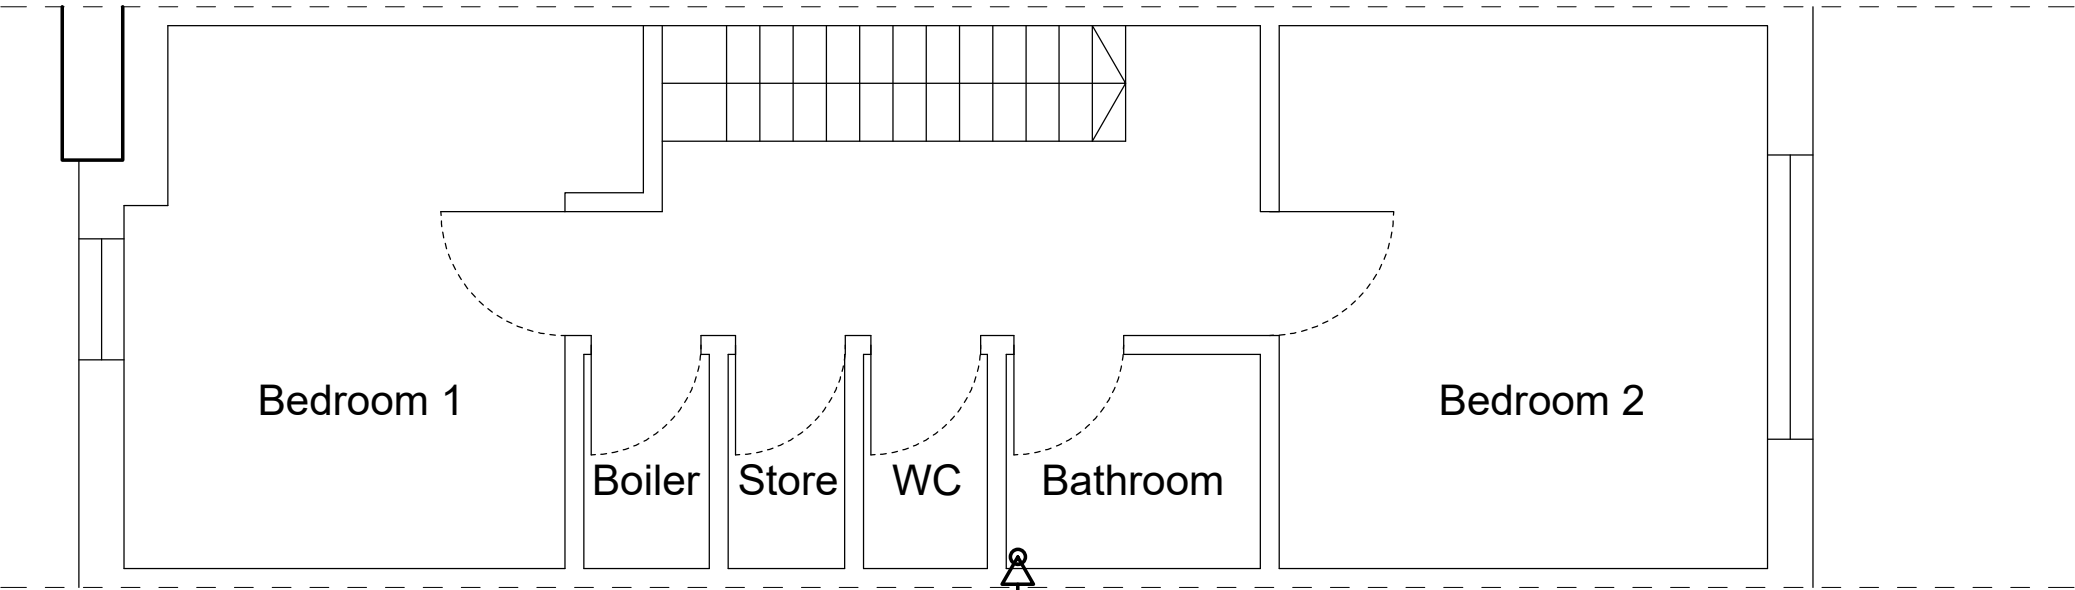

Existing First Floor Plan

Existing SP down
to Ground Floor

 

Note
All dimensions to be checked on site.

122/02 A

85_JUNIPER_WAY
HAYES

PROPOSED_RESIDENTIAL_CONVERSION
EXISTING_PLANS

Scale 1:500 A3

Date OCT_2020 Drawn JC

