


Scale 1:500 at A3



Client: Sathushen and Priya	hamiltonking. 111 Queen Road, London E16 1JH t: 0203 494 4949 e: info@hamiltonking.com	
Project: 129 Evelyn Avenue	Drawing Title: Site Plan	
Scale: as stated	Drawn By: AM	Checked By:
Date: 30.11.20	Job No: K0	DWG No: 001 Rev:



Scale 1:100 at A3

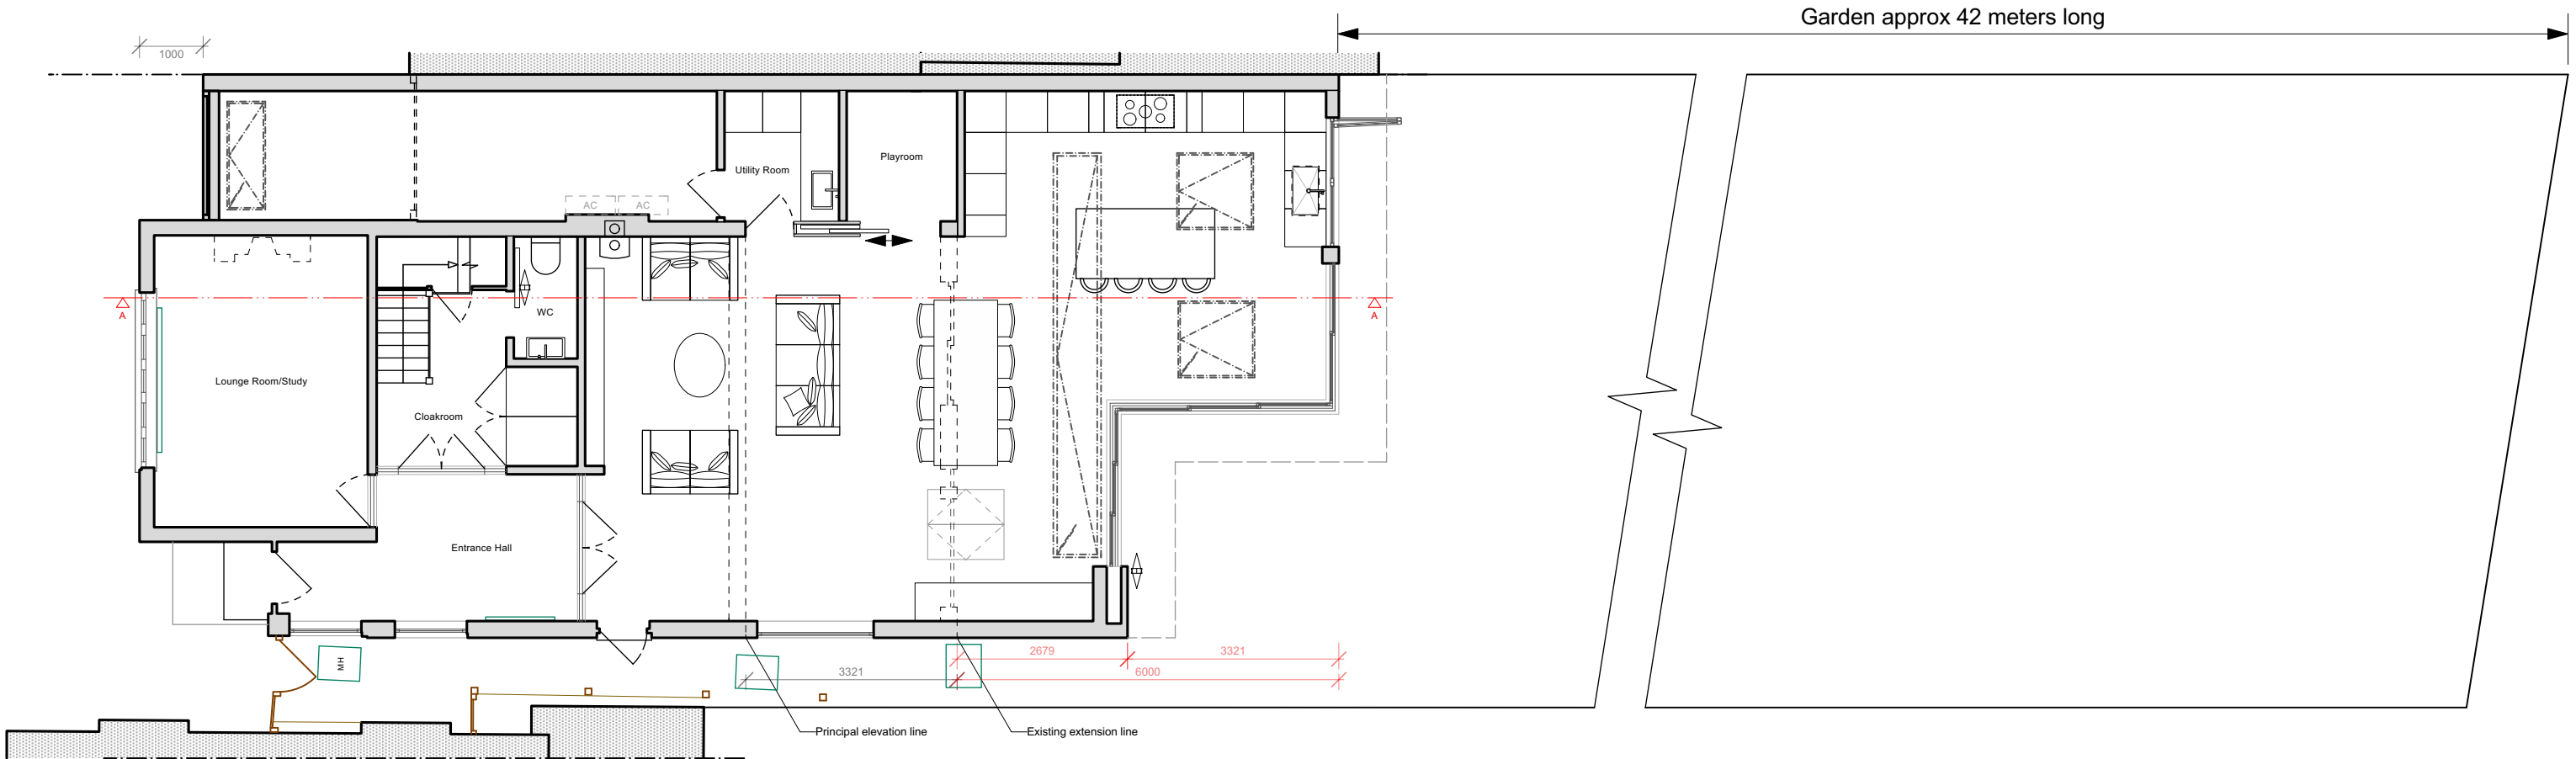

hamiltonking.


NOTES: Do not scale from this drawing. All dimensions in millimeters. All dimensions to be checked on site. All omissions and discrepancies to be reported to the designers immediately. This drawing is © Hamilton_King Ltd Use of these drawings must be authorised by HK LTD

Proposed Ground Floor Plan + Garden




Client: Sathushen and Priya	hamiltonking.	111 Queen Road, London W8 2PR t: 020 894 3030 e: info@hamiltonking.com
Project: 129 Evelyn Avenue	Drawing Title: Ground Floor Plan	
Scale: as stated	Drawn By: AM	Checked By:
Date: 30.11.20	Job No: K0	DWG No: 002 Rev:

© hamilton_king ltd

 

Scale 1:50 at A3

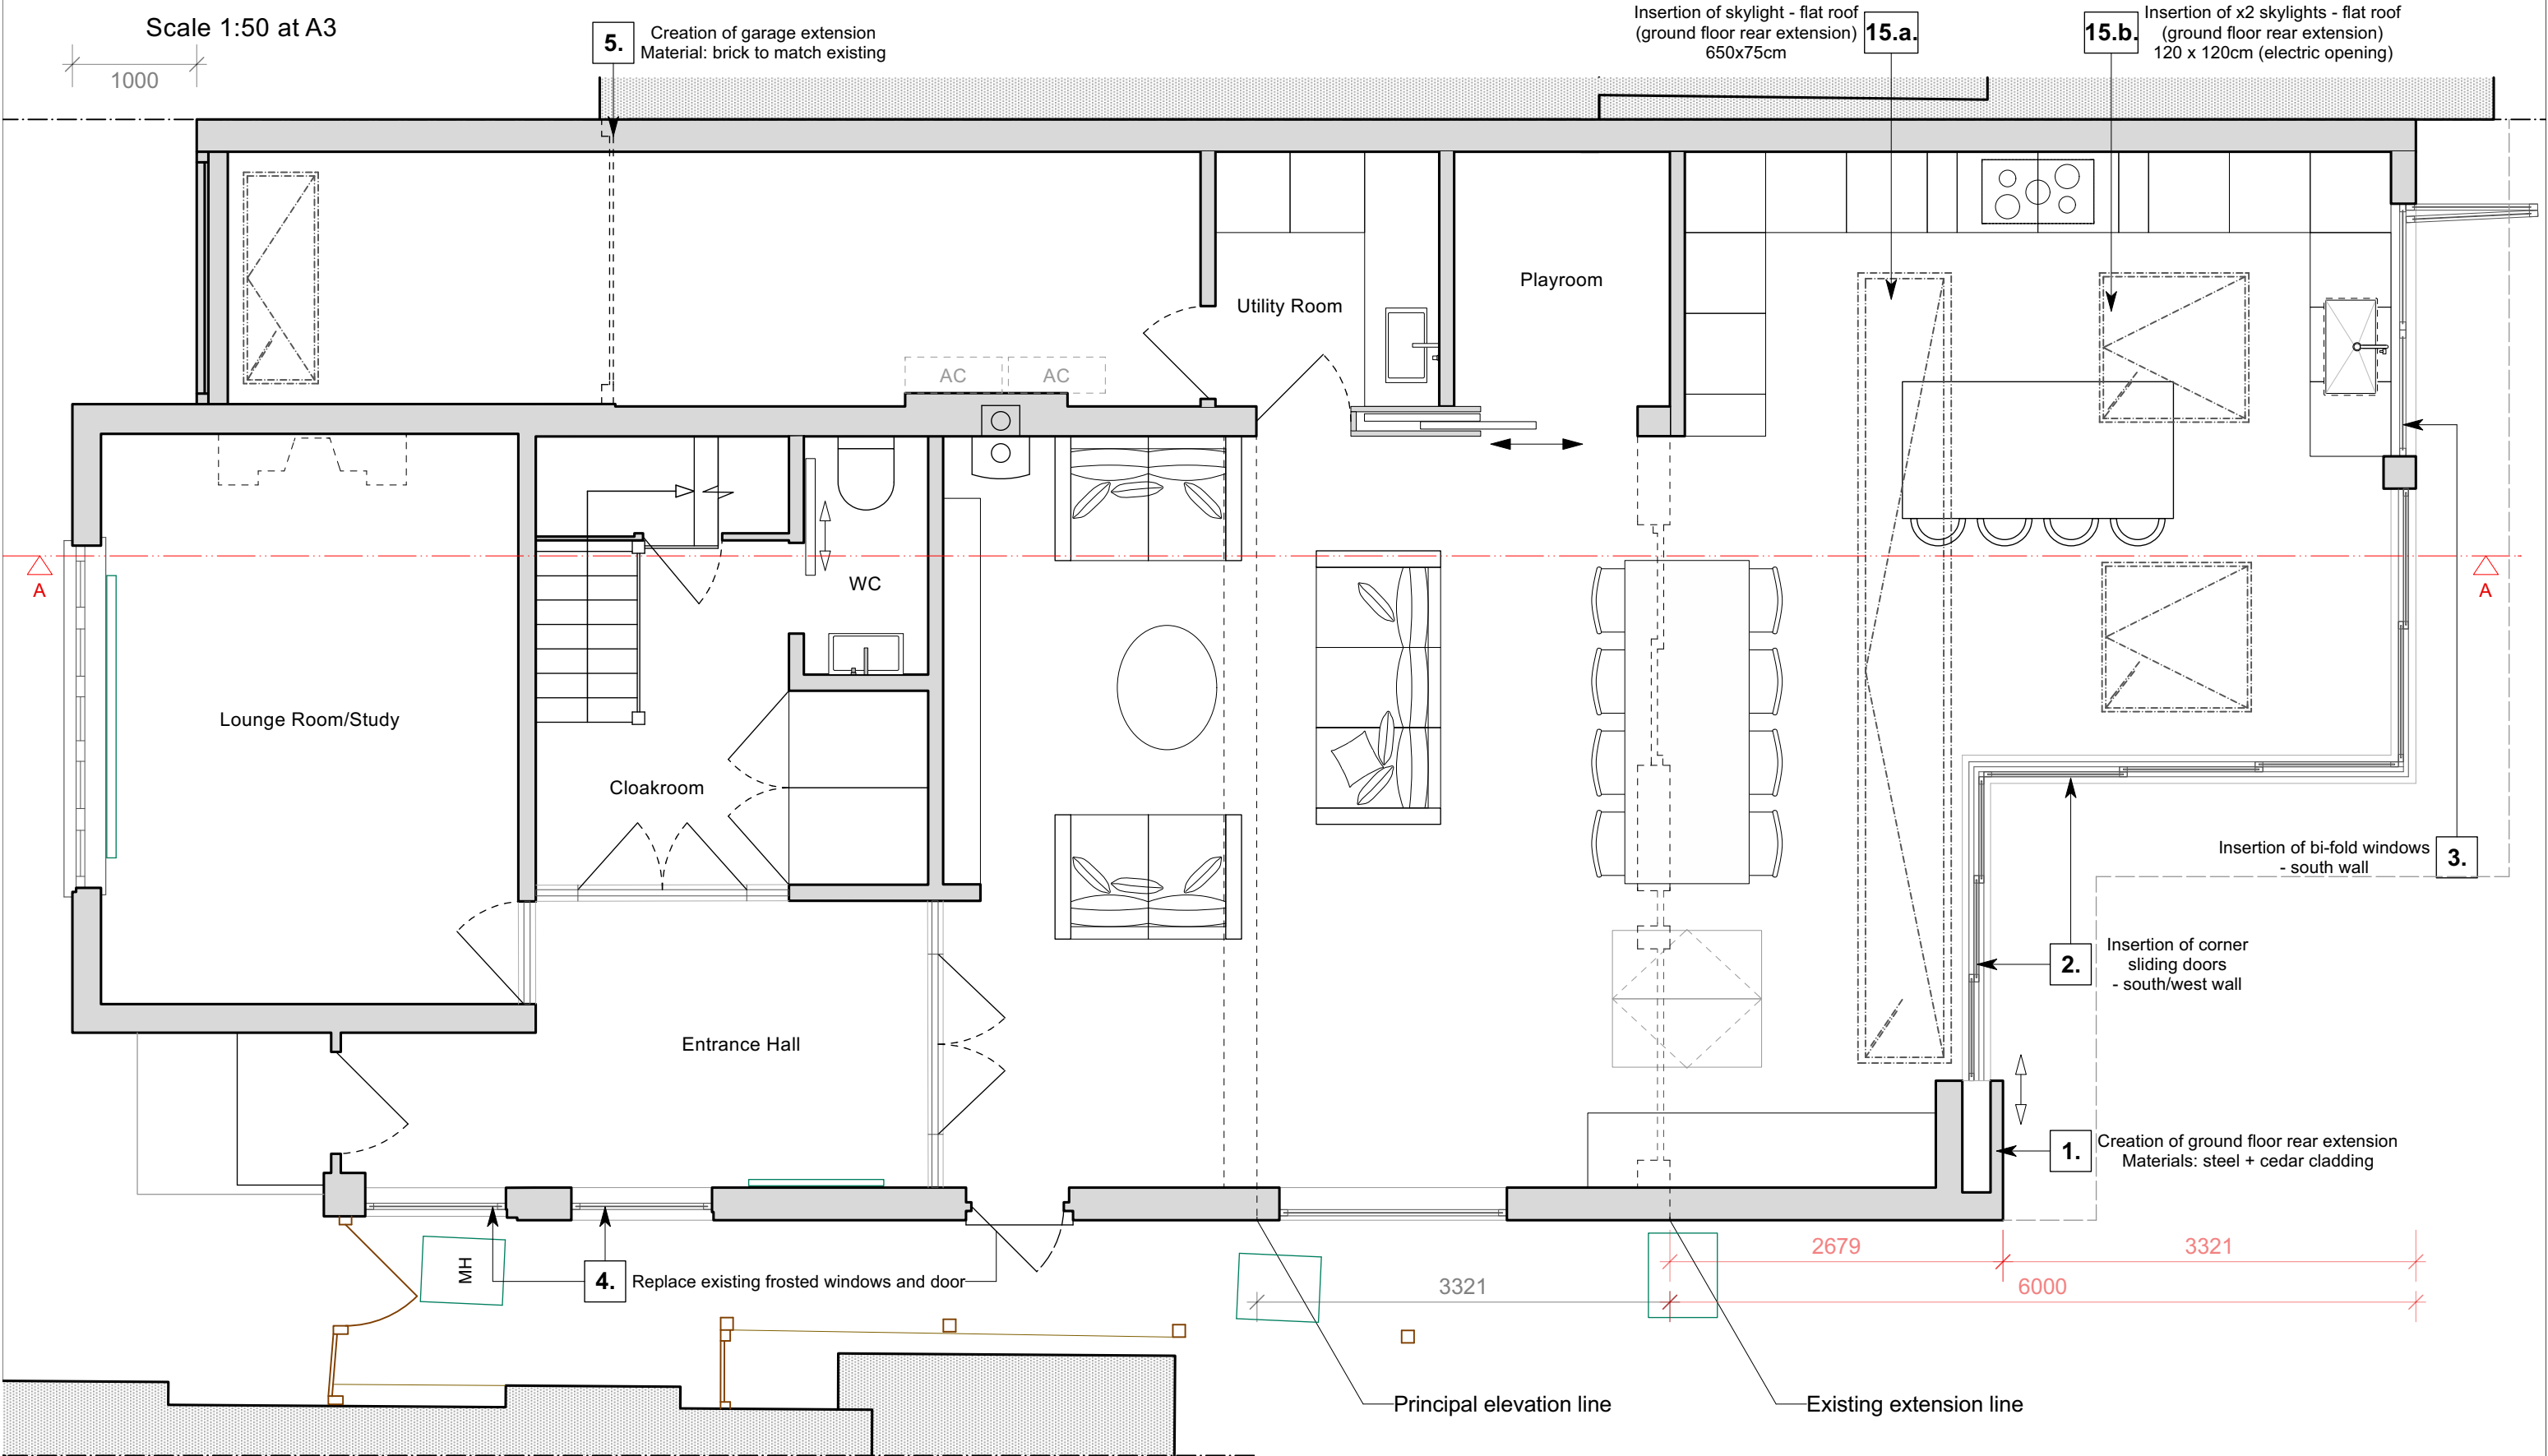

hamiltonking.


NOTES: Do not scale from this drawing. All dimensions in millimeters. All dimensions to be checked on site. All omissions and discrepancies to be reported to the designers immediately. This drawing is © Hamilton_King Ltd Use of these drawings must be authorised by HK LTD

Proposed Ground Floor Plan




Client: Sathushen and Priya	hamiltonking.	111 Queen Road, London W8 7PR t: 020 894 3333 e: info@hamiltonking.com
Project: 129 Evelyn Avenue	Drawing Title: Proposed Ground Floor	
Scale: as stated	Drawn By: AM	Checked By:
Date: 30.11.20	Job No: K055	DWG No: 001
		Rev:

© hamilton_king ltd

 

Scale 1:50 at A3

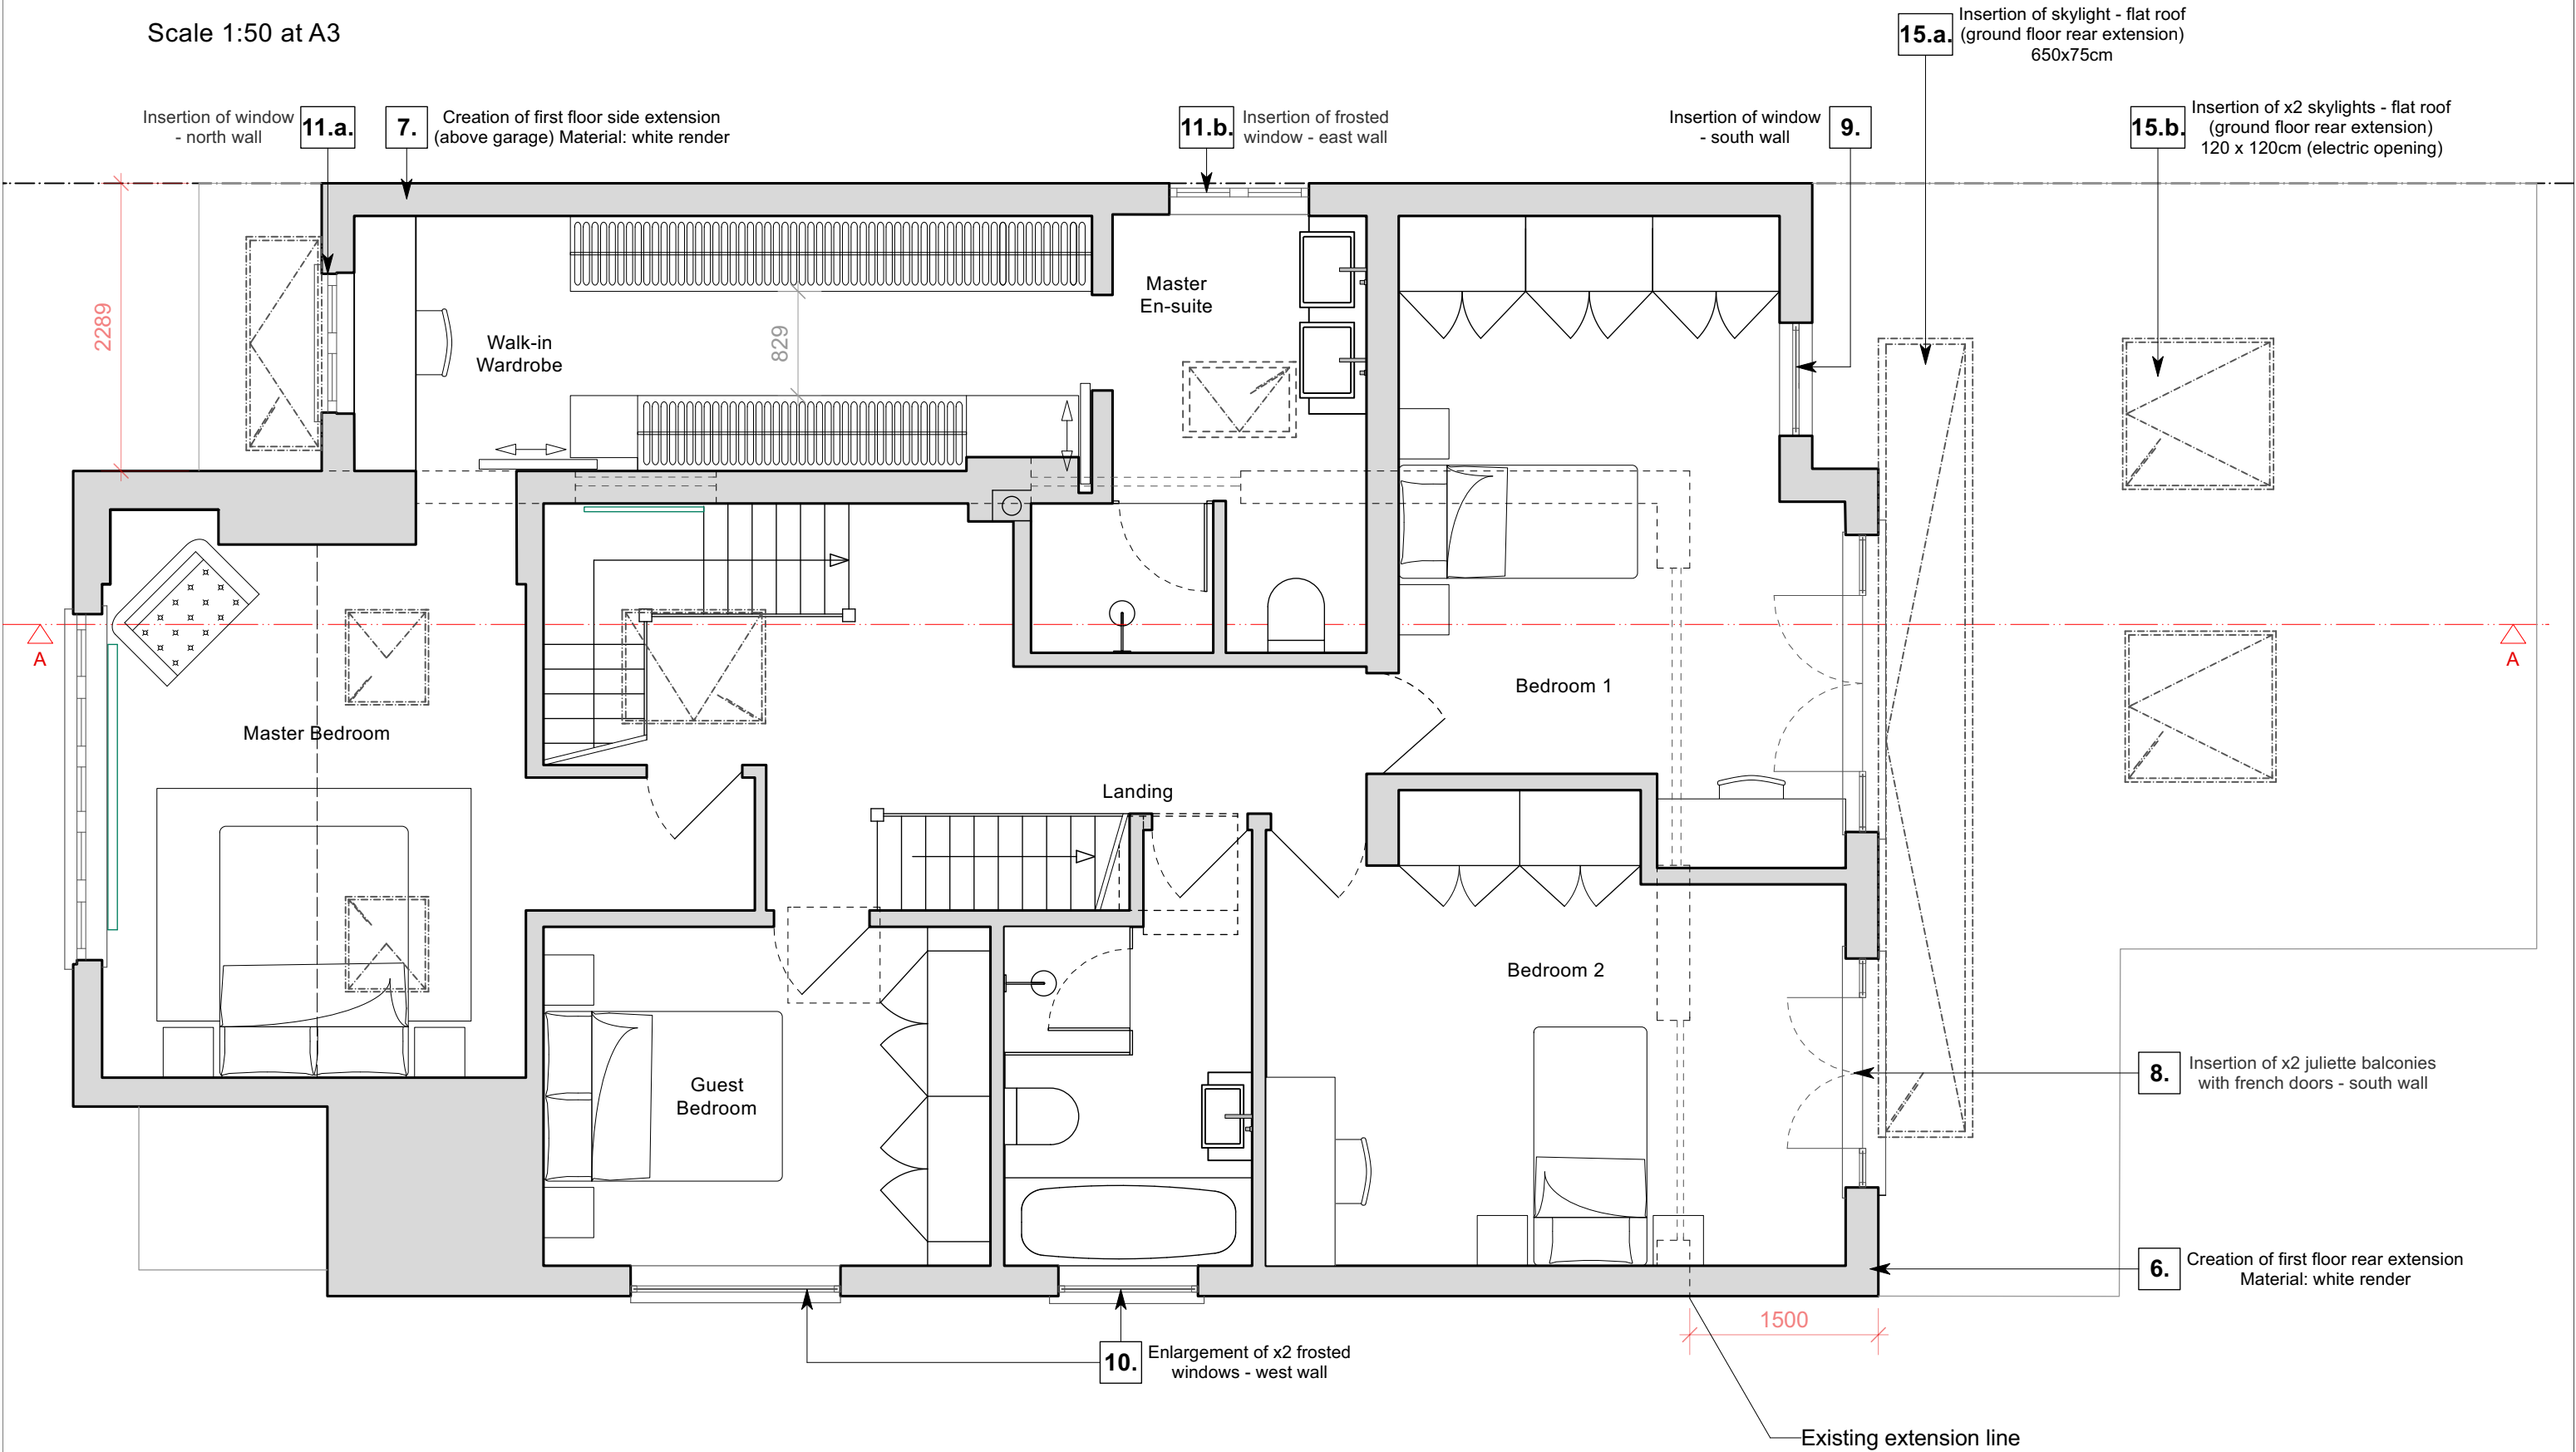


hamiltonking.

NOTES: Do not scale from this drawing. All dimensions in millimeters. All dimensions to be checked on site. All omissions and discrepancies to be reported to the designers immediately. This drawing is © Hamilton_King Ltd Use of these drawings must be authorised by HK LTD


Proposed First Floor Plan



Client: Sathushen and Priya	hamiltonking.
Project: 129 Evelyn Avenue	Drawing Title: Proposed First Floor Plan
Scale: as stated	Drawn By: AM Checked By:
Date: 30.11.20	Job No: K055 DWG No: 002 Rev:

 


Scale 1:50 at A3

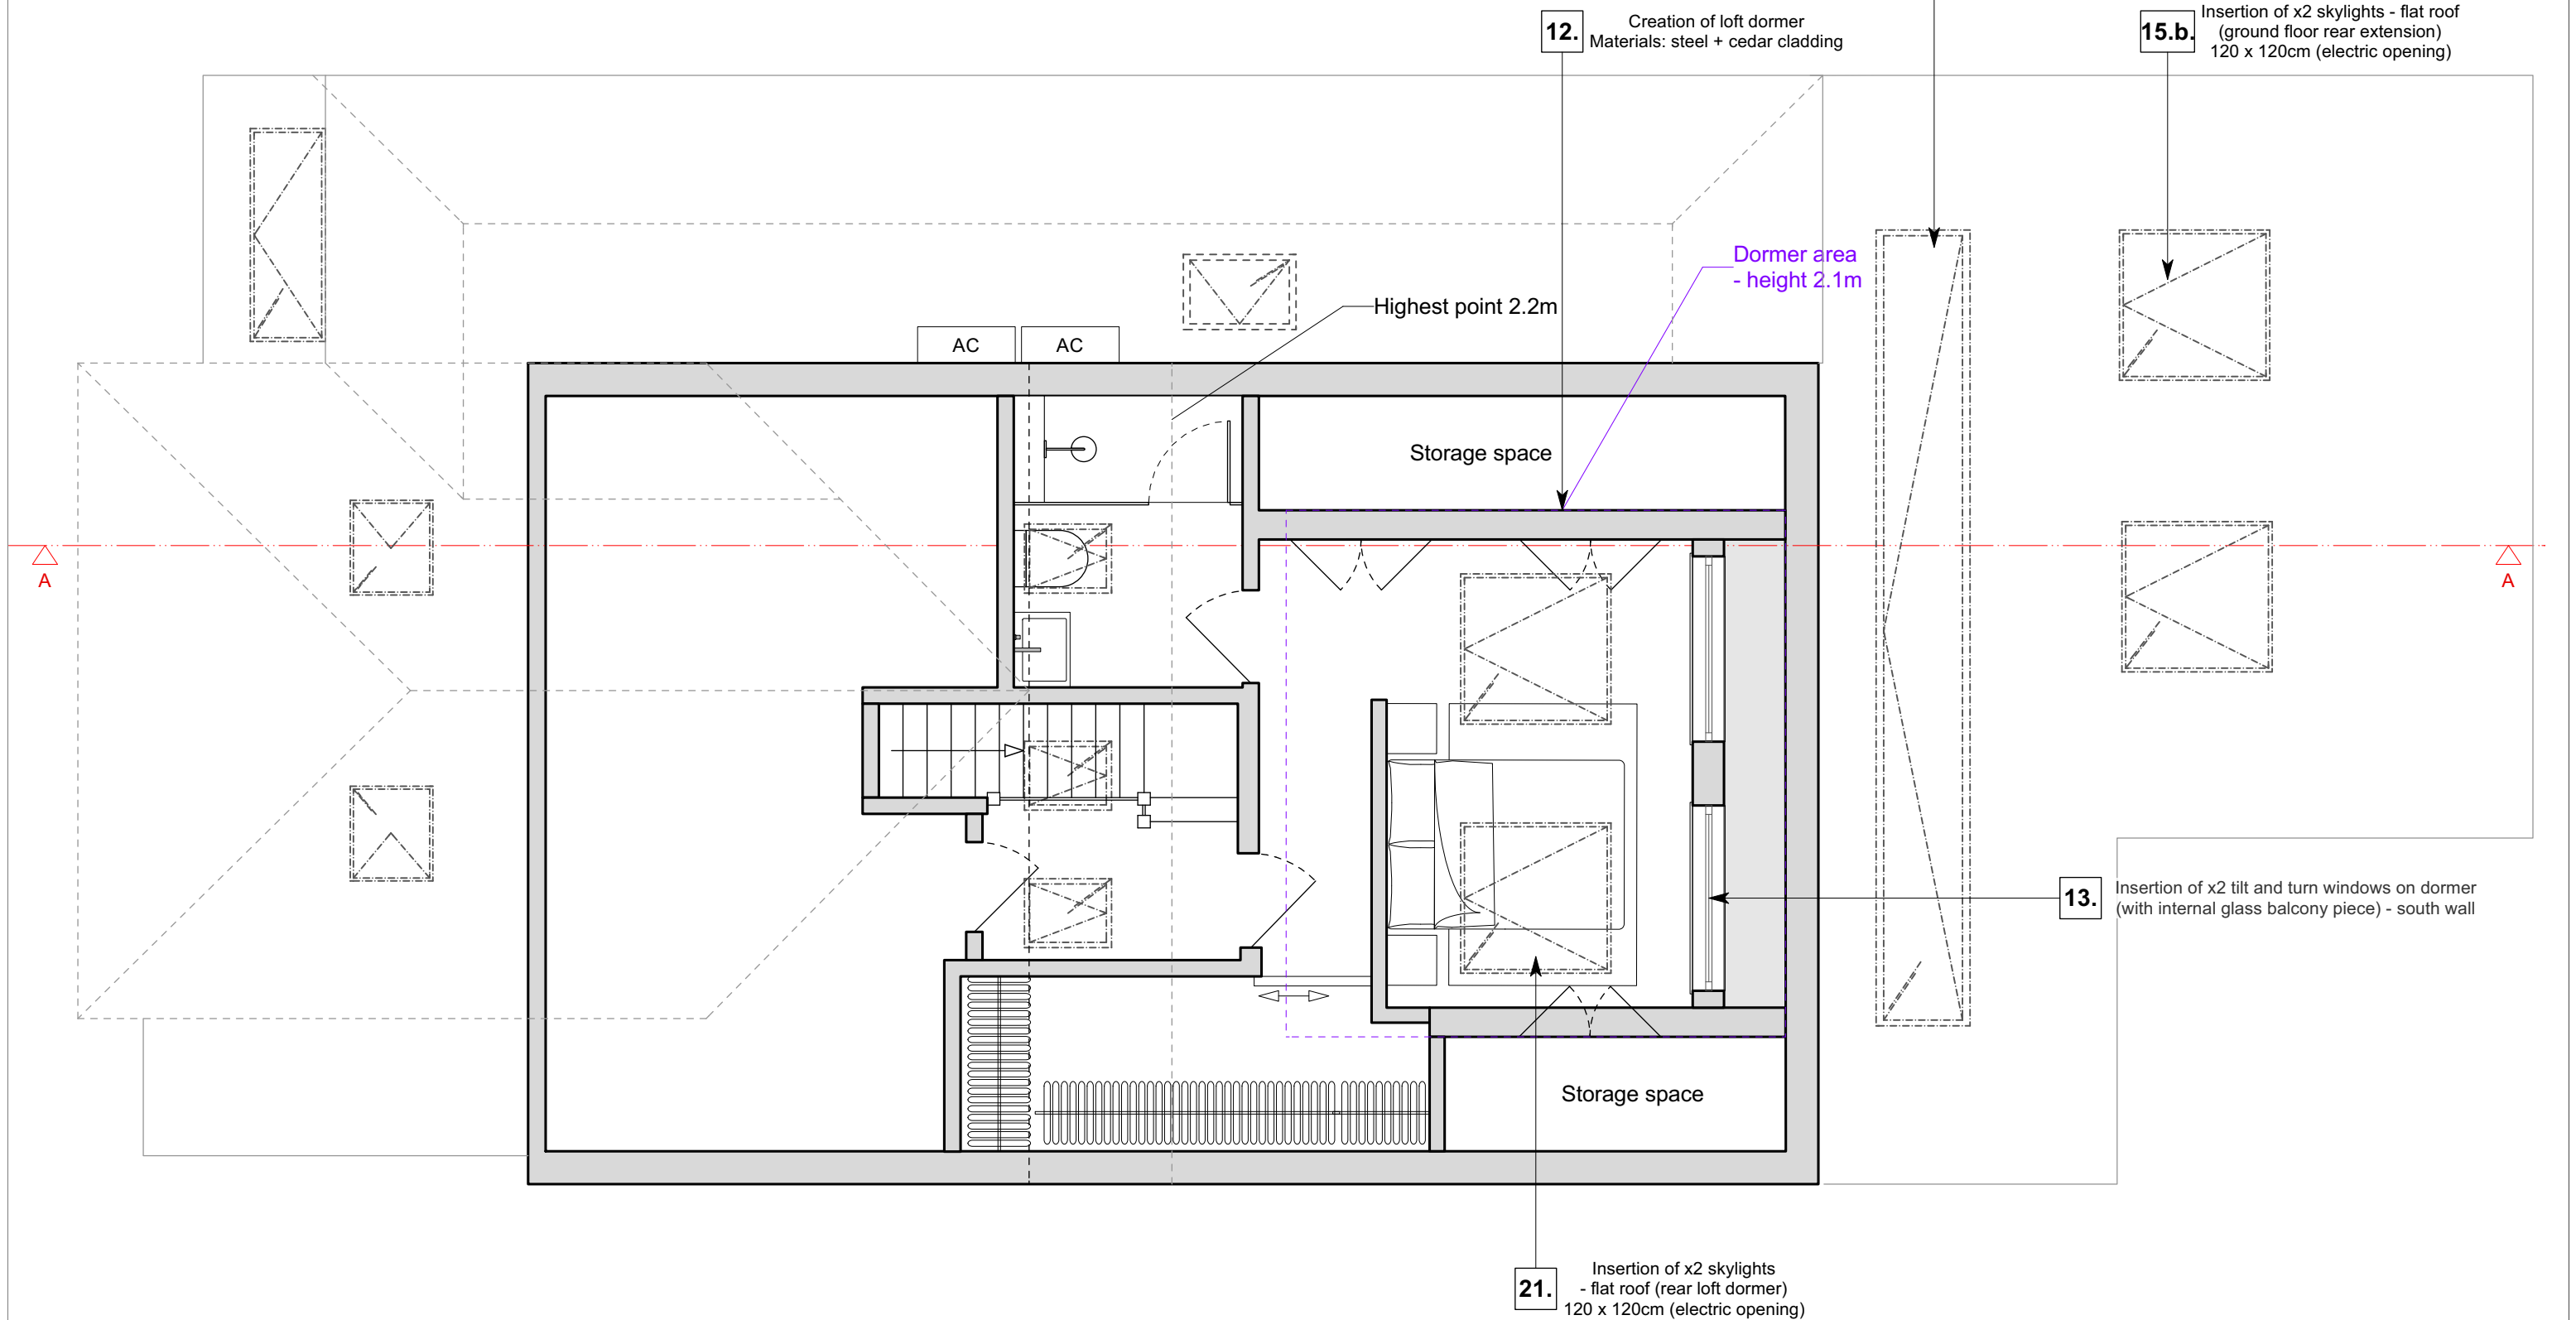

Client: Sathushen and Priya		hamiltonking. 111 Dover Road, London SE20 2JY t: 020 896 0088 e: info@hamiltonking.com	
Project: 129 Evelyn Avenue		Drawing Title: Proposed Roof Plan	
Scale: as stated		Drawn By: AM	Checked By:
Date: 30.11.20	Job No: K055	DWG No: 003	Rev:



Scale 1:50 at A3

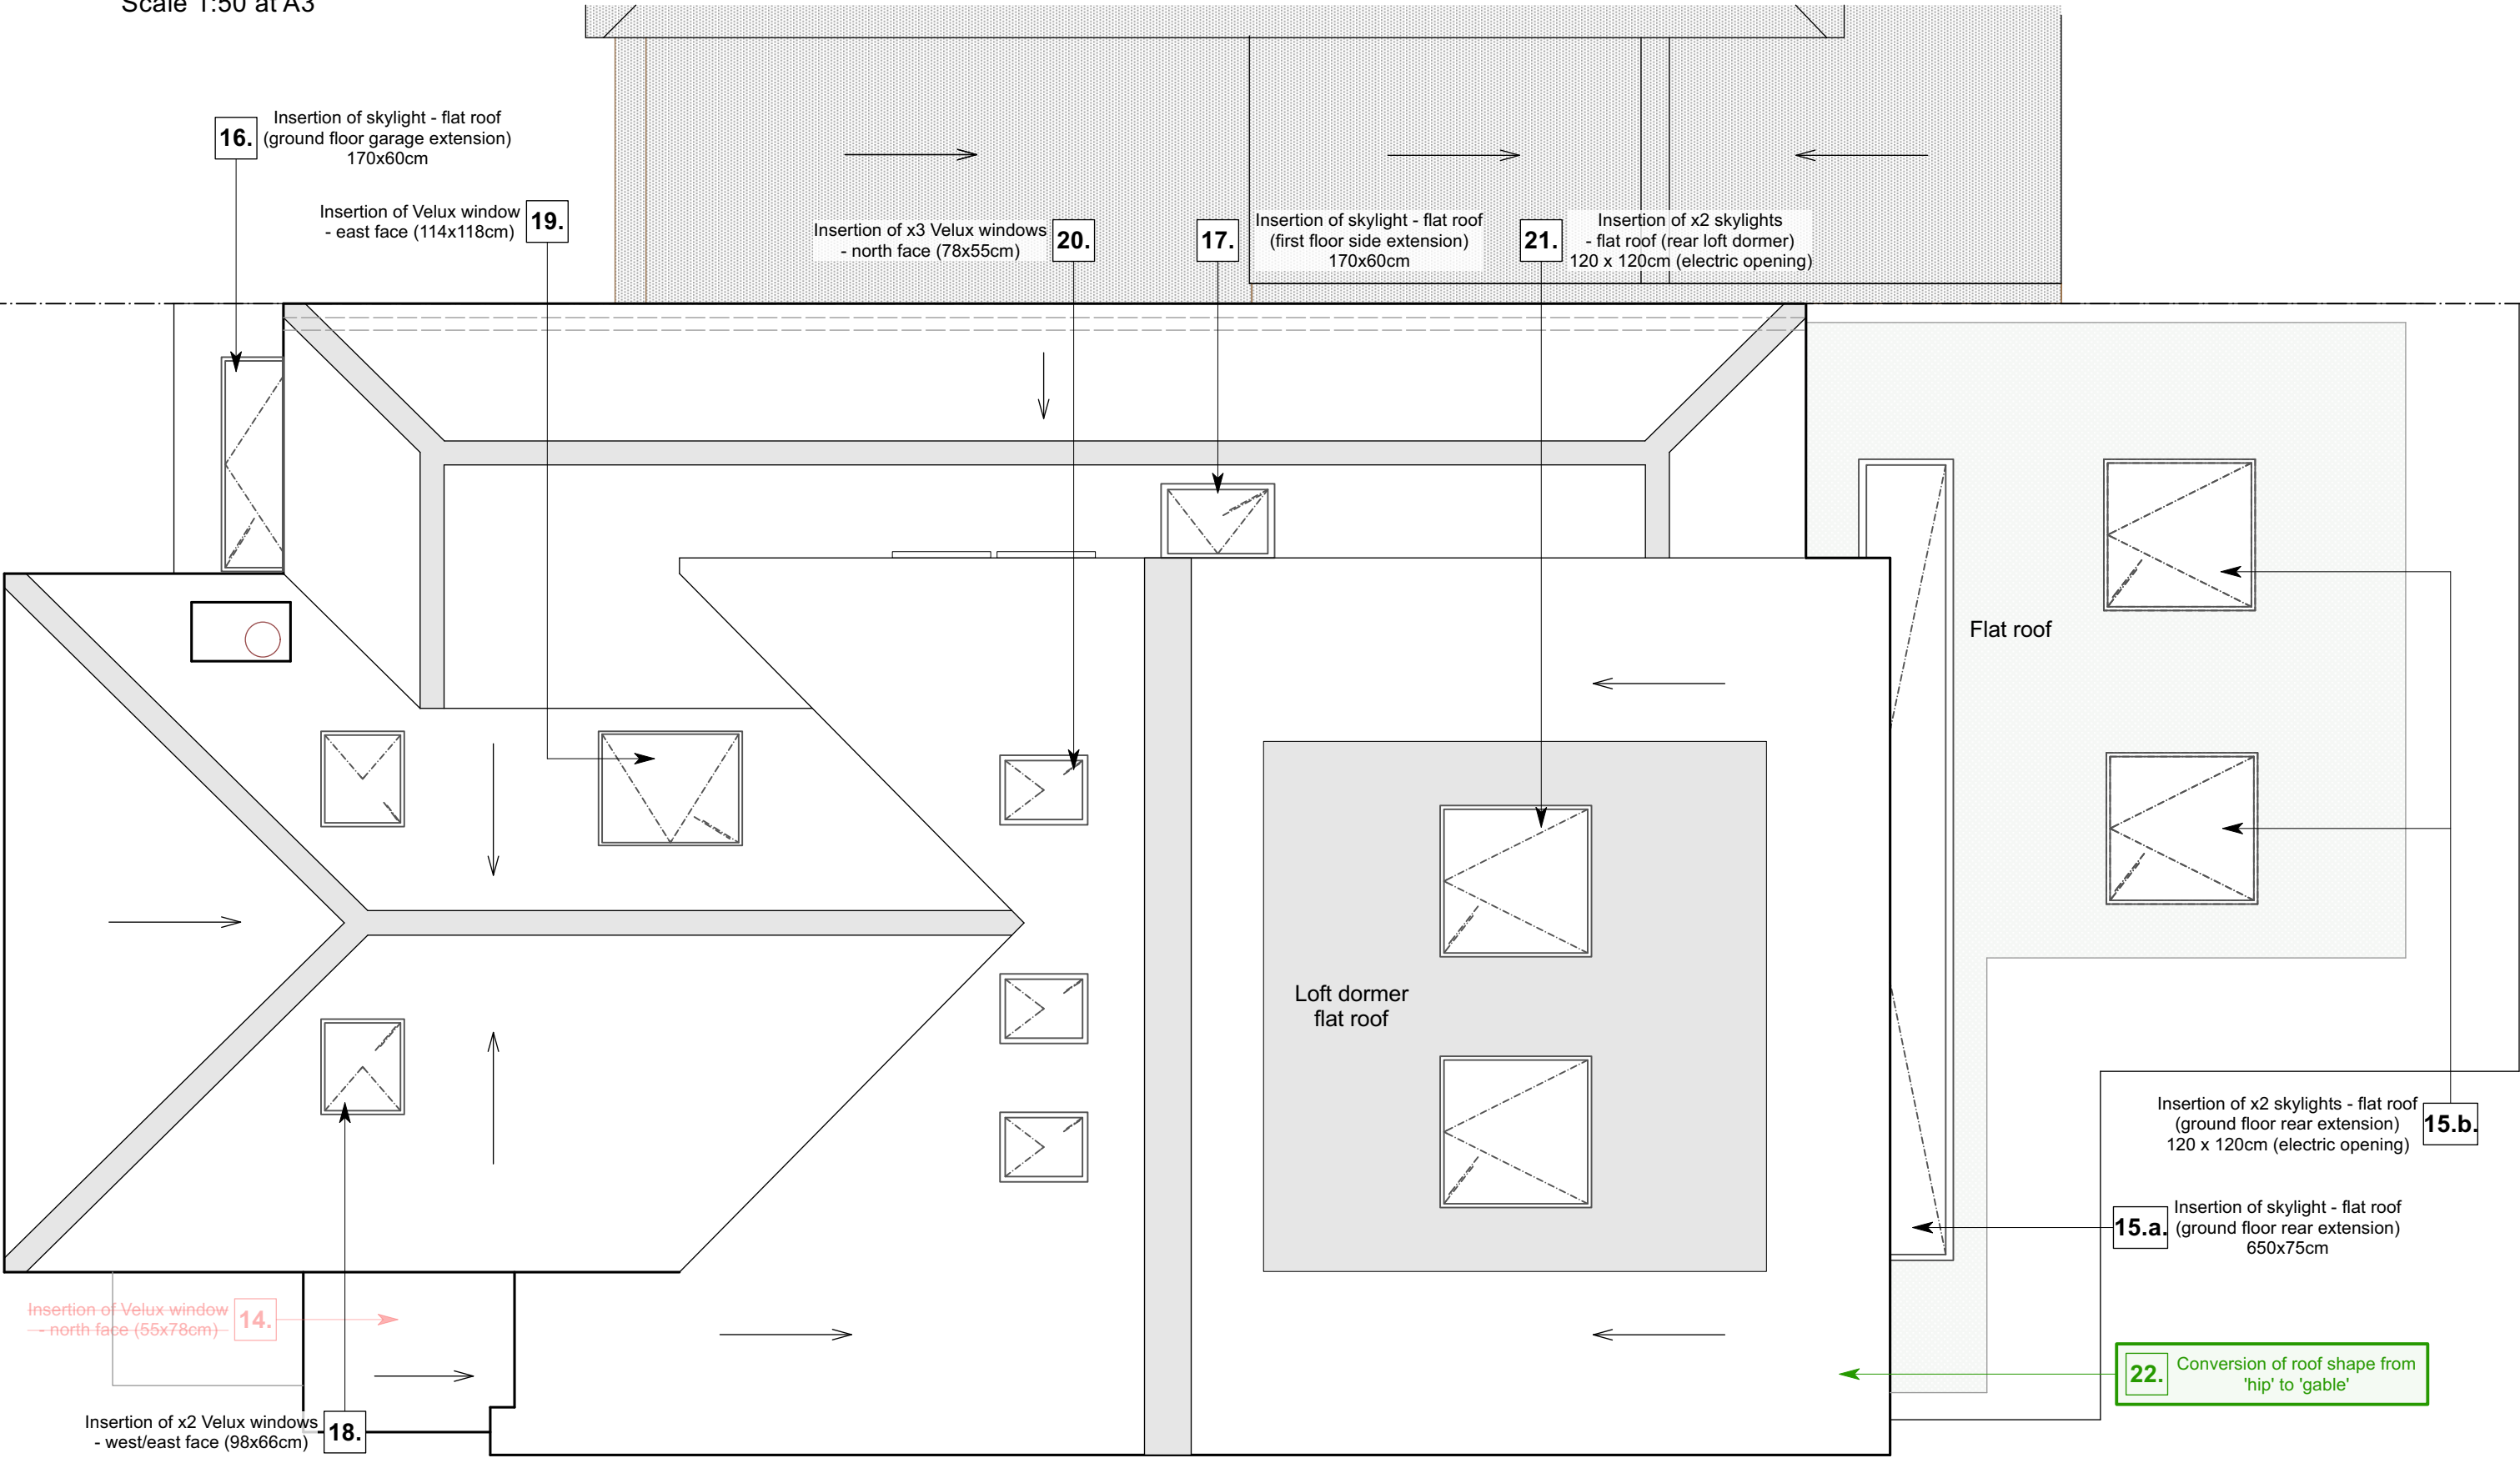

hamiltonking.

NOTES: Do not scale from this drawing. All dimensions in millimeters. All dimensions to be checked on site. All omissions and discrepancies to be reported to the designers immediately. This drawing is © Hamilton_King Ltd Use of these drawings must be authorised by HK LTD

Proposed Roof Plan




Client: Sathushen and Priya	hamiltonking.
Project: 129 Evelyn Avenue	Drawing Title: Proposed Front Elevation
Scale: as stated	Drawn By: AM
Date: 30.11.20	Job No: K055
	DWG No: 004
	Rev:

111 Dover Road, London
W12 0PT
t: 020 899 3038
e: info@hamiltonking.com

© Hamilton_King Ltd



Scale 1:50 at A3

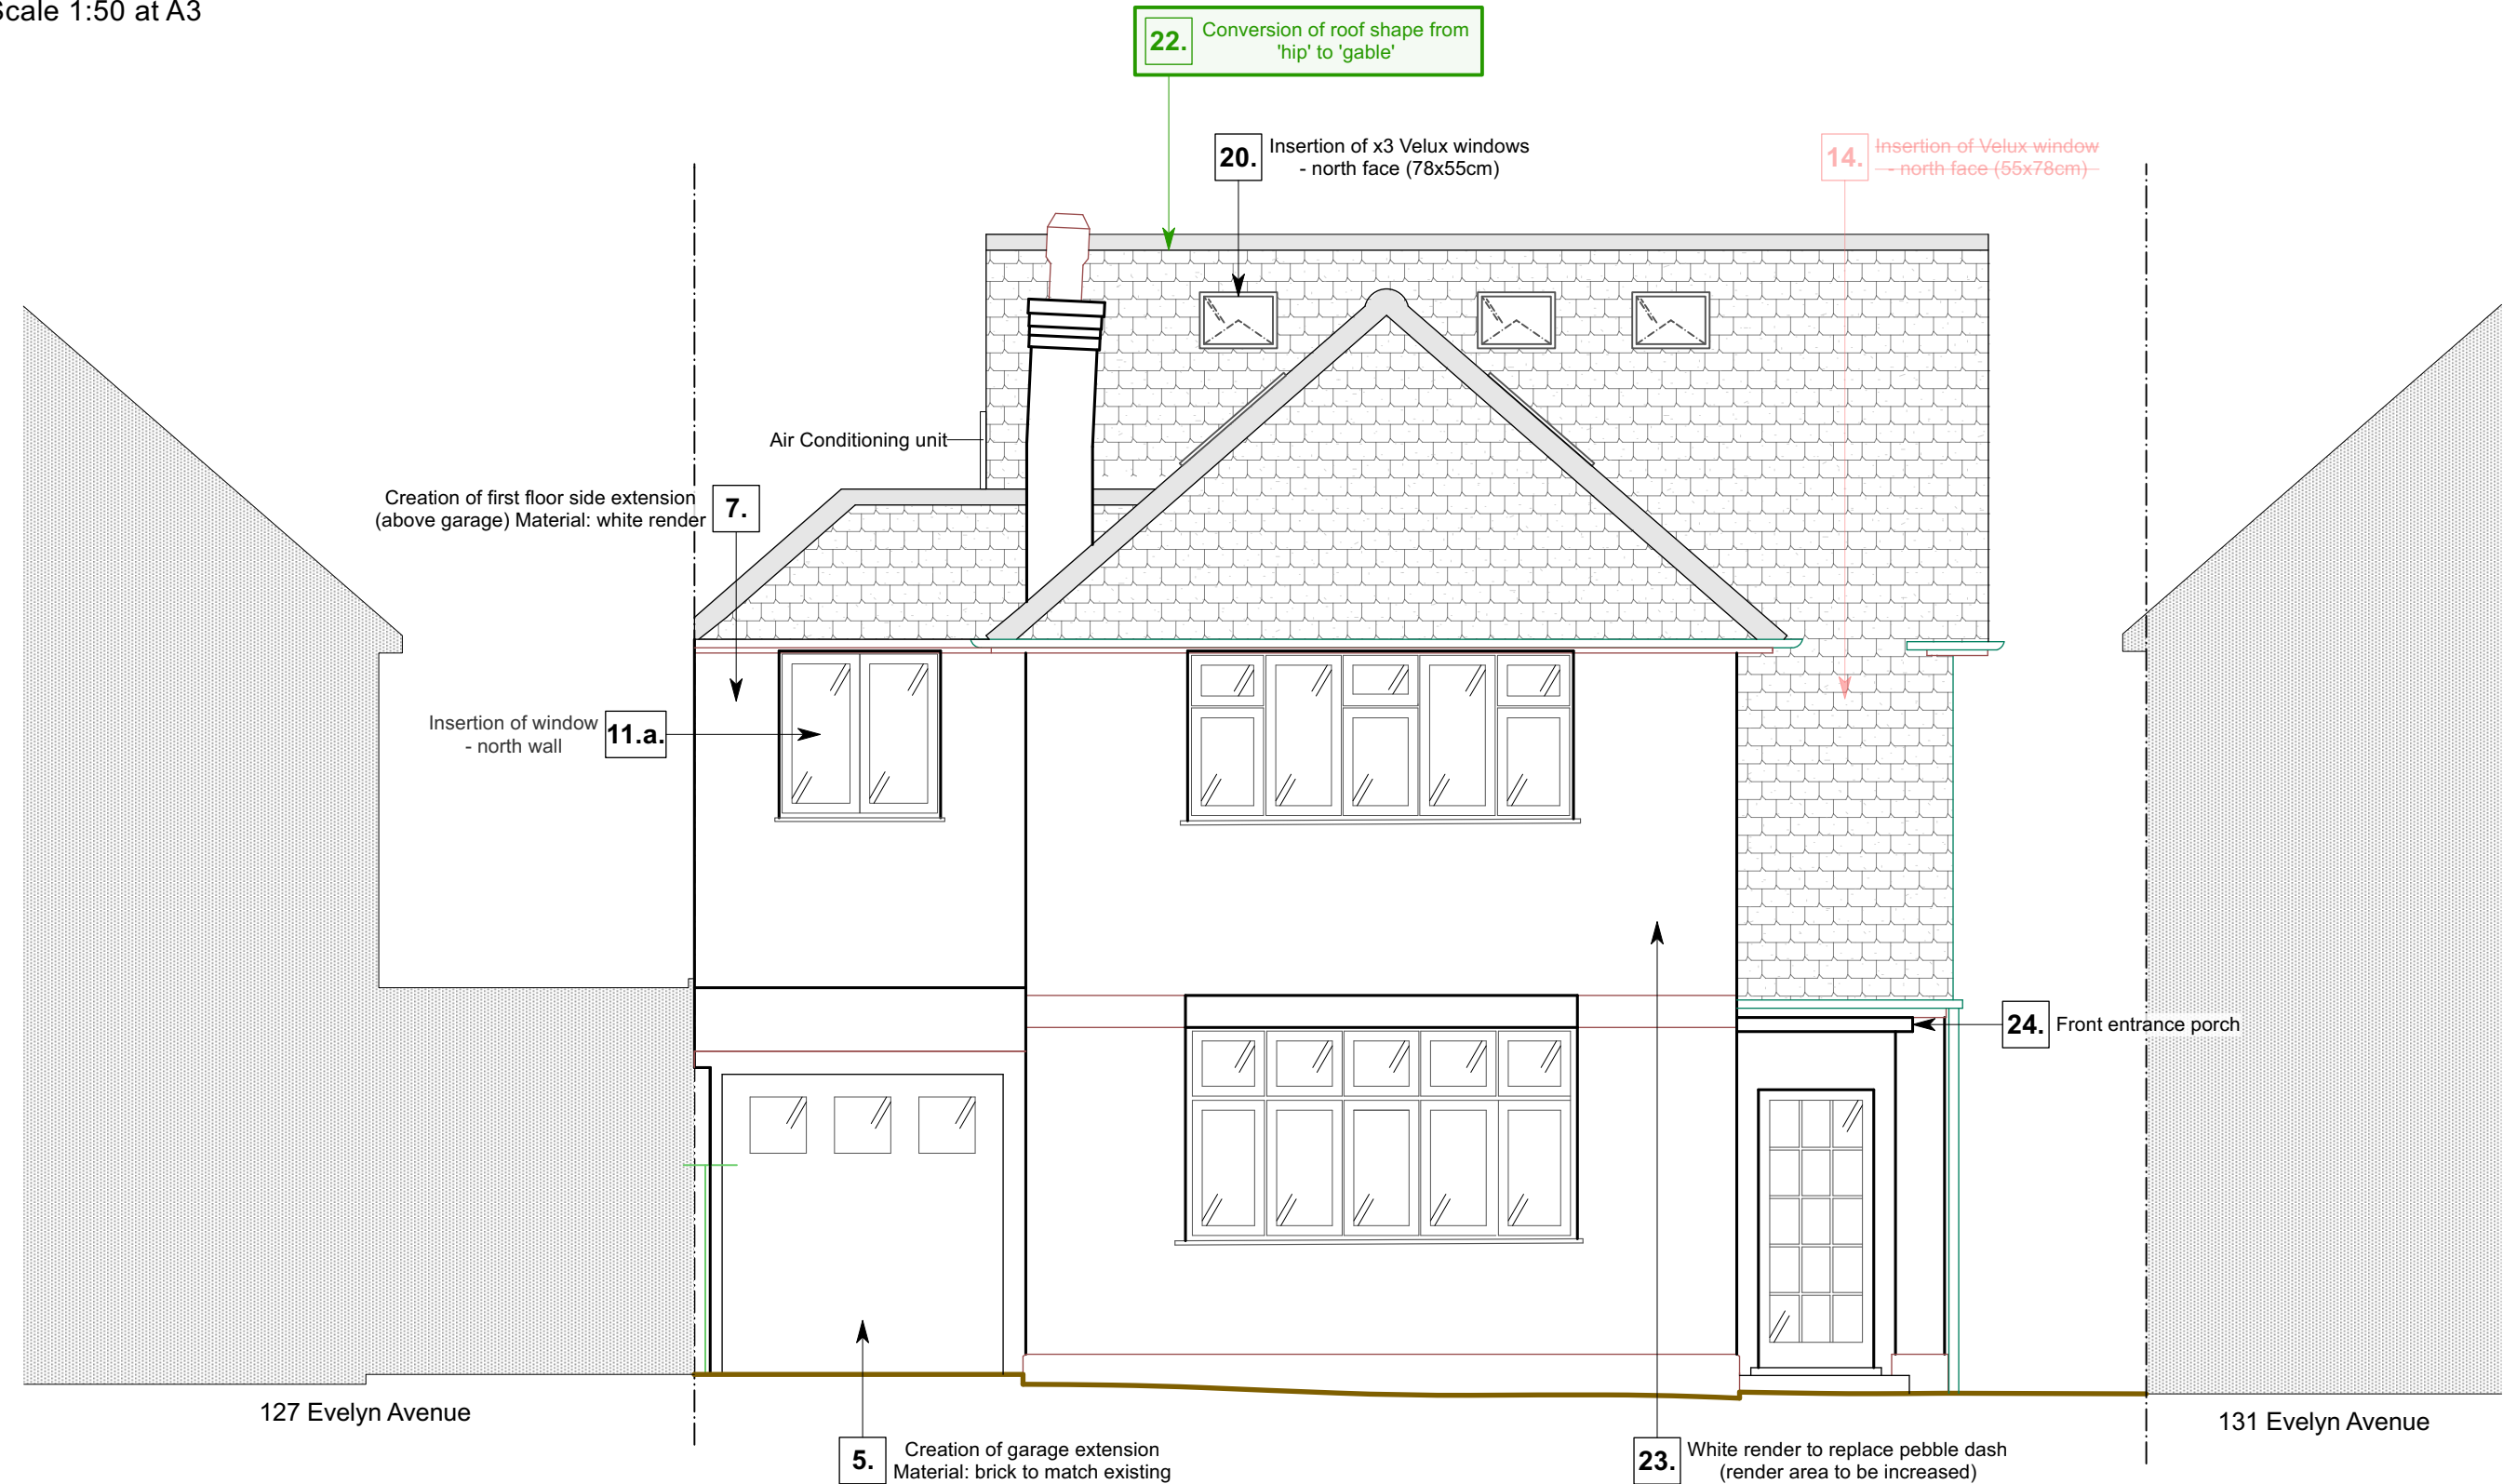


hamiltonking.

NOTES: Do not scale from this drawing. All dimensions in millimeters. All dimensions to be checked on site.
All omissions and discrepancies to be reported to the designers immediately. This drawing is ©
Hamilton_King Ltd Use of these drawings must be authorised by HK LTD


Proposed Front Elevation

Client: Sathushen and Priya	hamiltonking.	111 Dover Road, London SE1 2PL t: 020 899 5050 e: info@hamiltonking.com
Project: 129 Evelyn Avenue	Drawing Title: Proposed Side Elevation	
Scale: as stated	Drawn By: AM	Checked By:
Date: 30.11.20	Job No: K055	DWG No: 005 Rev:

© hamilton_king ltd

 

Scale 1:50 at A3

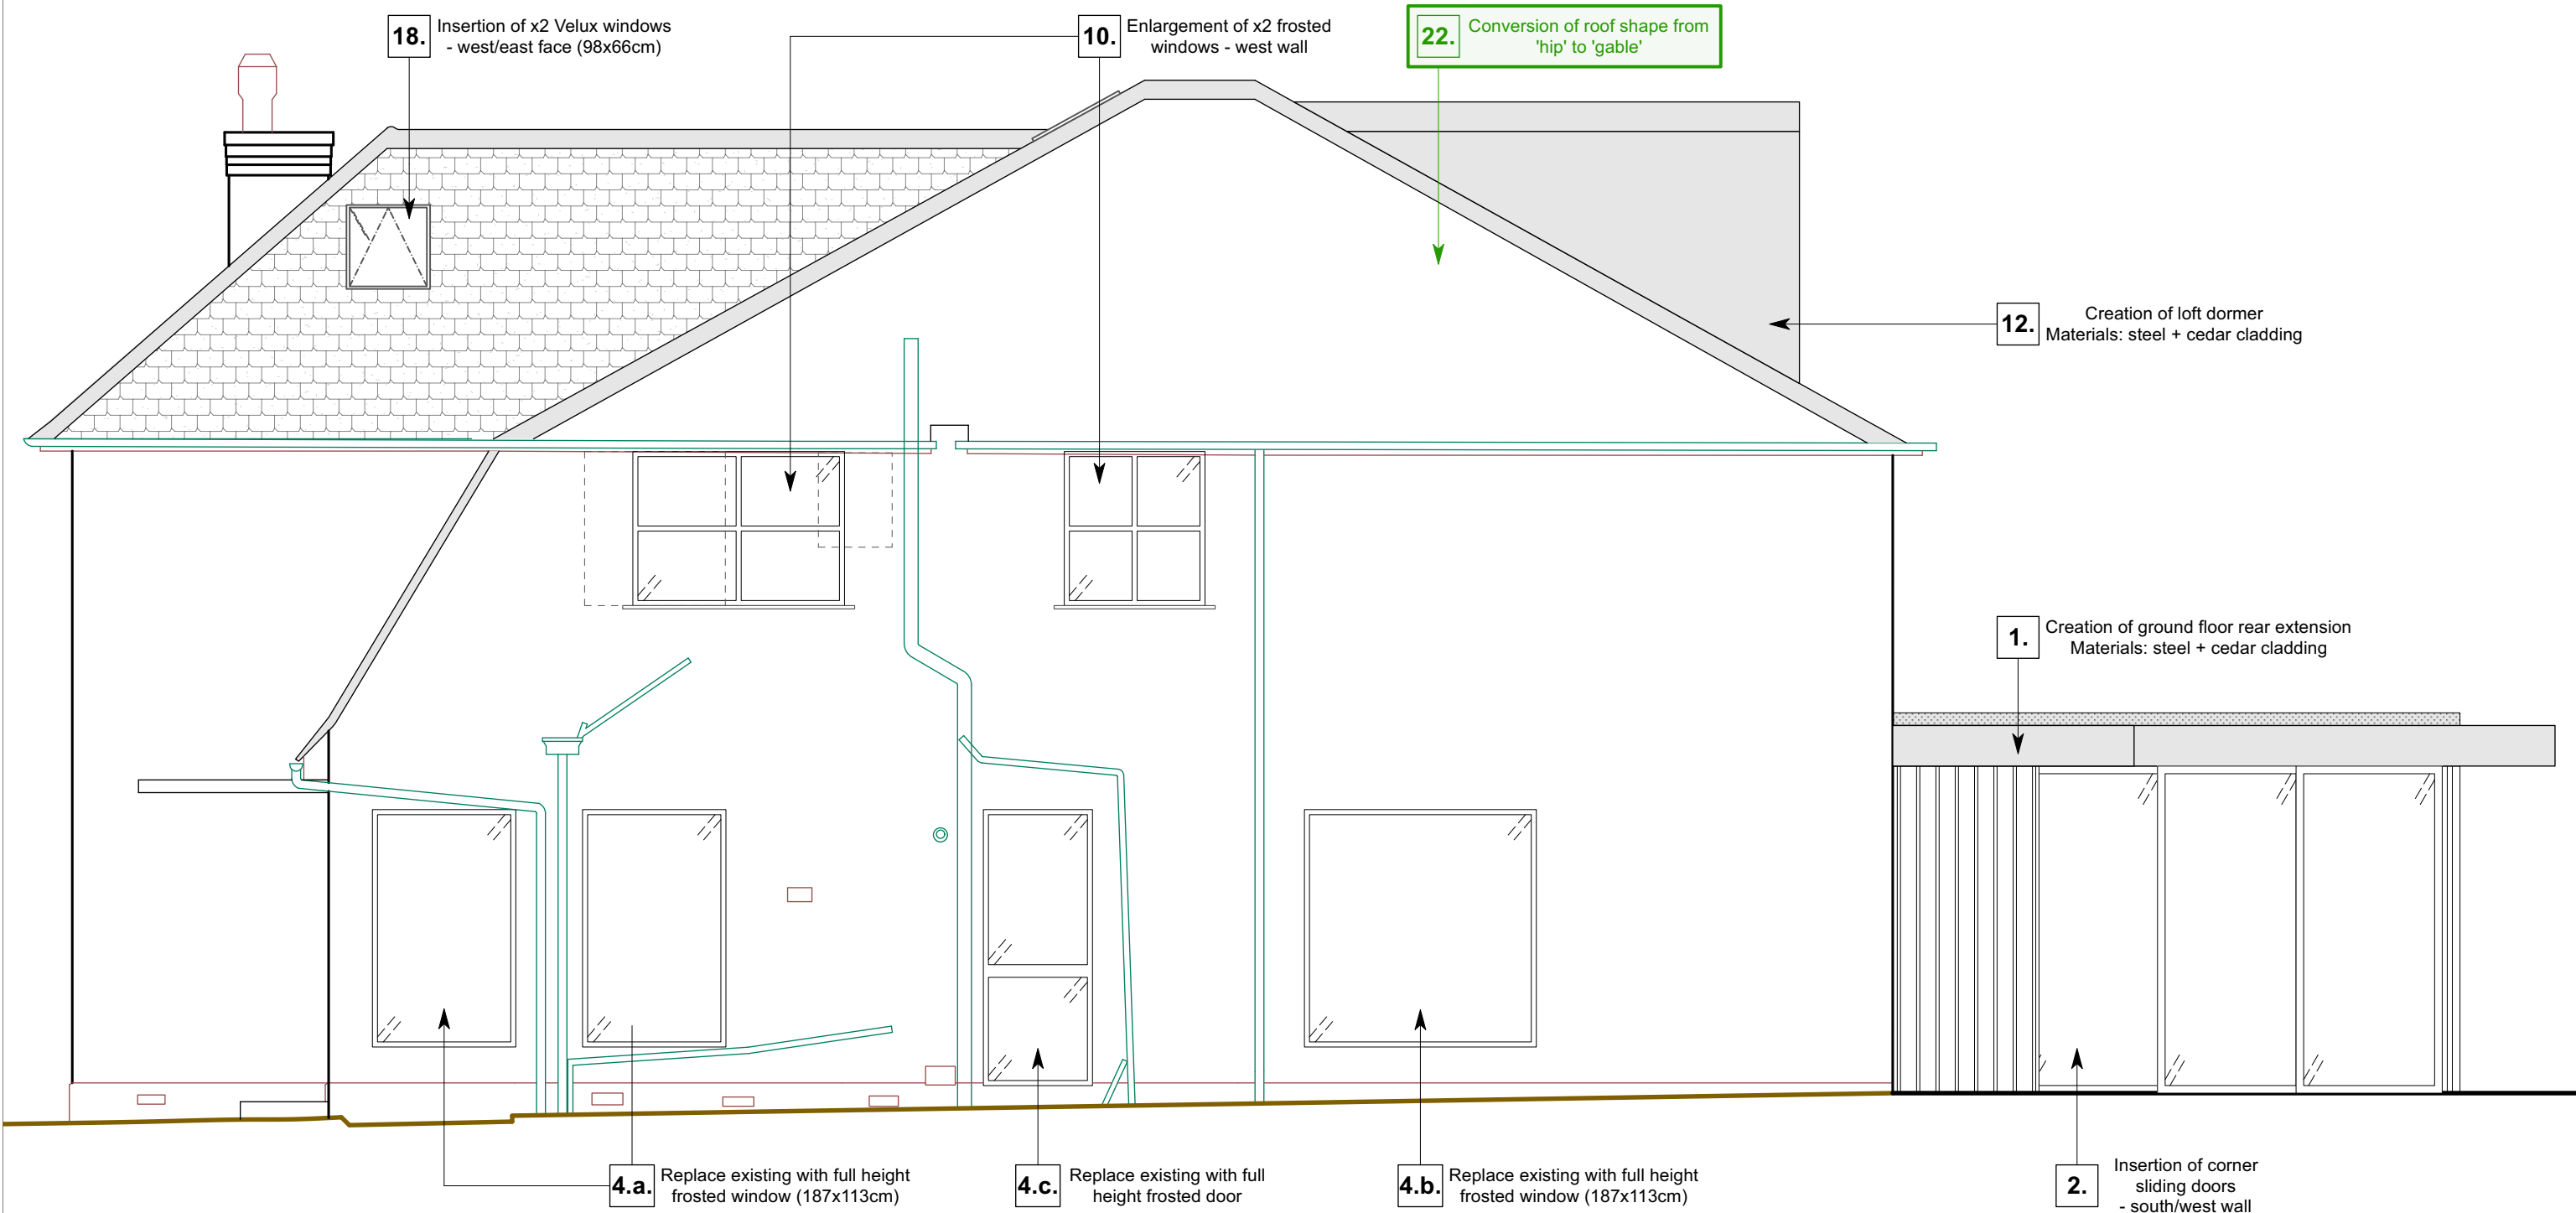

hamiltonking.

NOTES: Do not scale from this drawing. All dimensions in millimeters. All dimensions to be checked on site.
All omissions and discrepancies to be reported to the designers immediately. This drawing is © Hamilton_King Ltd Use of these drawings must be authorised by HK LTD


Proposed Side Elevation

Client: Sathushen and Priya	hamiltonking.	111 Dover Road, London SE20 2PT t: 0203 855 3025 e: info@hamiltonking.com
Project: 129 Evelyn Avenue	Drawing Title: Proposed Rear Elevation	
Scale: as stated	Drawn By: AM	Checked By:
Date: 30.11.20	Job No: K055	DWG No: 006 Rev:

© hamilton_king ltd



Scale 1:50 at A3

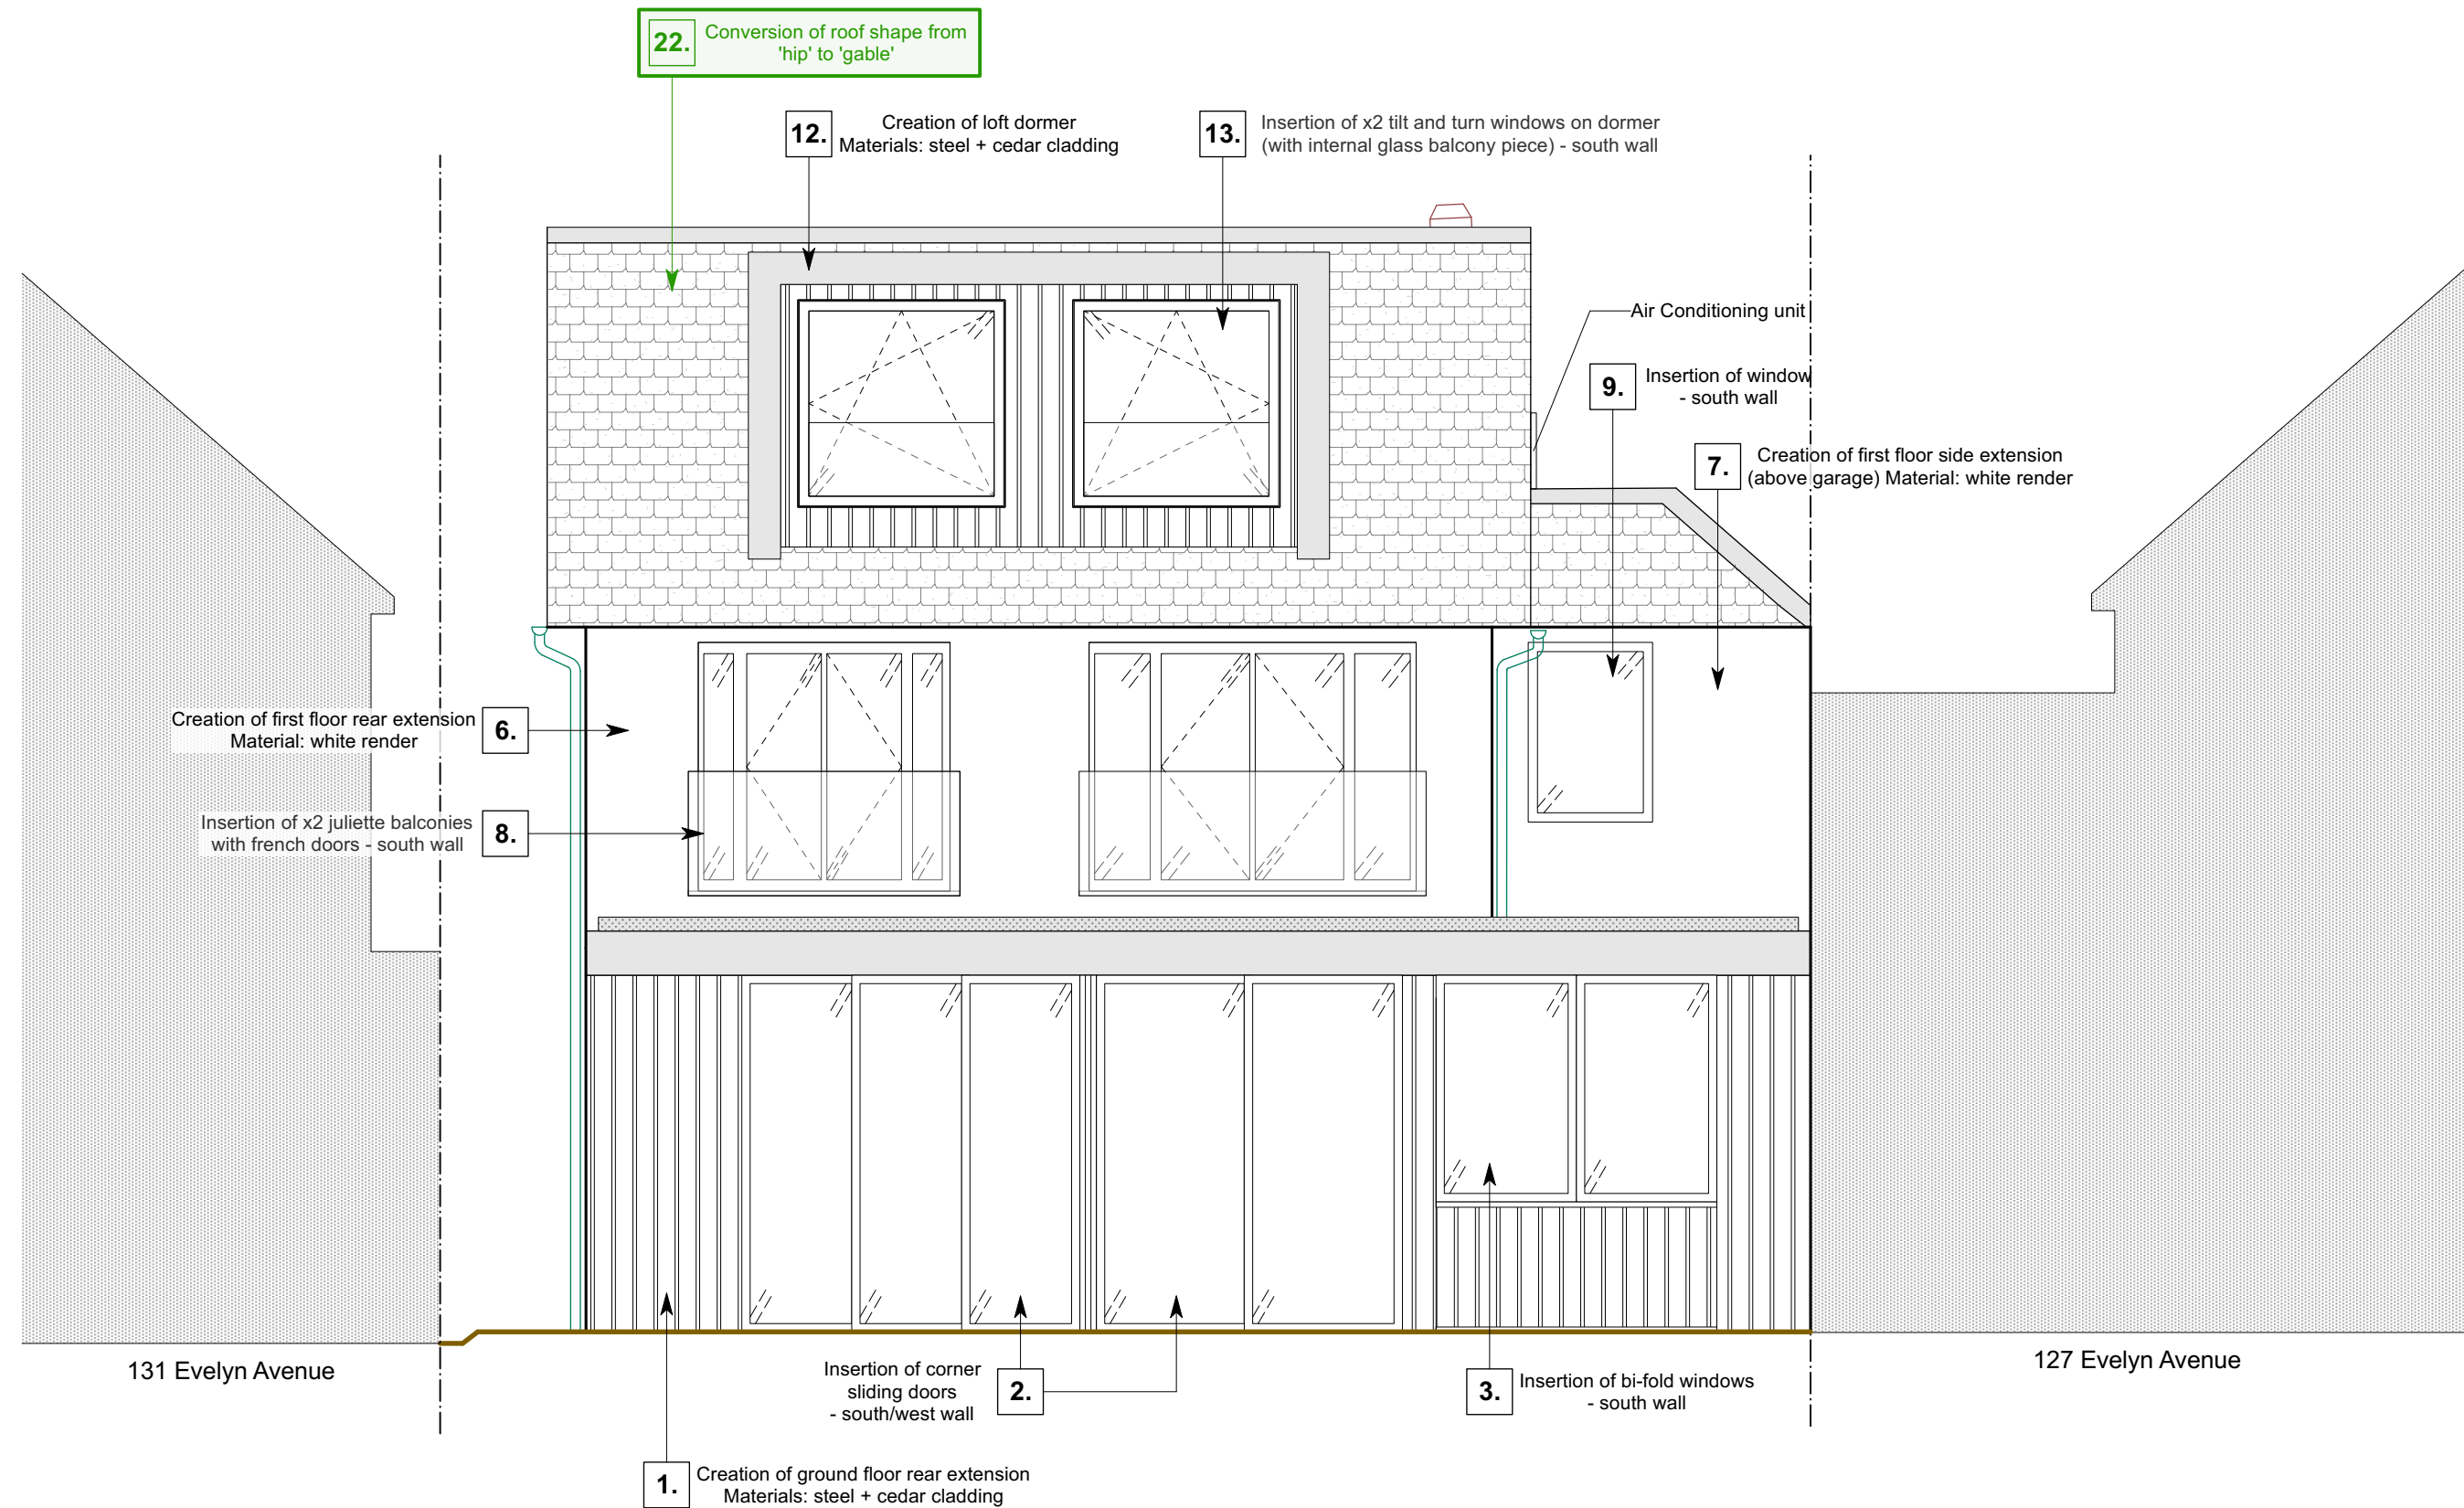

hamiltonking.

NOTES: Do not scale from this drawing. All dimensions in millimeters. All dimensions to be checked on site.
All omissions and discrepancies to be reported to the designers immediately. This drawing is ©
Hamilton_King Ltd Use of these drawings must be authorised by HK LTD


Proposed Rear Elevation

Client: Sathushen and Priya	hamiltonking.	111 Dover Road, London SE17 2JY T: 0203 959 3039 E: info@hamiltonking.com
Project: 129 Evelyn Avenue	Drawing Title: Proposed Side Elevation	
Scale: as stated	Drawn By: AM	Checked By:
Date: 30.11.20	Job No: K055	DWG No: 007


© hamilton_king ltd



Scale 1:50 at A3

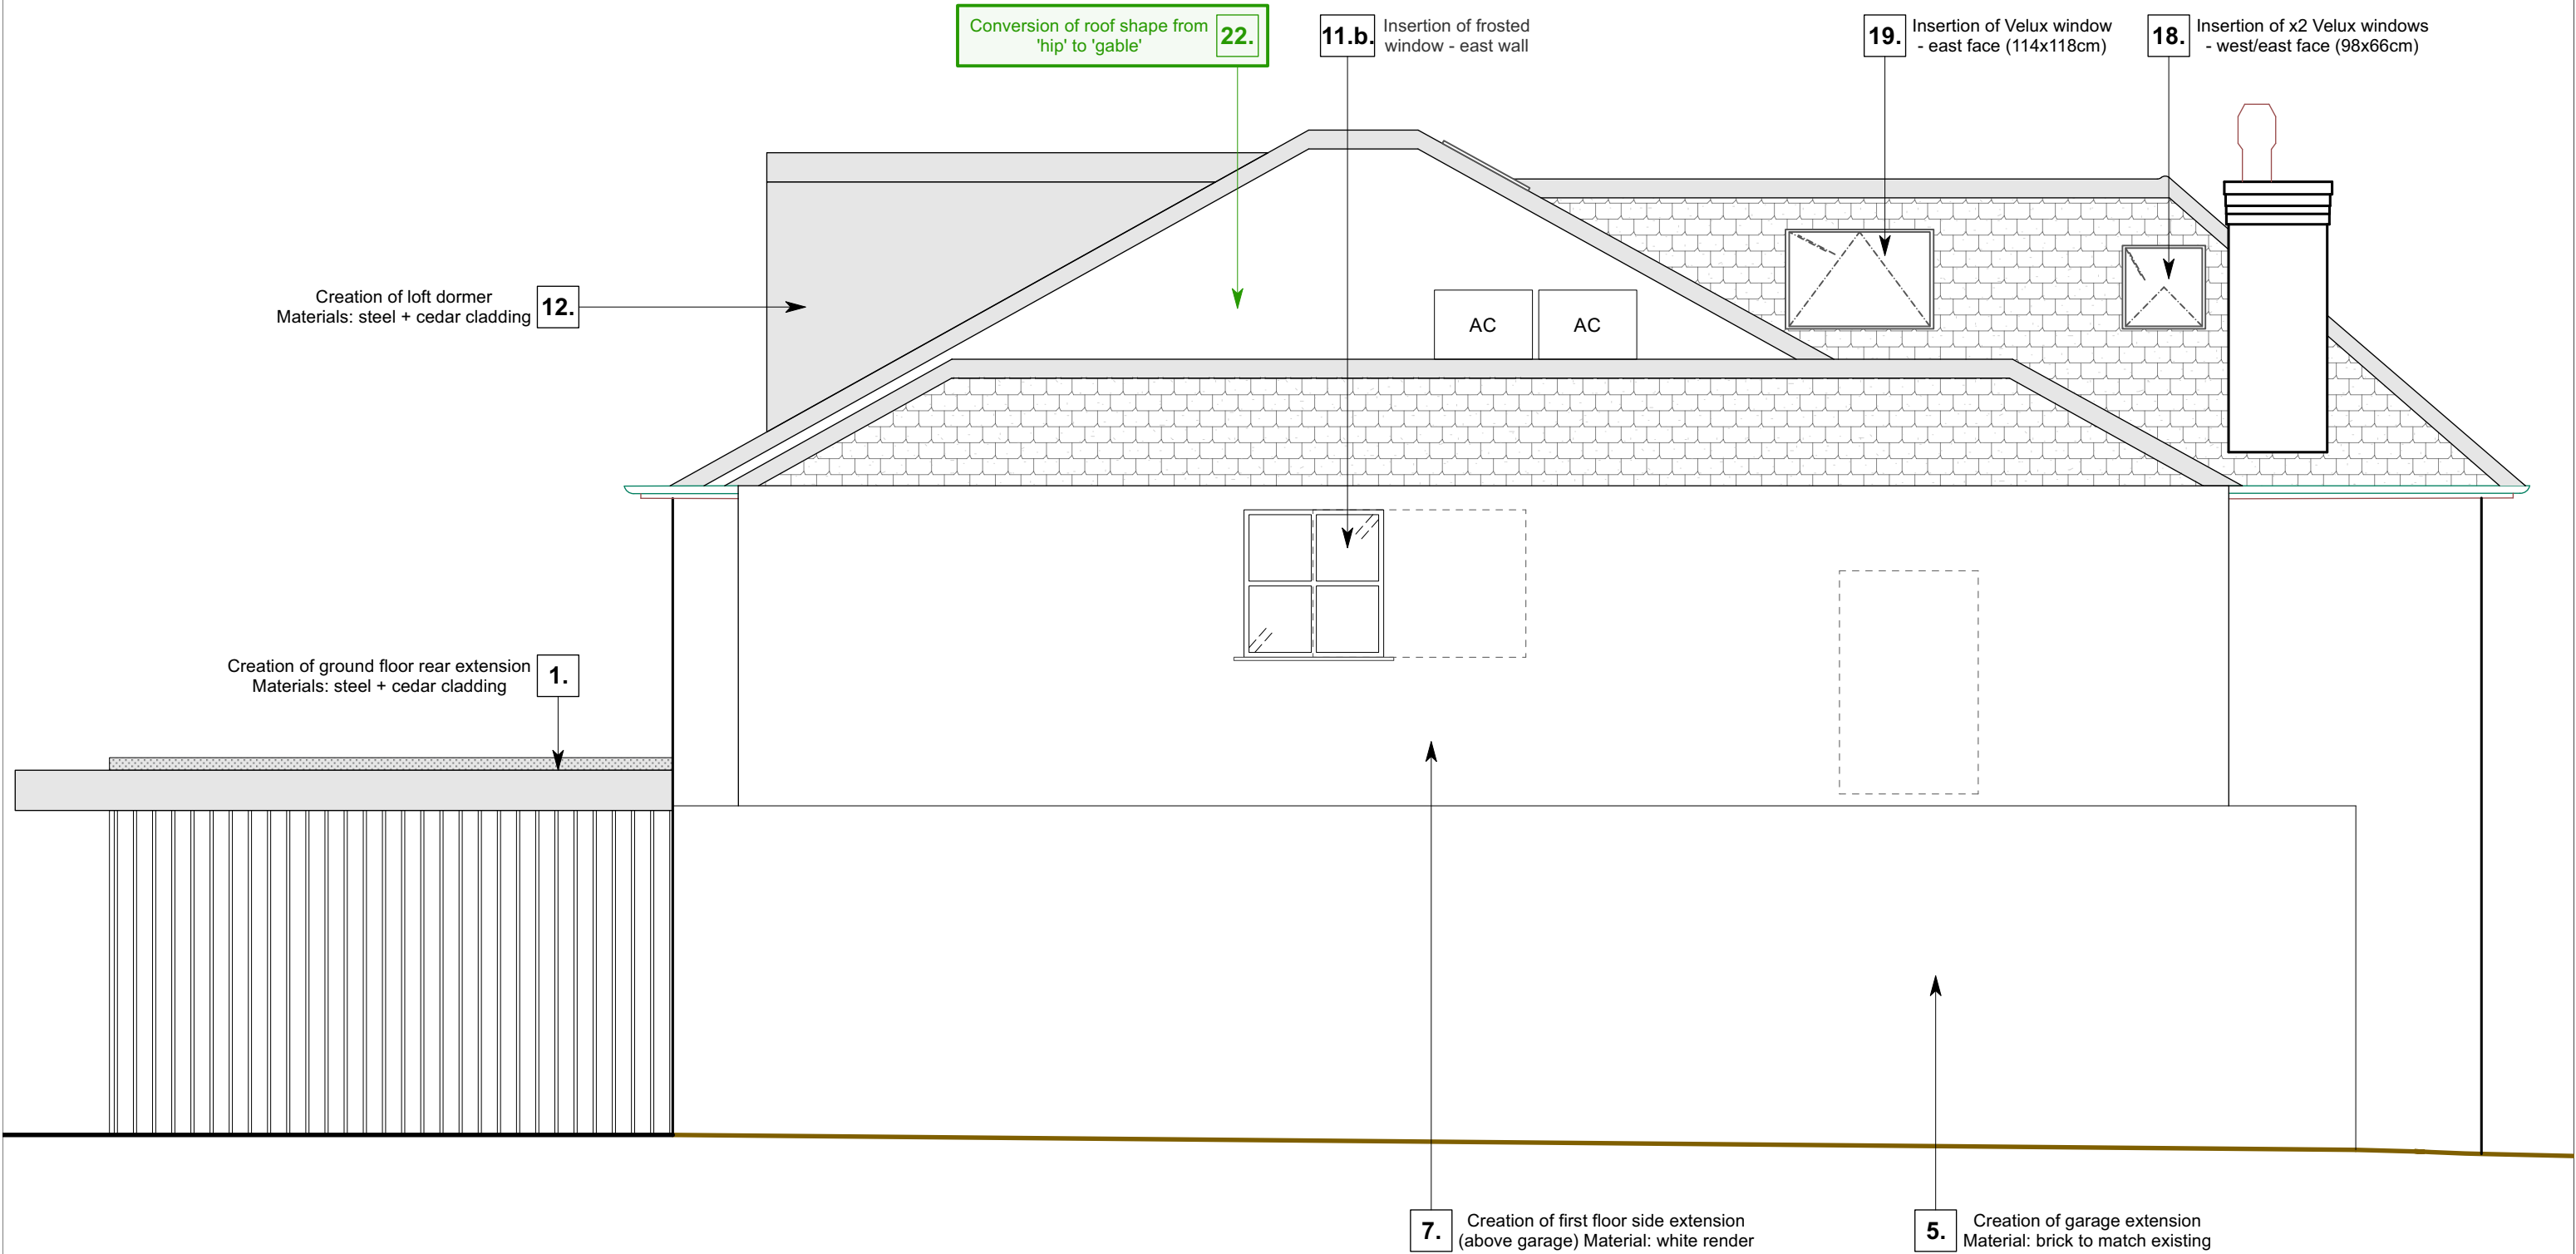

Client: Sathushen and Priya	hamiltonking.	111 Queen Road, London W8 7PY t: 020 880 3039 e: info@hamiltonking.com
Project: 129 Evelyn Avenue	Drawing Title: Proposed Section	
Scale: as stated	Drawn By: AM	Checked By:
Date: 30.11.20	Job No: K055	DWG No: 008 Rev:

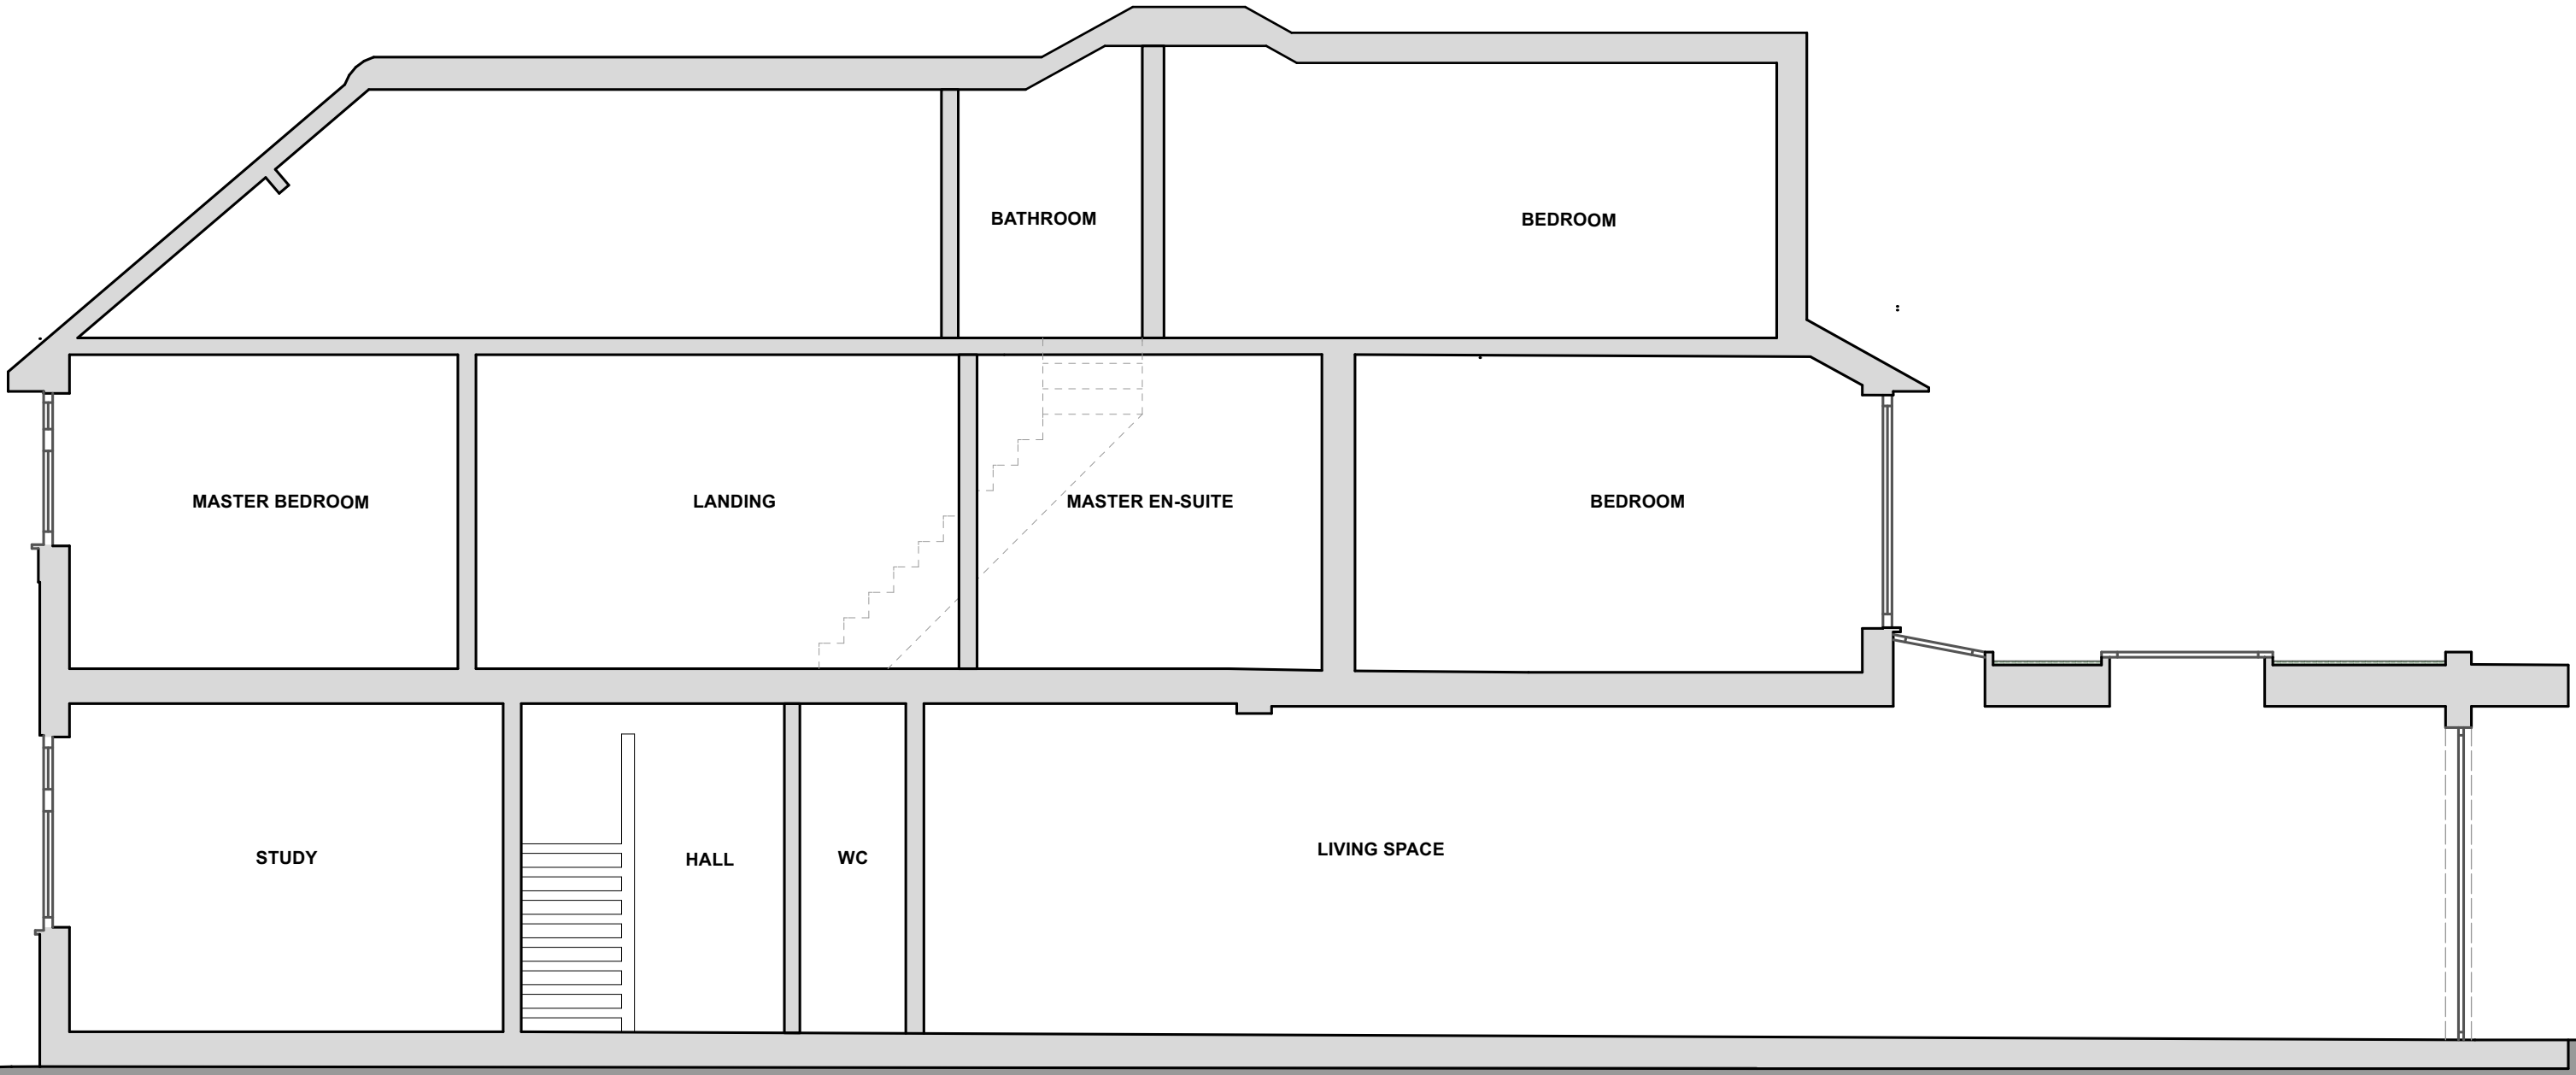

hamilton**king.**

NOTES: Do not scale from this drawing. All dimensions in millimeters. All dimensions to be checked on site.
All omissions and discrepancies to be reported to the designers immediately. This drawing is ©
Hamilton_King Ltd Use of these drawings must be authorised by HK LTD

Proposed Section A-A

Client: Sathushen and Priya		hamilton king. 111 Dover Road, London SE10 2DT t: 020 7666 2006 e: info@hamiltonking.com	
Project: 129 Evelyn Avenue		Drawing Title: Proposed 3D	
Scale: as stated		Drawn By: AM	Checked By:
Date: 30.11.20	Job No: K055	DWG No: 009	Rev:

© Hamilton_King Ltd