


Scale 1:500 at A3



Client: Sathushen and Priya	hamiltonking. 111 Dyer Road London E15 2JF t: 020 3406 1000 e: info@hamiltonking.com		
Project: 129 Evelyn Avenue	Drawing Title: Site Plan		
Scale: as stated	Drawn By: AM	Checked By:	
Date: 30.11.20	Job No: K0	DWG No: 001	Rev:



Scale 1:100 at A3

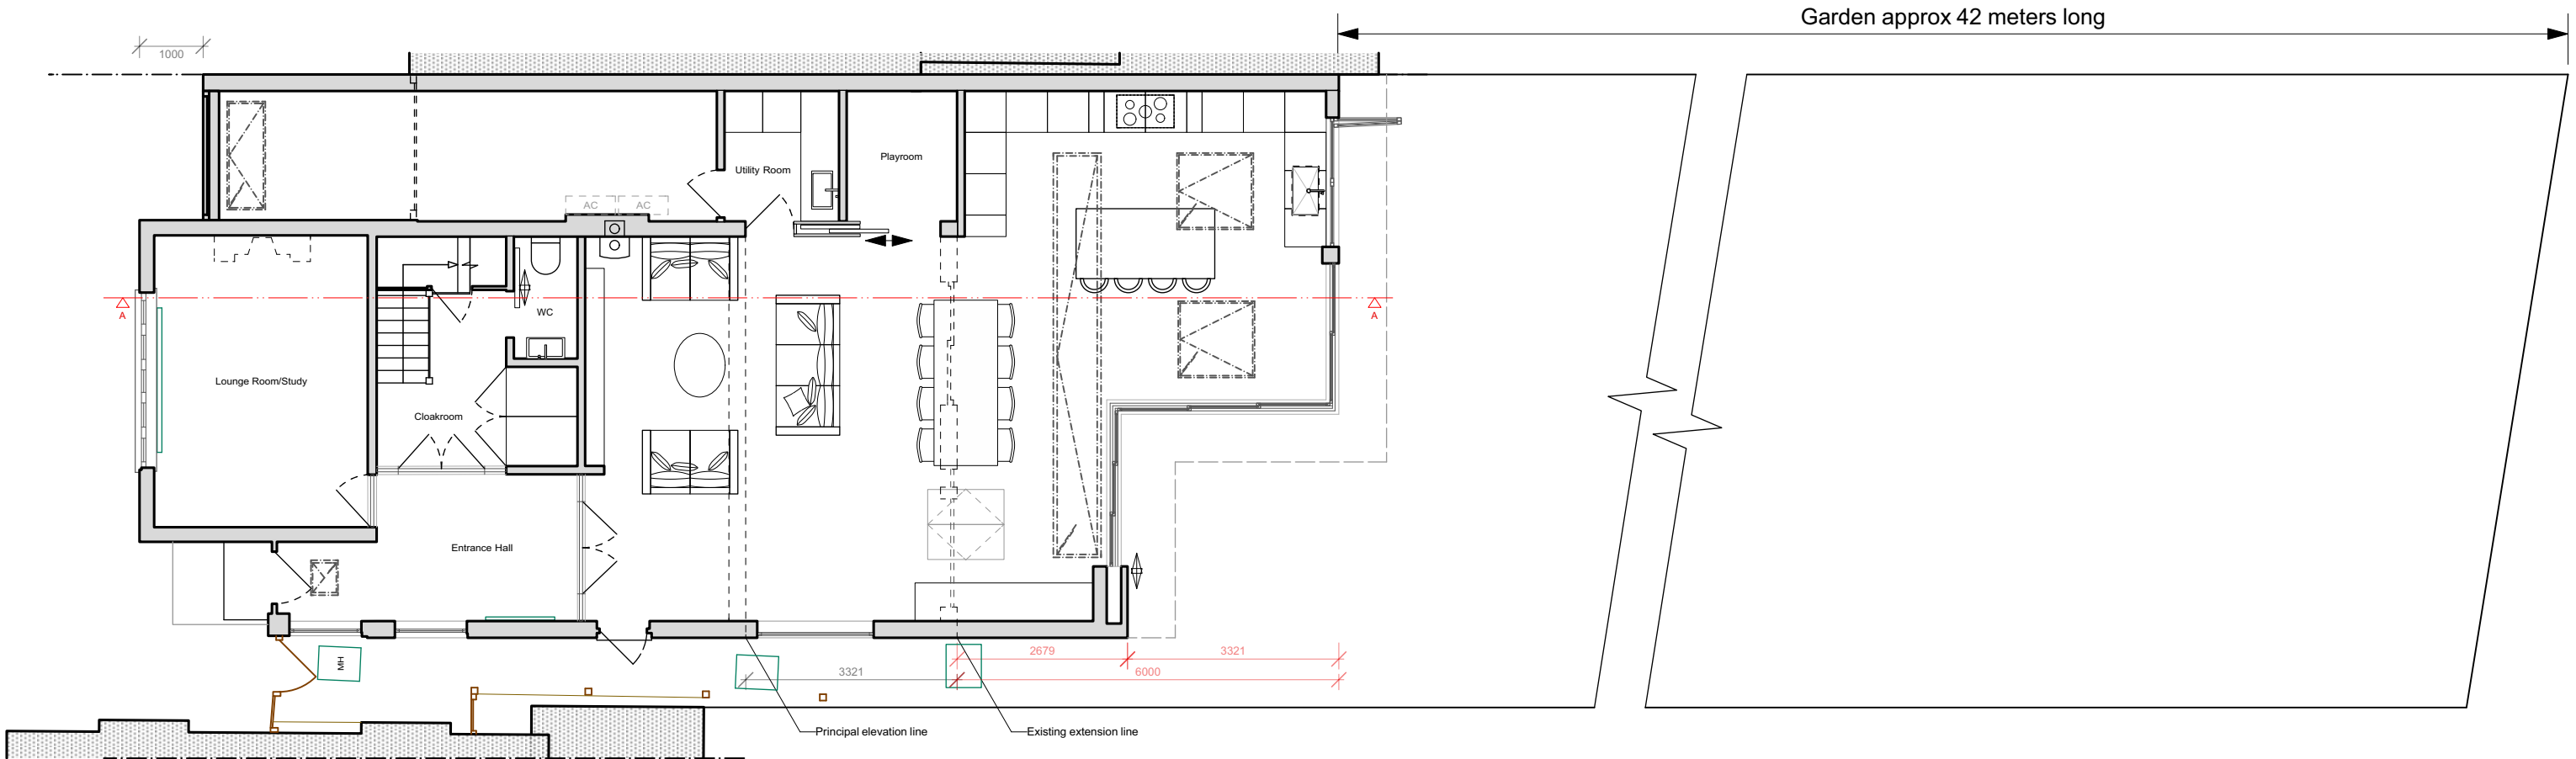

hamiltonking.


NOTES: Do not scale from this drawing. All dimensions in millimeters. All dimensions to be checked on site.
All omissions and discrepancies to be reported to the designers immediately. This drawing is ©
Hamilton_King Ltd Use of these drawings must be authorised by HK LTD

Proposed Ground Floor Plan + Garden




Client: Sathushen and Priya	hamiltonking.	110 Essex Road, London E9 6PR 020 8996 0888 www.hamiltonking.com
Project: 129 Evelyn Avenue	Drawing Title: Ground Floor Plan	
Scale: as stated	Drawn By: AM	Checked By:
Date: 30.11.20	Job No: KO	DWG No: 002 Rev:

© hamilton_king ltd

 

Scale 1:50 at A3

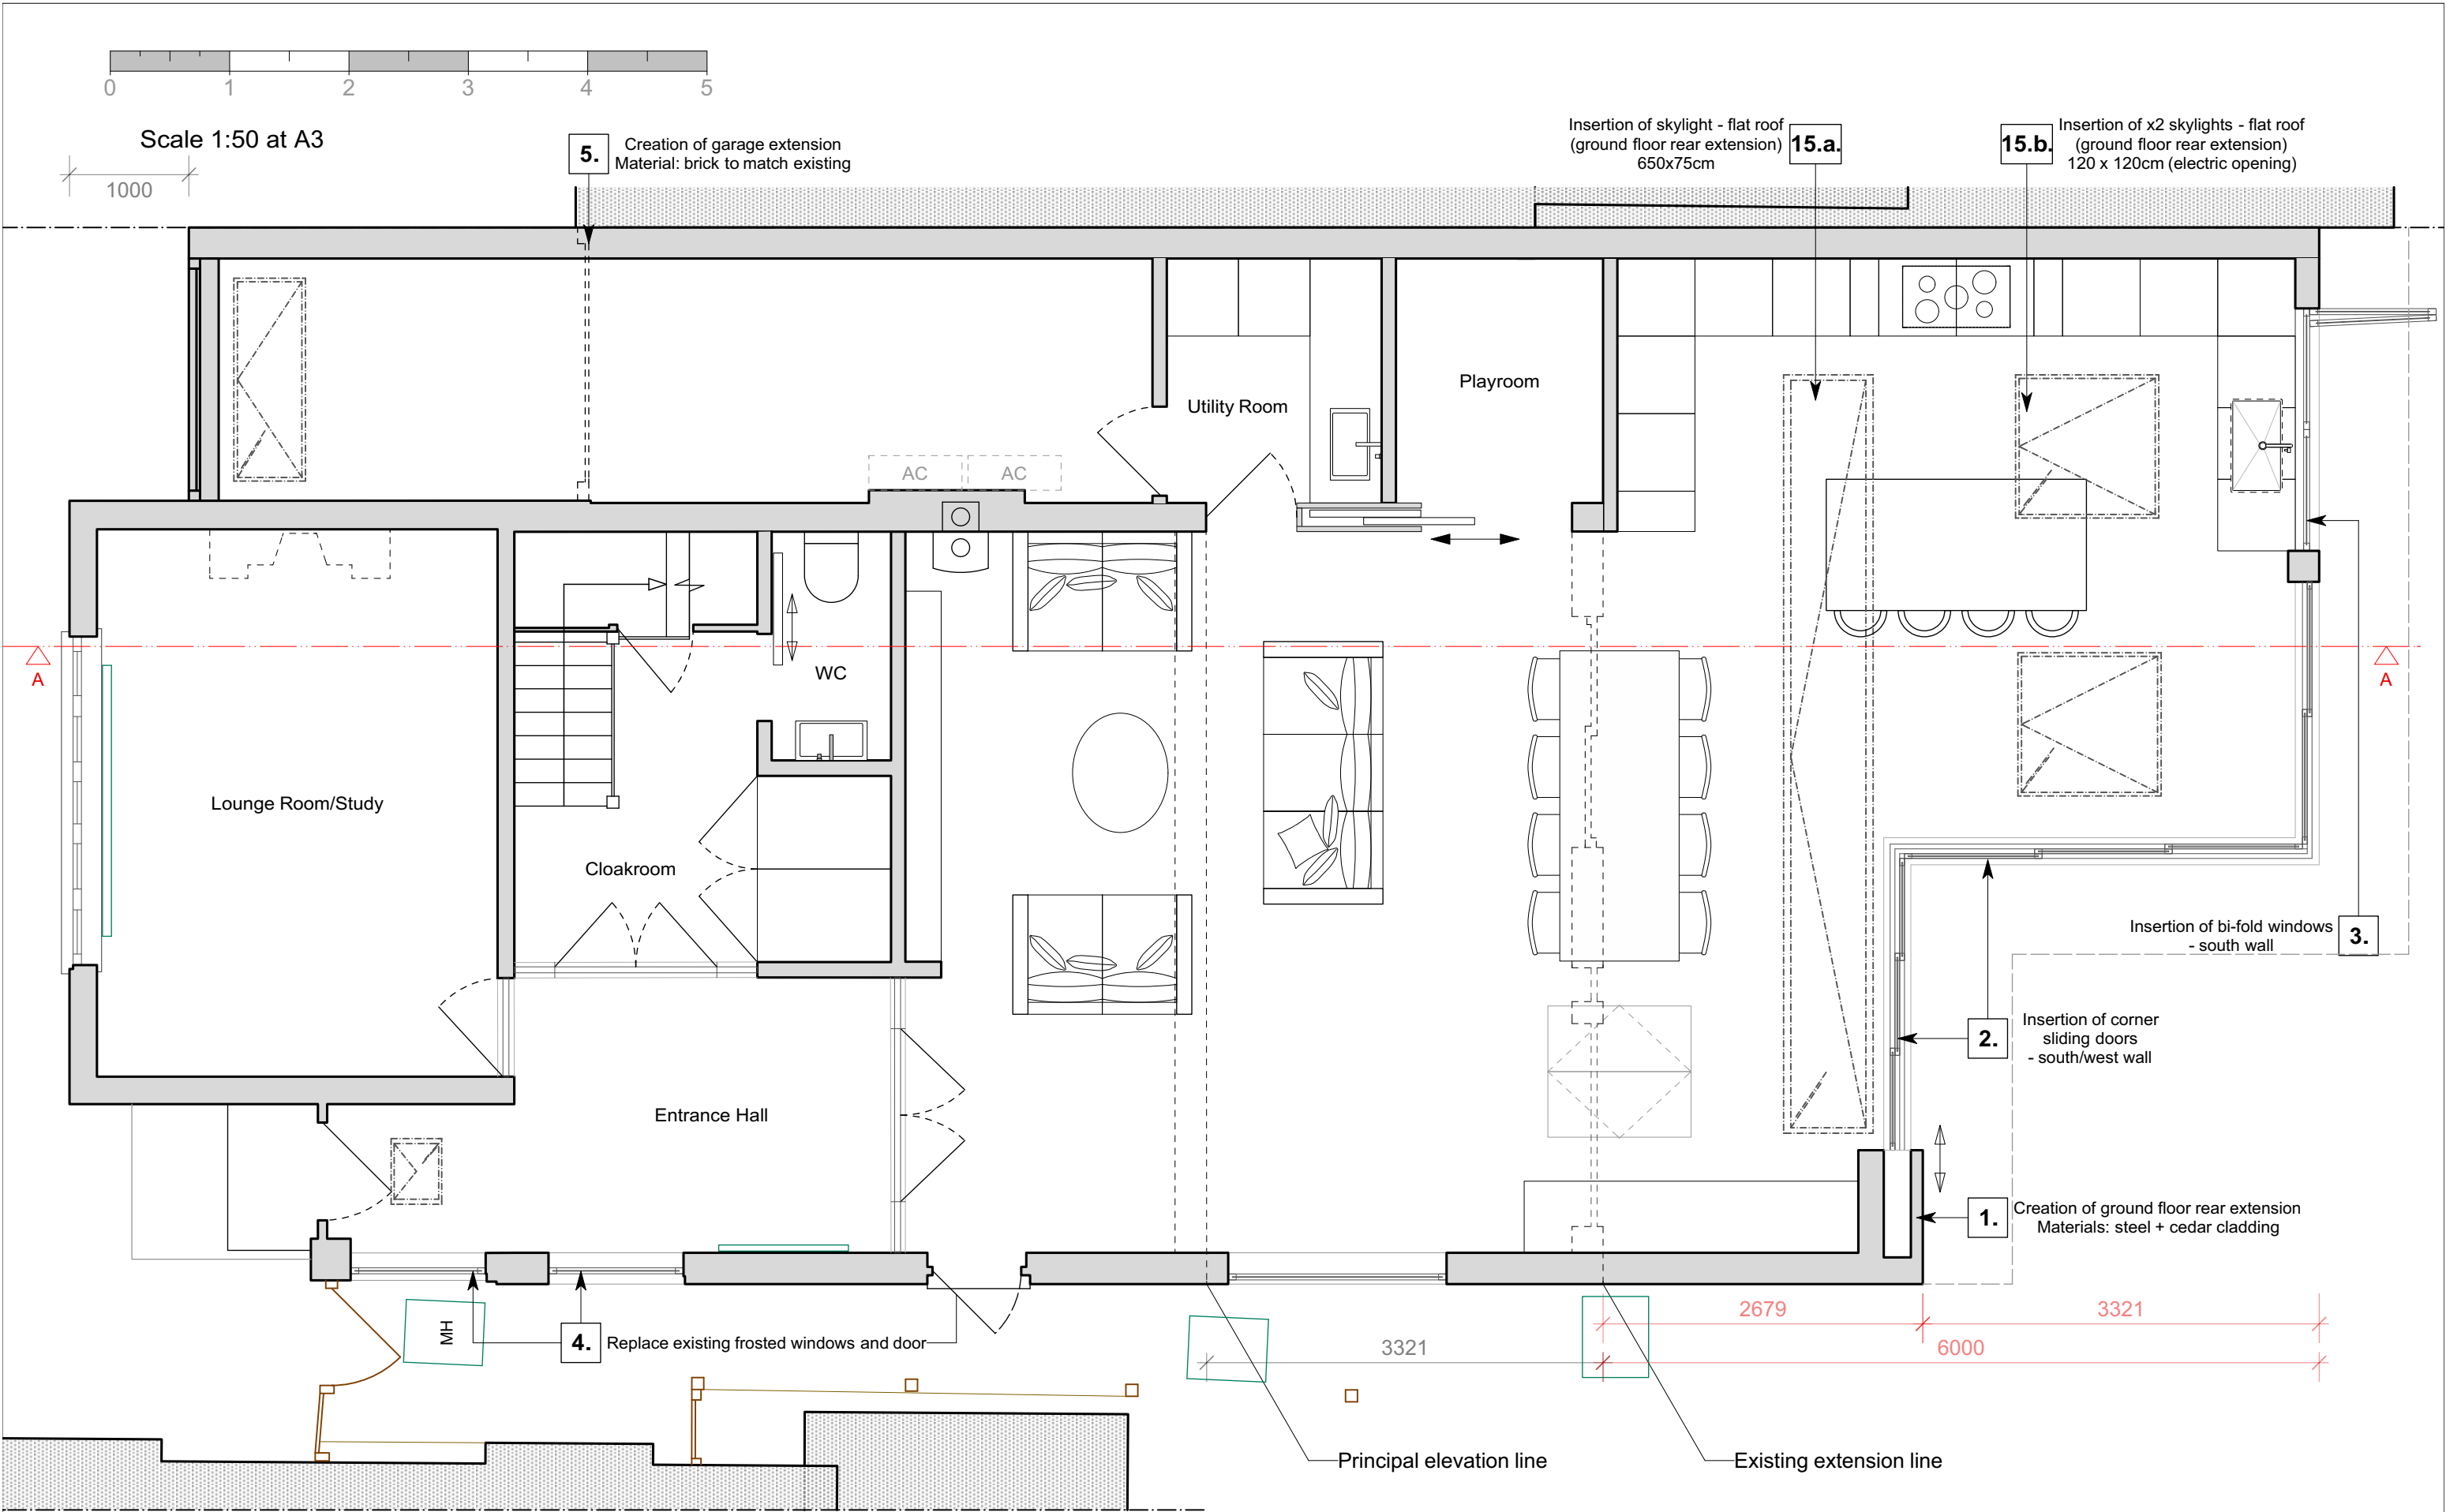

hamiltonking.

NOTES: Do not scale from this drawing. All dimensions in millimeters. All dimensions to be checked on site. All omissions and discrepancies to be reported to the designers immediately. This drawing is © Hamilton_King Ltd Use of these drawings must be authorised by HK LTD

Proposed Ground Floor Plan




Client: Sathushen and Priya	hamiltonking.	111 New Road, London W14 8NS
Project: 129 Evelyn Avenue	Drawing Title: Proposed Ground Floor	Design: S. Sathushen & P. Priya
Scale: as stated	Drawn By: AM	Checked By:
Date: 30.11.20	Job No: K055	DWG No: 001

© hamilton_king ltd



Scale 1:50 at A3

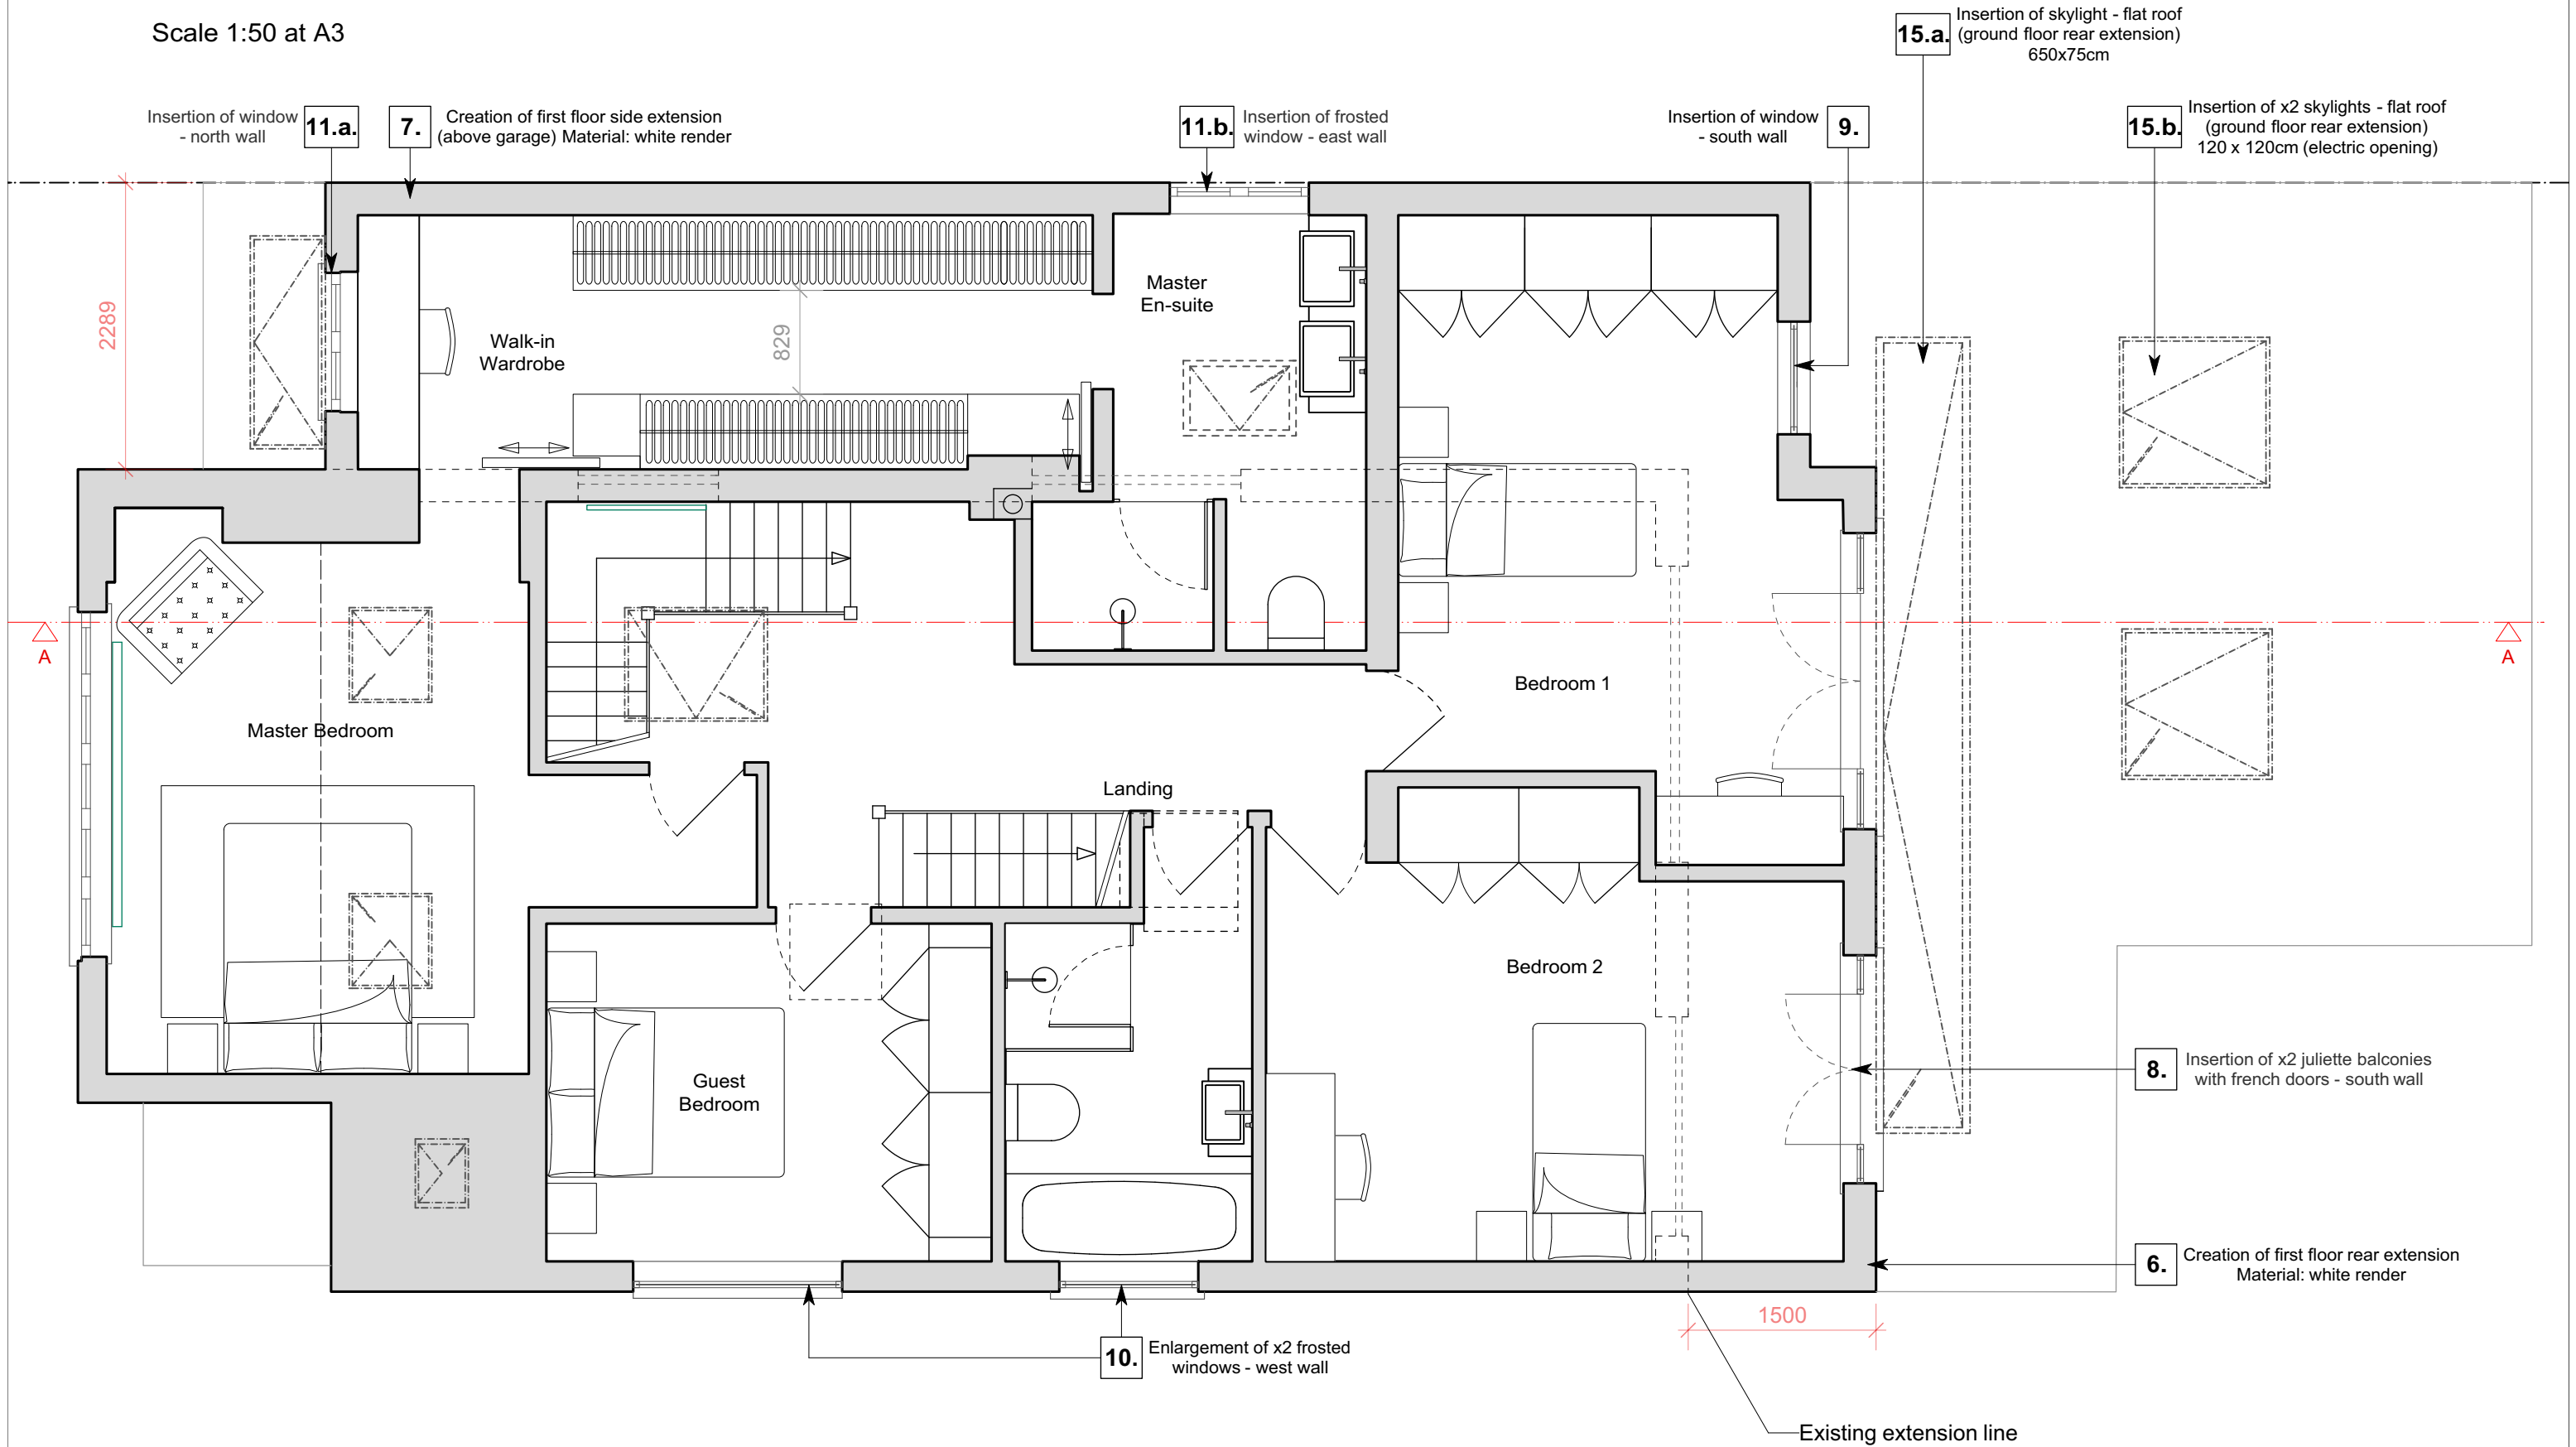


hamiltonking.

NOTES: Do not scale from this drawing. All dimensions in millimeters. All dimensions to be checked on site. All omissions and discrepancies to be reported to the designers immediately. This drawing is © Hamilton_King Ltd Use of these drawings must be authorised by HK LTD


Proposed First Floor Plan



Client: Sathushen and Priya	hamiltonking.
Project: 129 Evelyn Avenue	Drawing Title: Proposed First Floor Plan
Scale: as stated	Drawn By: AM Checked By:
Date: 30.11.20	Job No: K055 DWG No: 002 Rev:

 

Scale 1:50 at A3

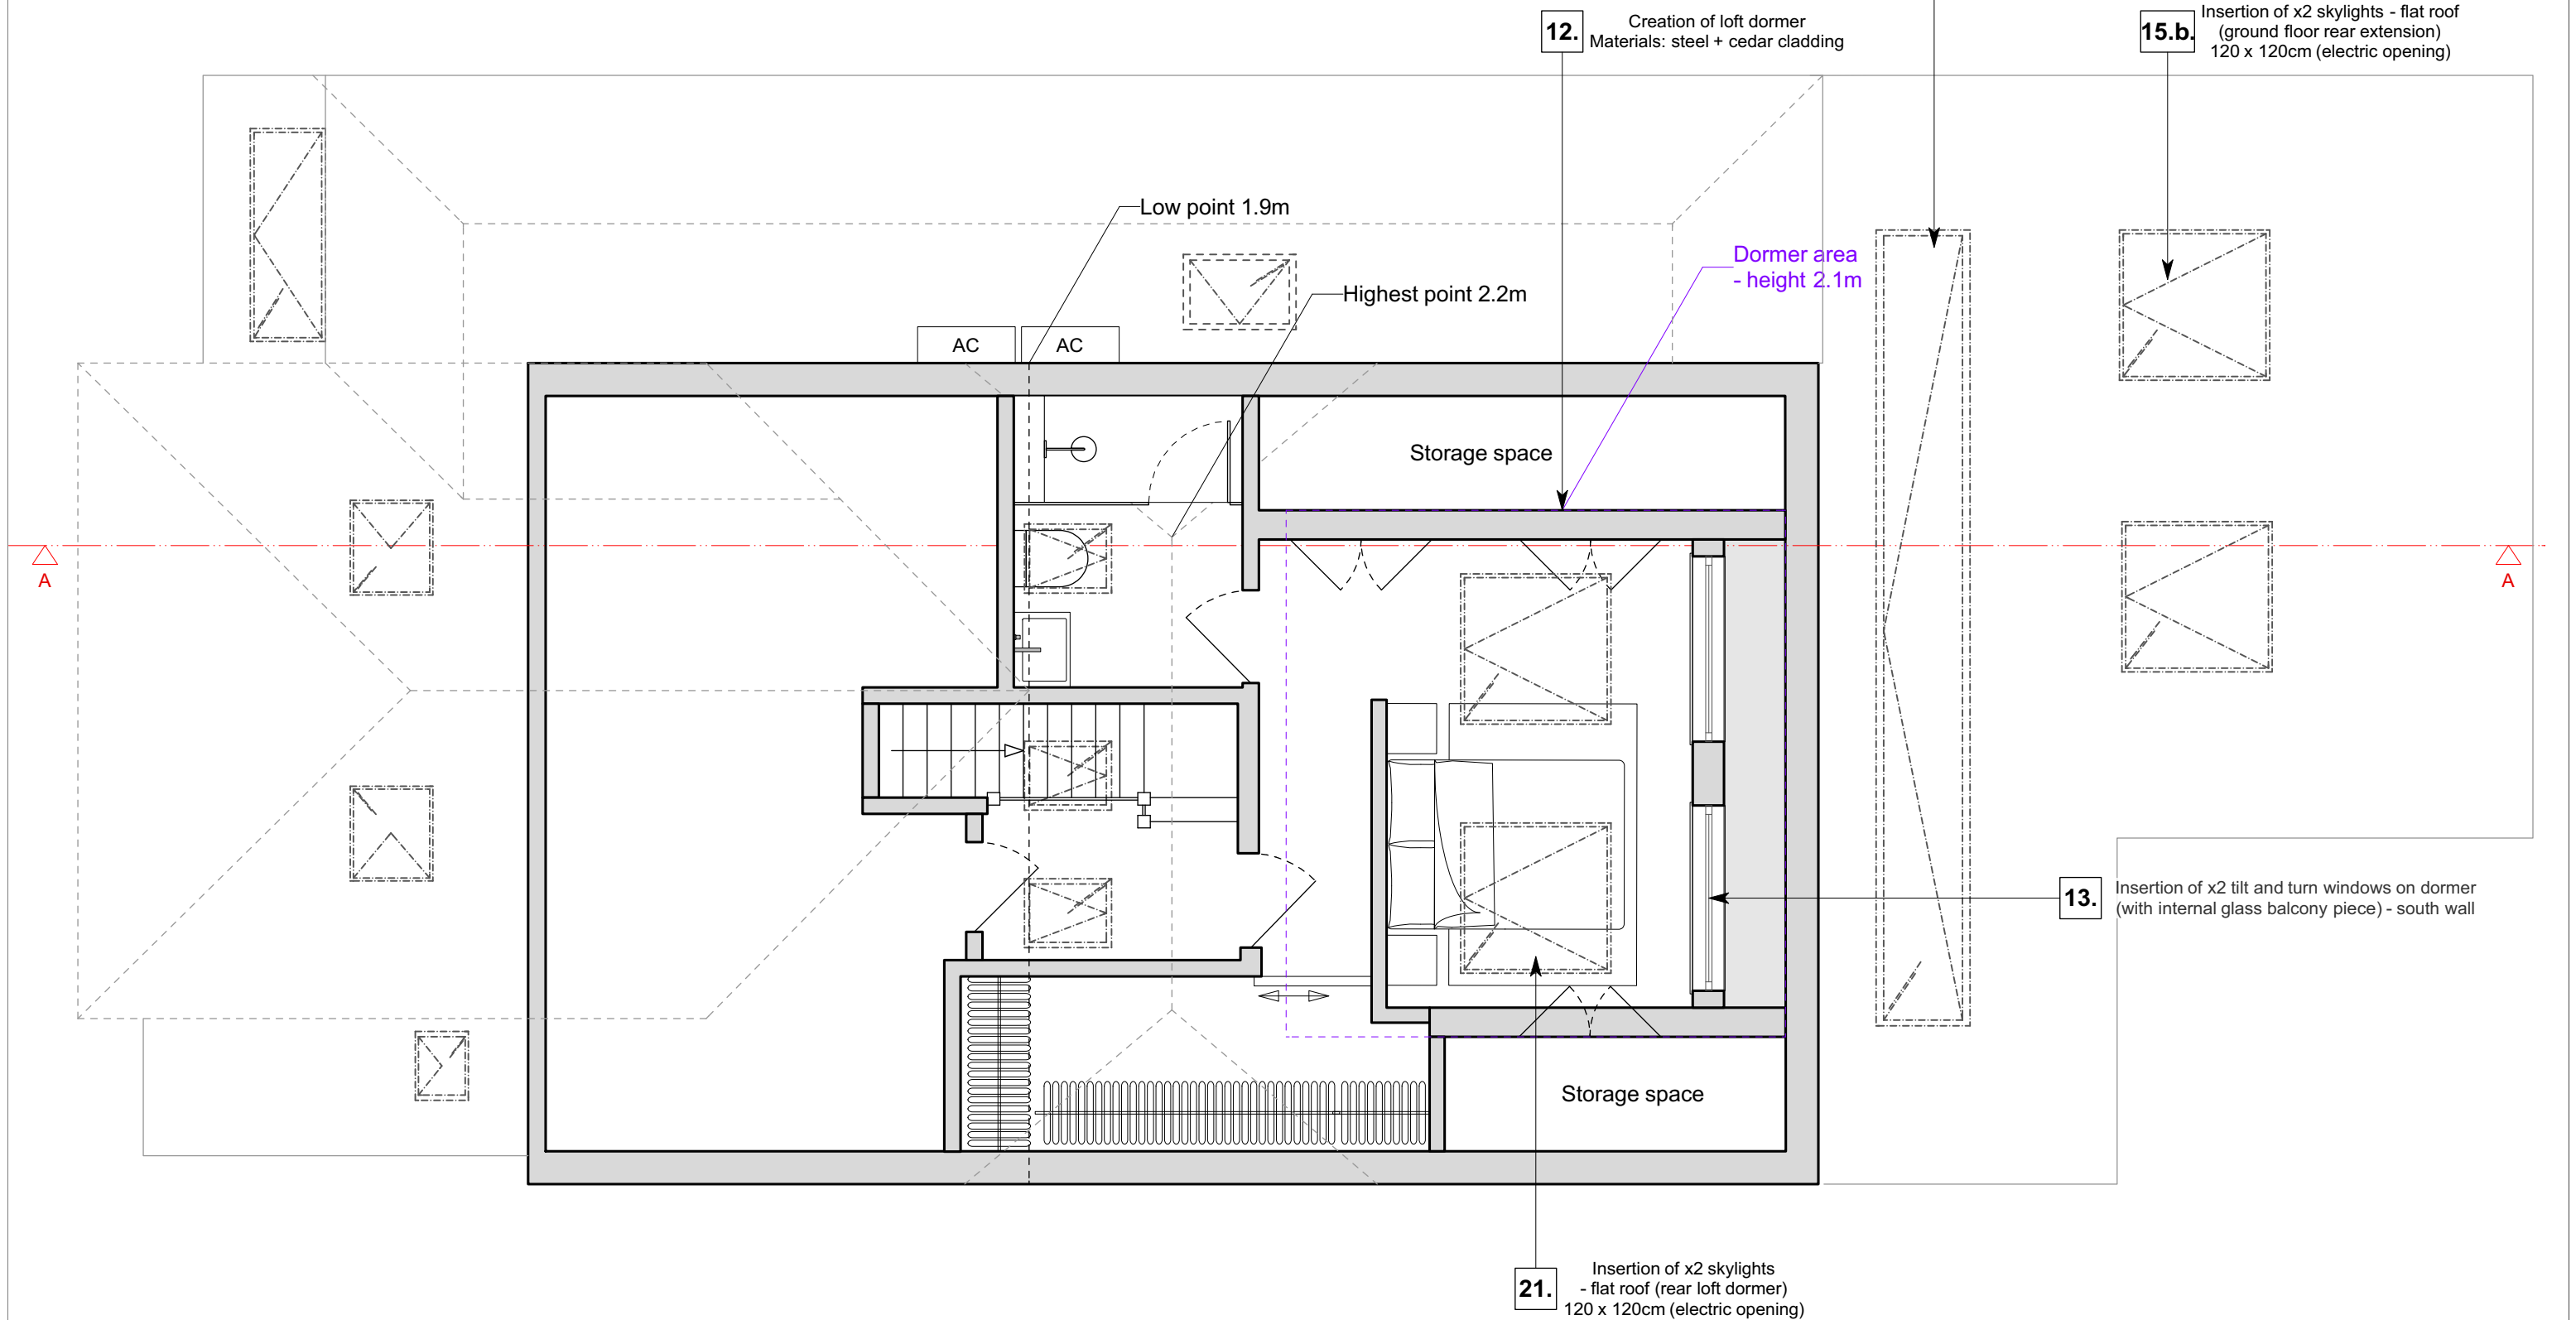

hamiltonking.


Proposed Loft Plan




NOTES: Do not scale from this drawing. All dimensions in millimeters. All dimensions to be checked on site. All omissions and discrepancies to be reported to the designers immediately. This drawing is © Hamilton_King Ltd Use of these drawings must be authorised by HK LTD

Client: Sathushen and Priya	hamiltonking.
Project: 129 Evelyn Avenue	Drawing Title: Proposed Roof Plan
Scale: as stated	Drawn By: AM Checked By:
Date: 30.11.20	Job No: K055
DWG No: 003	Rev:

© hamilton_king ltd

 

Scale 1:50 at A3

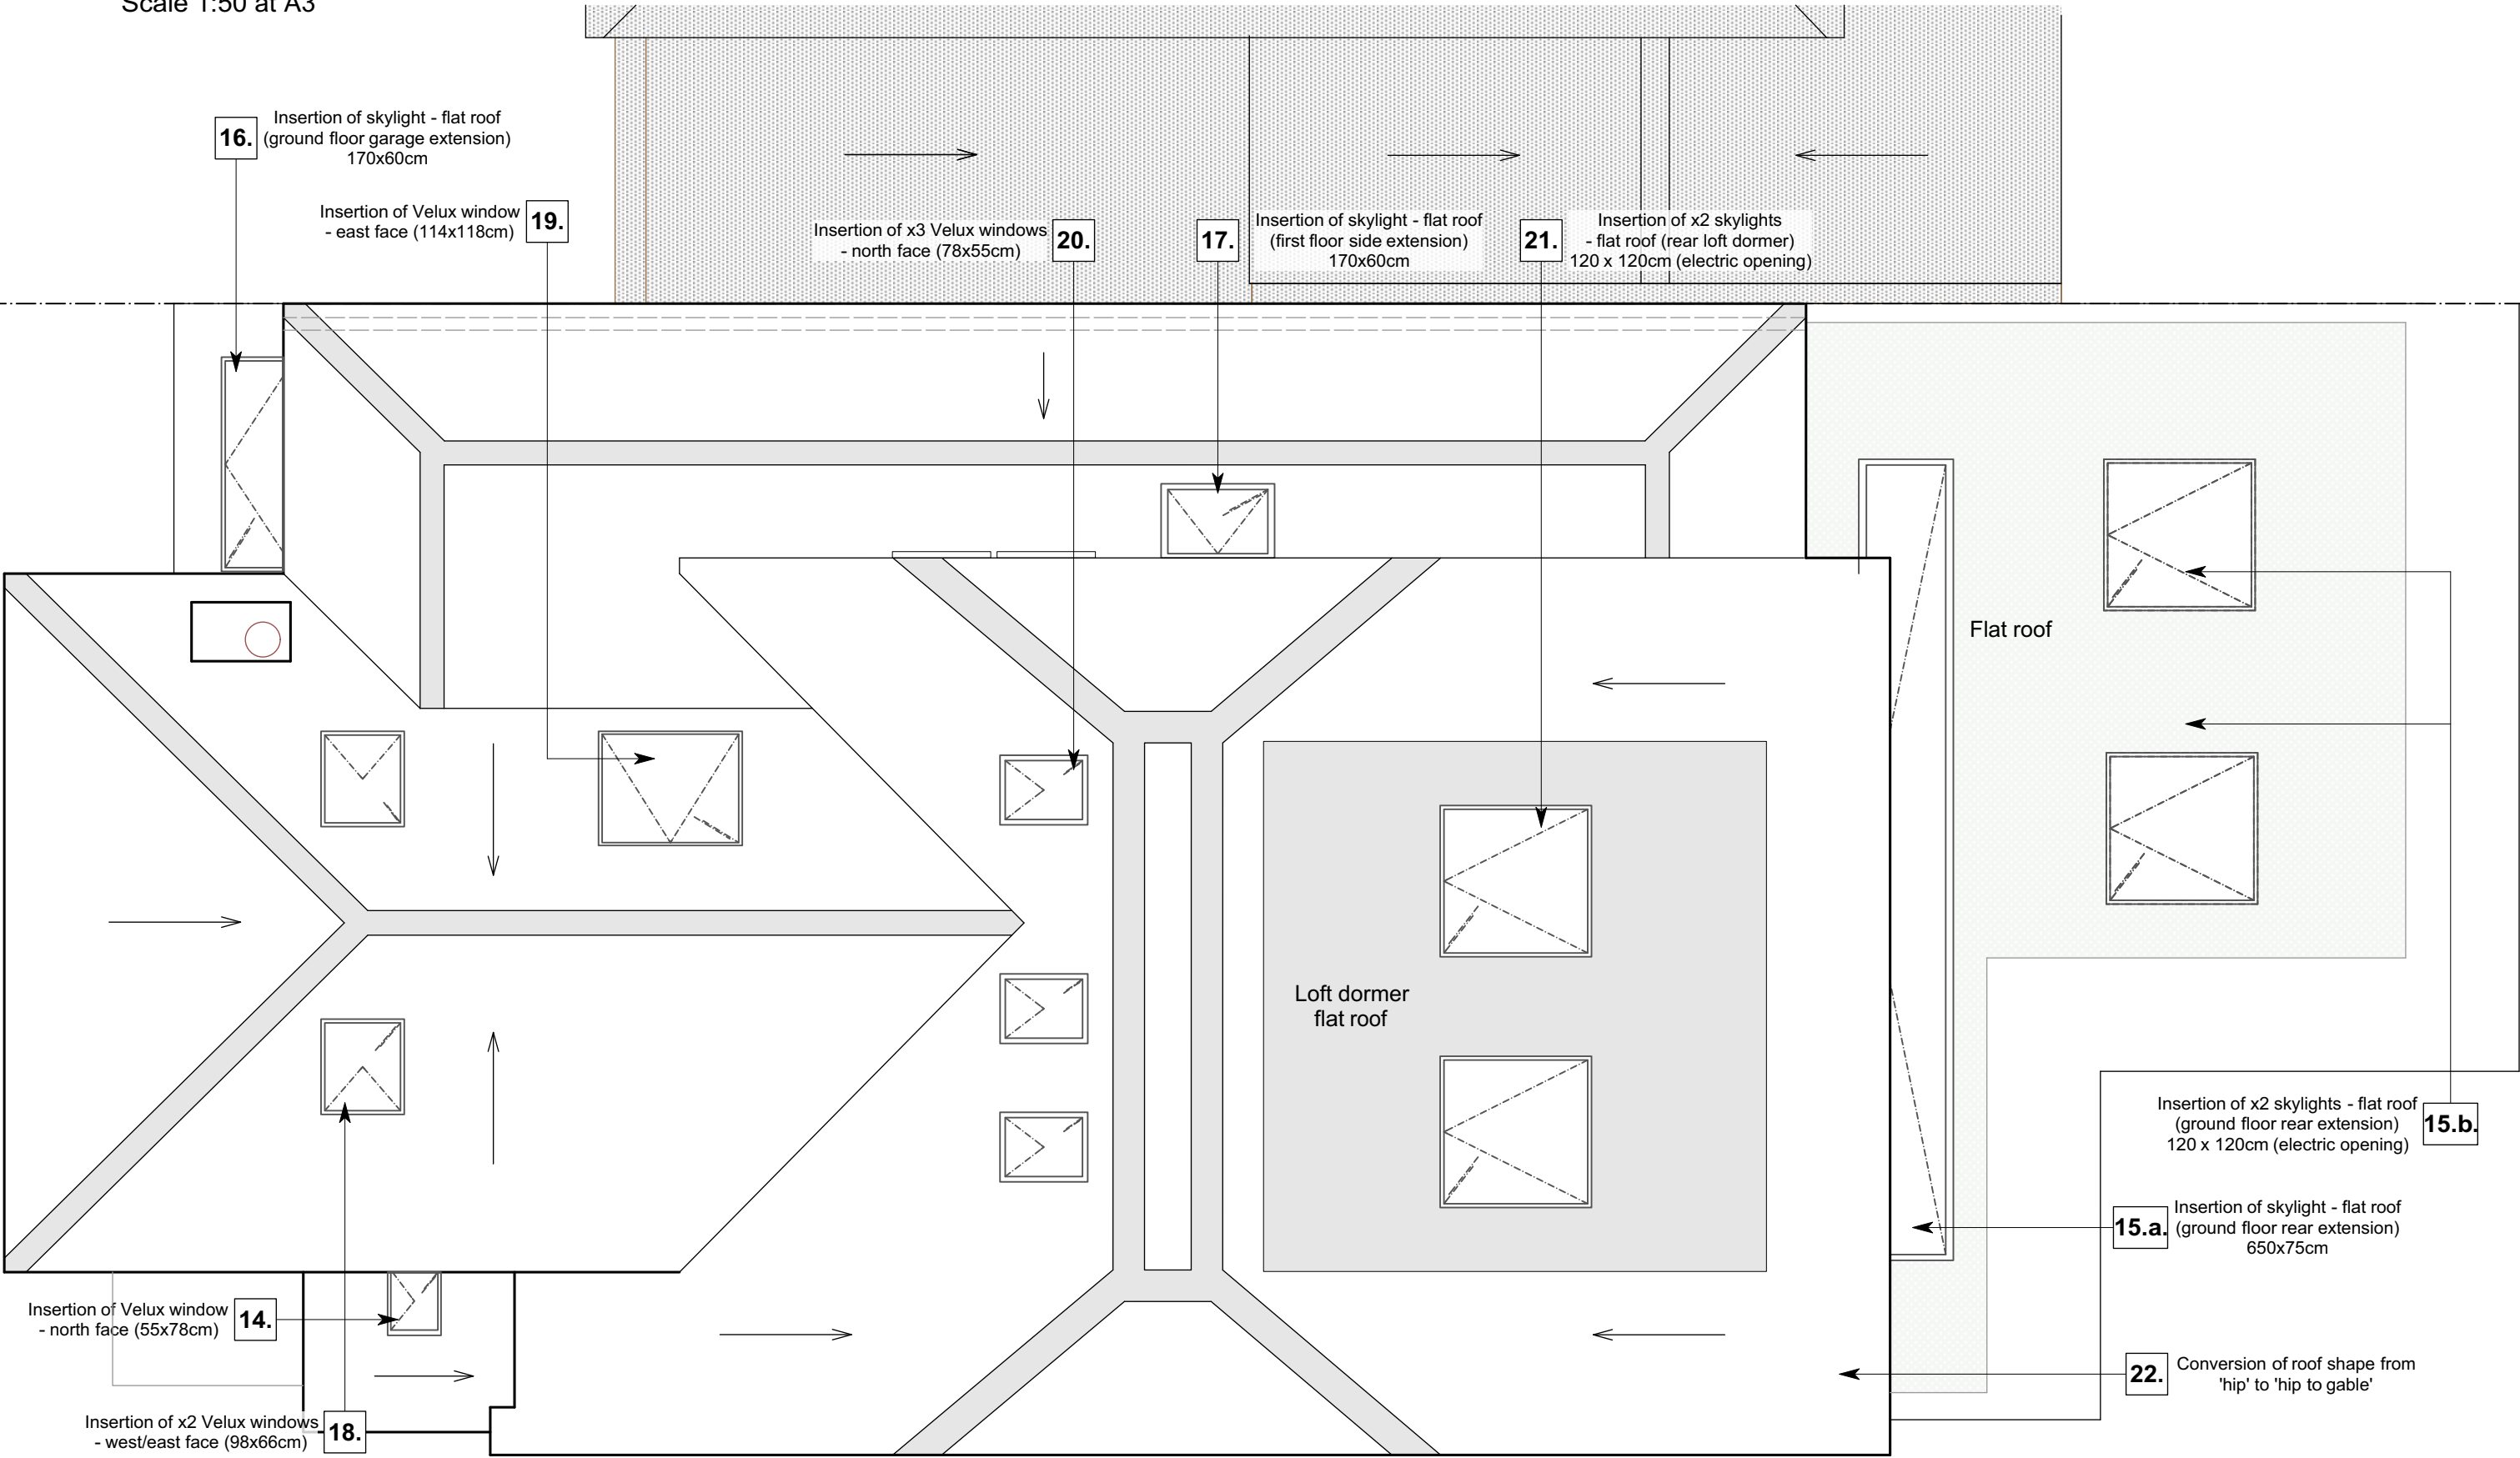

hamiltonking.


NOTES: Do not scale from this drawing. All dimensions in millimeters. All dimensions to be checked on site. All omissions and discrepancies to be reported to the designers immediately. This drawing is © Hamilton_King Ltd Use of these drawings must be authorised by HK LTD

Proposed Roof Plan




Client: Sathushen and Priya	hamiltonking.
Project: 129 Evelyn Avenue	Drawing Title: Proposed Front Elevation
Scale: as stated	Drawn By: AM
Date: 30.11.20	Job No: K055
	DWG No: 004
	Rev:

© Hamilton_King Ltd

 

Scale 1:50 at A3

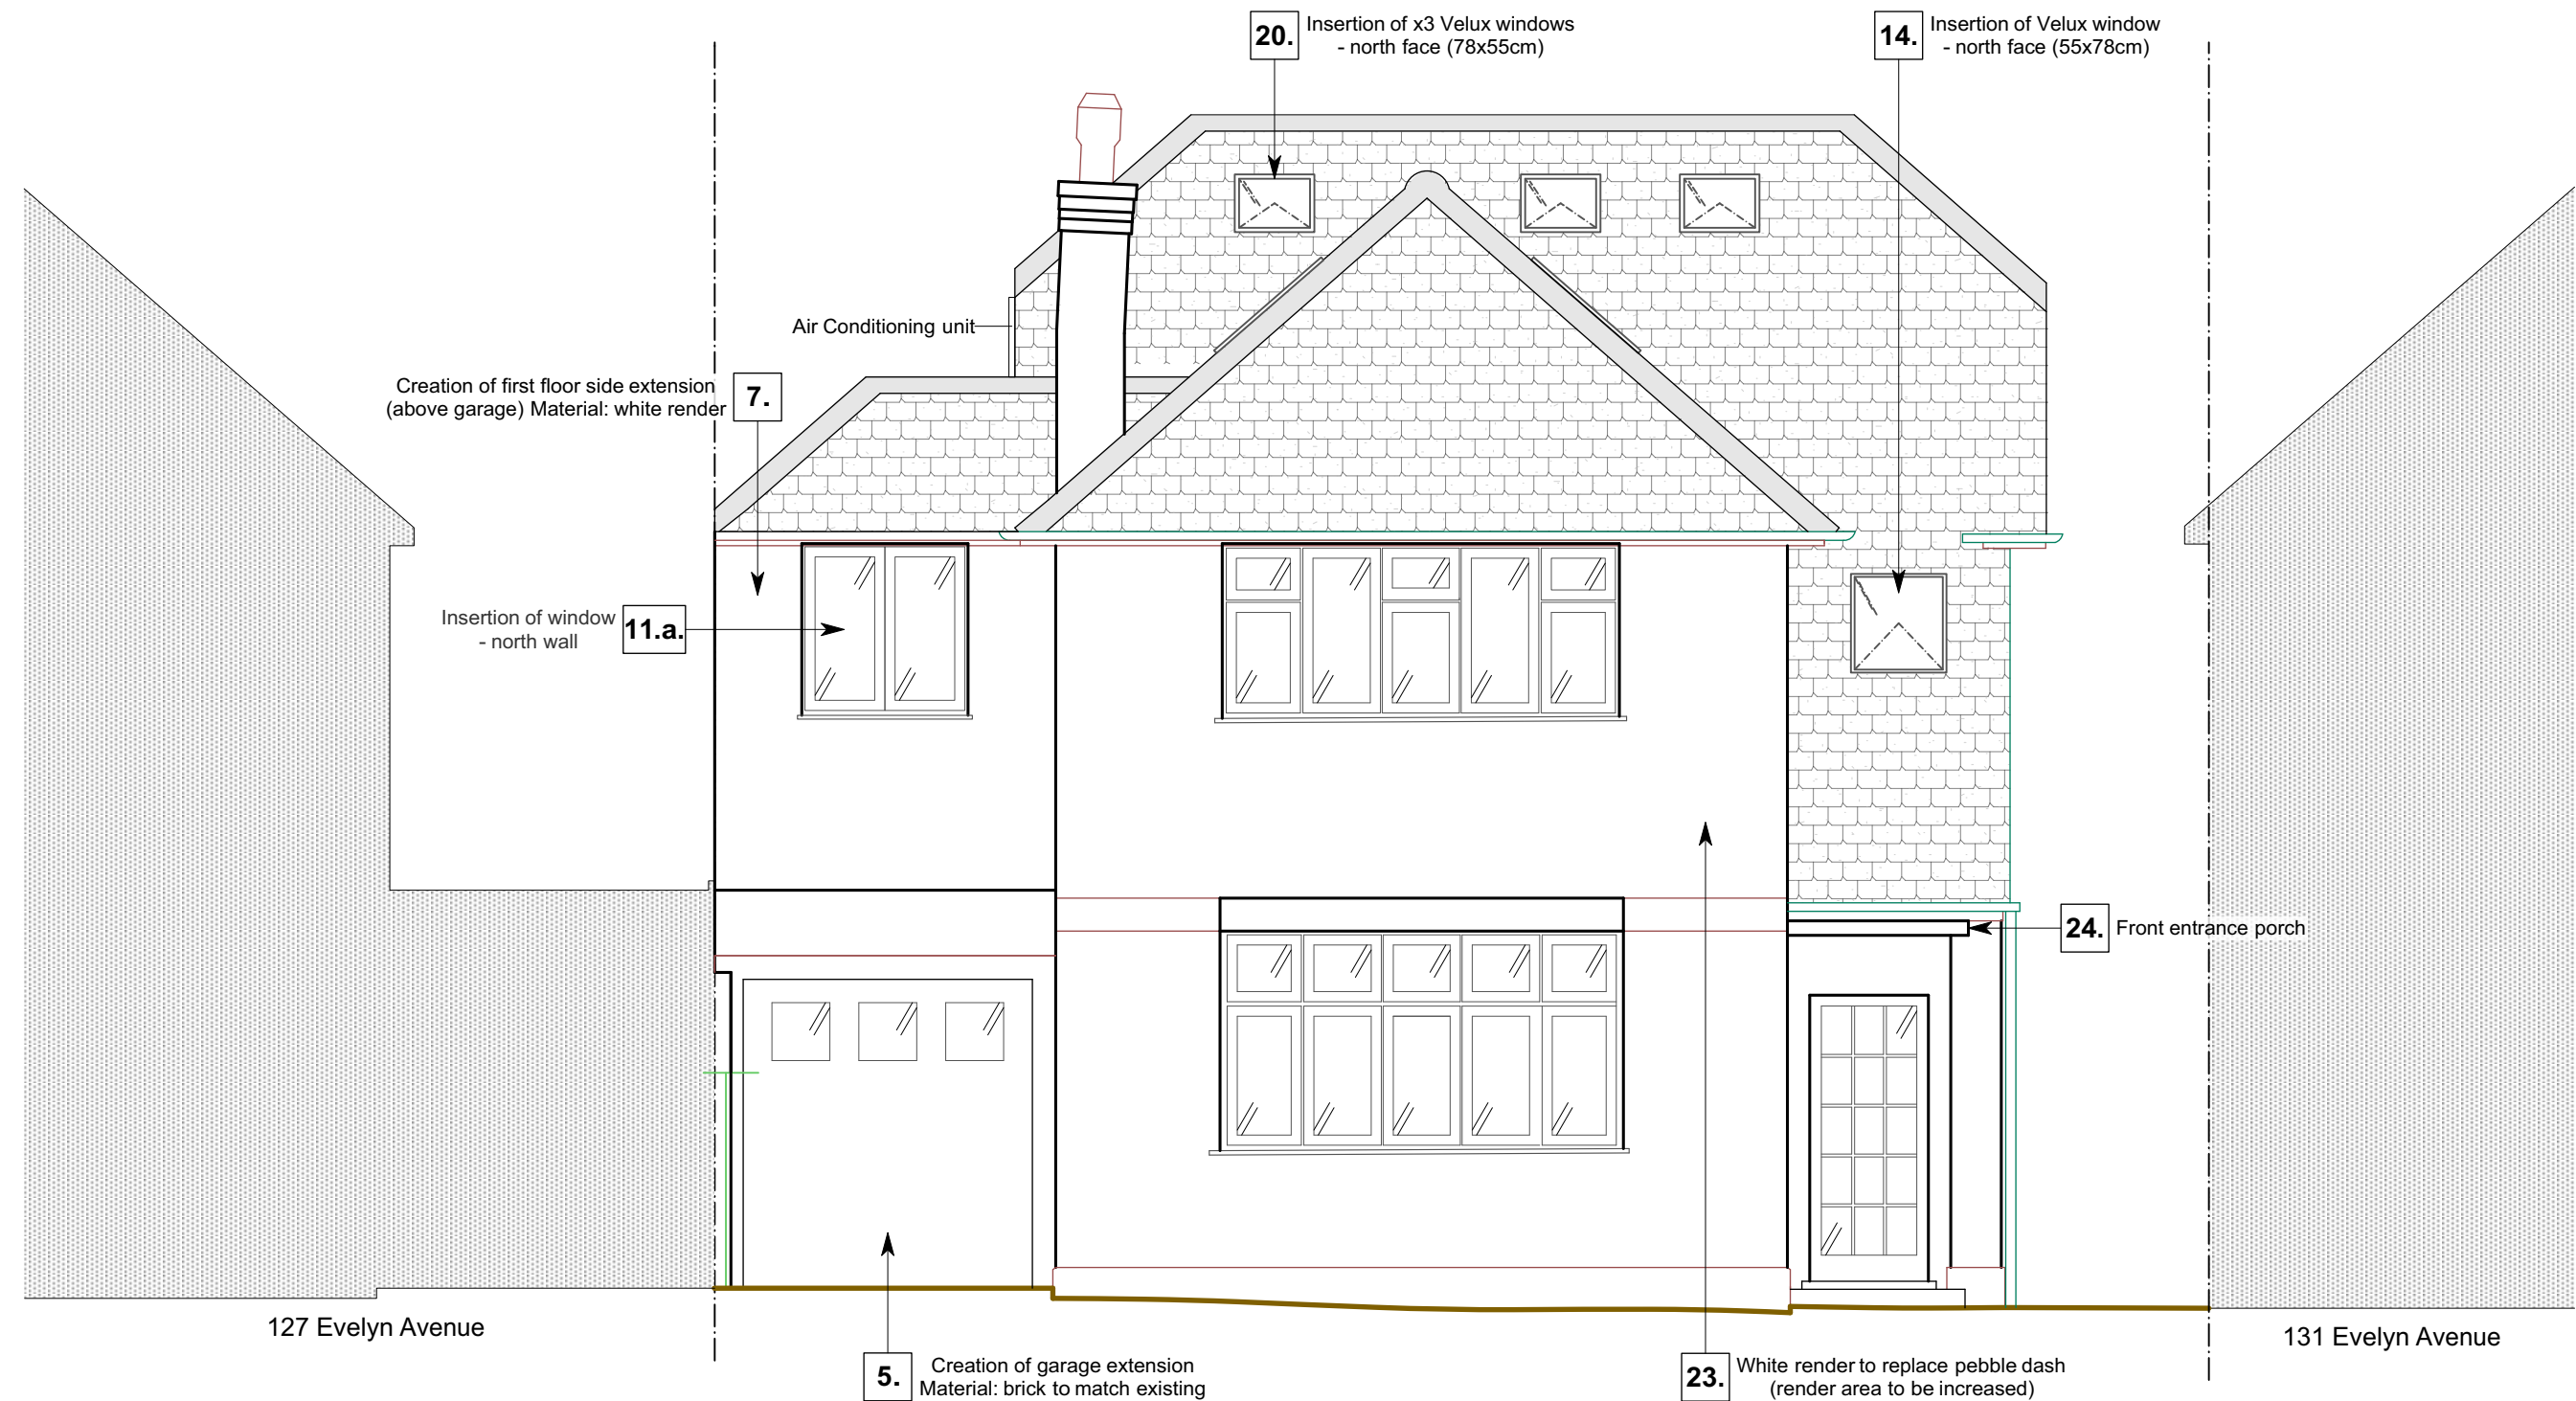

hamiltonking.

NOTES: Do not scale from this drawing. All dimensions in millimeters. All dimensions to be checked on site. All omissions and discrepancies to be reported to the designers immediately. This drawing is © Hamilton_King Ltd Use of these drawings must be authorised by HK LTD


Proposed Front Elevation

Client: Sathushen and Priya	hamiltonking.
Project: 129 Evelyn Avenue	Drawing Title: Proposed Side Elevation
Scale: as stated	Drawn By: AM
Date: 30.11.20	Job No: K055
DWG No: 005	Rev:

© hamilton_king ltd



Scale 1:50 at A3

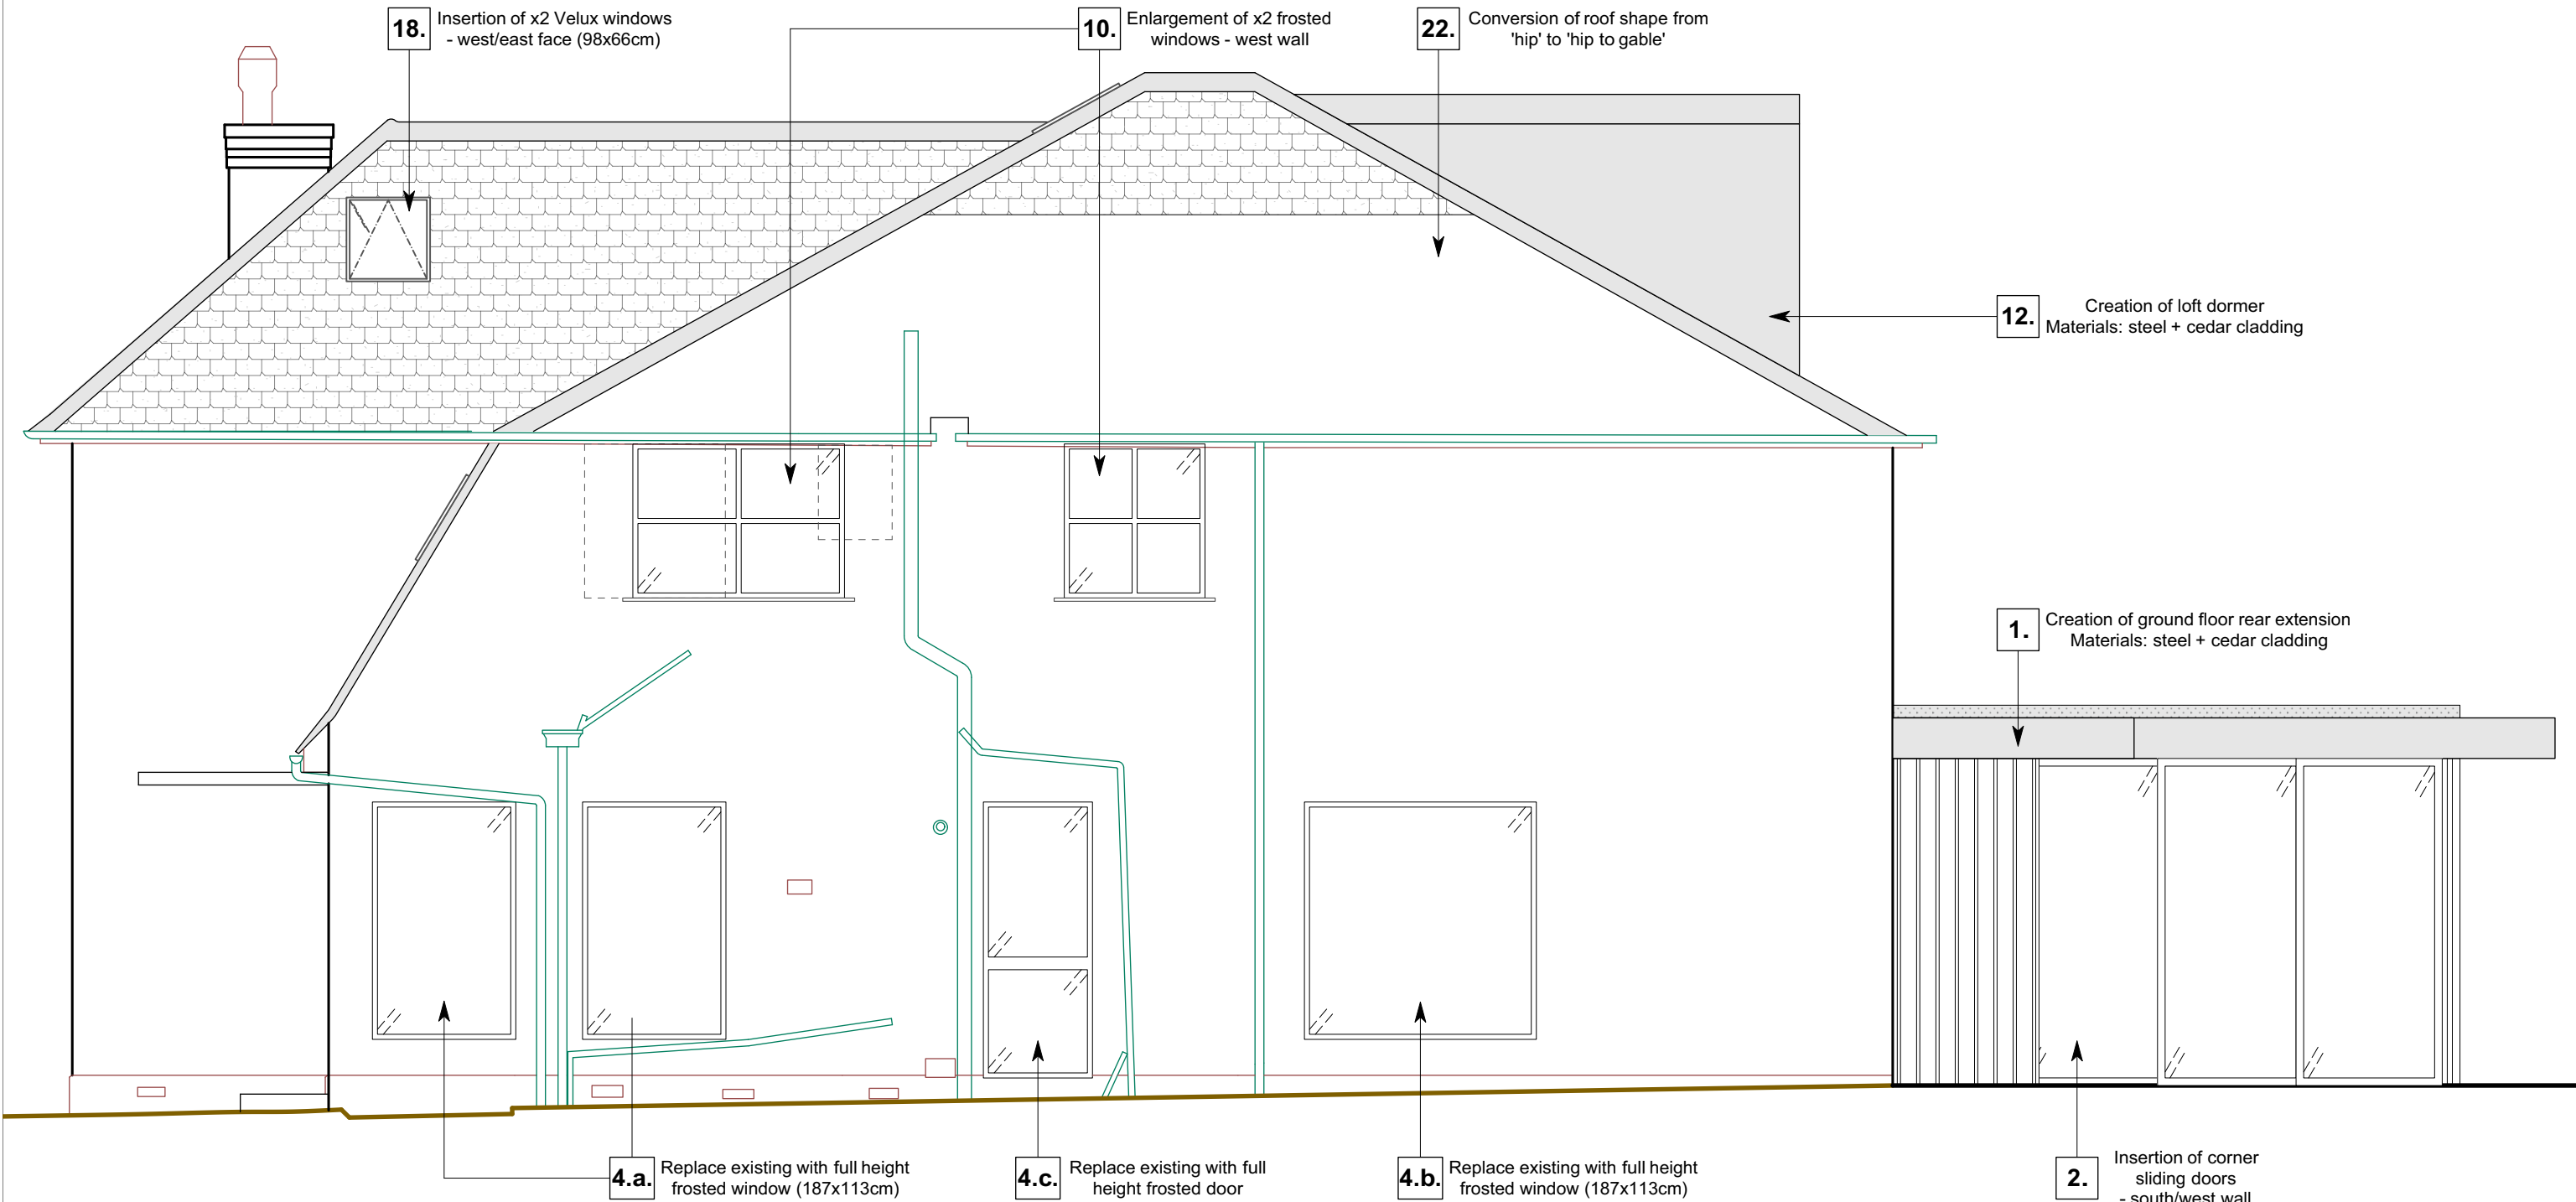


hamiltonking.

NOTES: Do not scale from this drawing. All dimensions in millimeters. All dimensions to be checked on site.
All omissions and discrepancies to be reported to the designers immediately. This drawing is ©
Hamilton_King Ltd Use of these drawings must be authorised by HK LTD


Proposed Side Elevation

Client: Sathushen and Priya	hamiltonking.	111 River Road, London W12 0PT t: 020 8996 3030 e: info@hamiltonking.com
Project: 129 Evelyn Avenue	Drawing Title: Proposed Rear Elevation	
Scale: as stated	Drawn By: AM	Checked By:
Date: 30.11.20	Job No: K055	DWG No: 006 Rev:

© hamilton_king ltd

 

Scale 1:50 at A3

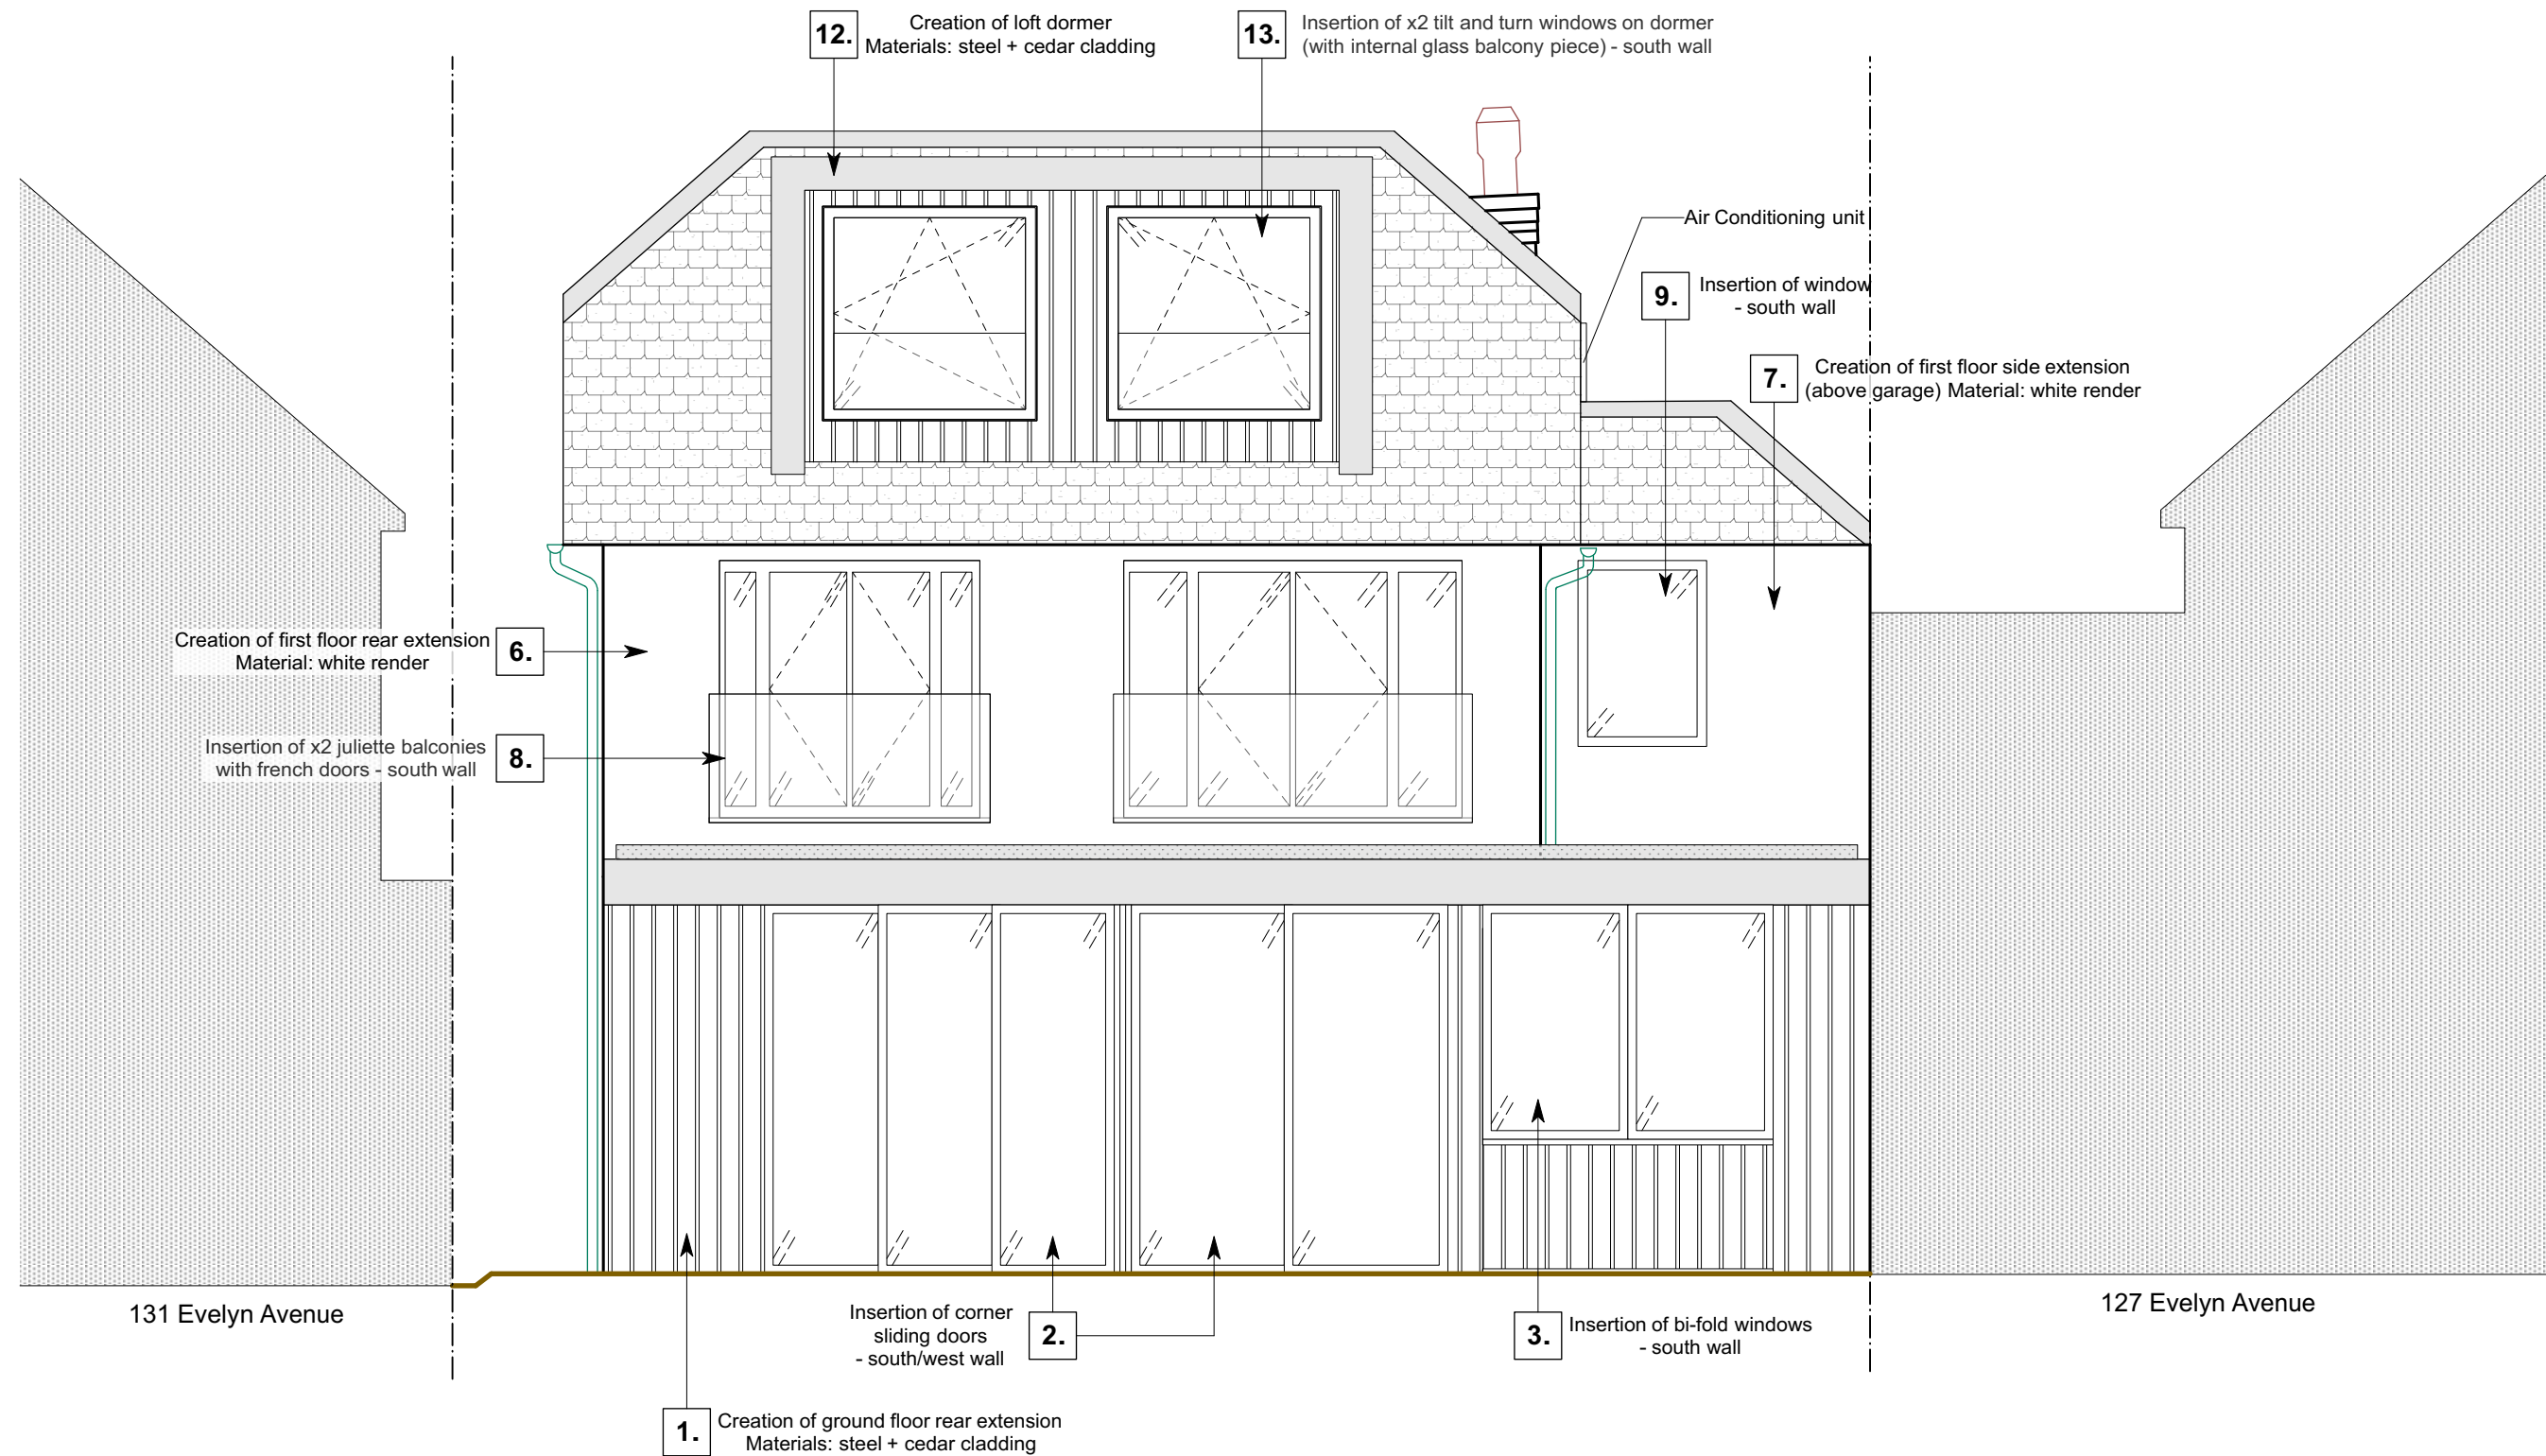

hamiltonking.

NOTES: Do not scale from this drawing. All dimensions in millimeters. All dimensions to be checked on site.
All omissions and discrepancies to be reported to the designers immediately. This drawing is ©
Hamilton_King Ltd Use of these drawings must be authorised by HK LTD


Proposed Rear Elevation

Client: Sathushen and Priya	hamiltonking.	111 River Road, London W12 7PF t: 02030913038 a: info@hamiltonking.com
Project: 129 Evelyn Avenue	Drawing Title: Proposed Side Elevation	
Scale: as stated	Drawn By: AM	Checked By:
Date: 30.11.20	Job No: K055	DWG No: 007

© Hamilton_King Ltd



Scale 1:50 at A3

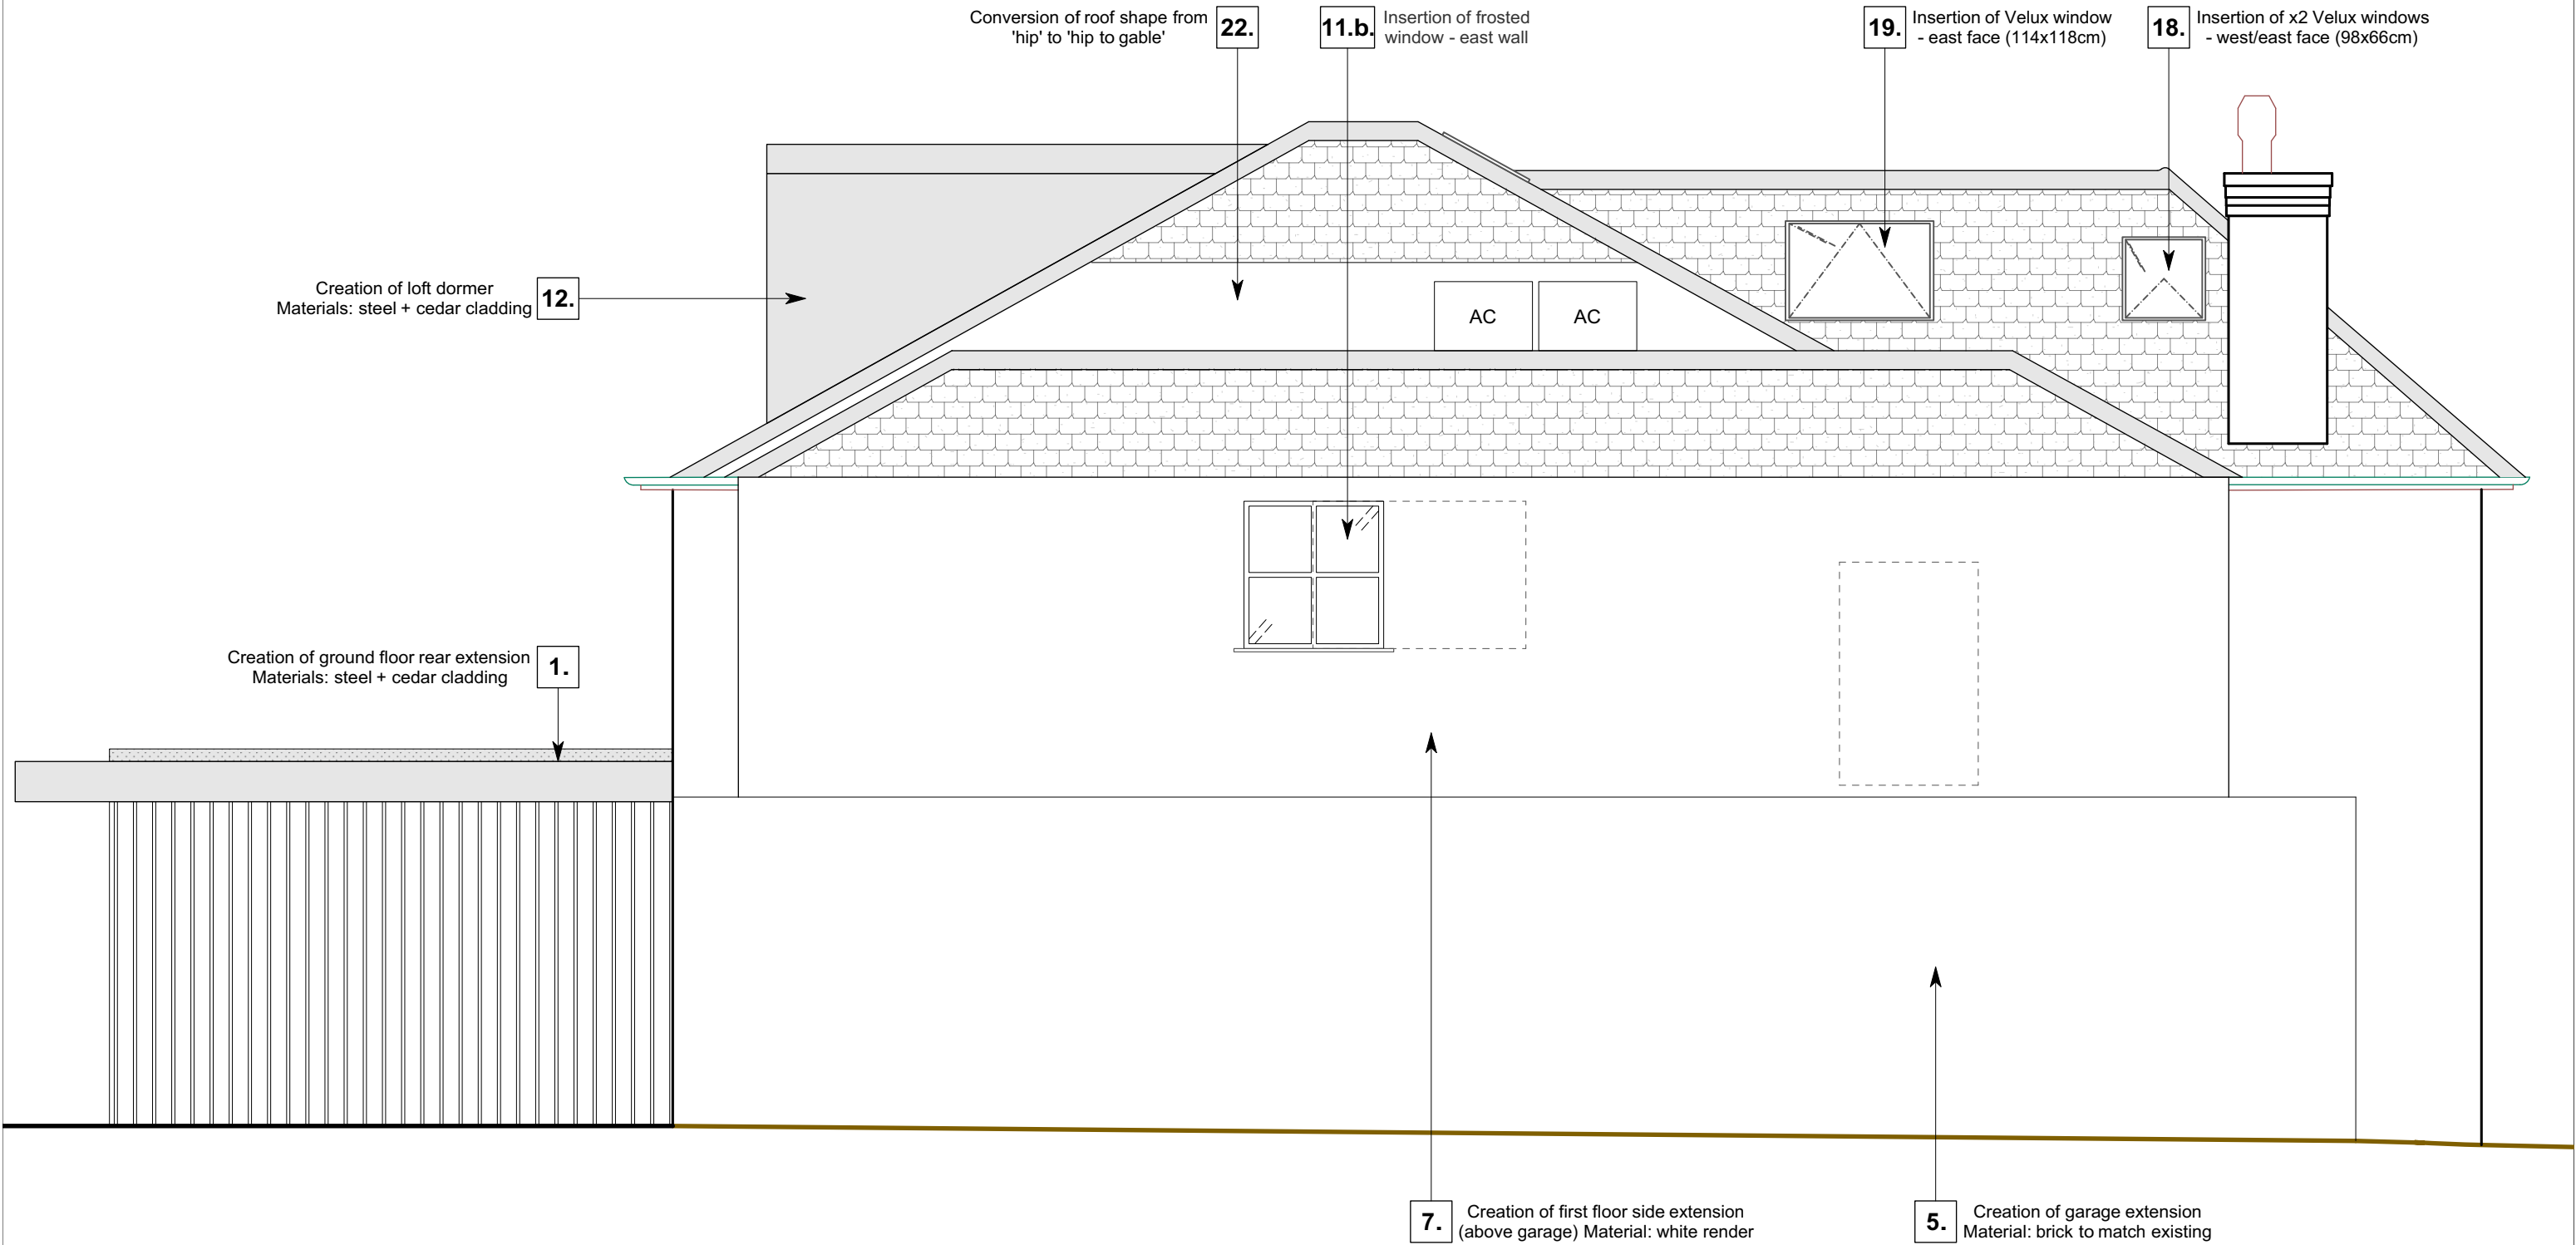


hamiltonking.

NOTES: Do not scale from this drawing. All dimensions in millimeters. All dimensions to be checked on site. All omissions and discrepancies to be reported to the designers immediately. This drawing is © Hamilton_King Ltd Use of these drawings must be authorised by HK LTD

Proposed Side Elevation

Client: Sathushen and Priya	hamiltonking.	111 Queen Road Central Singapore 068497 t: 67488000 e: info@hamiltonking.com
Project: 129 Evelyn Avenue	Drawing Title: Proposed Section	
Scale: as stated	Drawn By: AM	Checked By:
Date: 30.11.20	Job No: K055	DWG No: 008 Rev:

© Hamilton_King Ltd

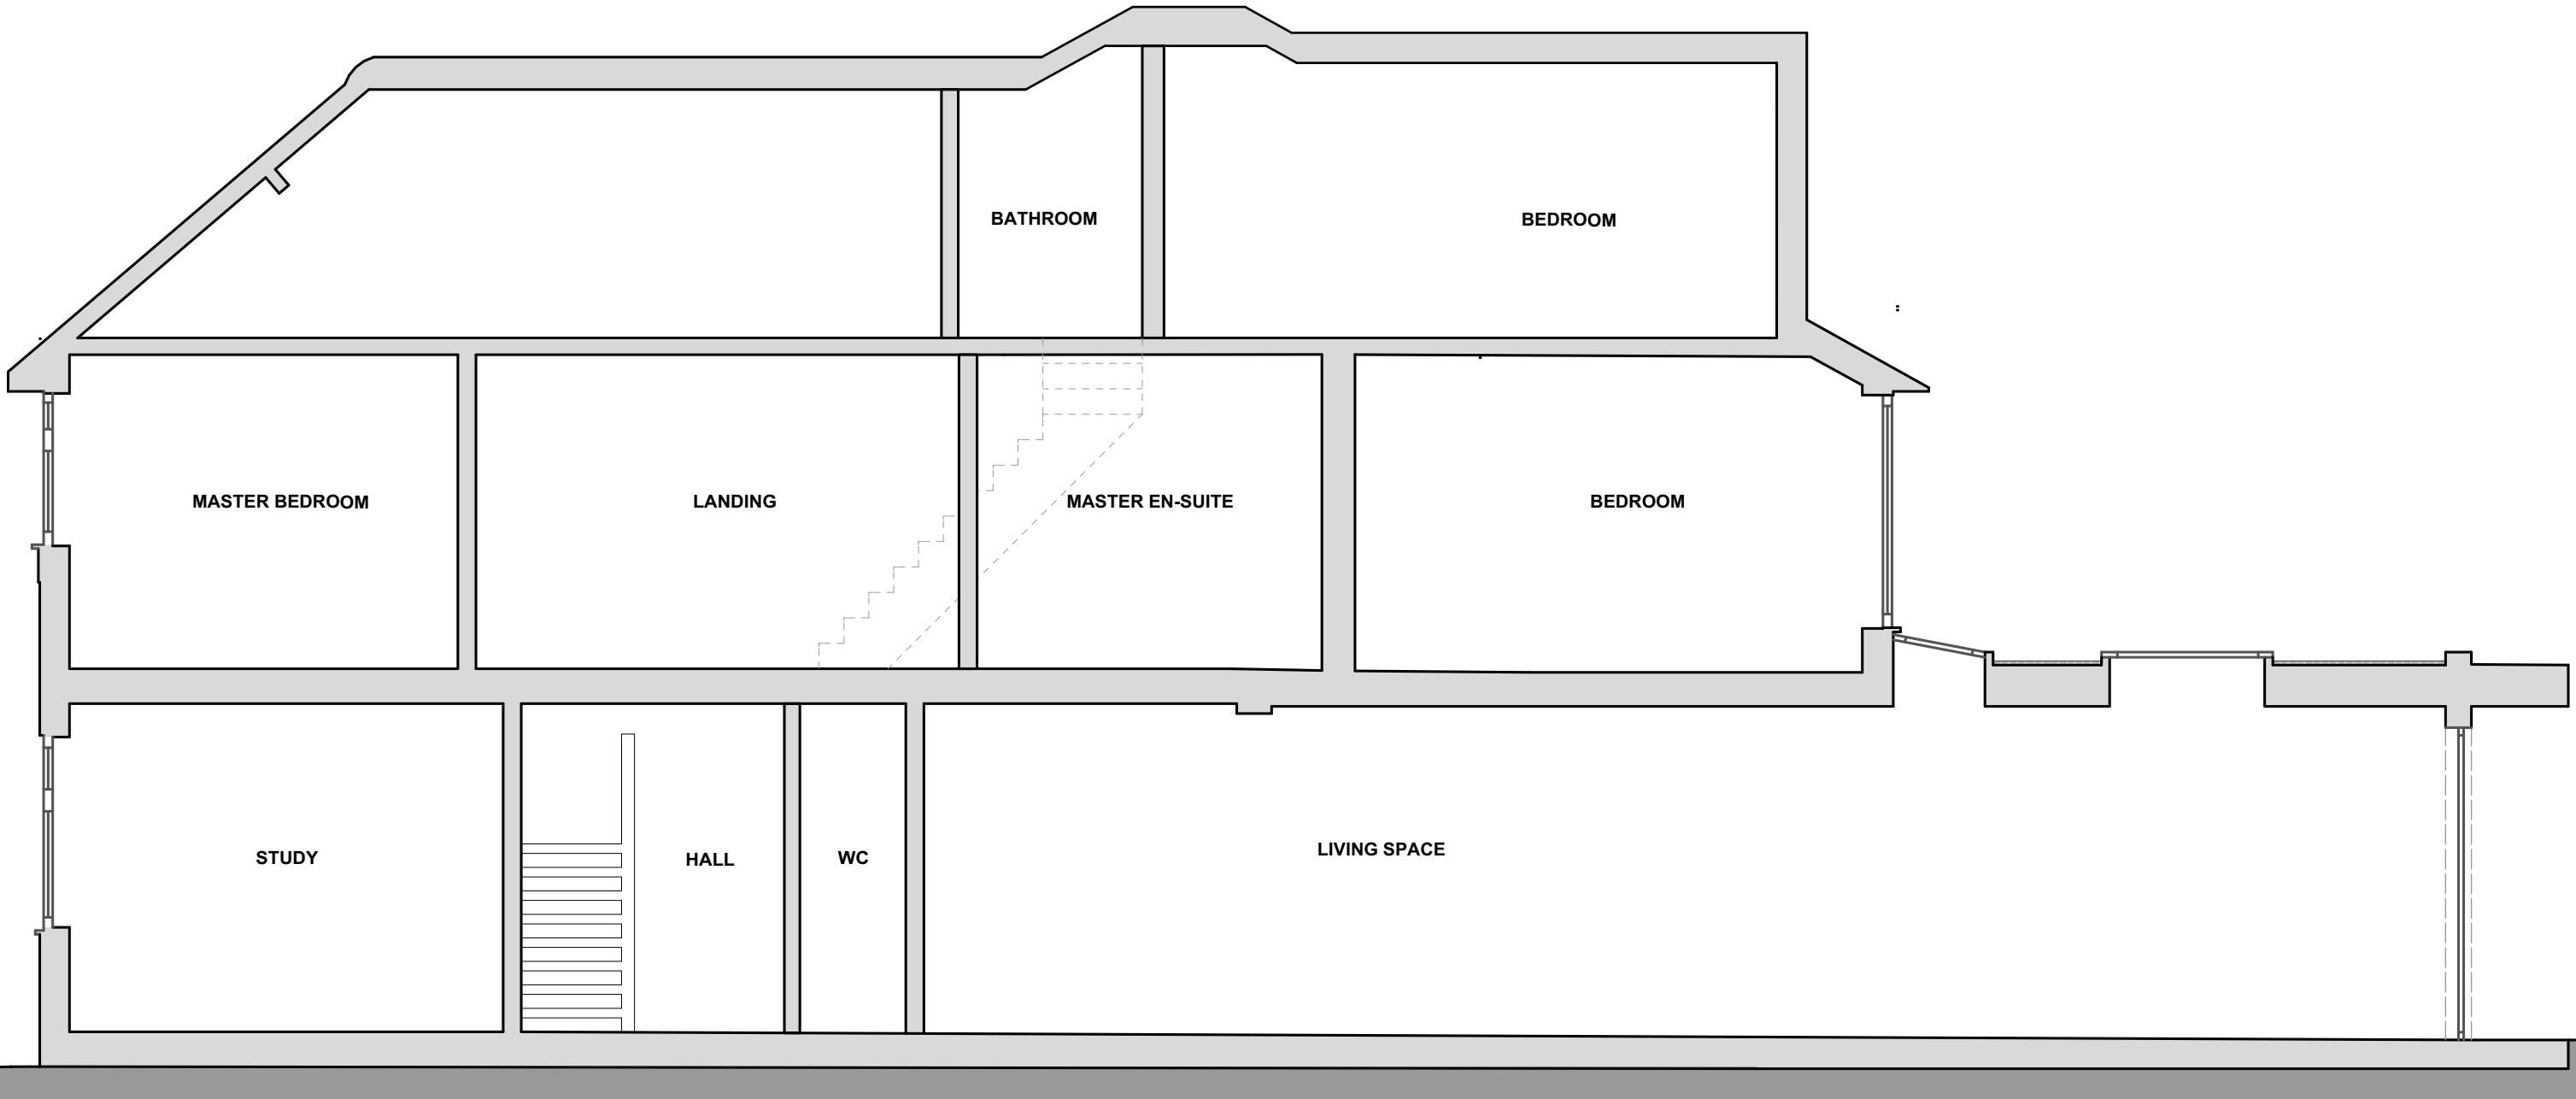

Client: Sathushen and Priya	hamilton king. 111 Dover Road London SE10 2DT t: 02030040000 e: info@hamiltonking.com		
Project: 129 Evelyn Avenue	Drawing Title: Proposed 3D		
Scale: as stated	Drawn By: AM	Checked By:	
Date: 30.11.20	Job No: K055	DWG No: 009	Rev: