



- NOTES :**
- All dimensions must be checked on site before any works commencement.
 - All discrepancies must be reported to the Main Architect before works proceed.
 - Only figured dimensions are to be used.


STRUCTURAL NOTES:

All Structural Elements Spans must be measured on site before ordering.
This drawing must be read in conjunction with the Structural Engineer's Drawings, Calculations and other details.

All drawings to be read in conjunction with structural engineer's drawings and specifications.
Note: Accurate site dimensions are to be taken by the contractor on site prior to any construction commencing.

Drawing Title Location Plan		Revision:
Drawn By: MK	Address: 83 & 85 Hillside Road HA6 1PZ	
Scale: 1:1250@A3		
Client	Mr. P.J Waran (No.85) Mr. Djabanor Narh (No.83)	
Project	Proposed Single storey rear extension including conversion of the existing garage	
Date	10 - 2020	
Dwg Name	FL13 - 101	
0255075m 		
SCALE - 1:1250@A3		
Company Address: 47 Hillfield Avenue, London, United Kingdom, NW9 6NY		
Email: info@flinedesigns.com		
Telephone: 02036426800 - 07956987287		



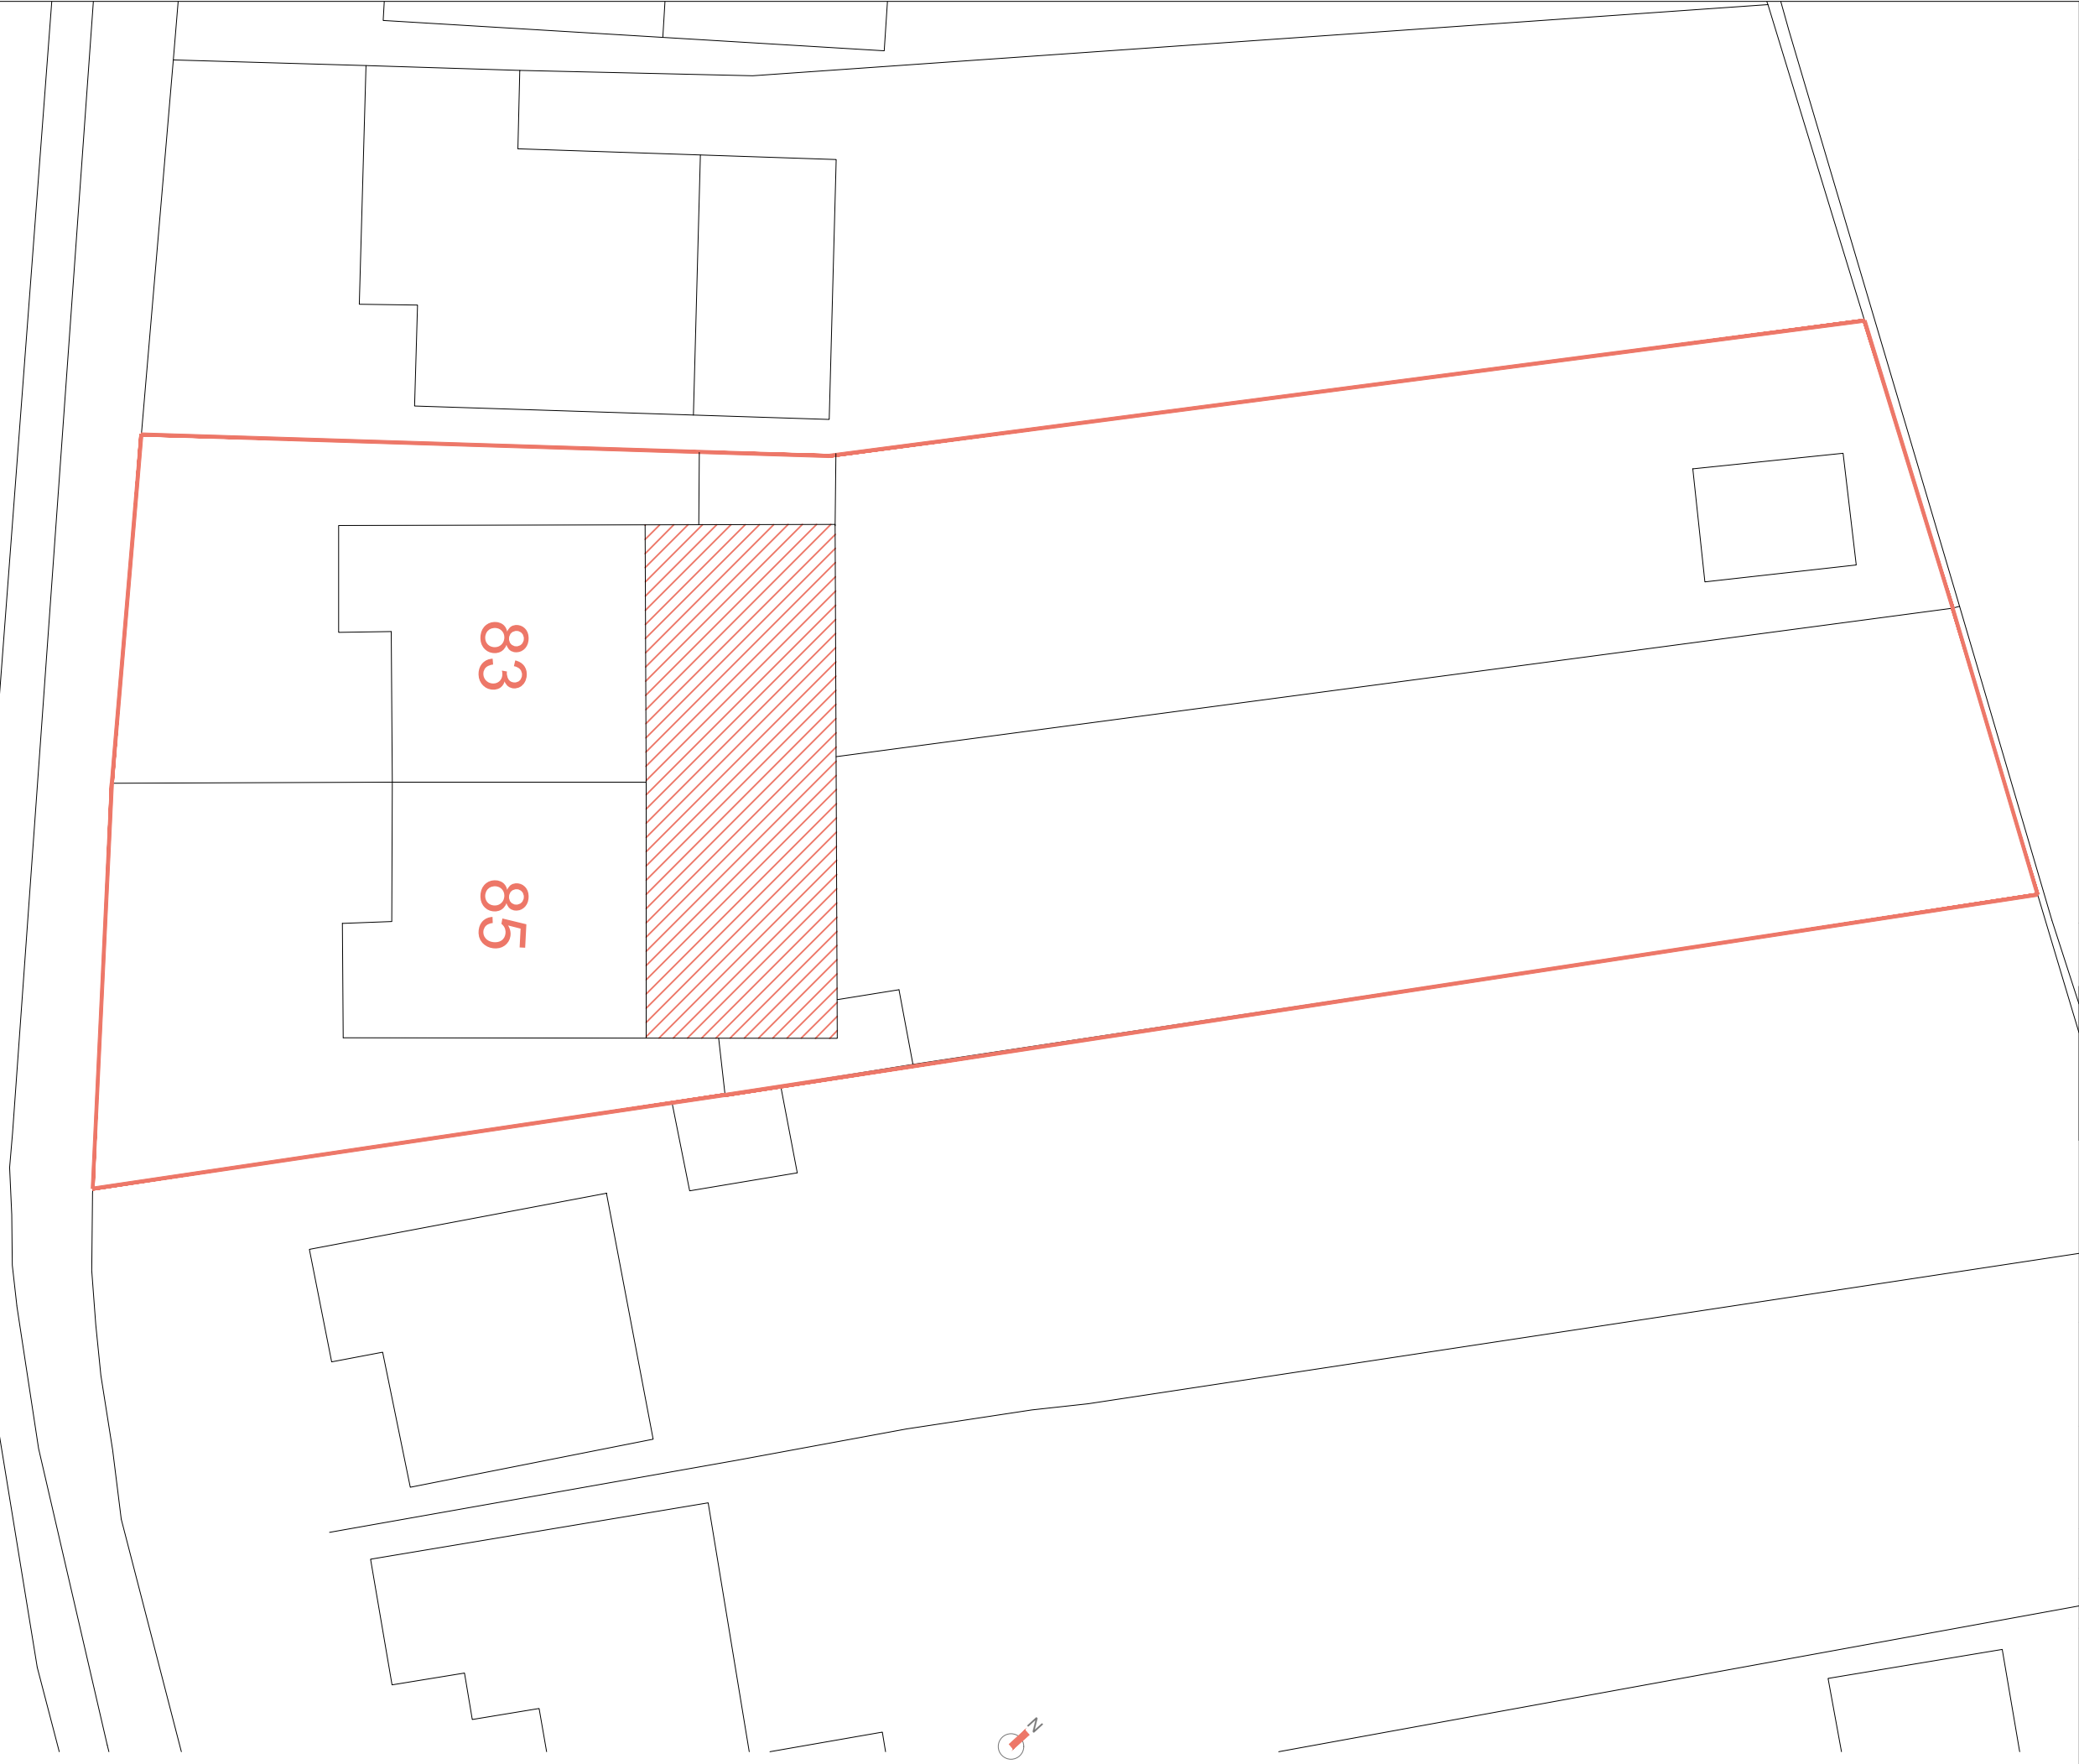

NOTES :

- All dimensions must be checked on site before any works commencement.
- All discrepancies must be reported to the Main Architect before works proceed.
- Only figured dimensions are to be used.

STRUCTURAL NOTES:

All Structural Elements Spans must be measured on site before ordering. This drawing must be read in conjunction with the Structural Engineer's Drawings, Calculations and other details.

All drawings to be read in conjunction with structural engineer's drawings and specifications.

Note: Accurate site dimensions are to be taken by the contractor on site prior to any construction commencing.

Drawing Title Block Plan		Revision:
Drawn By: MK	Address: 83 & 85 Hillside Road HA6 1PZ	
Scale: 1:200@A3		
Client	Mr. P.J Waran (No.85) Mr. Djabanor Narh (No.83)	
Project	Proposed Single storey rear extension including conversion of the existing garage	
Date	10 - 2020	
Dwg Name	FL13 - 102	

04812m

SCALE - 1:200@A3


Company Address:
47 Hillfield Avenue,
London,
United Kingdom,
NW9 6NY

Email:
info@flinedesigns.com

Telephone:
02036426800 - 07956987287

F LINE

DESIGNS

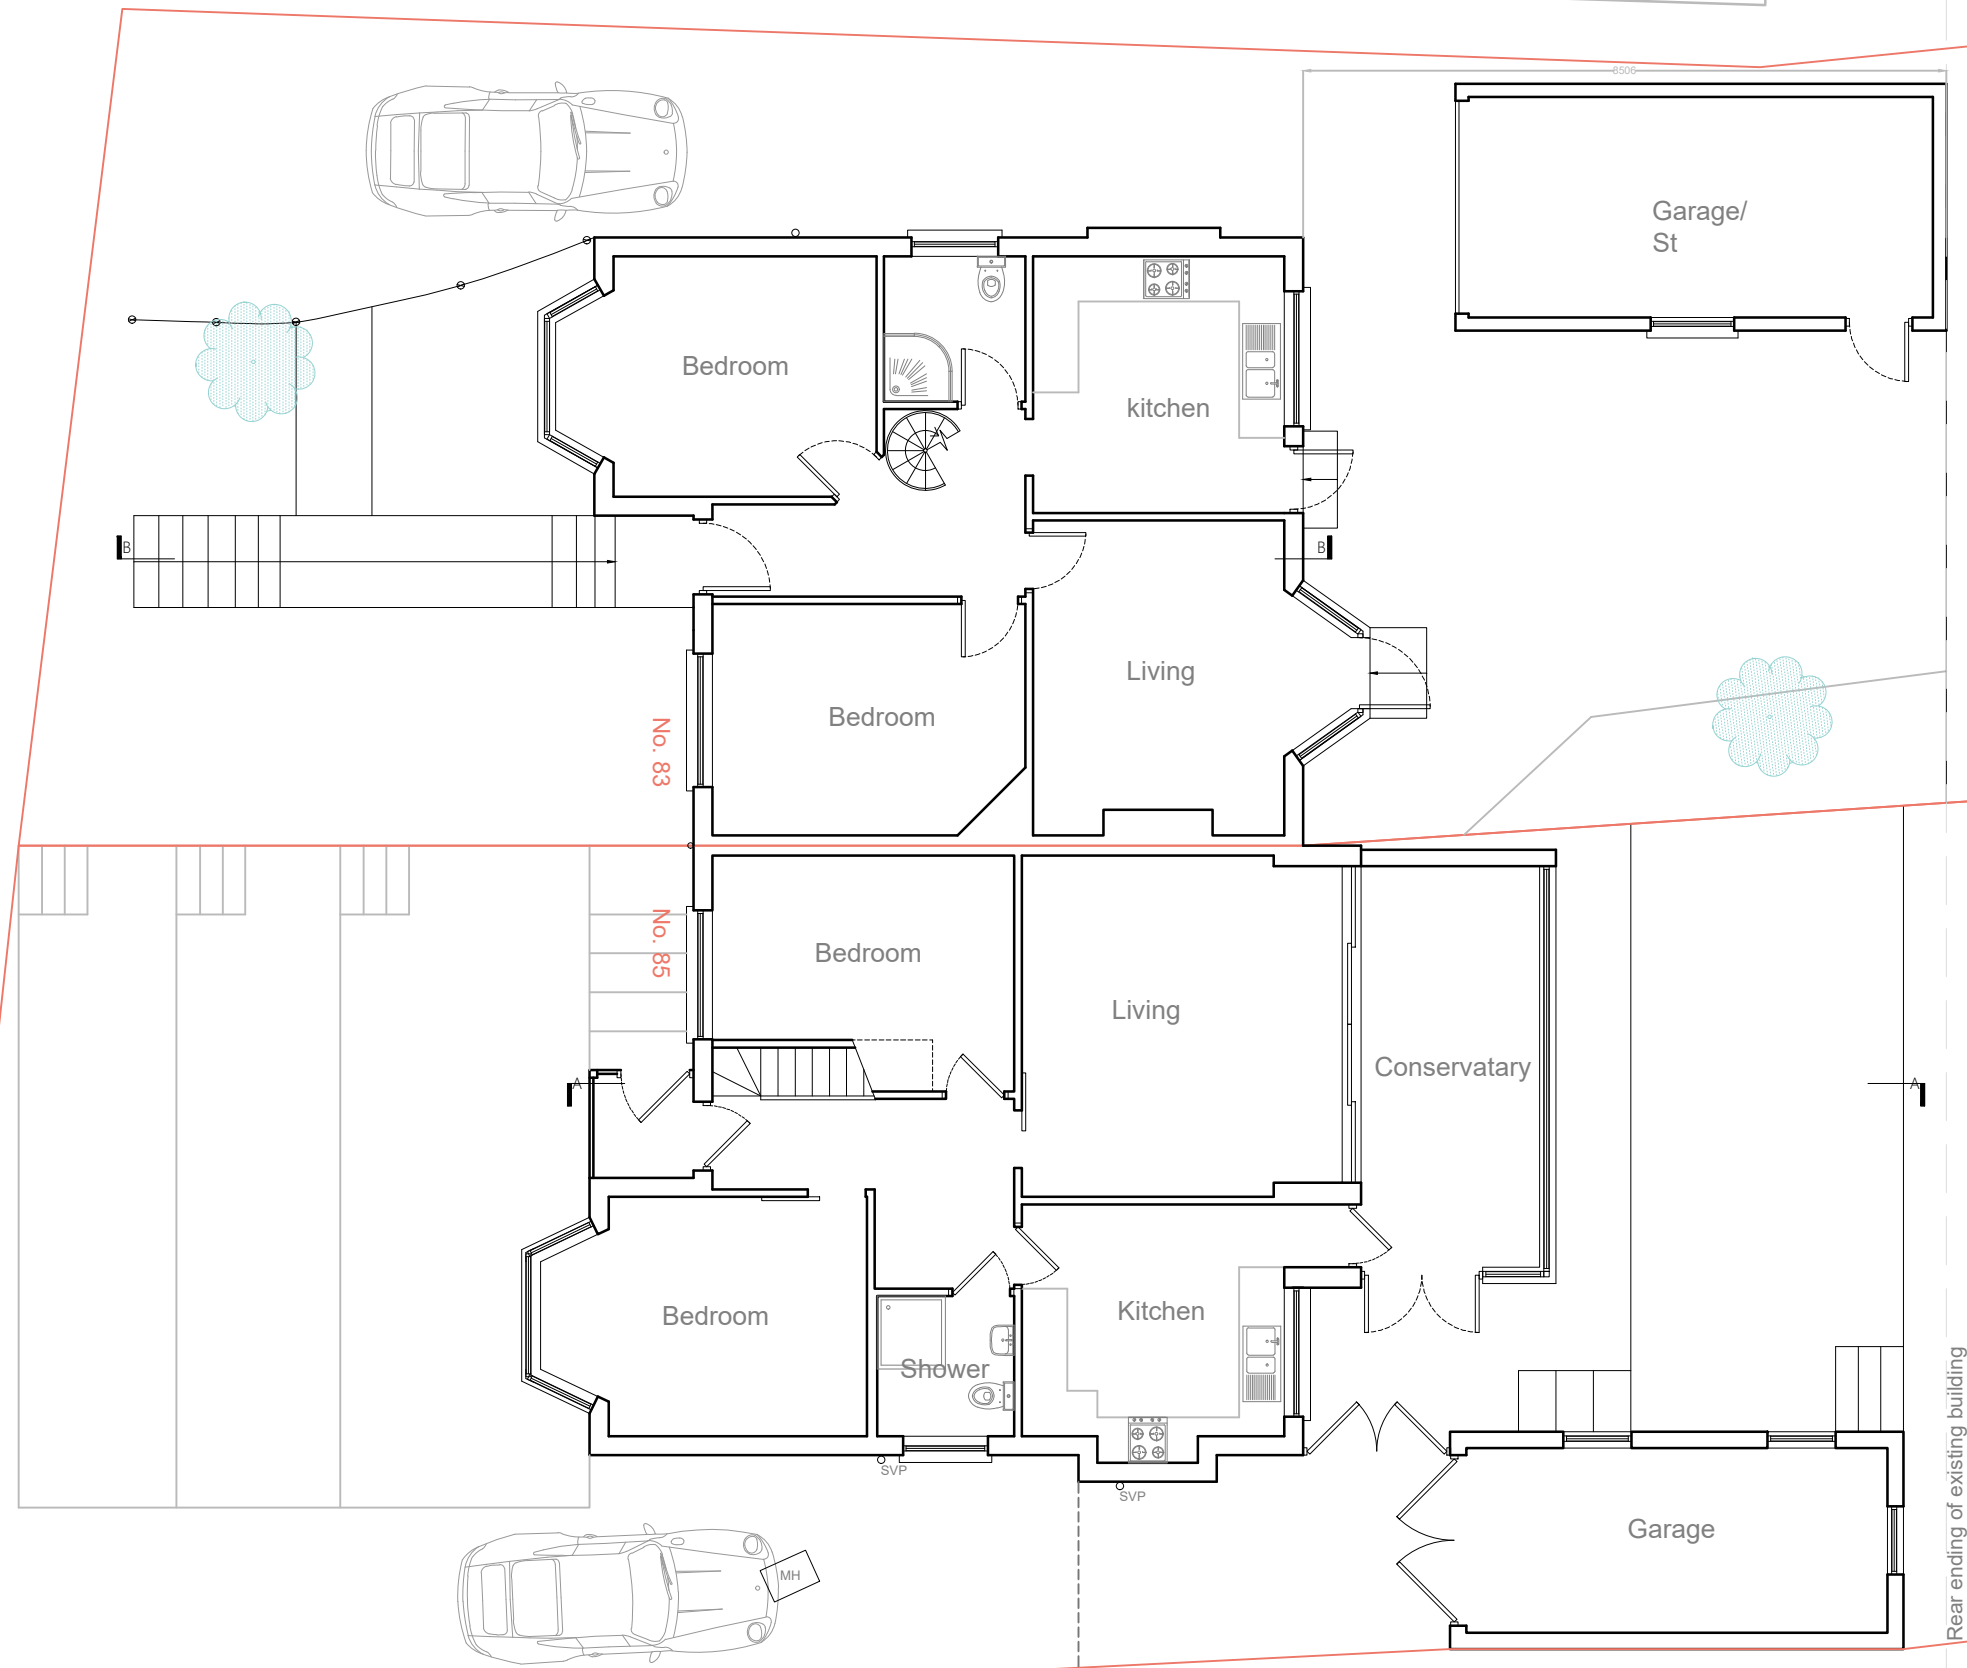

Ground Floor Plan
Existing

- NOTES :**
- All dimensions must be checked on site before any works commencement.
 - All discrepancies must be reported to the Main Architect before works proceed.
 - Only figured dimensions are to be used.


STRUCTURAL NOTES:

All Structural Elements Spans must be measured on site before ordering. This drawing must be read in conjunction with the Structural Engineer's Drawings, Calculations and other details.

All drawings to be read in conjunction with structural engineer's drawings and specifications.
Note: Accurate site dimensions are to be taken by the contractor on site prior to any construction commencing.

Drawing Title Existing Ground Floor Plan		Revision:
Drawn By: MK	Address: 83 & 85 Hillside Road HA6 1PZ	
Scale: 1:100@A3		
Client	Mr. P.J Waran (No.85) Mr. Djabanor Narh (No.83)	
Project	Proposed Single storey rear extension including conversion of the existing garage	
Date	10 - 2020	
Dwg Name	FL13 - 103	
0 2 4 6m		
SCALE - 1:100@A3		
Company Address: 47 Hillfield Avenue, London, United Kingdom, NW9 6NY		
Email: info@flinedesigns.com		
Telephone: 02036426800 - 07956987287		

F LINE
DESIGNS

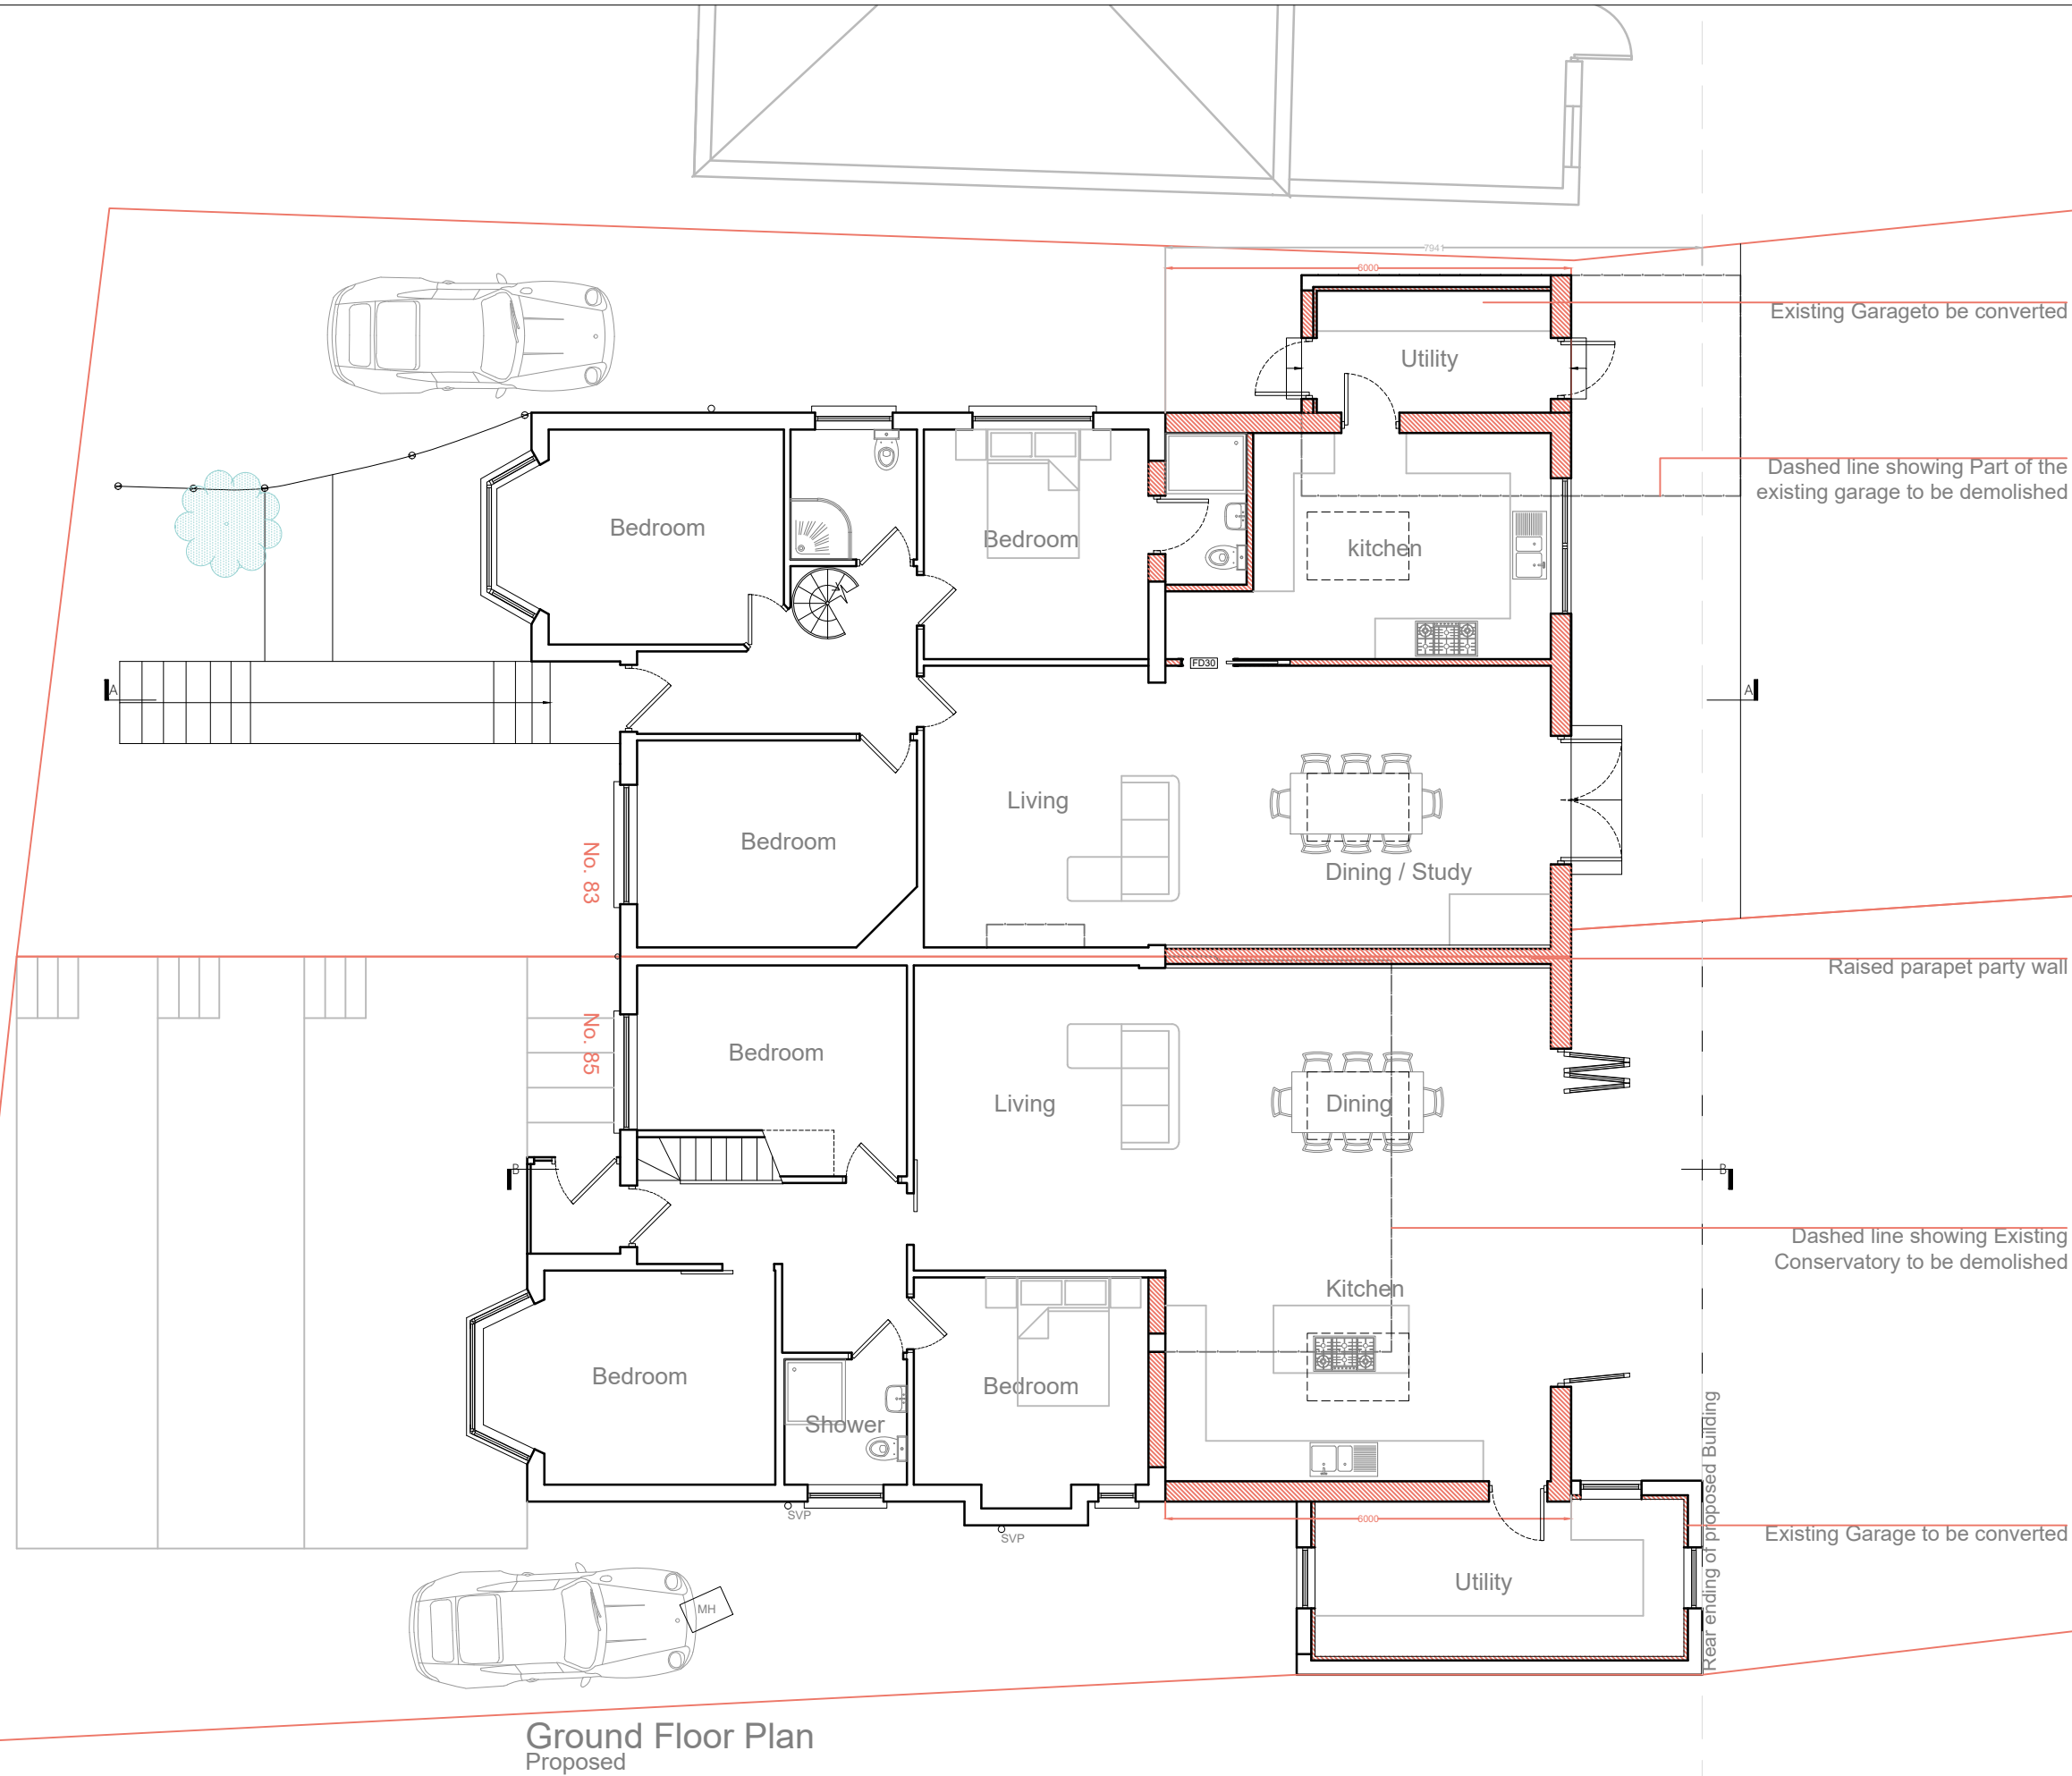

- NOTES :**
- All dimensions must be checked on site before any works commencement.
 - All discrepancies must be reported to the Main Architect before works proceed.
 - Only figured dimensions are to be used.


STRUCTURAL NOTES:

All Structural Elements Spans must be measured on site before ordering. This drawing must be read in conjunction with the Structural Engineer's Drawings, Calculations and other details.

All drawings to be read in conjunction with structural engineer's drawings and specifications.
Note: Accurate site dimensions are to be taken by the contractor on site prior to any construction commencing.

Drawing Title Existing Ground Floor Plan		Revision: A
Drawn By: MK	Address: 83 & 85 Hillside Road HA6 1PZ	
Scale: 1:100@A3		
Client	Mr. P.J Waran (No.85) Mr. Djabanor Narh (No.83)	
Project	Proposed Single storey rear extension including conversion of the existing garage	
Date	10 - 2020	
Dwg Name	FL13 - 104	
0 2 4 6m		
SCALE - 1:100@A3		
Company Address: 47 Hillfield Avenue, London, United Kingdom, NW9 6NY		
Email: info@flinedesigns.com		
Telephone: 02036426800 - 07956987287		




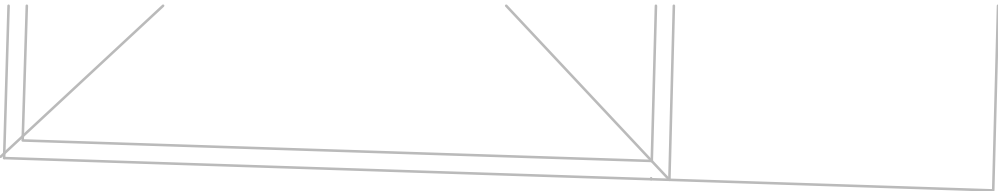

- NOTES :**
- All dimensions must be checked on site before any works commencement.
 - All discrepancies must be reported to the Main Architect before works proceed.
 - Only figured dimensions are to be used.

STRUCTURAL NOTES:
All Structural Elements Spans must be measured on site before ordering.
This drawing must be read in conjunction with the Structural Engineer's Drawings, Calculations and other details.

All drawings to be read in conjunction with structural engineer's drawings and specifications.
Note: Accurate site dimensions are to be taken by the contractor on site prior to any construction commencing.

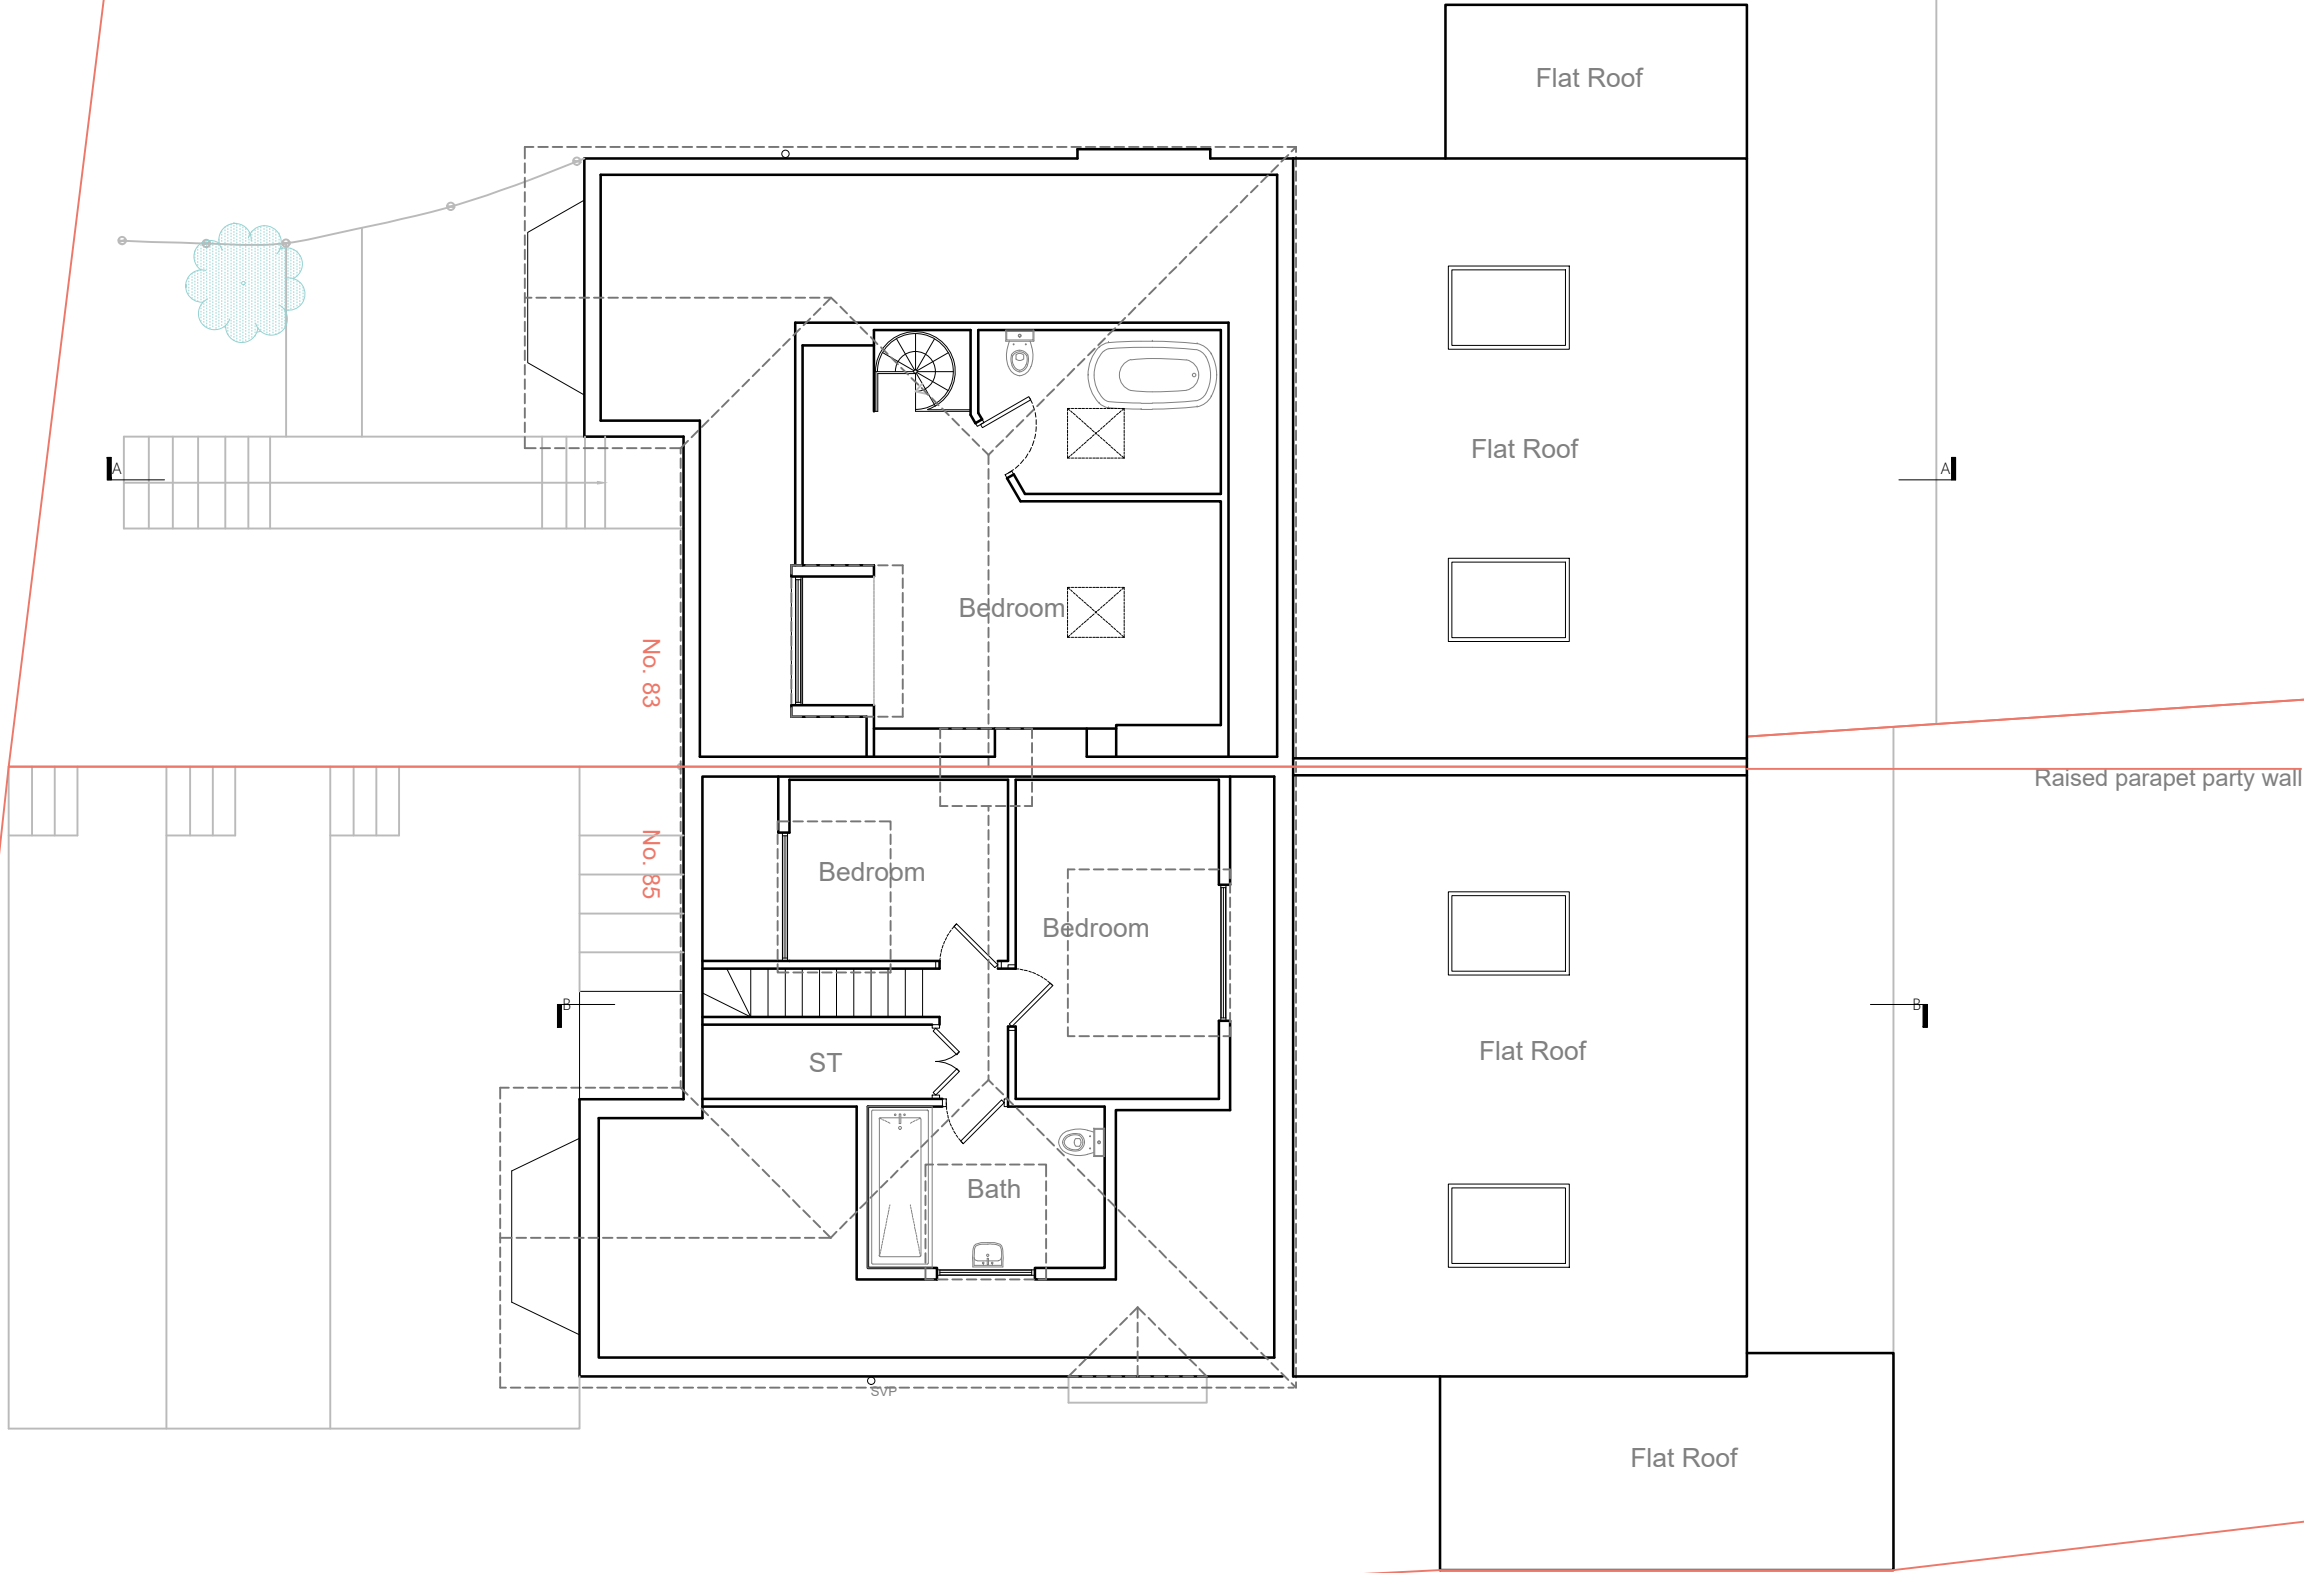

Loft Floor Plan with Roof Over (in Grey Dashed Lines)
Proposed

Drawing Title Proposed First Floor Plan	Revision: A
--	-----------------------

Drawn By: MK	Address: 83 & 85 Hillside Road HA6 1PZ
Scale: 1:100@A3	

Client	Mr. P.J Waran (No.85) Mr. Djabanor Narh (No.83)
---------------	--

Project	Proposed Single storey rear extension including conversion of the existing garage
----------------	---

Date	10 - 2020
-------------	-----------

Dwg Name	FL13 - 106
-----------------	------------



SCALE - 1:100@A3


Company Address:
47 Hillfield Avenue,
London,
United Kingdom,
NW9 6NY

Email:
info@flinedesigns.com


Telephone:
02036426800 - 07956987287

F LINE
DESIGNS



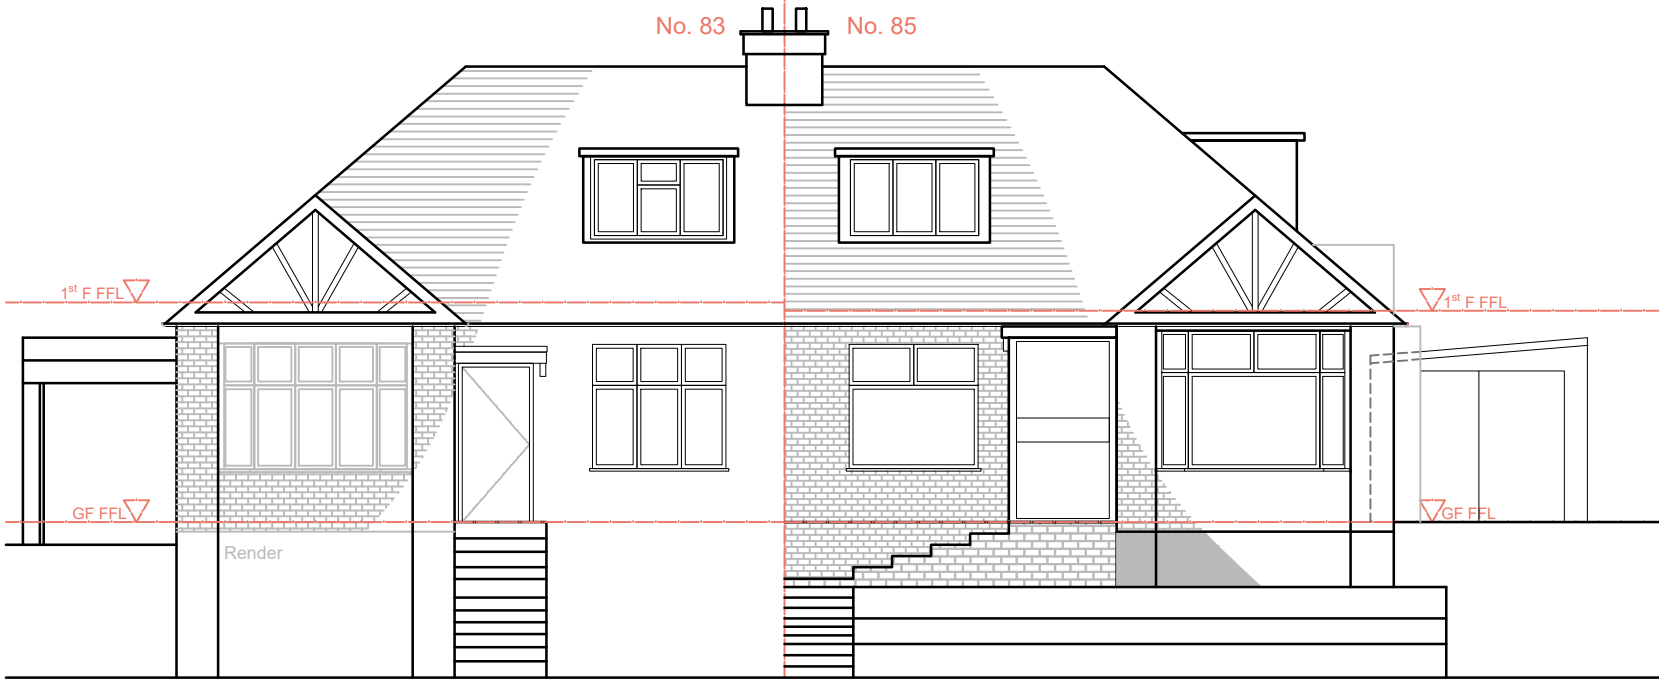

Front Elevation
Existing

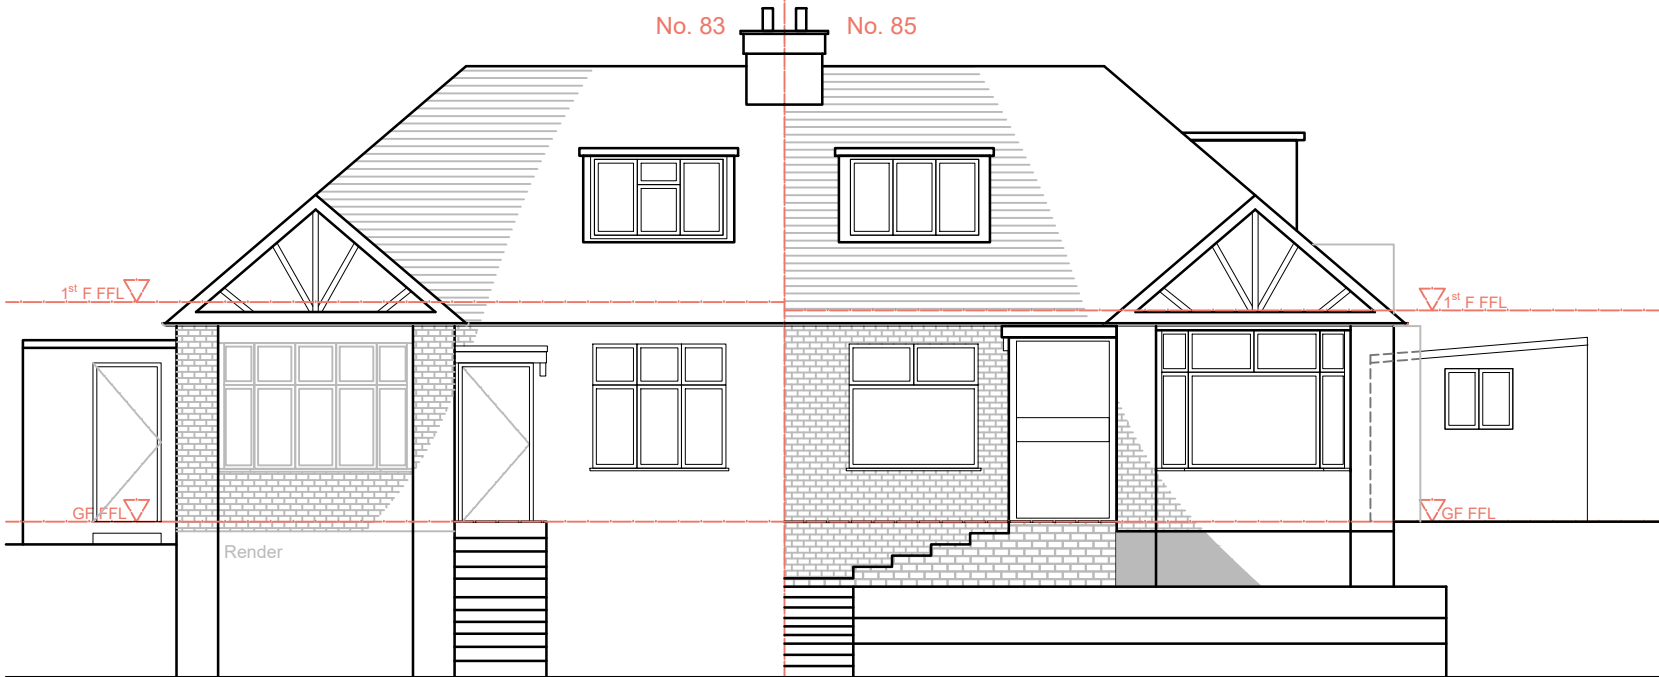

Front Elevation
Proposed

- NOTES :**
- All dimensions must be checked on site before any works commencement.
 - All discrepancies must be reported to the Main Architect before works proceed.
 - Only figured dimensions are to be used.


STRUCTURAL NOTES:

All Structural Elements Spans must be measured on site before ordering. This drawing must be read in conjunction with the Structural Engineer's Drawings, Calculations and other details.


All drawings to be read in conjunction with structural engineer's drawings and specifications.
Note: Accurate site dimensions are to be taken by the contractor on site prior to any construction commencing.

Drawing Title Existing and Proposed Front Elevations		Revision: A
Drawn By: MK	Address: 83 & 85 Hillside Road HA6 1PZ	
Scale: 1:100@A3	Client Mr. P.J Waran (No.85) Mr. Djabanor Narh (No.83)	
Project	Proposed Single storey rear extension including conversion of the existing garage	
Date	10 - 2020	
Dwg Name	FL13 - 107	
0 2 4 6m		
SCALE - 1:100@A3		
Company Address: 47 Hillfield Avenue, London, United Kingdom, NW9 6NY		
Email: info@finedesigns.com		
Telephone: 02036426800 - 07956987287		

F LINE
DESIGNS

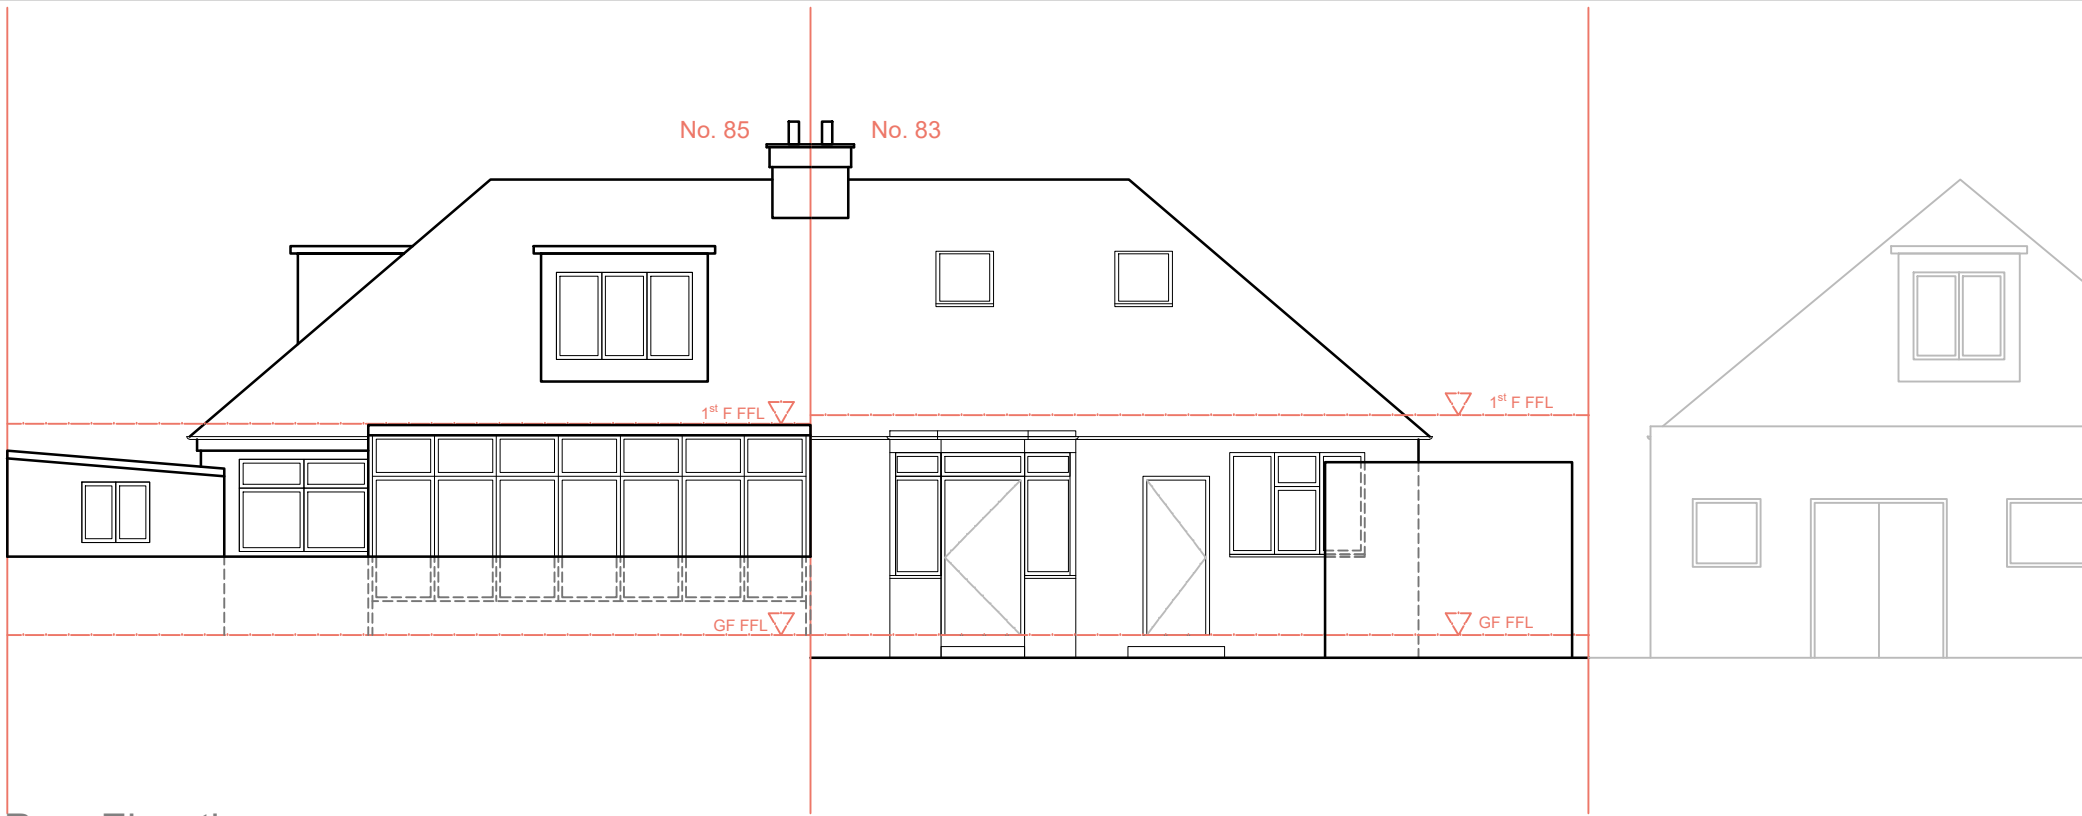

Rear Elevation
Existing

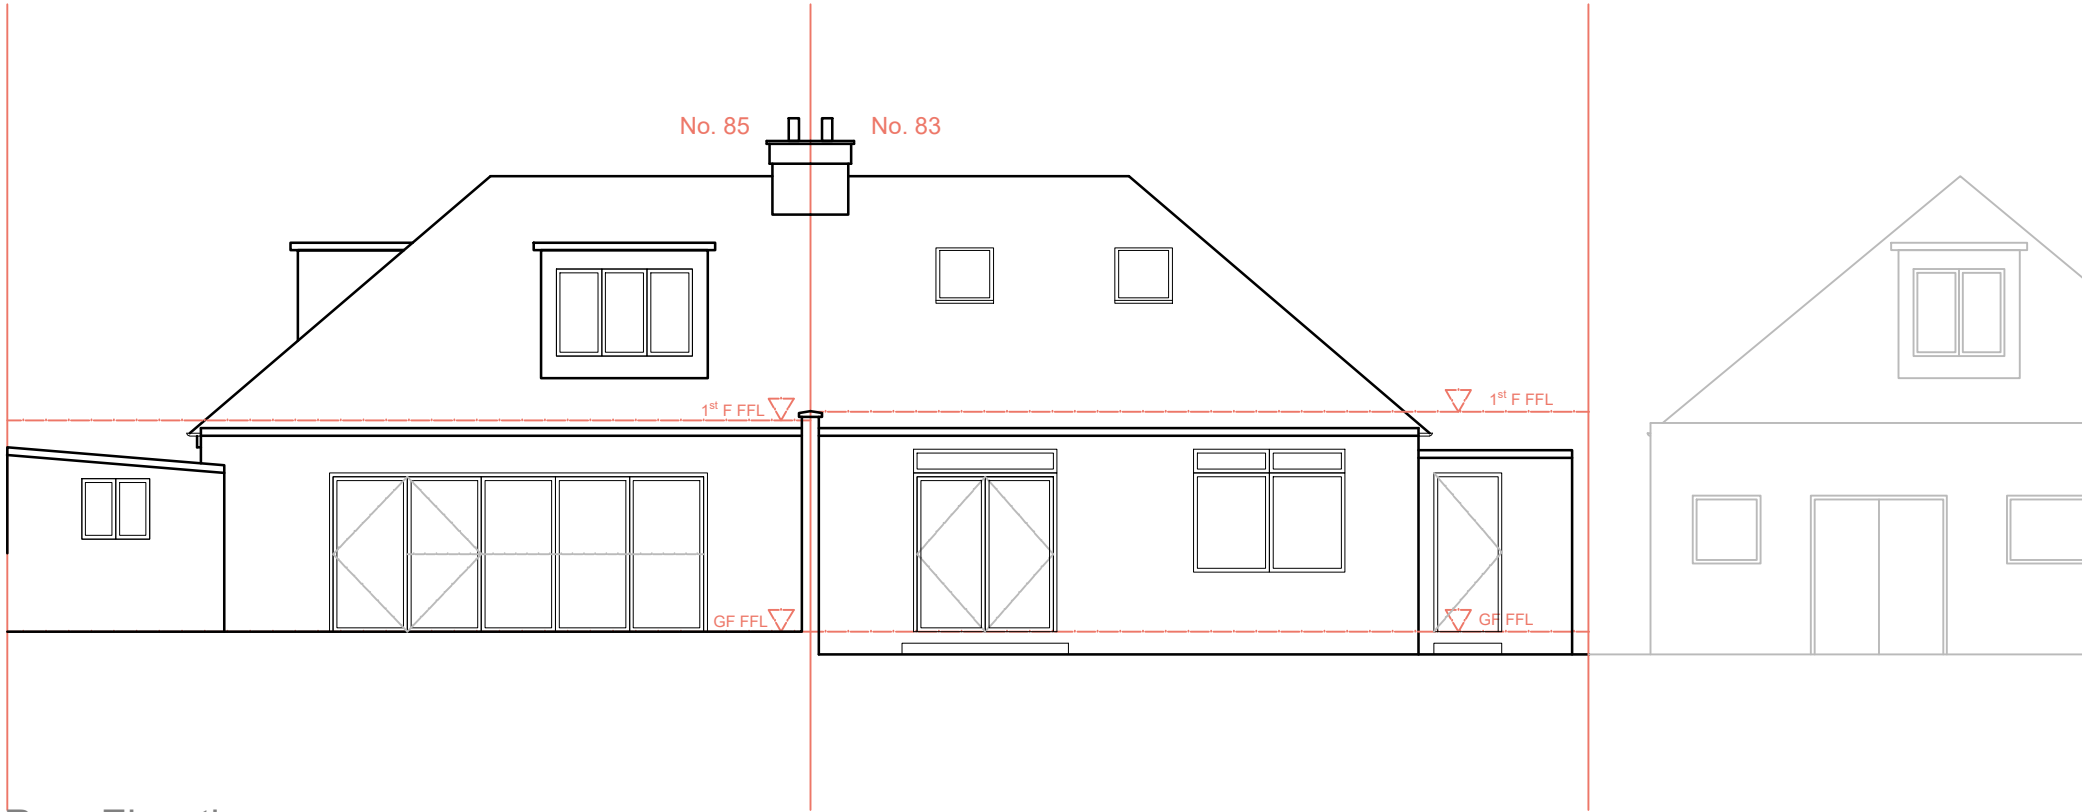

Rear Elevation
Proposed

- NOTES :**
- All dimensions must be checked on site before any works commencement.
 - All discrepancies must be reported to the Main Architect before works proceed.
 - Only figured dimensions are to be used.


STRUCTURAL NOTES:

All Structural Elements Spans must be measured on site before ordering. This drawing must be read in conjunction with the Structural Engineer's Drawings, Calculations and other details.


All drawings to be read in conjunction with structural engineer's drawings and specifications.
Note: Accurate site dimensions are to be taken by the contractor on site prior to any construction commencing.

Drawing Title Existing and Proposed Front Elevations		Revision: A
Drawn By: MK	Address: 83 & 85 Hillside Road HA6 1PZ	
Scale: 1:100@A3		
Client	Mr. P.J Waran (No.85) Mr. Djabanor Narh (No.83)	
Project	Proposed Single storey rear extension including conversion of the existing garage	
Date	10 - 2020	
Dwg Name	FL13 - 107	
0246m		
SCALE - 1:100@A3		
Company Address: 47 Hillfield Avenue, London, United Kingdom, NW9 6NY		
Email: info@flinedesigns.com		
Telephone: 02036426800 - 07956987287		

F LINE
DESIGNS

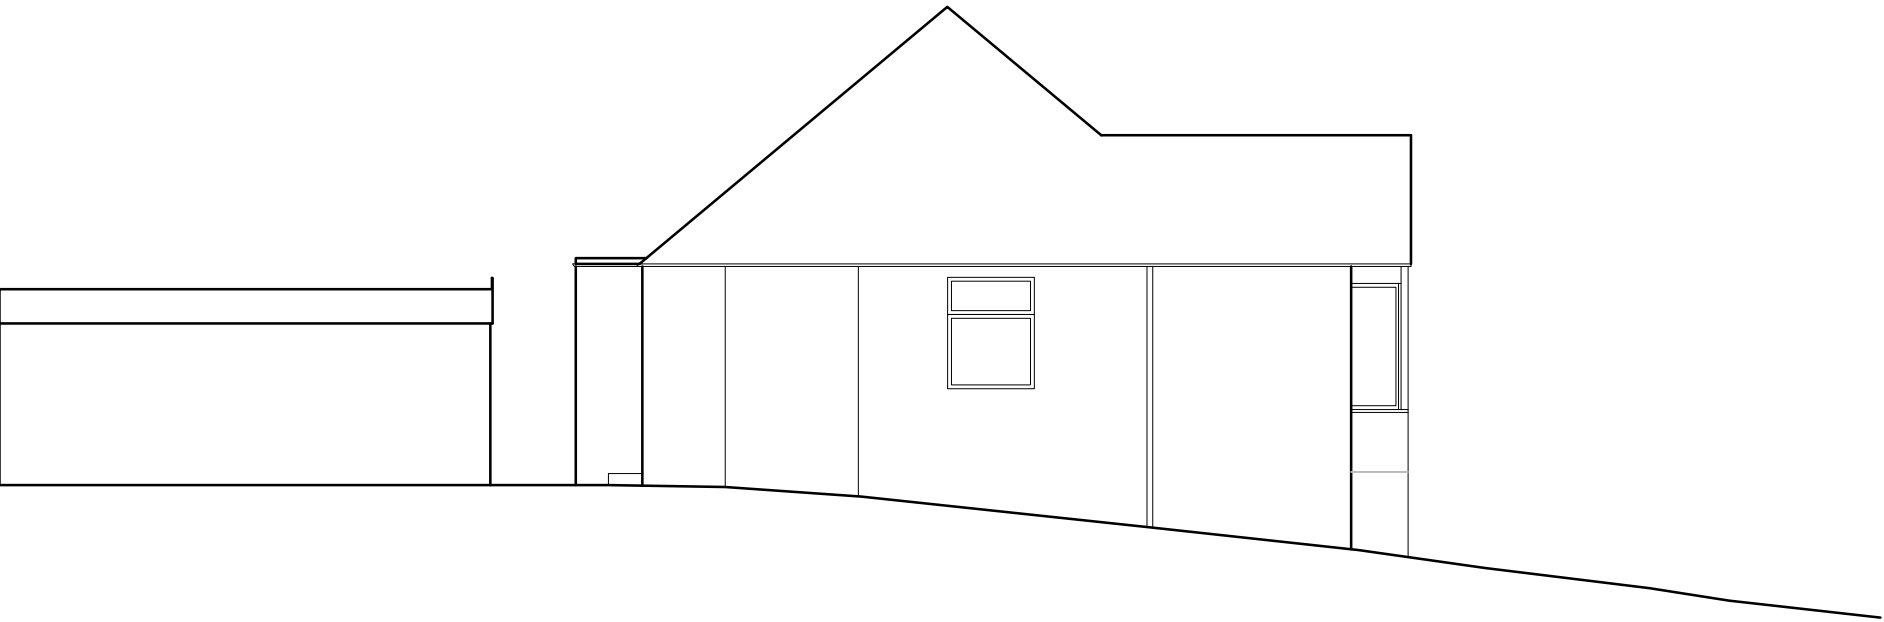

Side Elevation of No. 83
Existing

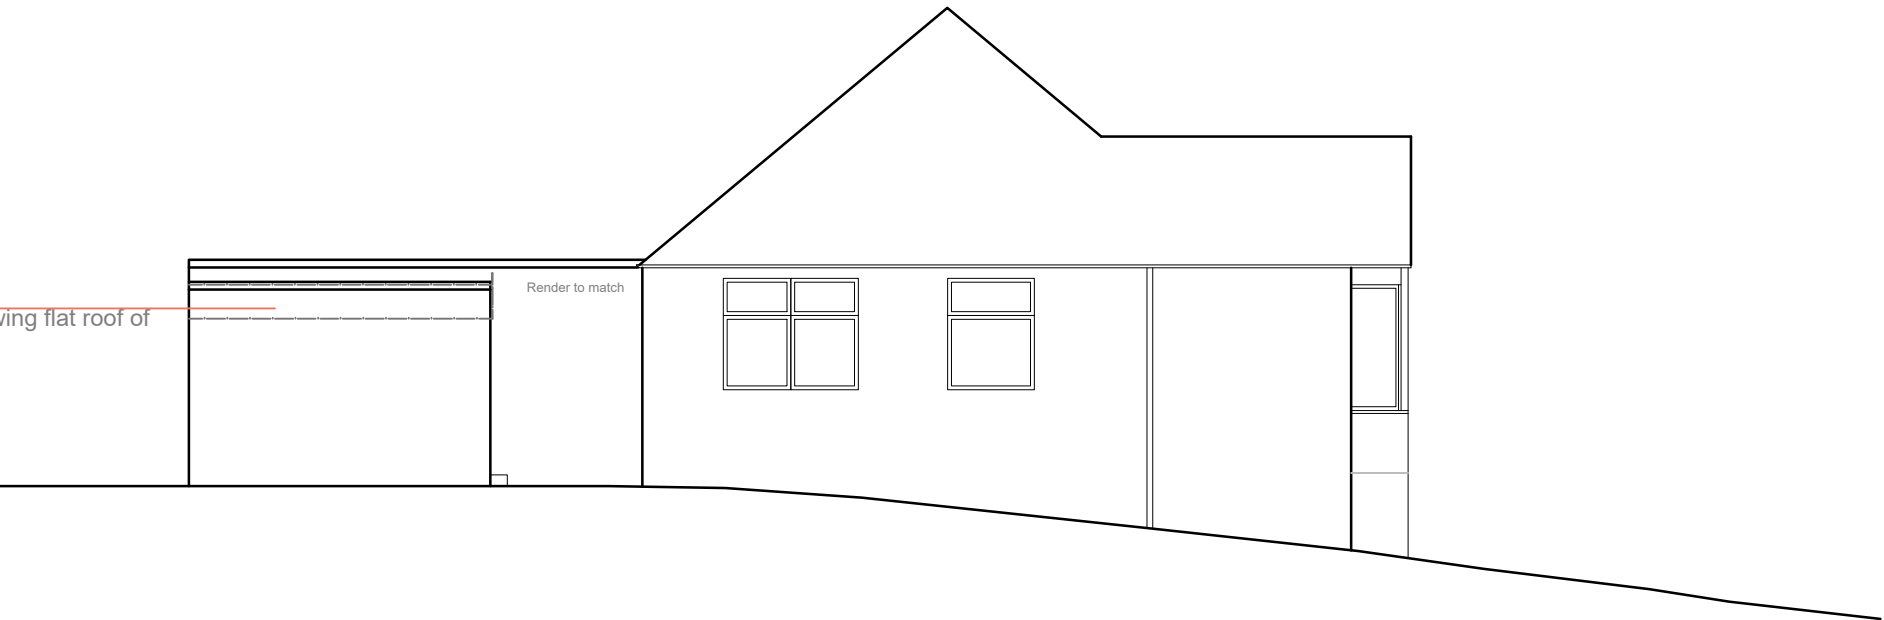

Side Elevation of No. 83
Proposed

- NOTES :**
- All dimensions must be checked on site before any works commencement.
 - All discrepancies must be reported to the Main Architect before works proceed.
 - Only figured dimensions are to be used.

STRUCTURAL NOTES:

All Structural Elements Spans must be measured on site before ordering.
This drawing must be read in conjunction with the Structural Engineer's Drawings, Calculations and other details.

All drawings to be read in conjunction with structural engineer's drawings and specifications.
Note: Accurate site dimensions are to be taken by the contractor on site prior to any construction commencing.

Drawing Title Existing and Proposed Side Elevation of No. 83 Hillside Road		Revision: A
Drawn By: MK	Address: 83 & 85 Hillside Road HA6 1PZ	
Scale: 1:100@A3		
Client	Mr. P.J Waran (No.85) Mr. Djabanor Narh (No.83)	
Project	Proposed Single storey rear extension including conversion of the existing garage	
Date	10 - 2020	
Dwg Name	FL13 - 109	



SCALE - 1:100@A3

Company Address:
47 Hillfield Avenue,
London,
United Kingdom,
NW9 6NY

Email:
info@flinedesigns.com

Telephone:
02036426800 - 07956987287




- NOTES :
- All dimensions must be checked on site before any works commencement.
 - All discrepancies must be reported to the Main Architect before works proceed.
 - Only figured dimensions are to be used.

STRUCTURAL NOTES:

All Structural Elements Spans must be measured on site before ordering.
This drawing must be read in conjunction with the Structural Engineer's Drawings, Calculations and other details.

All drawings to be read in conjunction with structural engineer's drawings and specifications.
Note: Accurate site dimensions are to be taken by the contractor on site prior to any construction commencing.

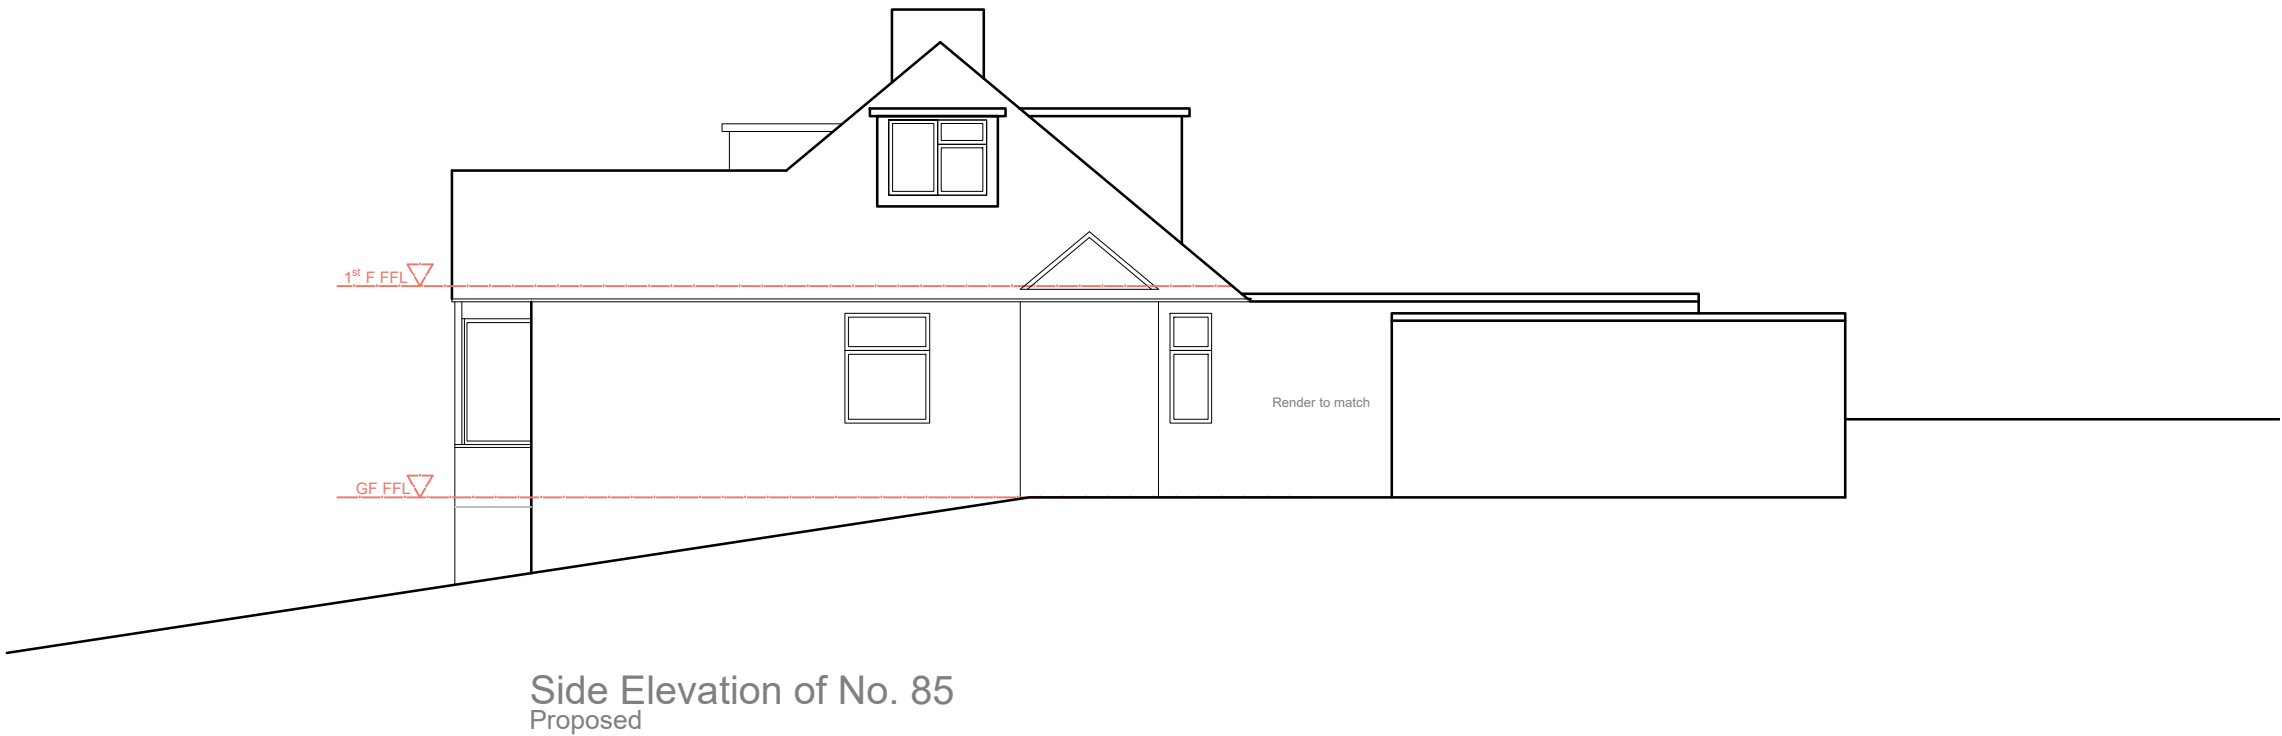

Drawing Title Existing and Proposed Side Elevations of no.85 Hillside Road		Revision:
Drawn By: MK	Address: 83 & 85 Hillside Road HA6 1PZ	
Scale: 1:100@A3		
Client	Mr. P.J Waran (No.85) Mr. Djabanor Narh (No.83)	
Project	Proposed Single storey rear extension including conversion of the existing garage	
Date	10 - 2020	
Dwg Name	FL13 - 110	
0 2 4 6m		
SCALE - 1:100@A3		
Company Address: 47 Hillfield Avenue, London, United Kingdom, NW9 6NY		
Email: info@flinedesigns.com		
Telephone: 02036426800 - 07956987287		


F LINE
DESIGNS

- NOTES :
- All dimensions must be checked on site before any works commencement.
 - All discrepancies must be reported to the Main Architect before works proceed.
 - Only figured dimensions are to be used.


STRUCTURAL NOTES:

All Structural Elements Spans must be measured on site before ordering.
This drawing must be read in conjunction with the Structural Engineer's Drawings, Calculations and other details.

All drawings to be read in conjunction with structural engineer's drawings and specifications.
Note: Accurate site dimensions are to be taken by the contractor on site prior to any construction commencing.

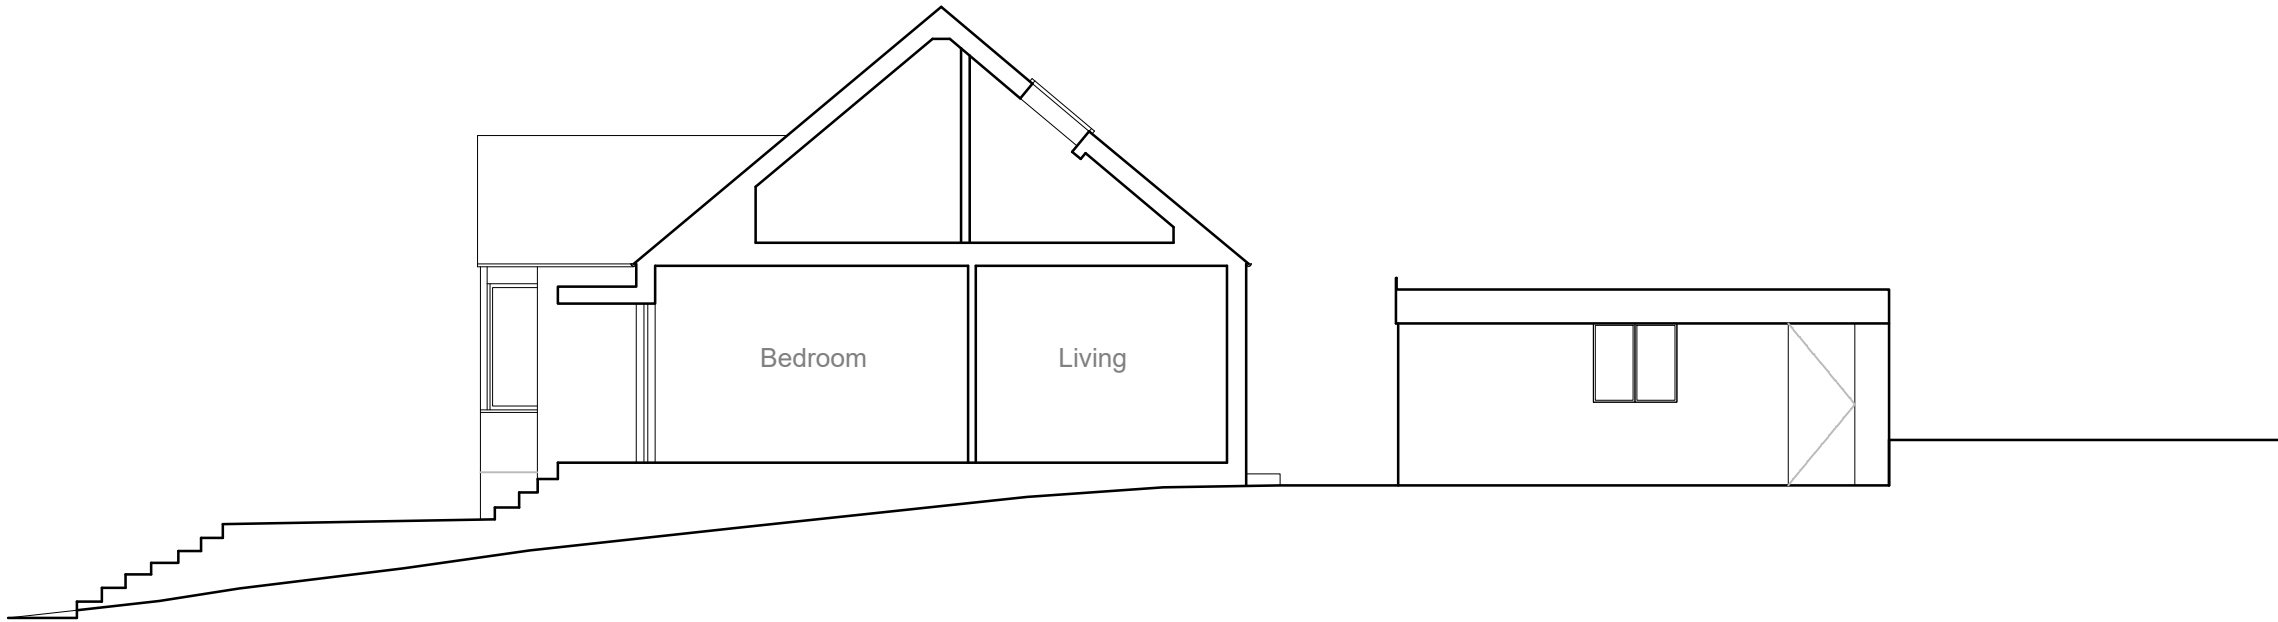


Section AA of No. 83
Existing

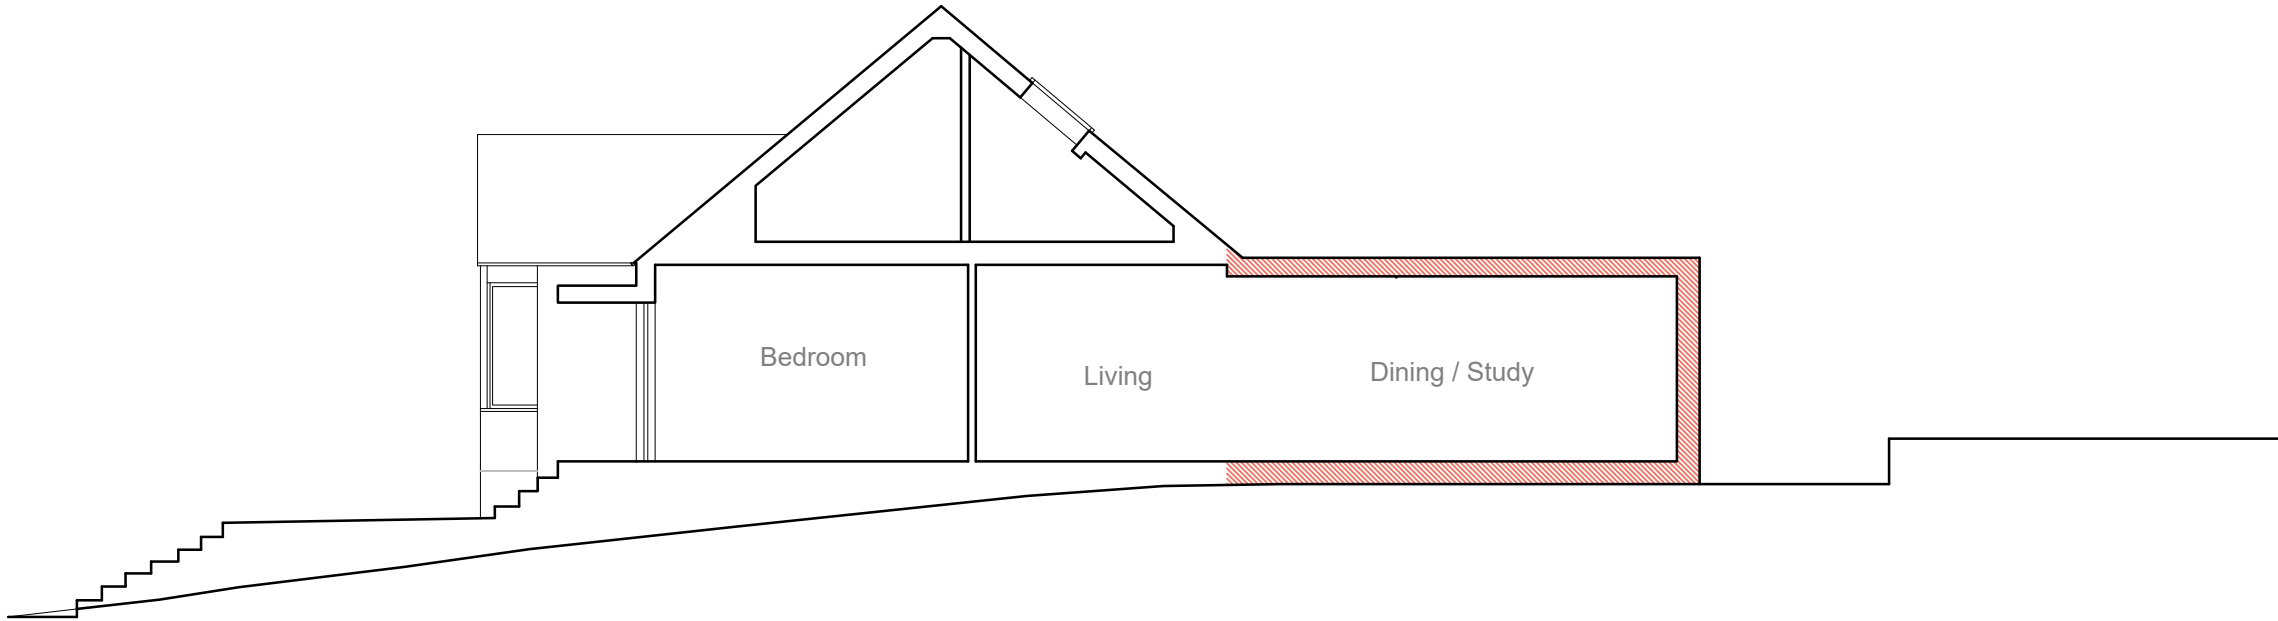


Section AA of No. 83
Proposed

Drawing Title Existing and Proposed Section AA of no.83 Hillside Road		Revision:
Drawn By: MK	Address: 83 & 85 Hillside Road HA6 1PZ	
Scale: 1:100@A3		
Client	Mr. P.J Waran (No.85) Mr. Djabanor Narh (No.83)	
Project	Proposed Single storey rear extension including conversion of the existing garage	
Date	10 - 2020	
Dwg Name	FL13 - 111	
0 2 4 6m		
SCALE - 1:100@A3		
Company Address: 47 Hillfield Avenue, London, United Kingdom, NW9 6NY		
Email: info@flinedesigns.com		
Telephone: 02036426800 - 07956987287		



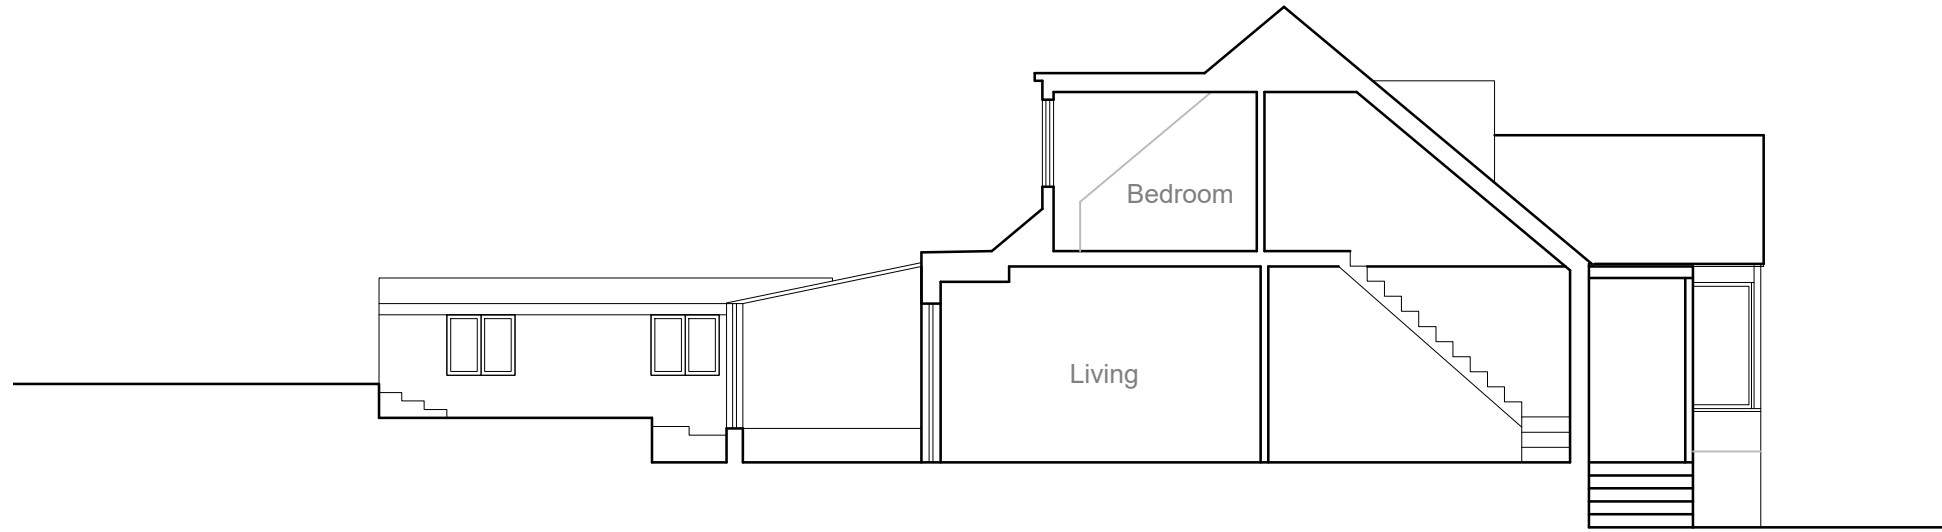

Section BB
Existing

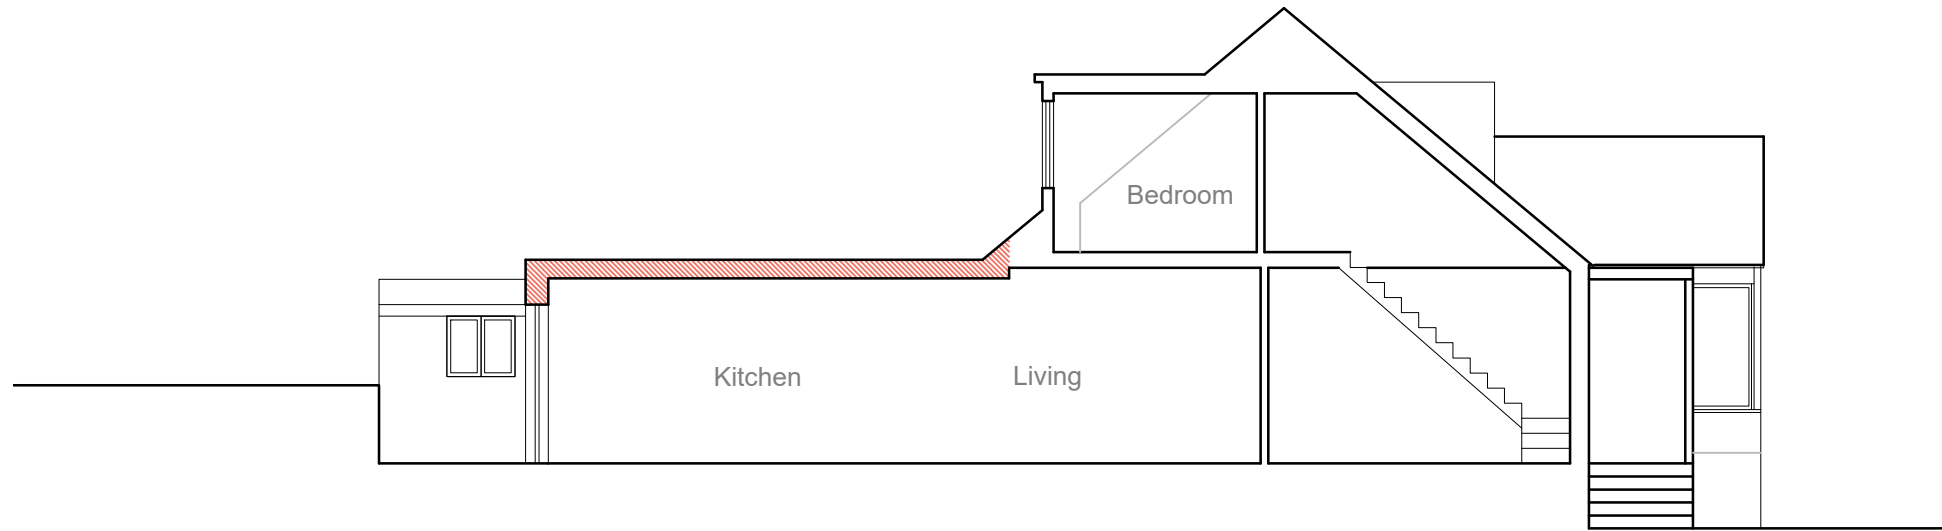

Section BB of No. 85
Existing

- NOTES :**
- All dimensions must be checked on site before any works commencement.
 - All discrepancies must be reported to the Main Architect before works proceed.
 - Only figured dimensions are to be used.

STRUCTURAL NOTES:

All Structural Elements Spans must be measured on site before ordering.
This drawing must be read in conjunction with the Structural Engineer's Drawings, Calculations and other details.

All drawings to be read in conjunction with structural engineer's drawings and specifications.
Note: Accurate site dimensions are to be taken by the contractor on site prior to any construction commencing.

Drawing Title Existing and Proposed Section BB of No. 85 Hillside Road		Revision:
Drawn By: MK	Address: 83 & 85 Hillside Road HA6 1PZ	
Scale: 1:100@A3		
Client	Mr. P.J Waran (No.85) Mr. Djabanor Narh (No.83)	
Project	Proposed Single storey rear extension including conversion of the existing garage	
Date	10 - 2020	
Dwg Name	FL13 - 112	
0 2 4 6m		
SCALE - 1:100@A3		
Company Address: 47 Hillfield Avenue, London, United Kingdom, NW9 6NY		
Email: info@finedesigns.com		
Telephone: 02036426800 - 07956987287		

