




The Contractor is to check all dimensions on site and report any discrepancies to the Contract Administrator. This drawing is to be read in conjunction with all other standard documentation. Dimensions are not to be scaled from this drawing.

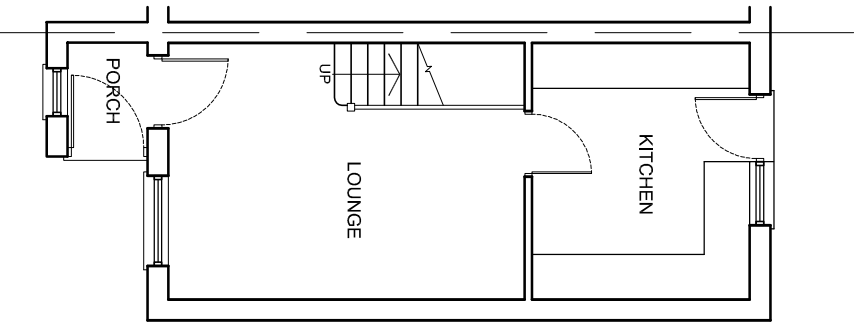


EXISTING GROUND FLOOR PLAN

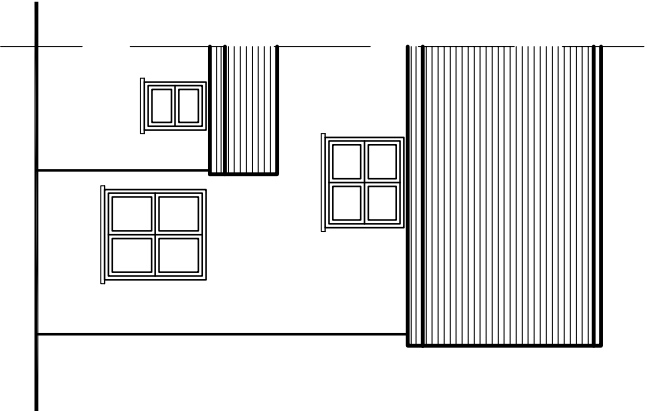


EXISTING FRONT ELEVATION

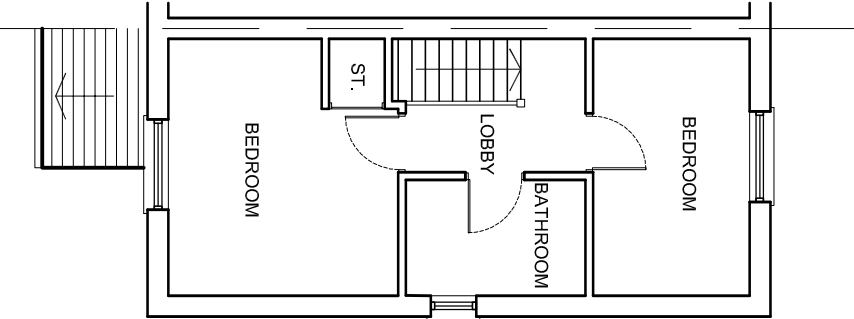


EXISTING FIRST FLOOR PLAN

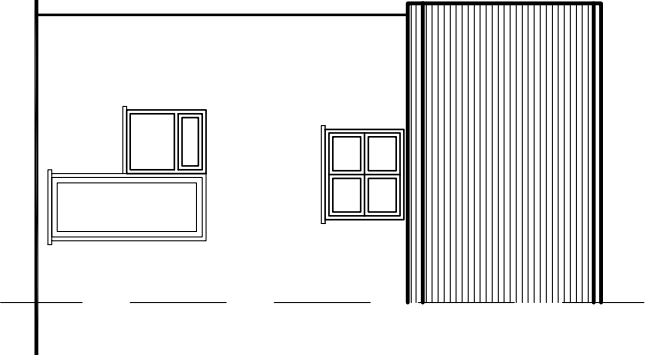


EXISTING REAR ELEVATION

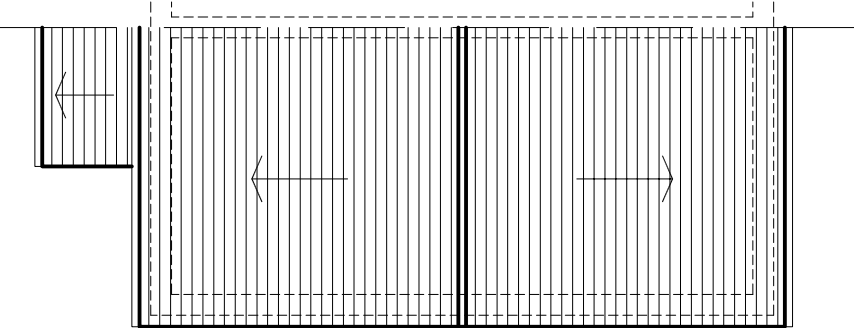

EXISTING ROOF PLAN

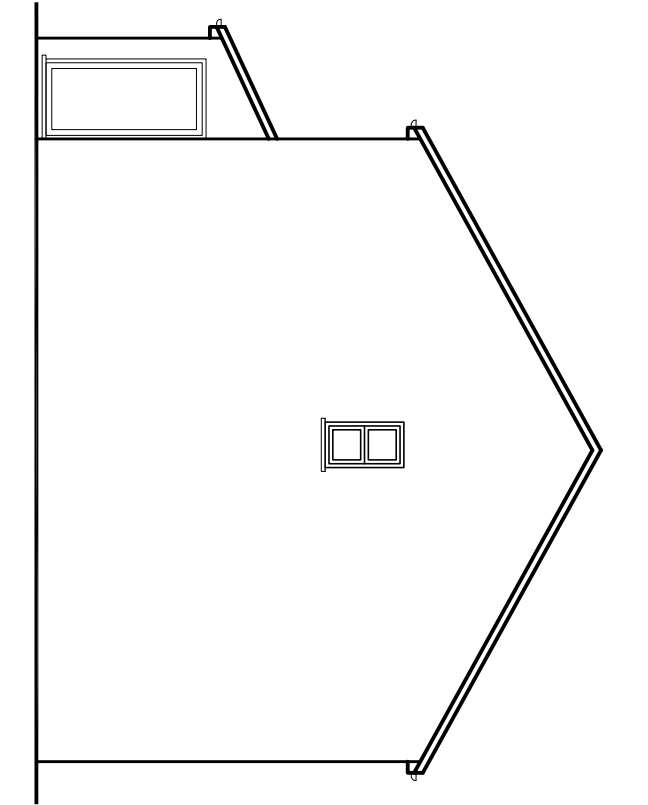

EXISTING SIDE ELEVATION

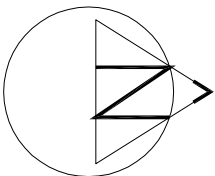

LOCATION PLAN - SCALE 1:1250

Design And Plan
CONSULTANTS

14 Leechcroft Avenue
Slidcup Kent DA15 8RS
020 3004 9238
07931 931 035
s.nappai@dapconsultants.co.uk
www.dapconsultants.co.uk

project : 133 Abbotswood Way
Hayes

drawing title :
Existing Floor Plans and Elevations

drawn: SN	chkd : SS	date: 14.09.2020
status: Planning	scale: 1:100@A3	
proj no : 1296	drg no: 01	rev no: