




The Contractor is to check all dimensions on site and report any discrepancies to the Contract Administrator. This drawing is to be read in conjunction with all other standard documentation. Dimensions are not to be scaled from this drawing.

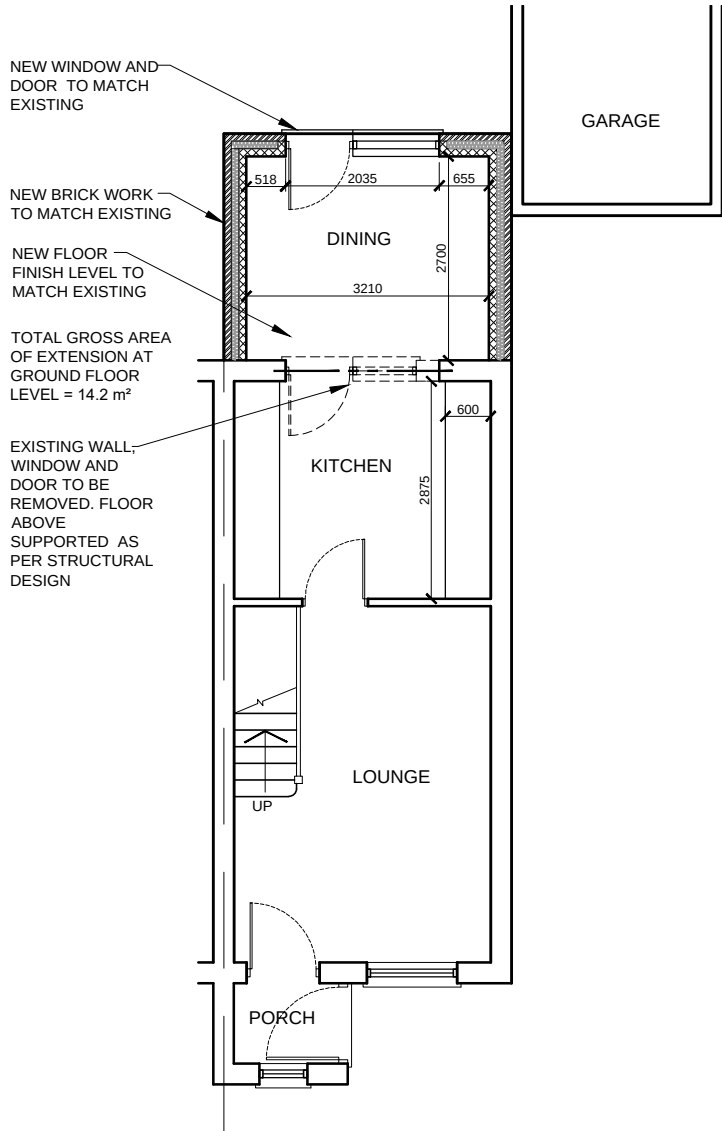


PROPOSED GROUND FLOOR PLAN

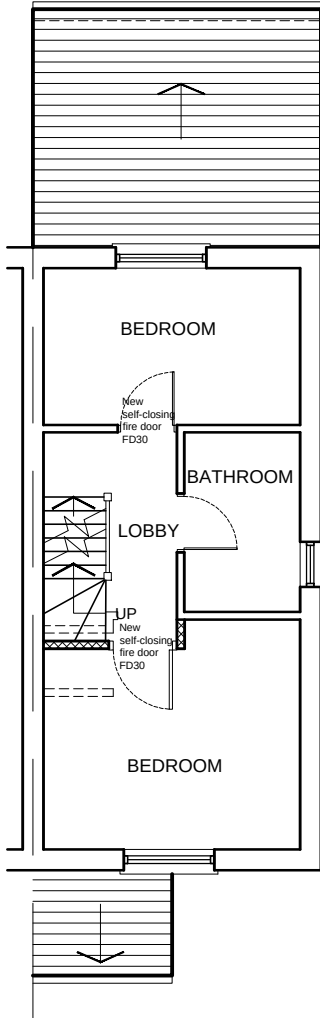

PROPOSED FIRST FLOOR PLAN

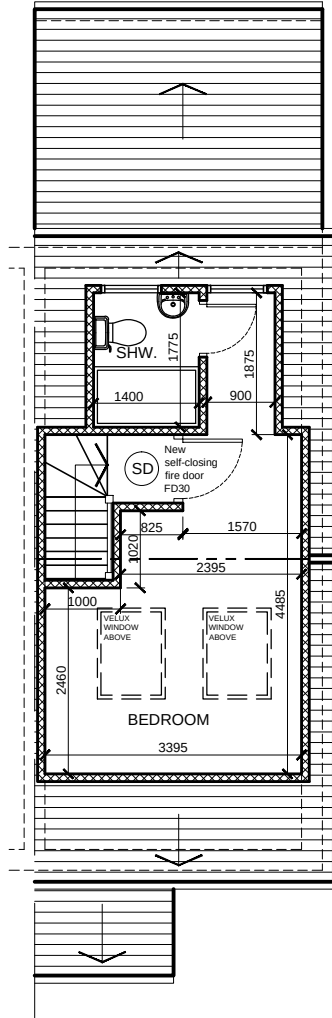


PROPOSED LOFT PLAN

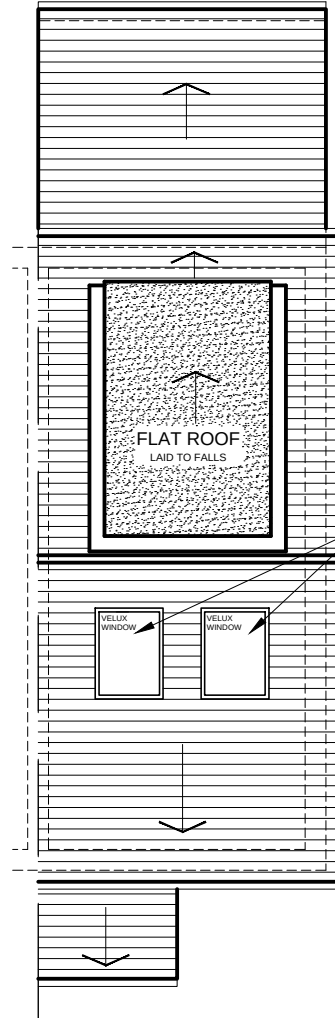

PROPOSED ROOF PLAN



BLOCK PLAN - SCALE 1:200

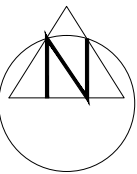

rev.	description	date	chkd.
			
14 Leechcroft Avenue Sidcup Kent DA15 8RS			
020 3004 9238 07931 931 035			
s.nagpal@dapconsultants.co.uk www.dapconsultants.co.uk			

project : 133 Abbotswood Way
Hayes

drawing title : Proposed Floor Plans and Block Plan

drawn: SN	chkd: SS	date: 09.11.2020
status: Planning		scale: 1:100@A3
proj no : 1296	drg no: 02	rev no: A