
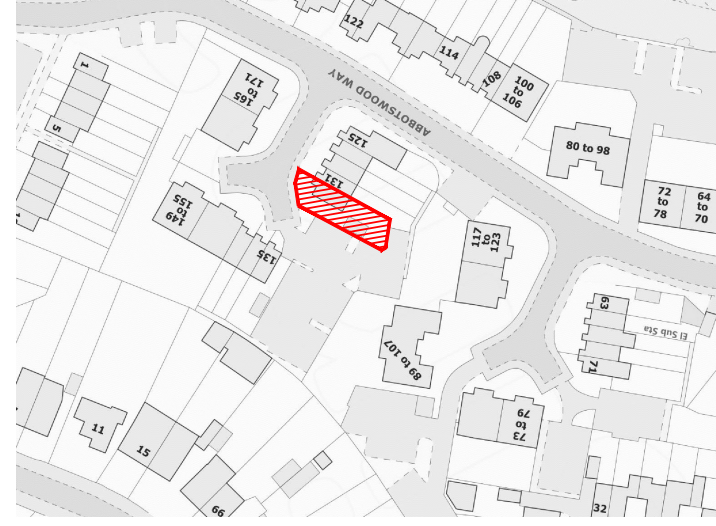


EXISTING ROOF PLAN

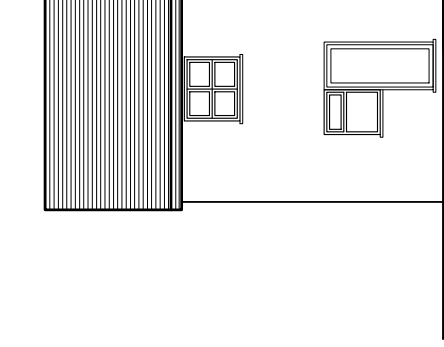

EXISTING REAR ELEVATION

DAP
Design And Plan
CONSULTANTS

14 Leechcroft Avenue
Sidcup Kent DA15 8RS

020 3004 9238
07931 931 035

s.nagpal@dapconsultants.co.uk
www.dapconsultants.co.uk

drawing title :

Existing Floor Plans and Elevations

drawn: SN	chkd: SS	date: 09.11.2020
status: Planning		scale: 1:100@A3
proj no: 1296	dfg no: 01	rev no: A