


The Contractor is to check all dimensions on site and report any discrepancies to the Contract Administrator. This drawing is to be read in conjunction with all other standard documentation. Dimensions are not to be scaled from this drawing.

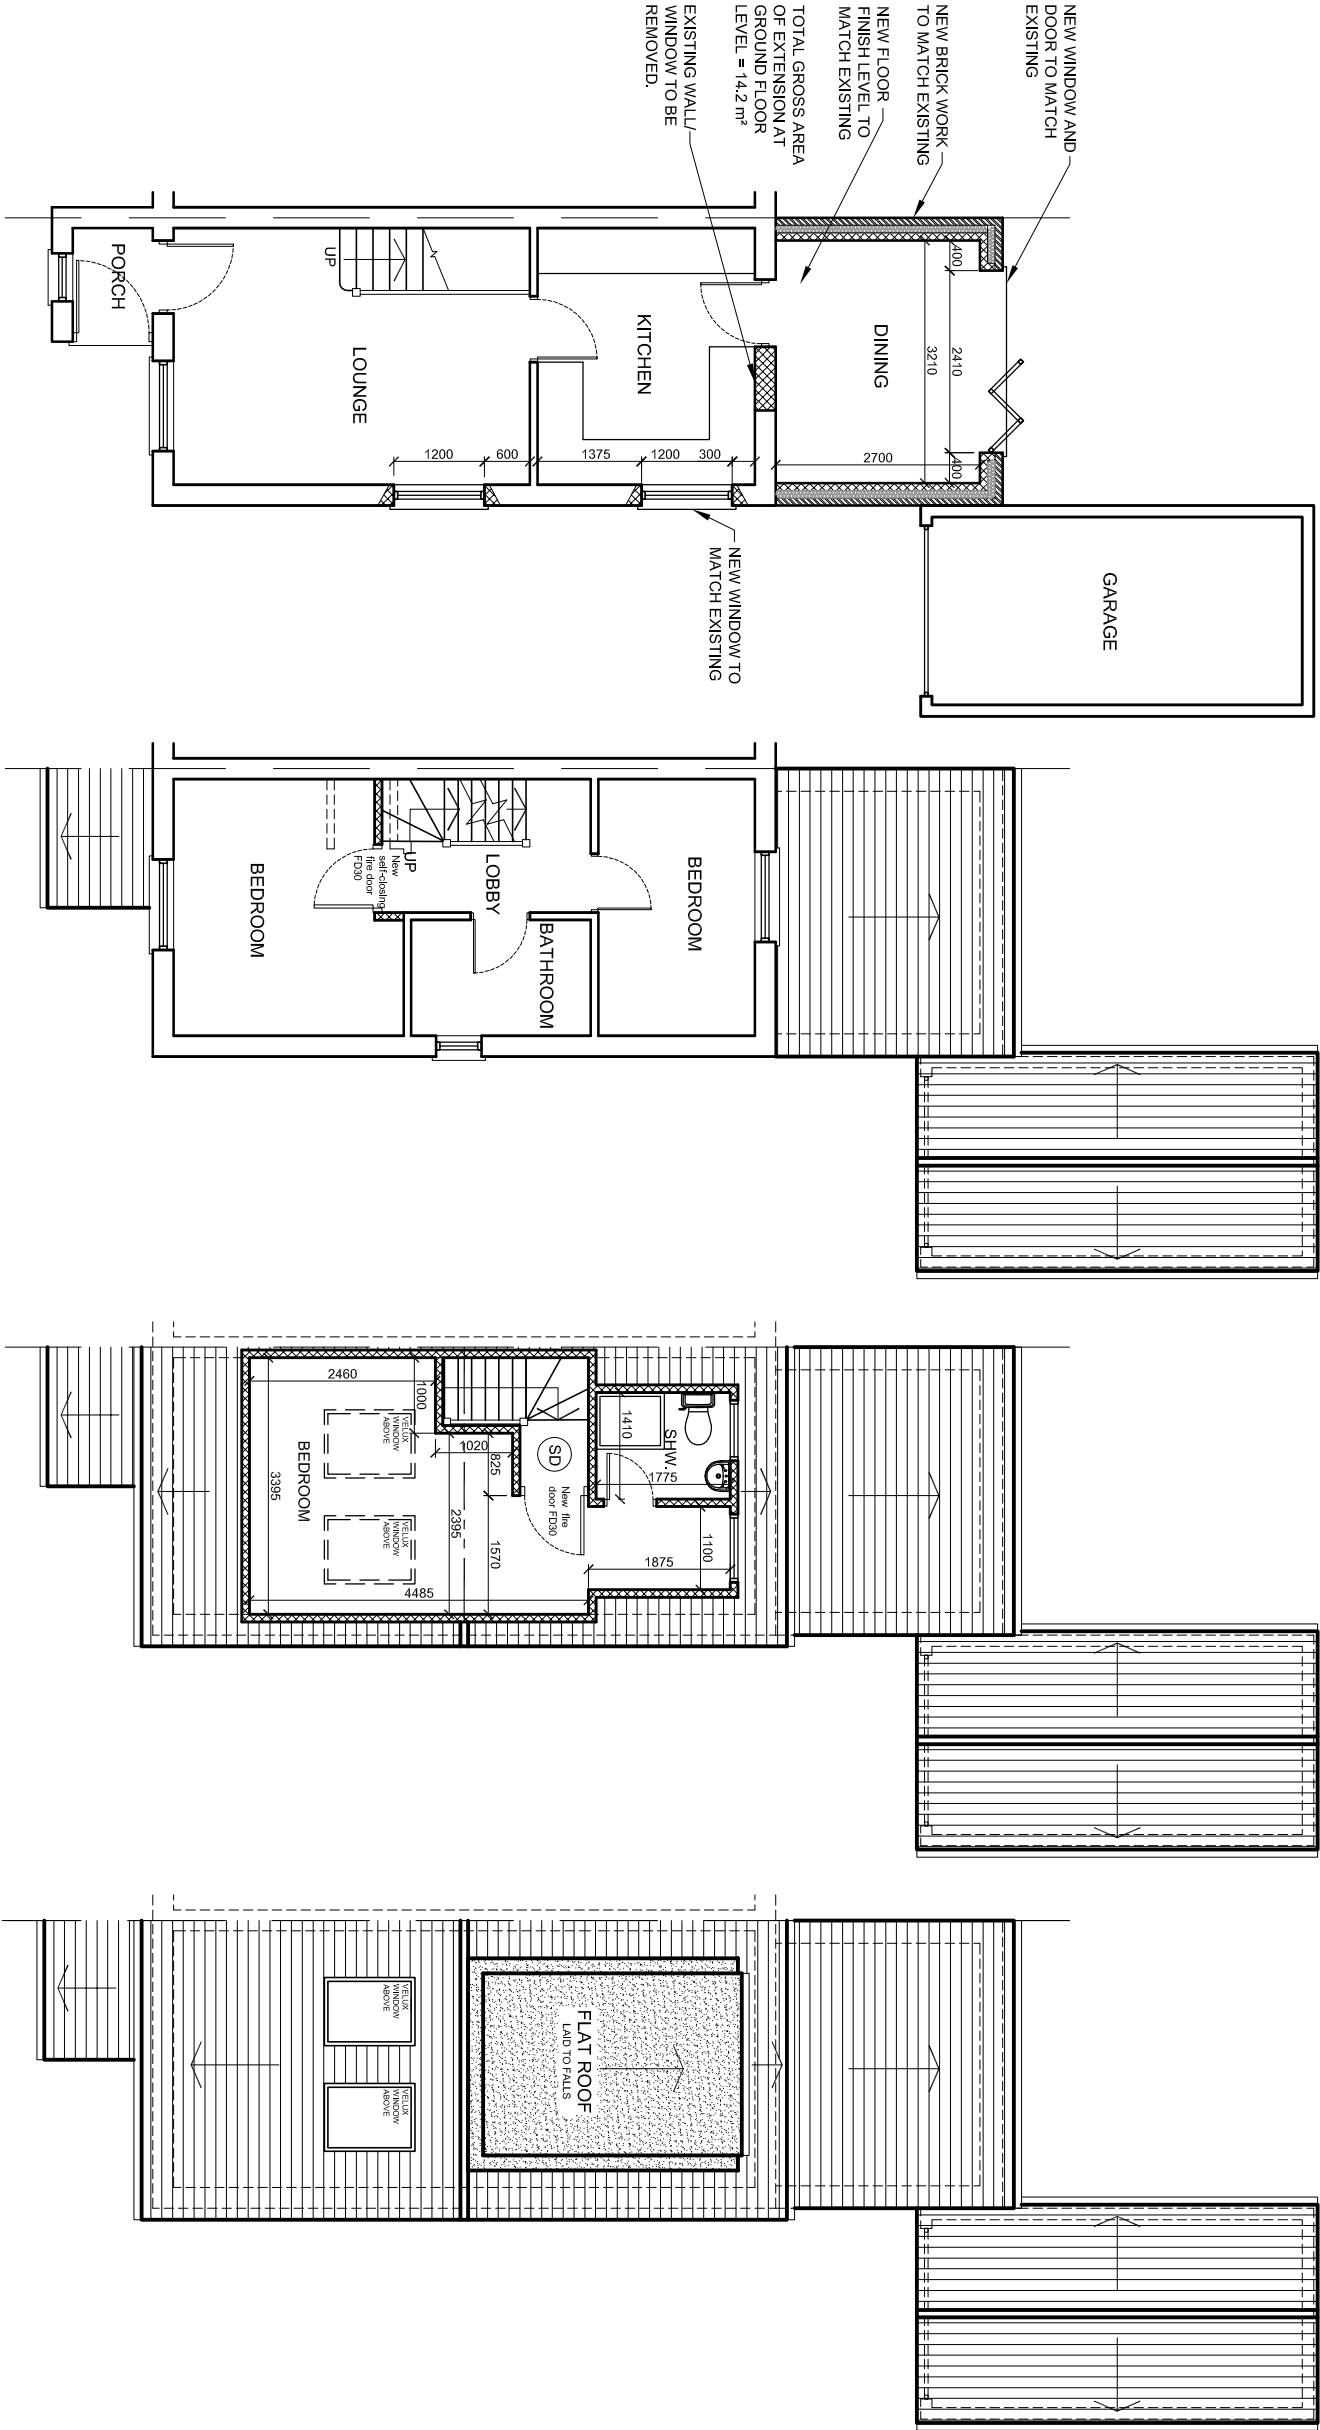

PROPOSED GROUND
FLOOR PLAN

PROPOSED FIRST
FLOOR PLAN

PROPOSED LOFT PLAN

PROPOSED ROOF PLAN

rev.	description		date	chkd.
	 14 Leechcroft Avenue Sidcup Kent DA15 8RS 020 3004 9238 07931 931 035 s.nappai@dapconsultants.co.uk www.dapconsultants.co.uk			
project : 133 Abbotswood Way Hayes				
drawing title : Proposed Floor Plans				
drawn: SN	chkd : SS	date: 14.09.2020		
status: Planning		scale: 1:100@A3		
proj no : 1296	drg no: 02	rev no:		