

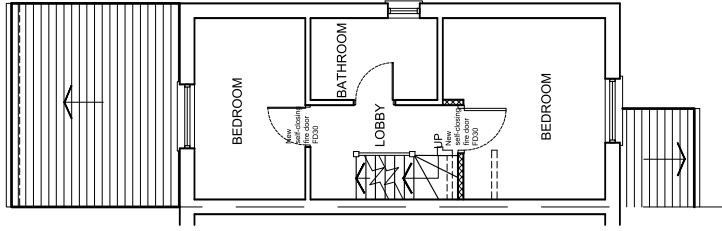



The Contractor is to check all dimensions on site and report any discrepancies to the Client. The Contractor is to ensure that all dimensions are to be scaled from this drawing. Dimensions are not to be scaled from this drawing.

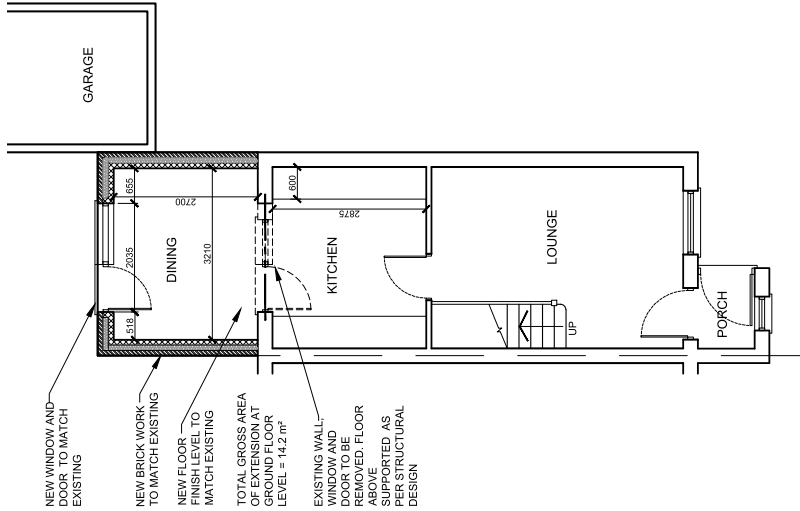


PROPOSED GROUND FLOOR PLAN

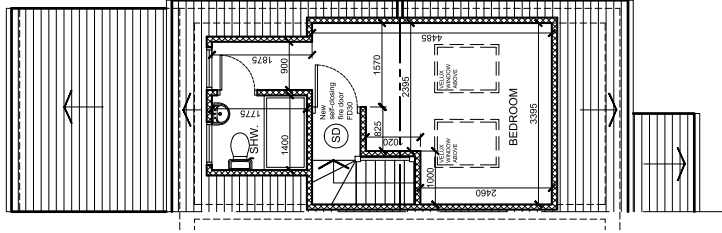


PROPOSED LOFT PLAN

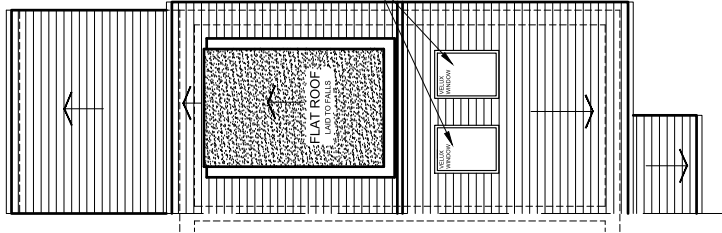

PROPOSED ROOF PLAN

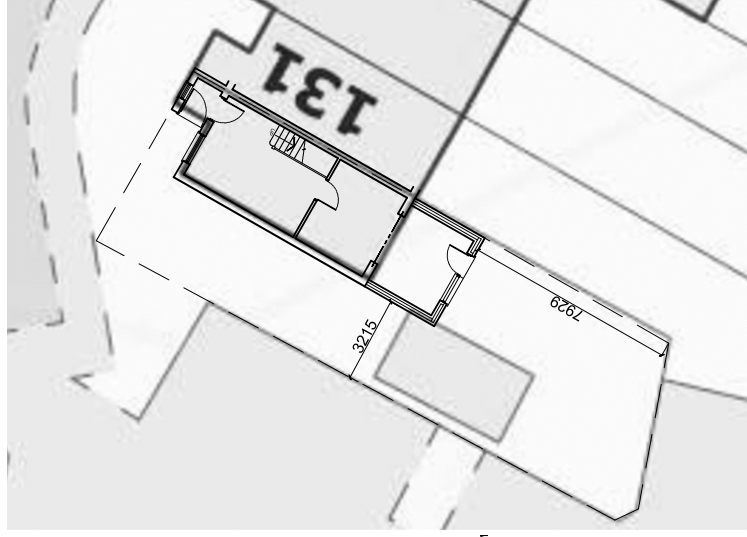

BLOCK PLAN - SCALE 1:200

 

rev.	description	date	chkd.
------	-------------	------	-------



14 Leachcroft Avenue
Sittingbourne, Kent DA15 8RS
020 3004 9238
07831 931 035
s.nagpal@dapconsultants.co.uk
www.dapconsultants.co.uk

project : 133 Abbotswood Way
Hayes

drawing title :

Proposed Floor Plans and Block Plan

drawn:	chkd :	SS	date:	09.11.2020
status:	Planning		scale:	1:100@A3
proj no :	1296	drw no:	02	rev no: A