



The Contractor is to check all dimensions on site and report any discrepancies to the Contract Administrator. This drawing is to be read in conjunction with all other standard documentation. Dimensions are not to be scaled from this drawing.

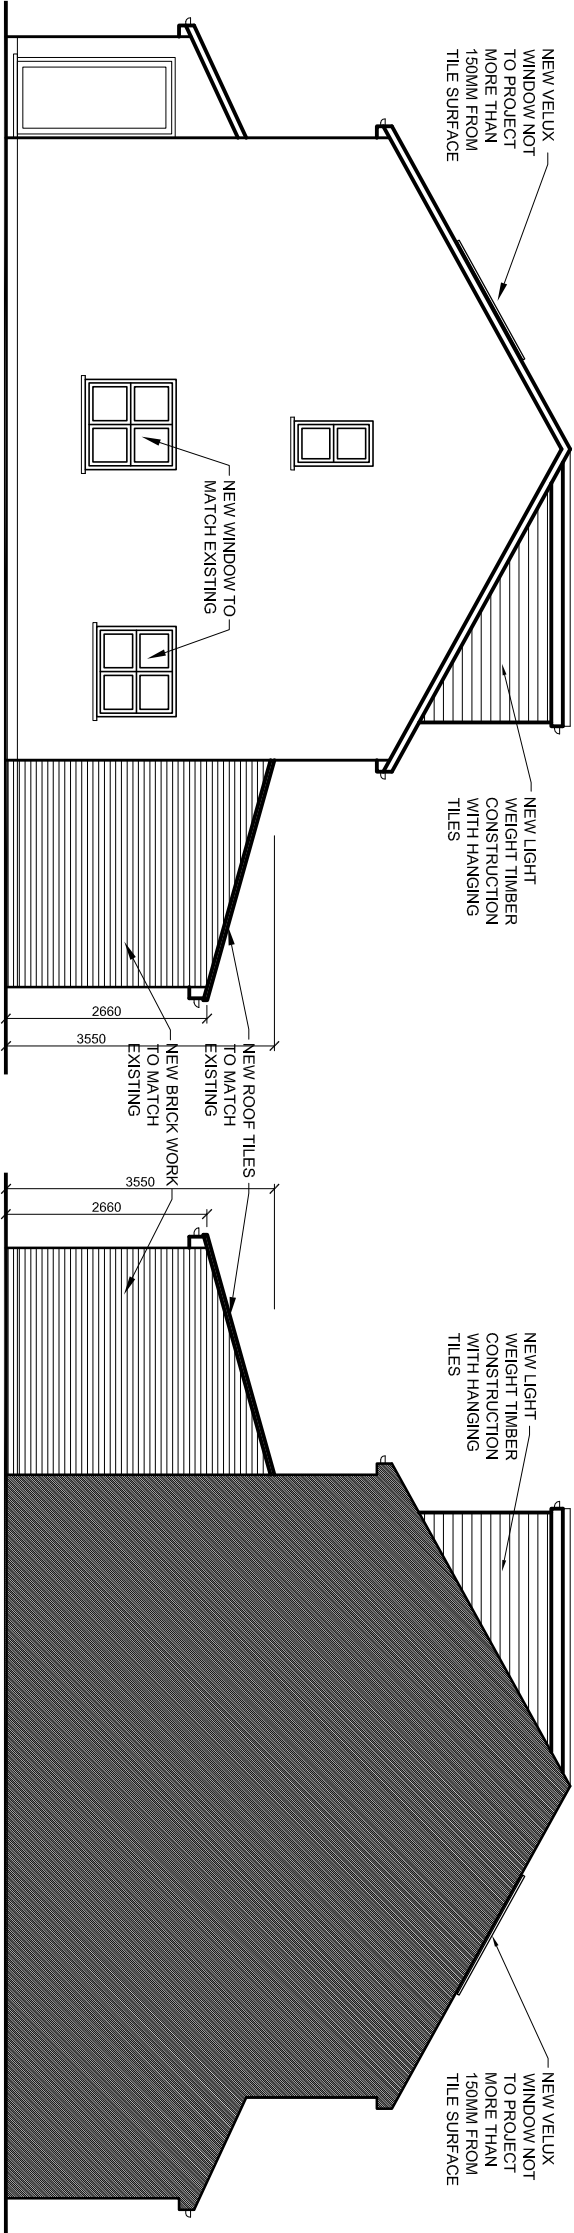


PROPOSED SIDE ELEVATION

PROPOSED SIDE ELEVATION

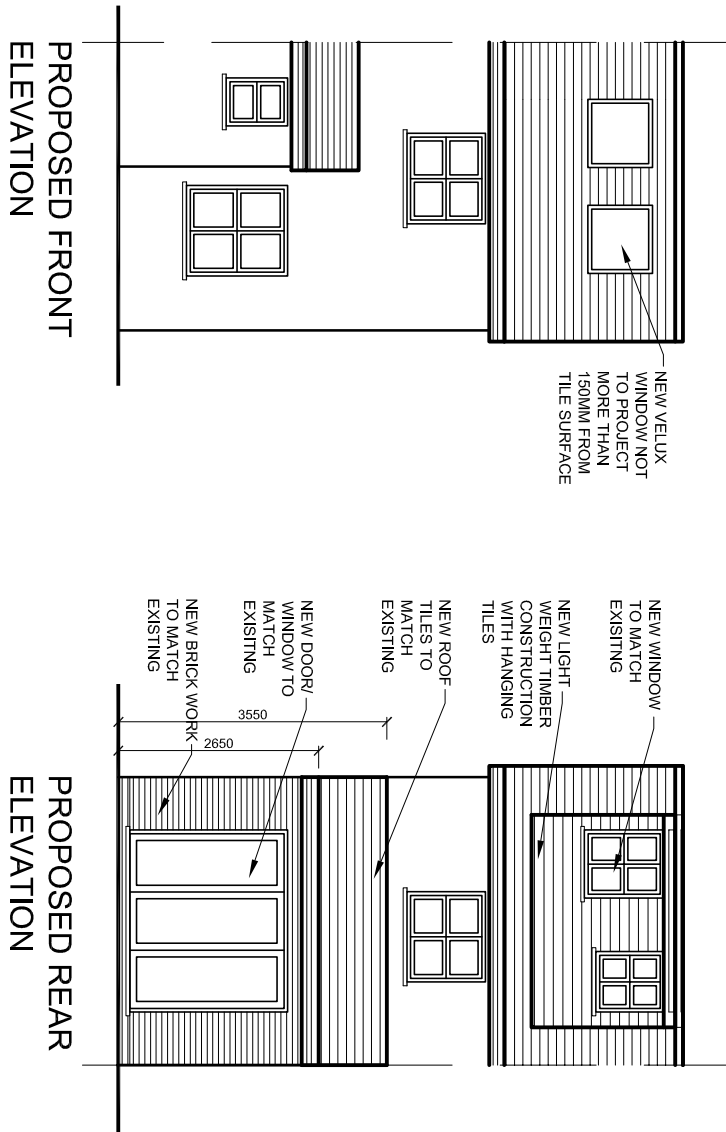

PROPOSED FRONT ELEVATION

PROPOSED REAR ELEVATION

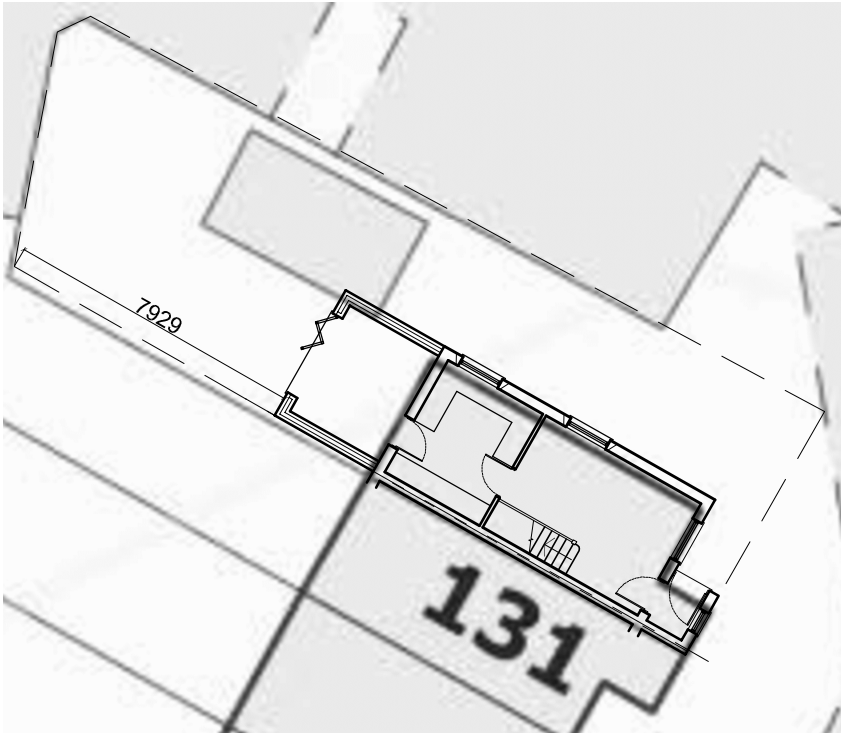

BLOCK PLAN - SCALE 1:200

rev.	description	date	chkd.
	14 Leechcroft Avenue Slidcup Kent DA15 8RS		
	020 3004 9238 07931 931 035		
	s.nagpal@dapconsultants.co.uk www.dapconsultants.co.uk		

project : 133 Abbotswood Way
Hayes

drawing title :
Proposed Elevations

drawn: SN	chkd : SS	date: 14.09.2020
status: Planning	scale: 1:100@A3	
proj no : 1296	drg no: 03	rev no: