

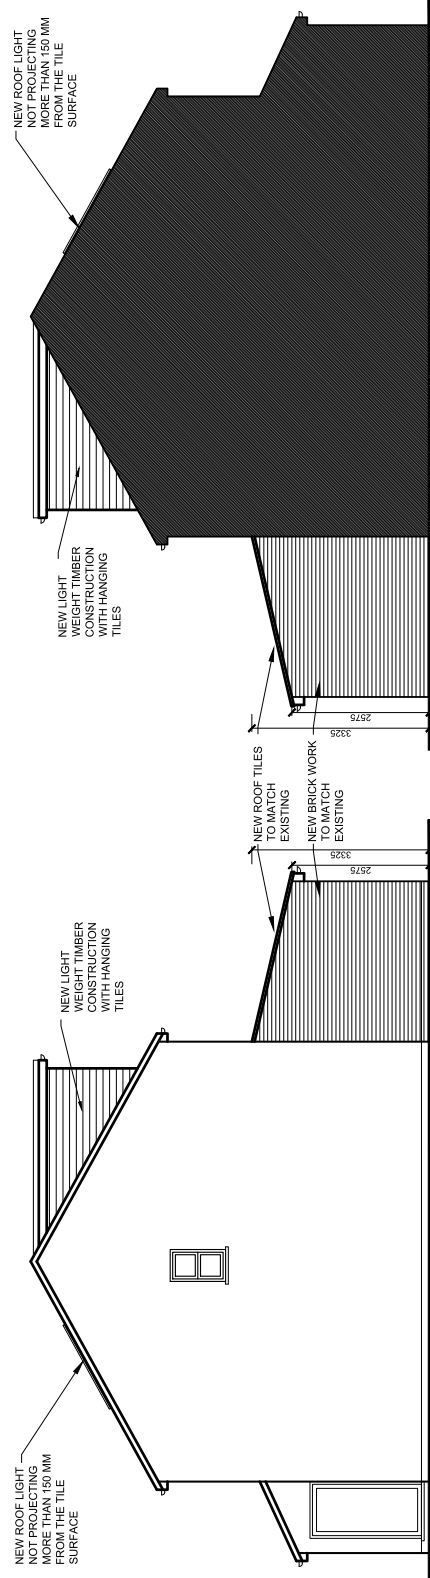


 


PROPOSED SIDE ELEVATION

PROPOSED SIDE ELEVATION

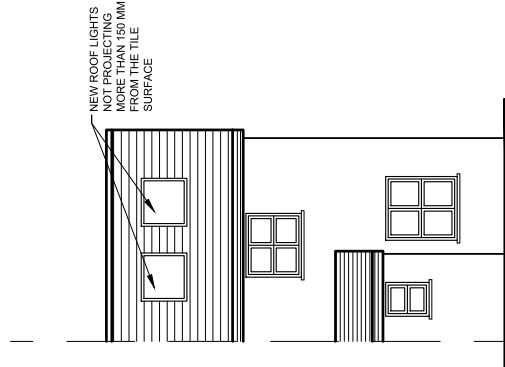

PROPOSED FRONT ELEVATION

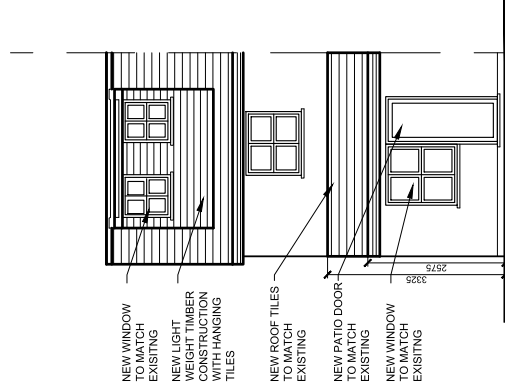

PROPOSED REAR ELEVATION

rev.	description	date	chkd.
------	-------------	------	-------



14 Leachcroft Avenue
Sitting Up Kent DA15 8RS
020 3004 9238
07931 931 035
s.nagpal@dapconsultants.co.uk
www.dapconsultants.co.uk

project :
133 Abbotswood Way
Hayes

drawing title :
Proposed Elevations

drawn: SN	chkd : SS	date: 09.11.2020
status: Planning		
proj no : 1296	drg no: 03	rev no: A