




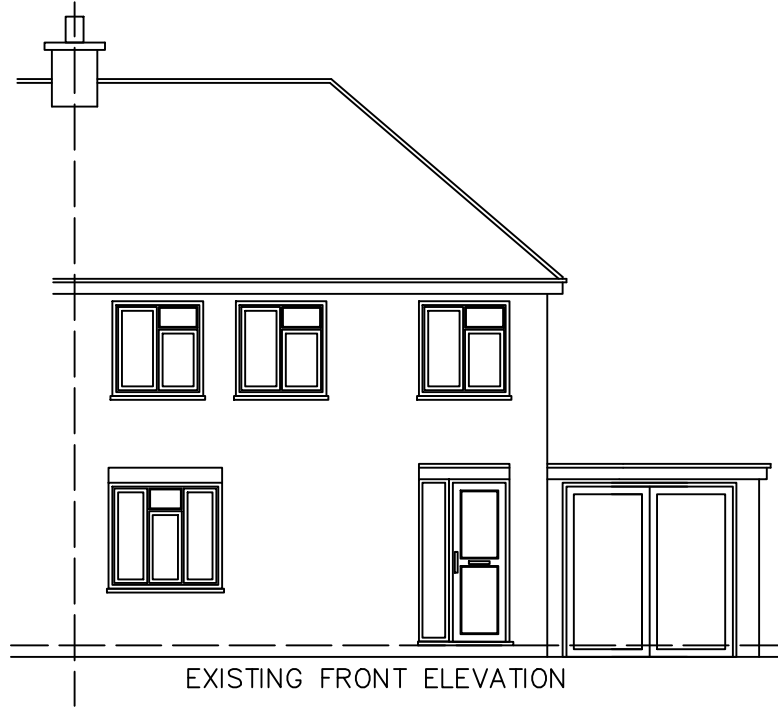


EXISTING FRONT ELEVATION

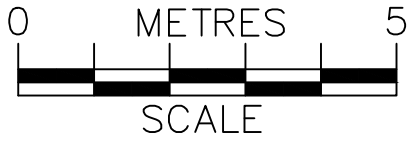


EXISTING SIDE-1 ELEVATION

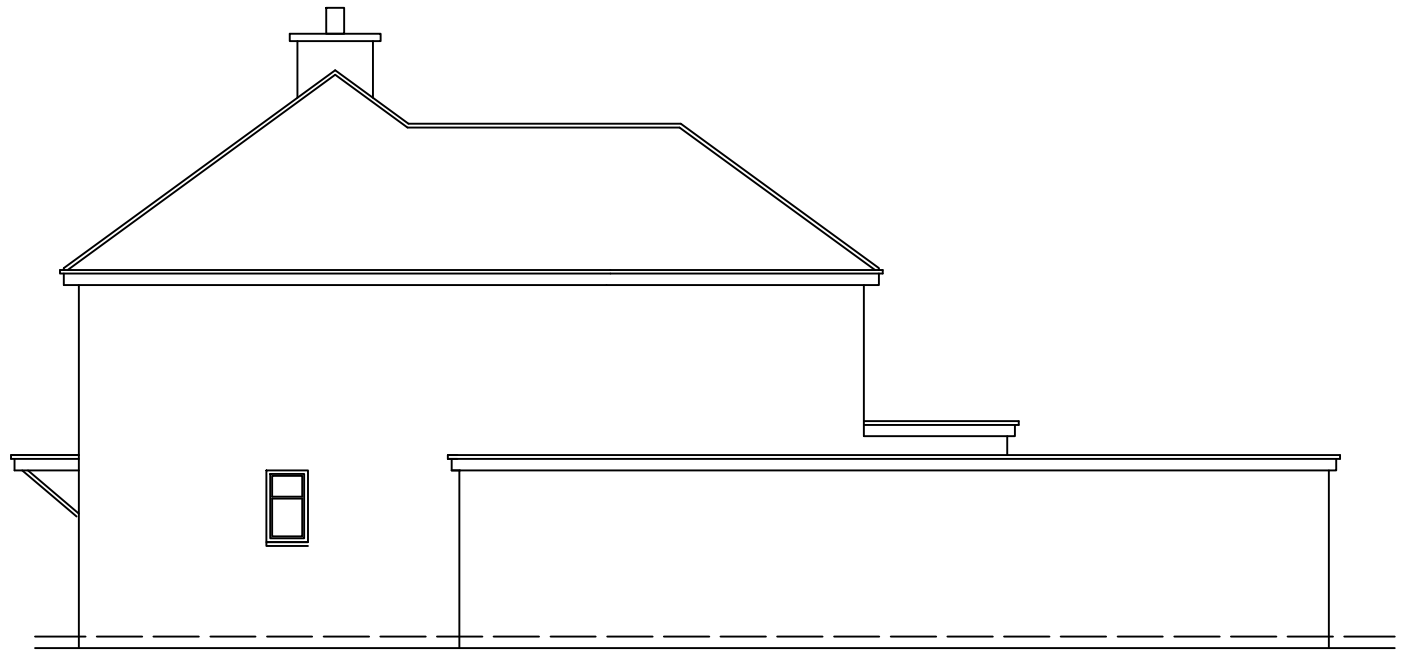

EXISTING REAR ELEVATION

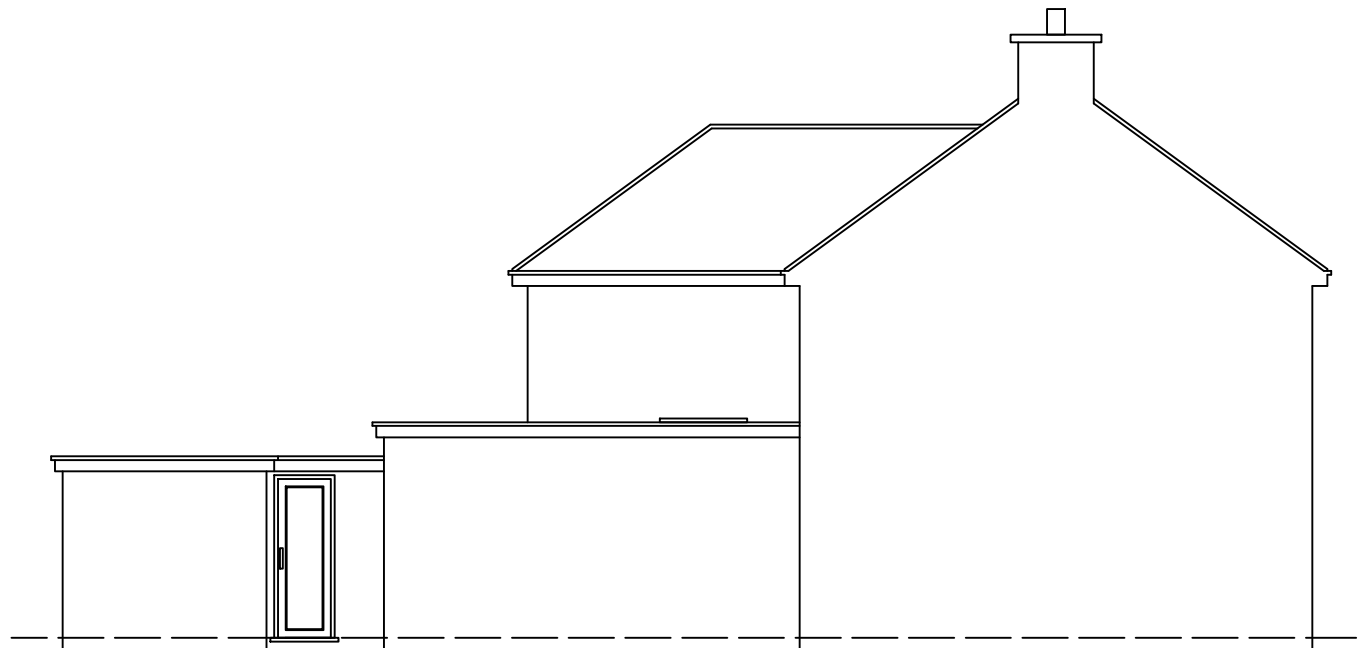

EXISTING SIDE-2 ELEVATION

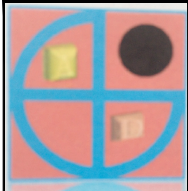

PROJECT:

PROPOSED FRONT EXTENSION TO GARAGE

70 Apple Tree Avenue
West Drayton

DRAWN BY:

P.S.

DRAWING TITLE:

EXISTING ELEVATIONS

DATE:

07/02/2021

SCALE:

1:100@A3

FILENAME:

20052

DRAWING NUMBER:

AA-03

ArchDezine Limited
archdeziner7@gmail.com