

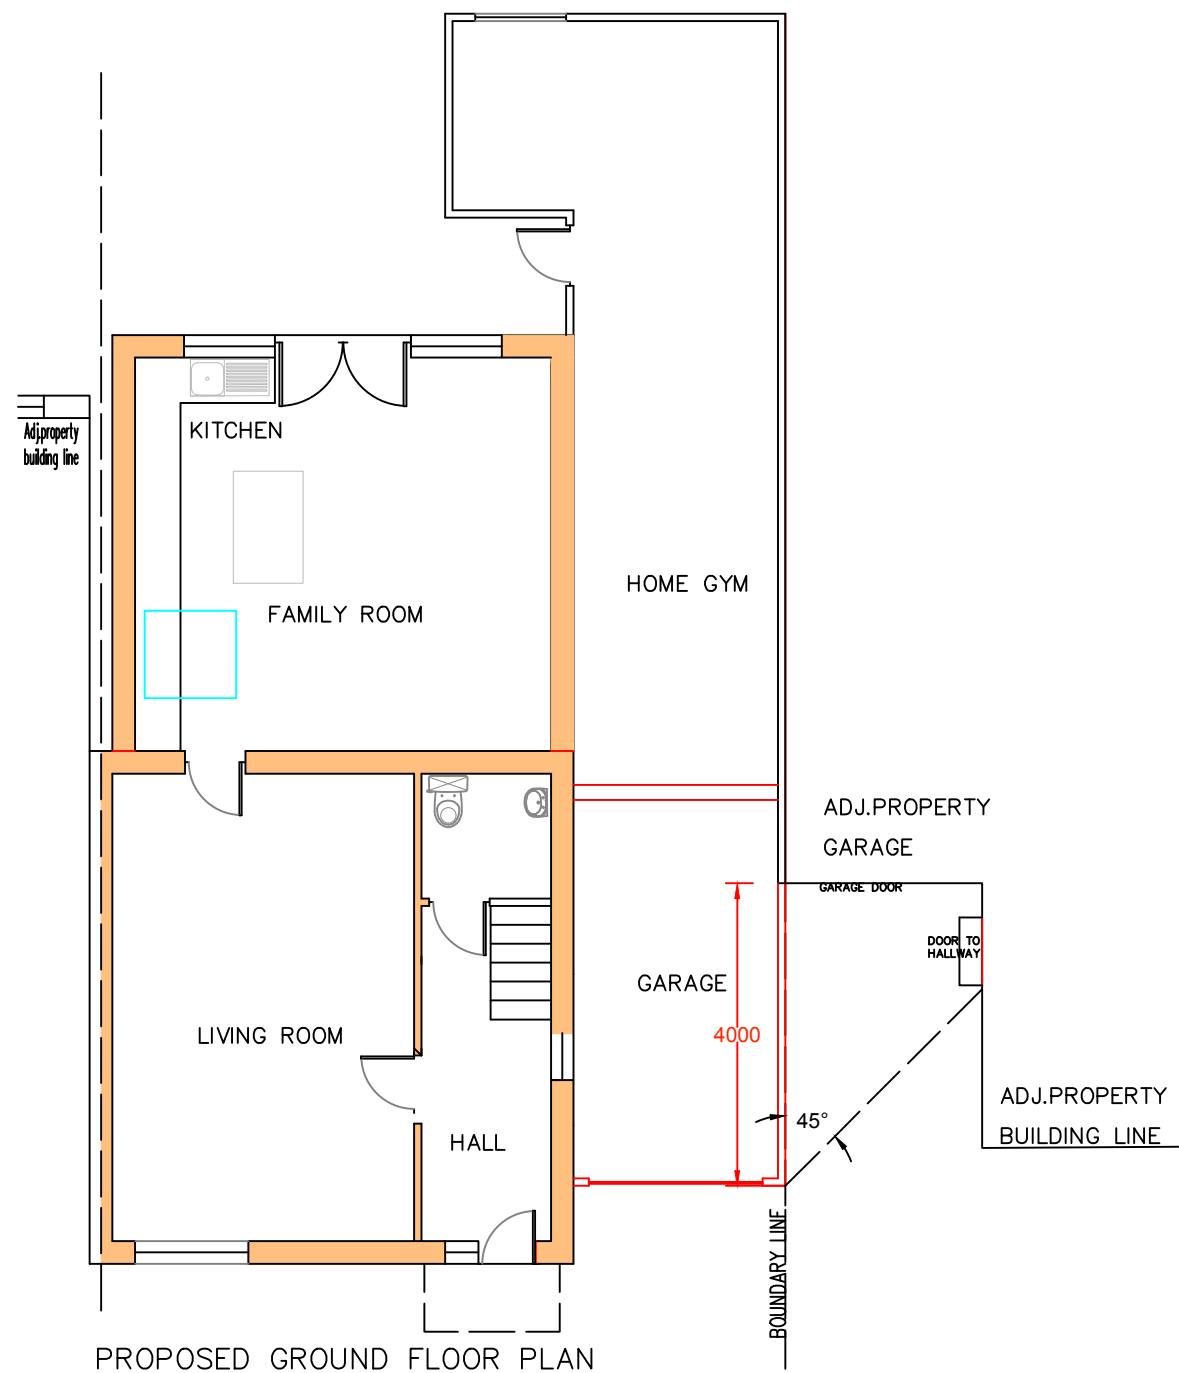
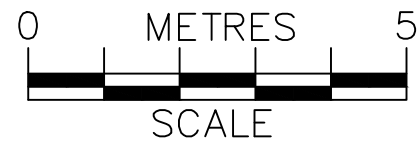


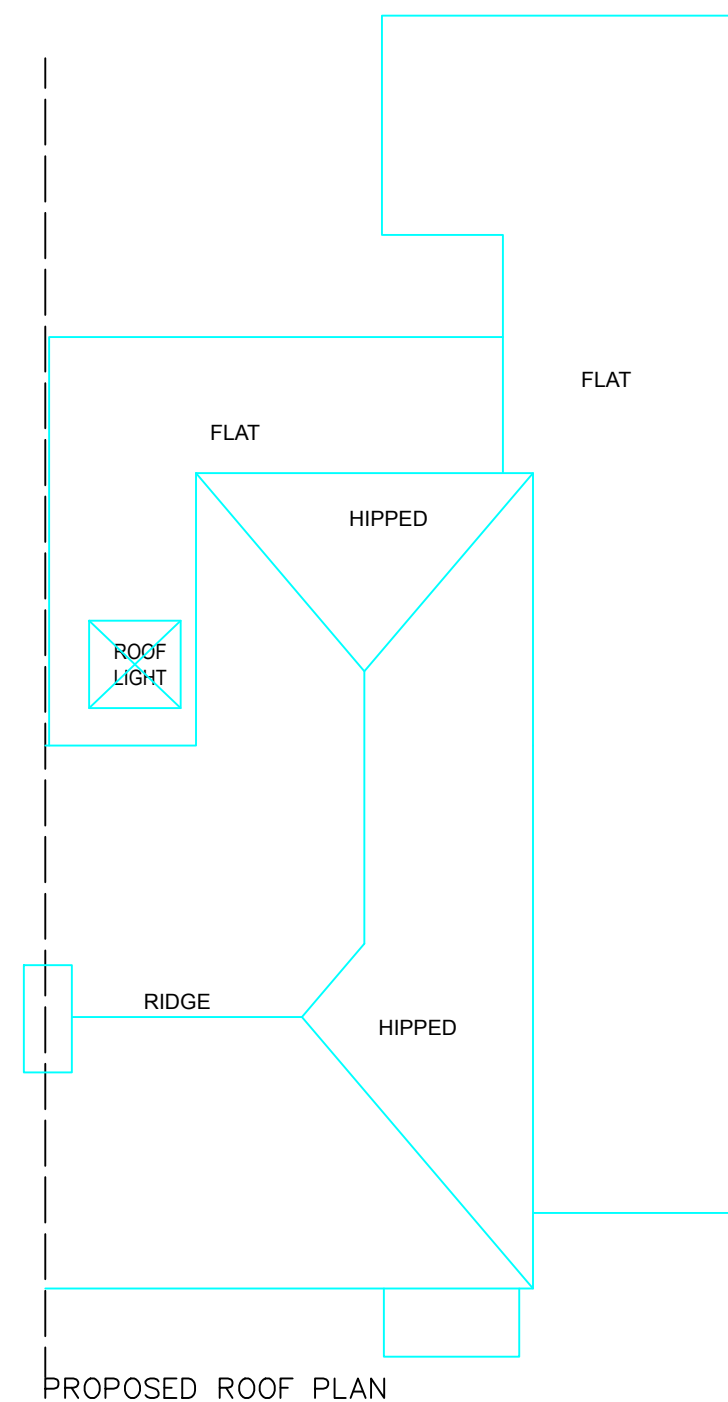

PROPOSED GROUND FLOOR PLAN

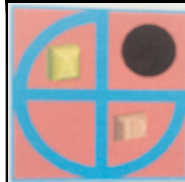

PROPOSED ROOF PLAN

	PROJECT:	70 Apple Tree Avenue West Drayton	DRAWN BY:	P.S.	DRAWING TITLE:	
	PROPOSED FRONT EXTENSION TO GARAGE		DATE:	08/02/2021	PROPOSED PLANS	
			SCALE:	1:100@A3	DRAWING NUMBER:	AA-04
			FILENAME:	20052		
			ArchDezine Limited archdeziner7@gmail.com			