



AMENDMENTS	
A	Draw. number added 05/12/2017
B	New Layout added 05/12/2017
C	Additional windows added 22/03/2018

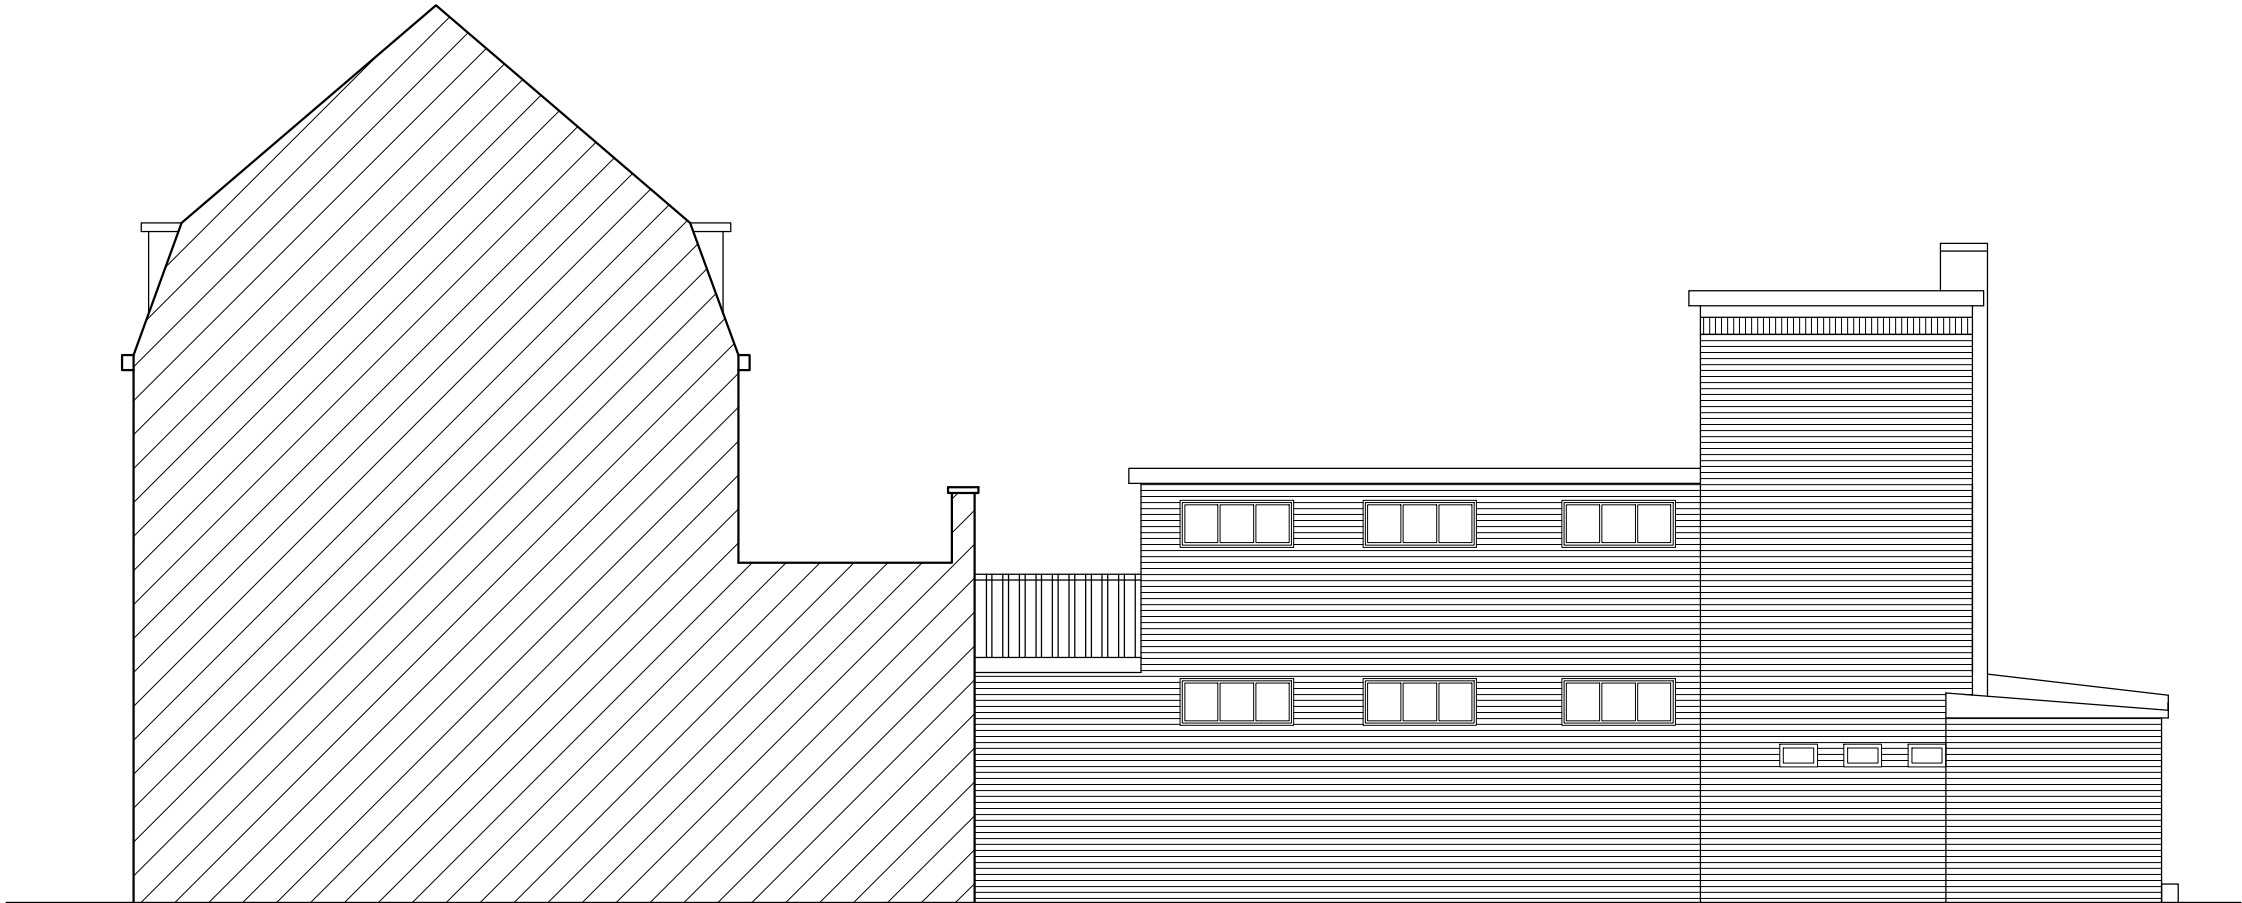

EAST ELEVATION



SOUTH ELEVATION

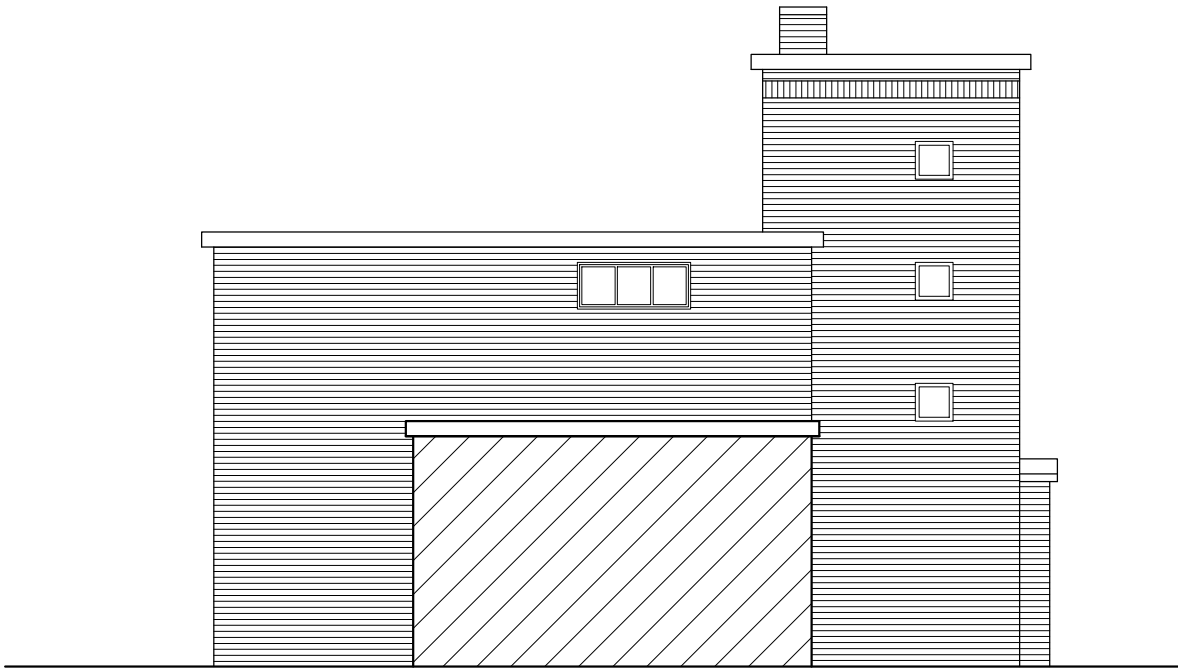

WEST ELEVATION



NORTH ELEVATION

EXISTING ELEVATIONS

217C FIELD END RD, PINNER HA5 1QZ

Scale Bar

0

1

2

3

4

5

6

7

8

9

10

Metres

1:100 @ A2



THE GILLETT MACLEOD PARTNERSHIP

Chartered Architects & Town Planning Consultants

1 High Road Old Eastcote Pinner Middlesex HA5 2EW tel. 0208 868 1333

Drg. No. 17/3132/6C

Scale 1:100

Date 25/07/17

Drawn by D. Suarez

REVISION	
C	
C	drawer