




AMENDMENTS	
A	Draw. number added 05/12/2017
B	New Layout added 05/12/2017
C	Exiting foot path and cycle storage added 02/02/2018
D	Bin store and recycling added 22/03/2018

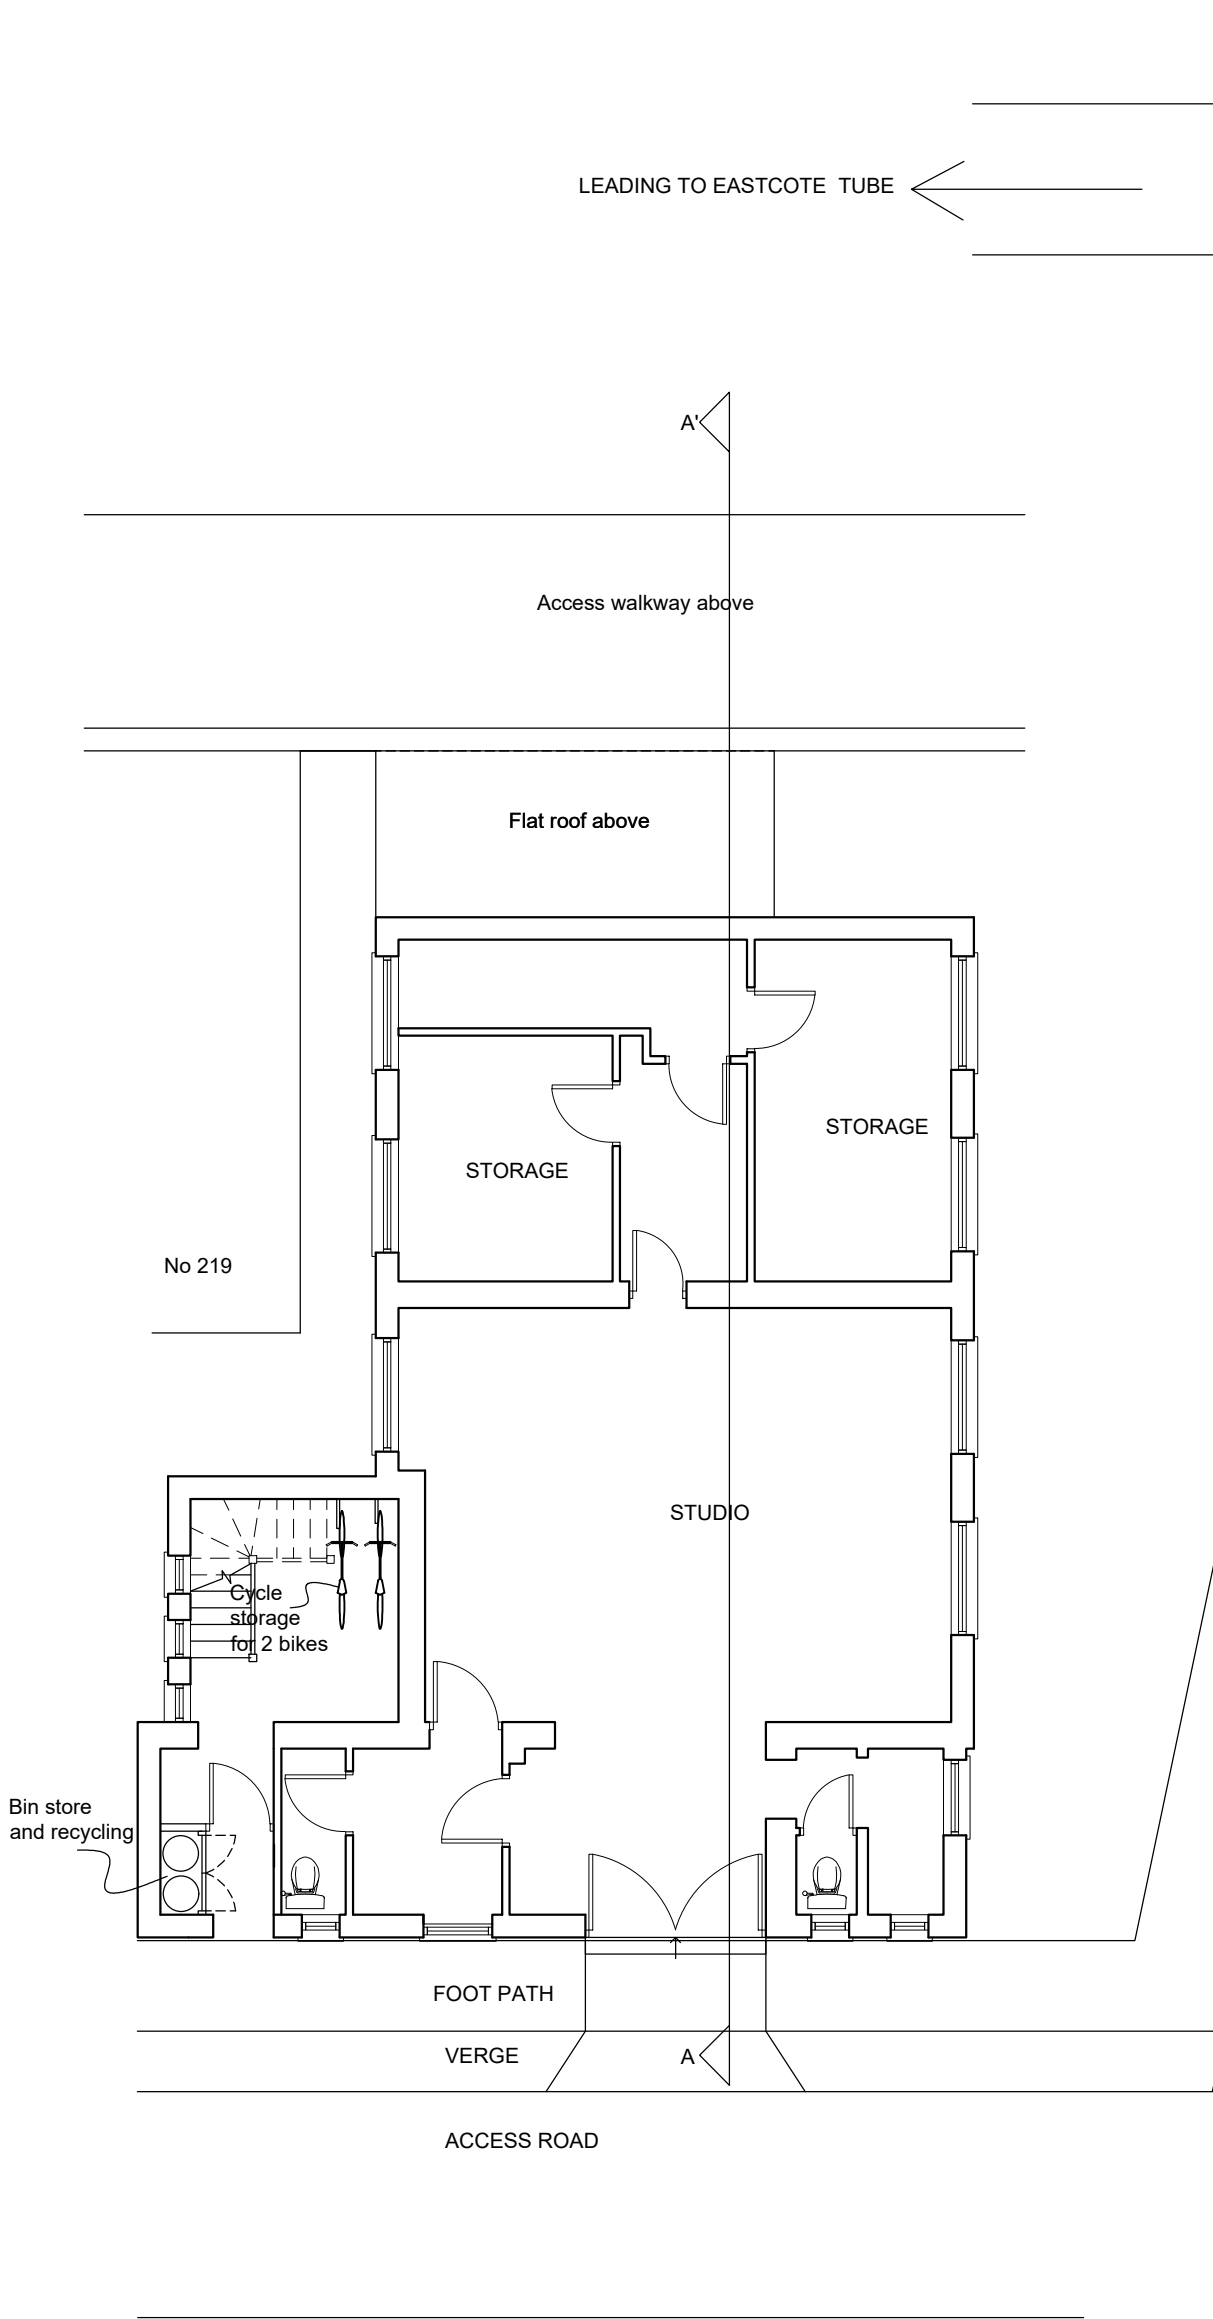

GROUND FLOOR

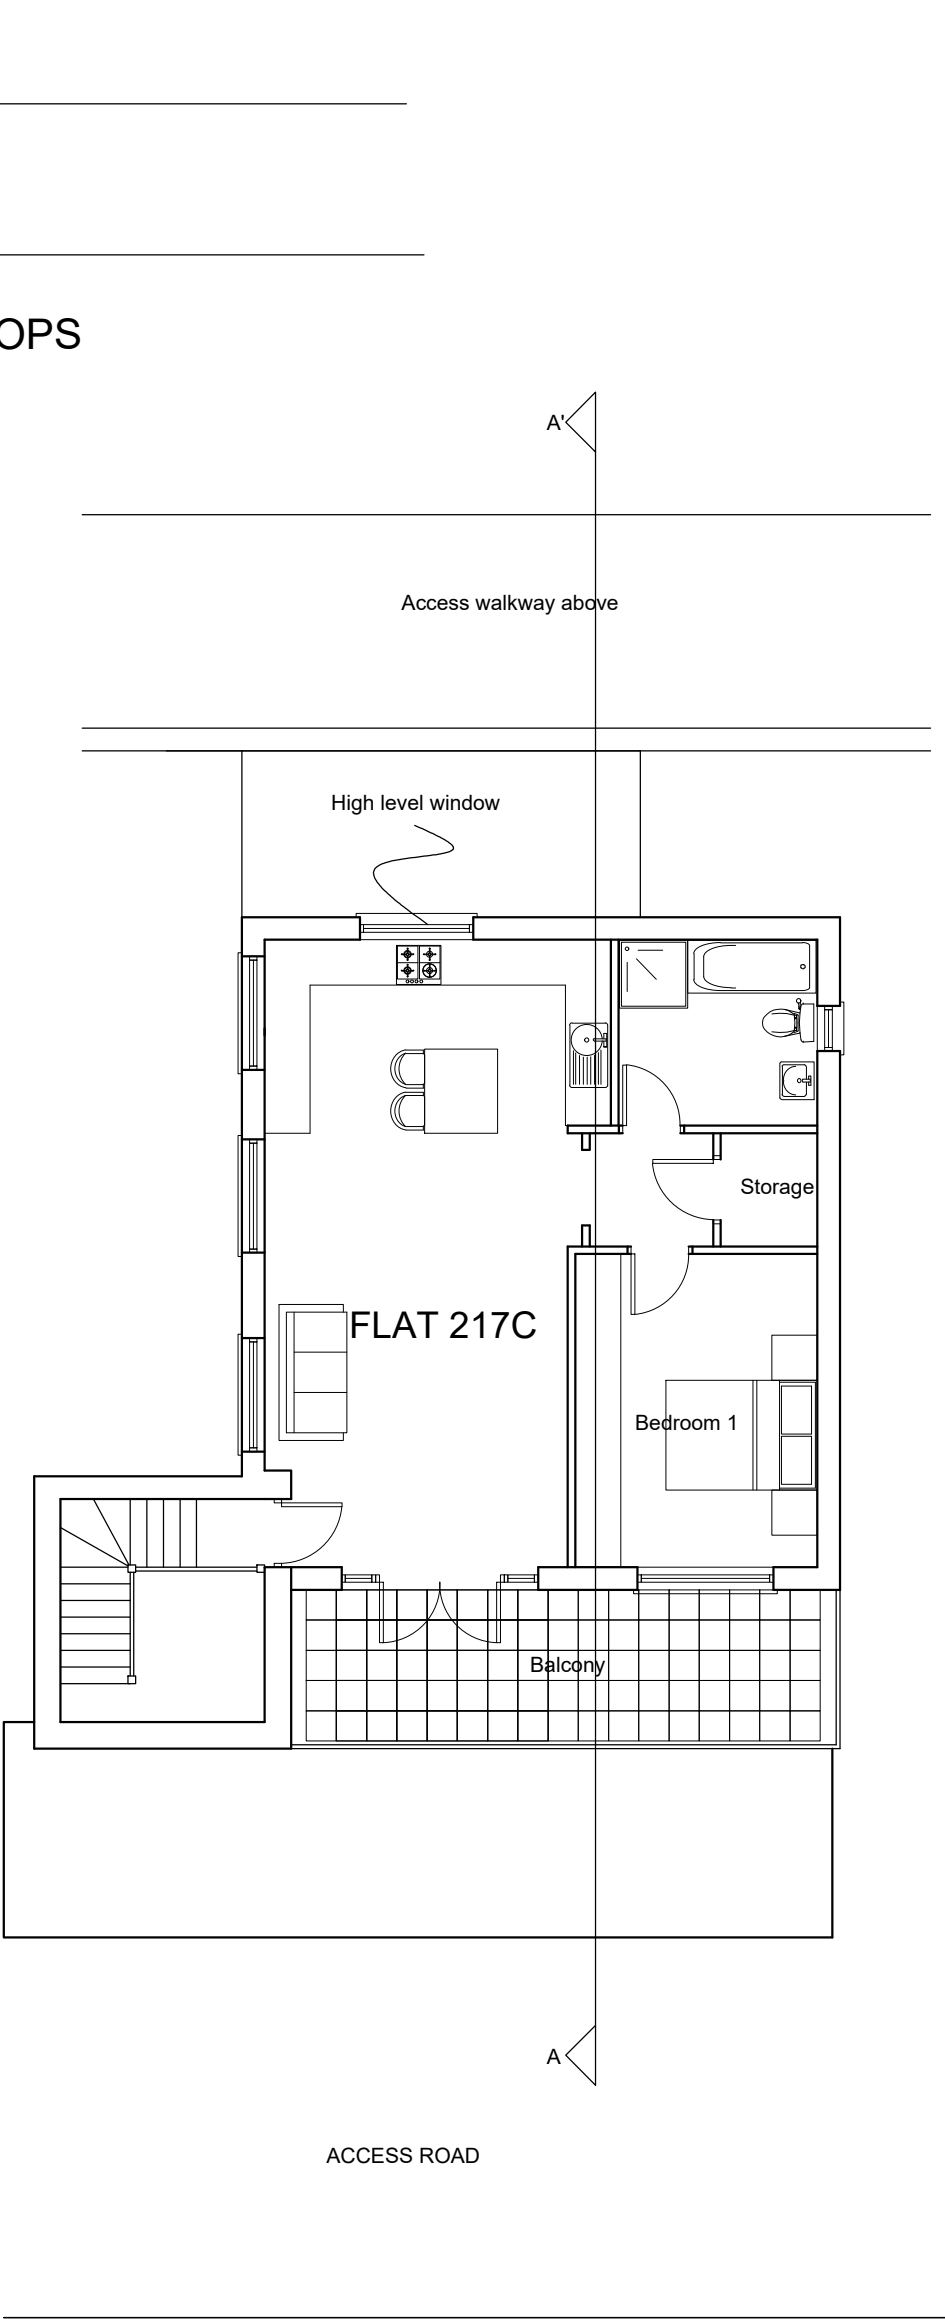


FIRST FLOOR

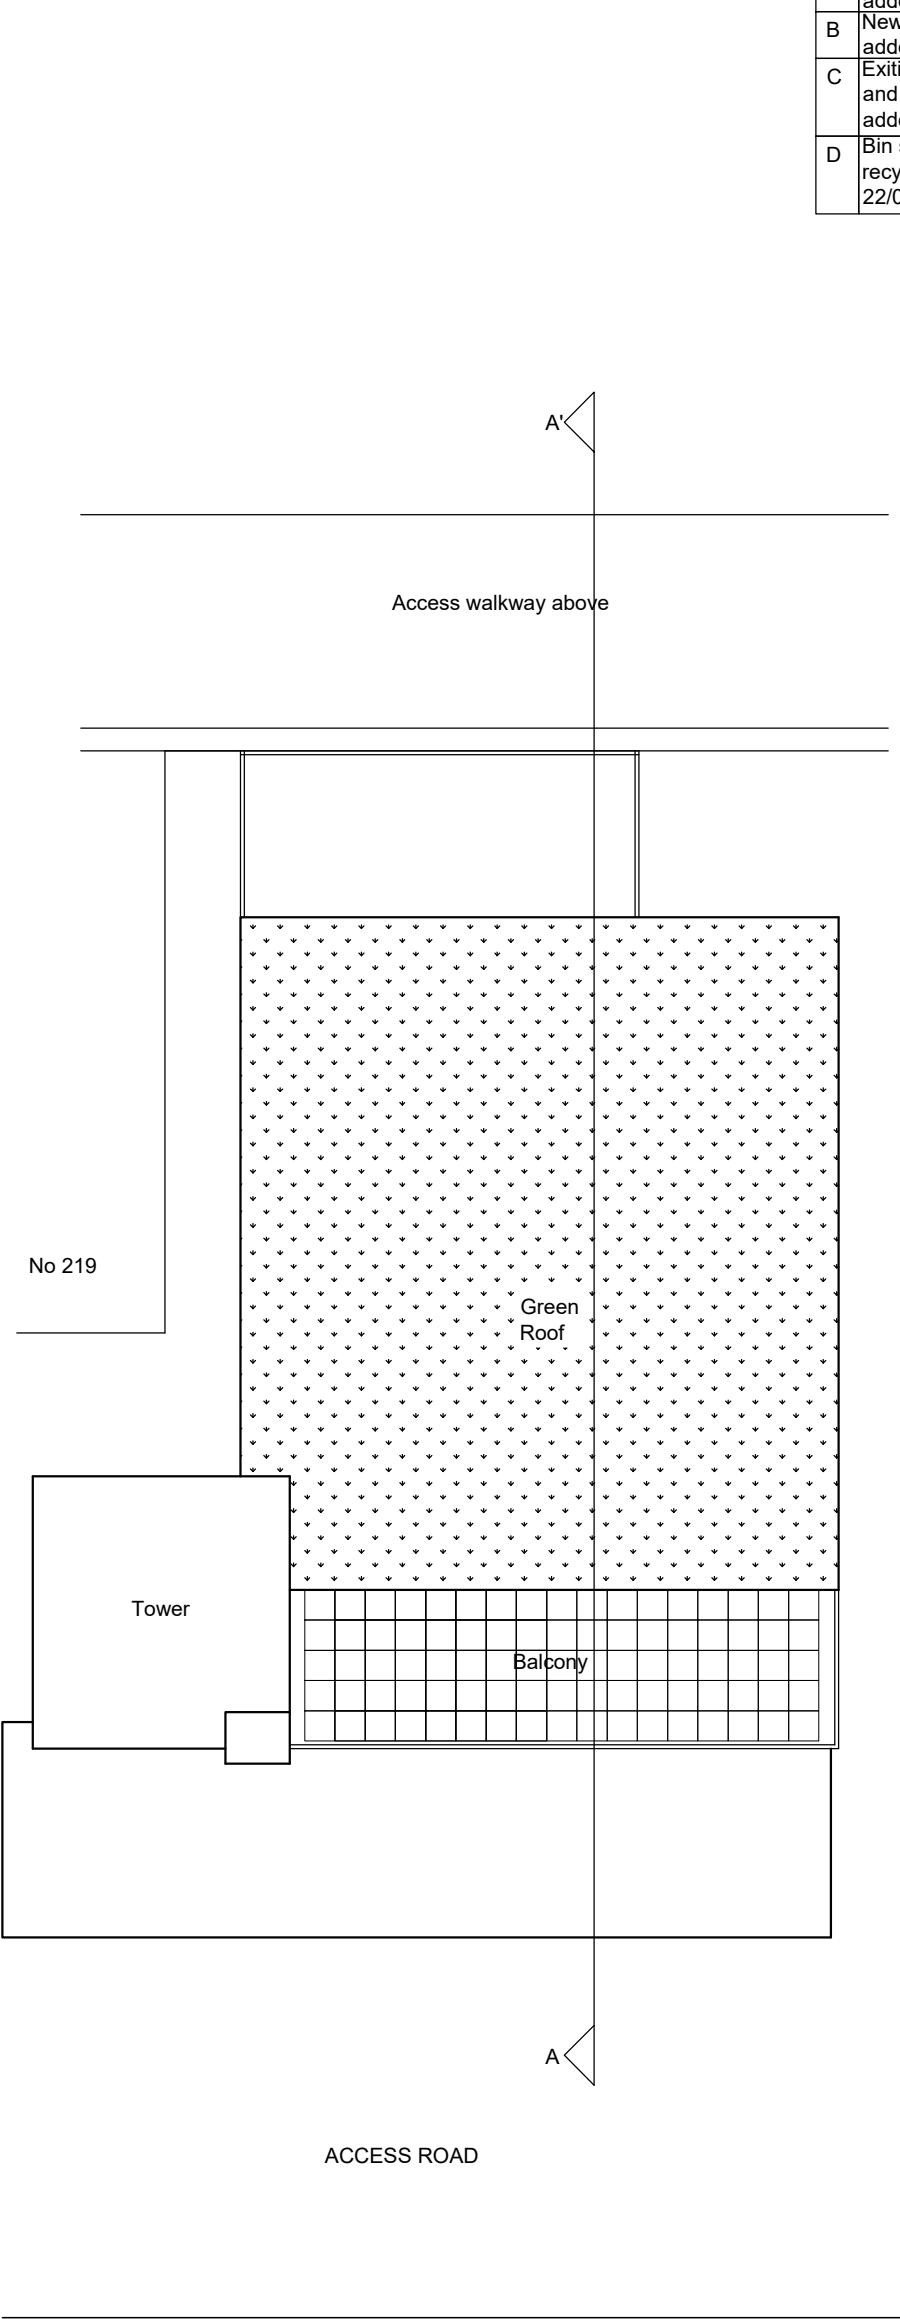

ROOF PLAN

EXISTING FLOOR PLANS

217C FIELD END RD, PINNER HA5 1QZ

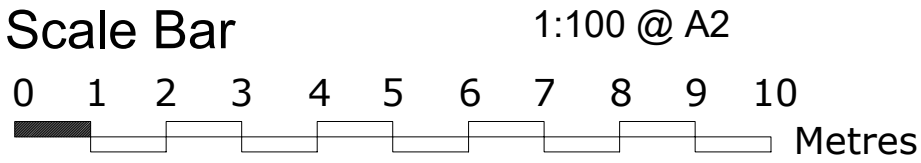

THE GILLETT MACLEOD PARTNERSHIP
Chartered Architects & Town Planning Consultants
1 High Road Old Eastcote Pinner Middlesex HA5 2EW tel. 0208 868 1333

Drg. No. 17/3132/5D
Scale 1:100
Date 25/07/17
Drawn by D. Suarez

REVISION	
D	drawer
C	