




| AMENDMENTS |                                                      |
|------------|------------------------------------------------------|
| A          | Draw. number added 05/12/2017                        |
| B          | New Layout added 05/12/2017                          |
| C          | Exiting foot path and cycle storage added 02/02/2018 |
| D          | Bin store and recycling added 22/03/2018             |
| E          | Bedroom 2 added 14/10/2020                           |
| F          | Bedroom 2 changed 11/12/2020                         |

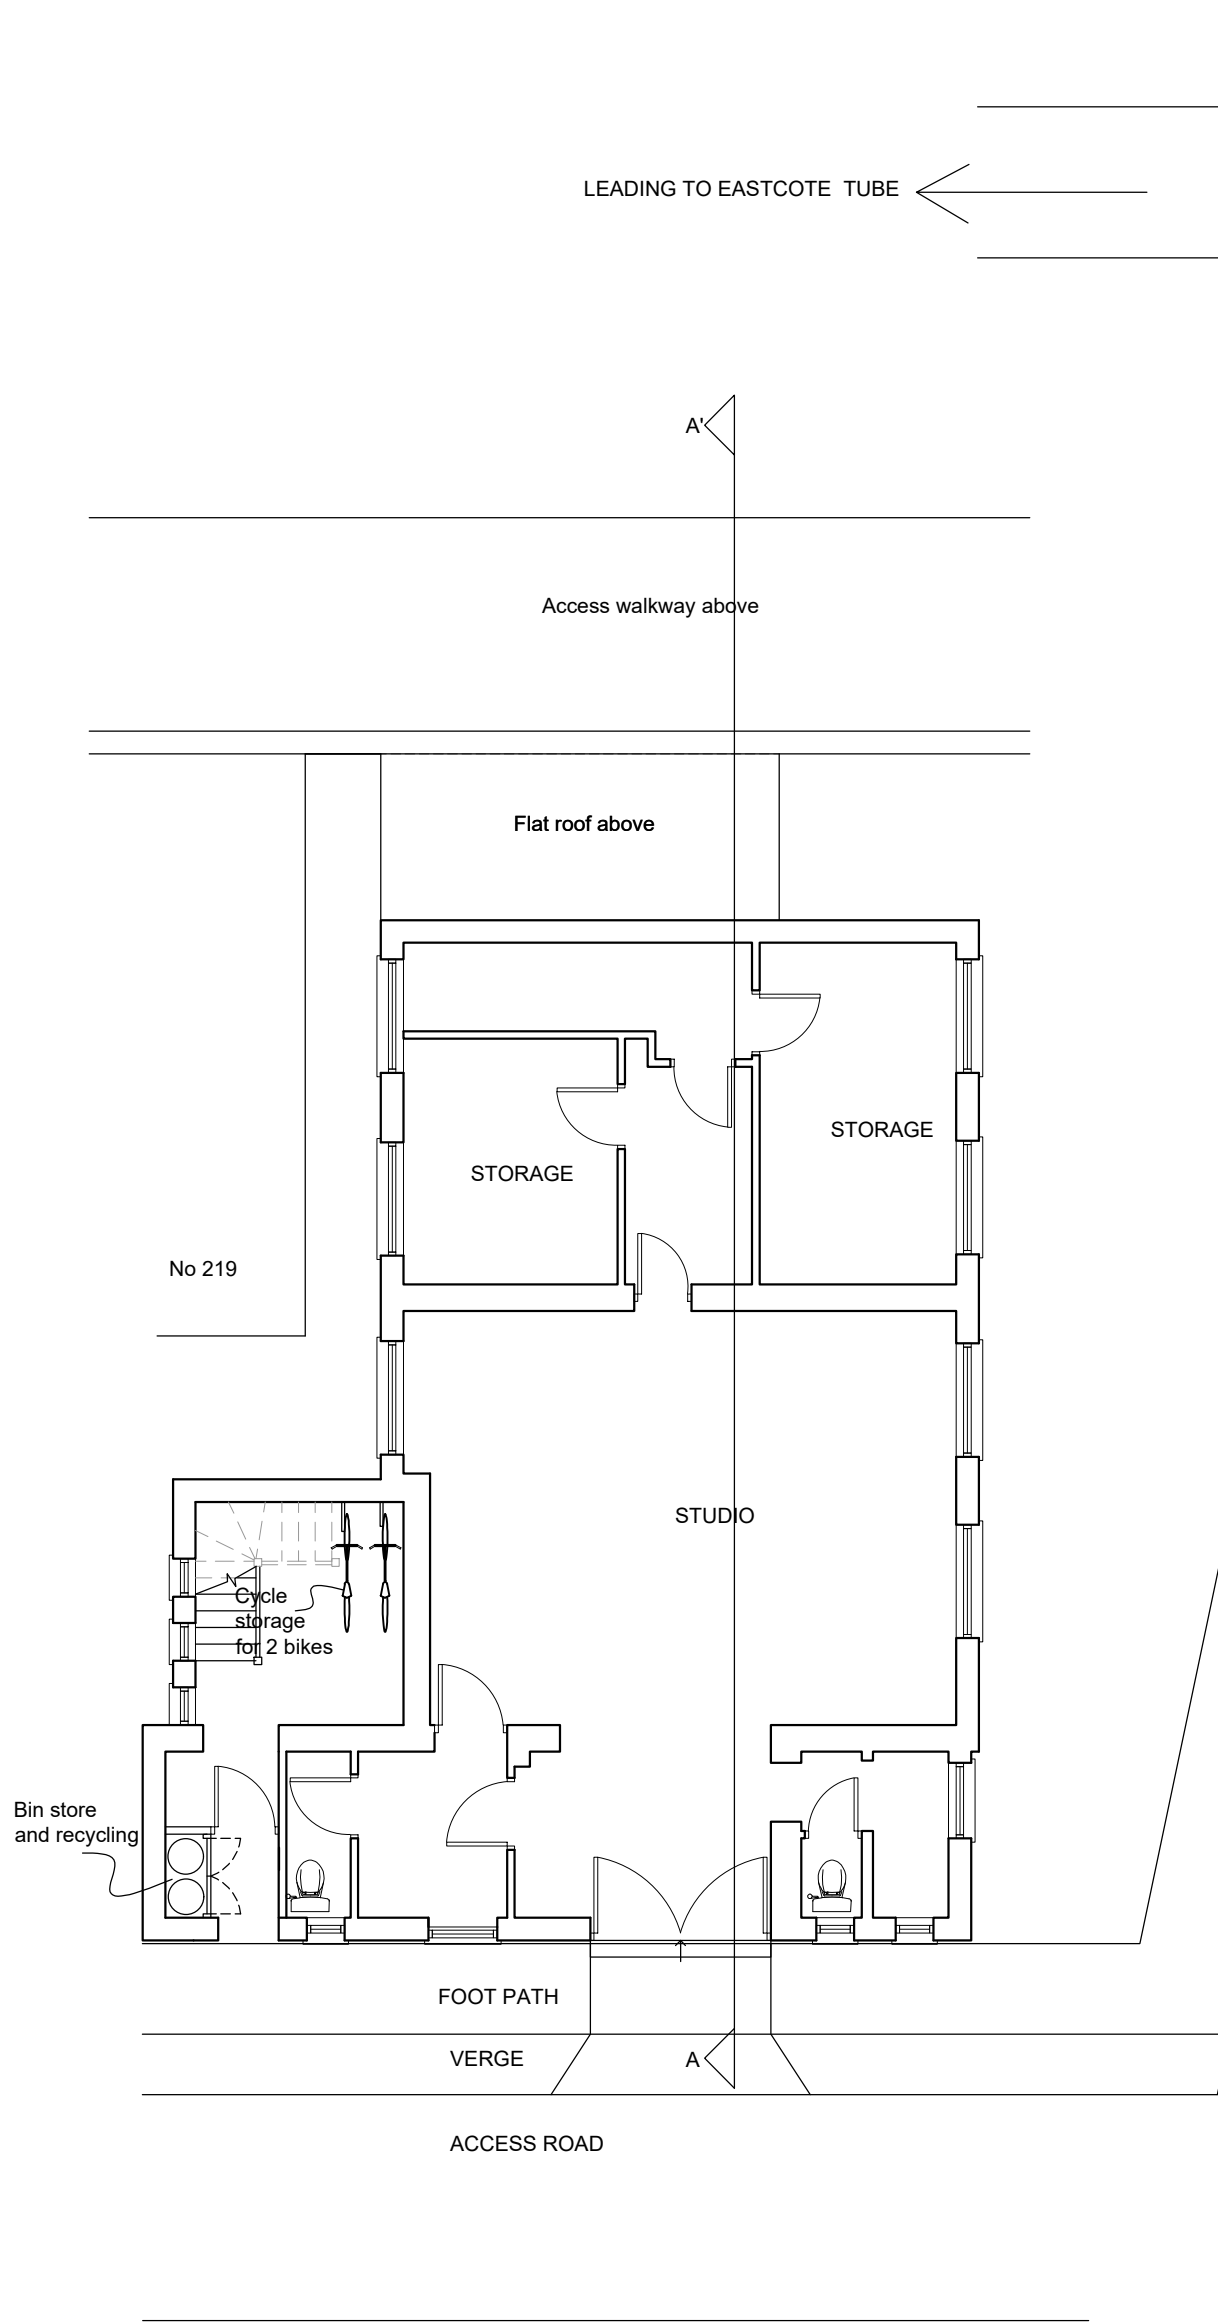

GROUND FLOOR

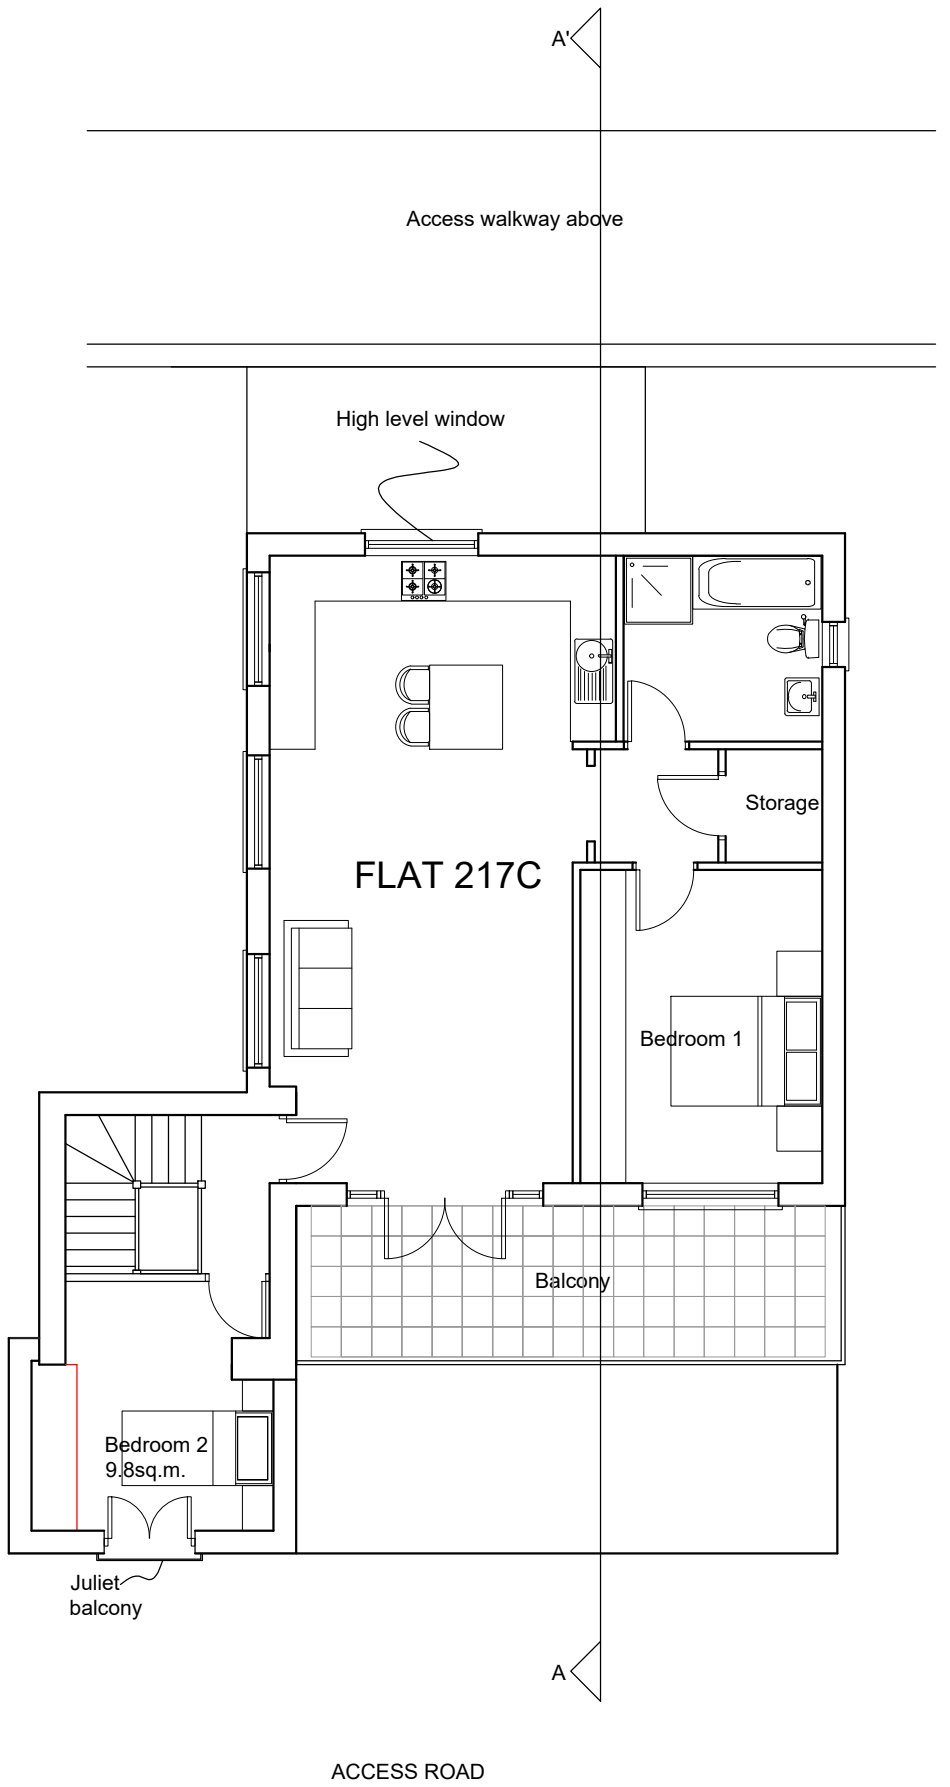


FIRST FLOOR

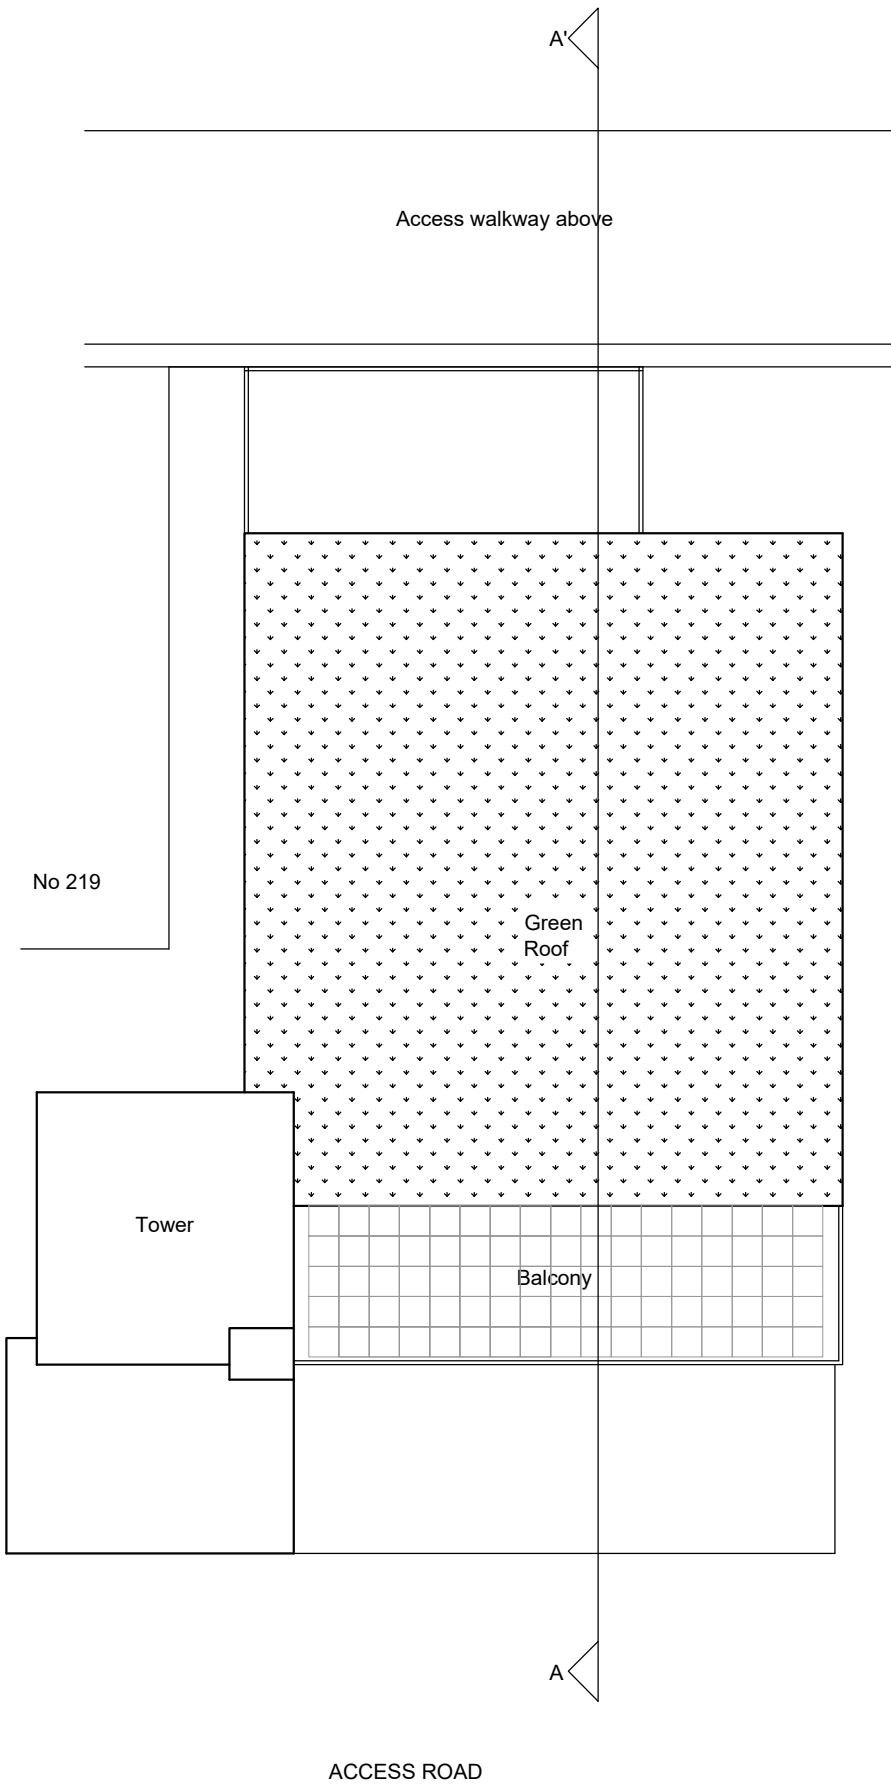

ROOF PLAN

PROPOSED FLOOR PLANS

217C FIELD END RD, PINNER HA5 1QZ

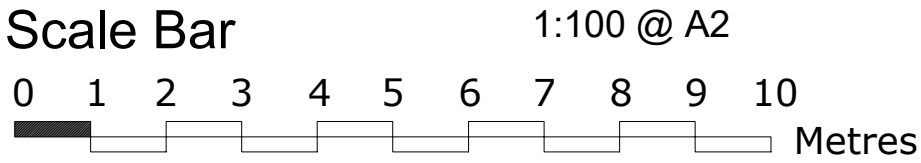

THE GILLETT MACLEOD PARTNERSHIP  
Chartered Architects & Town Planning Consultants  
1 High Road Old Eastcote Pinner Middlesex HA5 2EW tel. 0208 868 1333

Drg. No. 17/3132/7F  
Scale 1:100  
Date 25/07/17  
Drawn by D. Suarez

| REVISION |        |
|----------|--------|
| F        | drawer |
| C        |        |