

LOCATION PLAN
SCALE 1:1250



ADJACENT PROPERTY
14 MURRAY ROAD - COPPERBEACH COURT

PROPOSED FRONT ELEVATION


ADJACENT PROPERTY
10 MURRAY ROAD - TUDOR LODGE



ADJACENT PROPERTY
10 MURRAY ROAD - TUDOR LODGE

PROPOSED REAR ELEVATION

ADJACENT PROPERTY
14 MURRAY ROAD - COPPERBEACH COURT

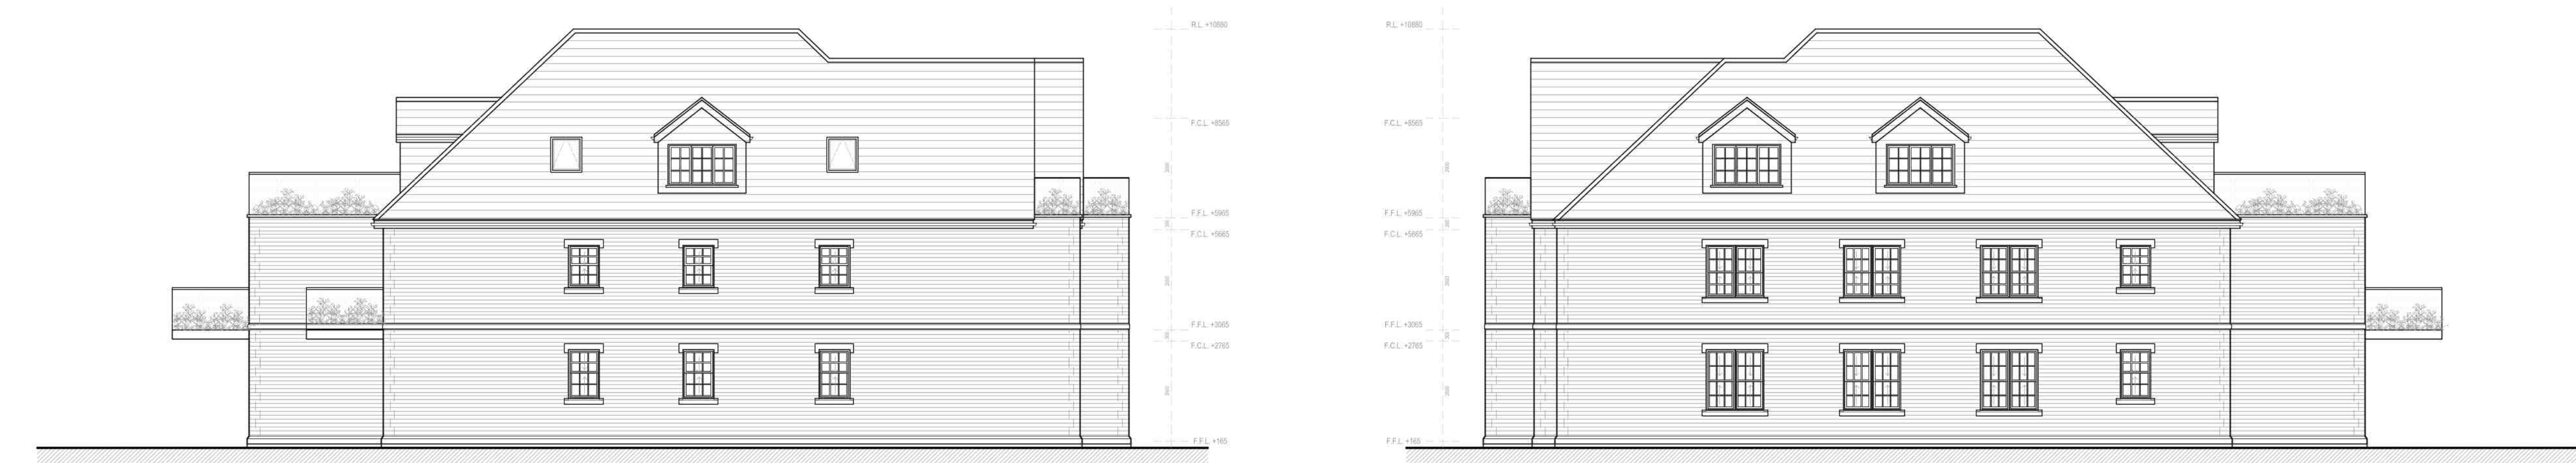

PROPOSED SIDE ELEVATION

PROPOSED SIDE ELEVATION

Rev.	Date	Description	Init.

Client

SUBIACO PROPERTIES LTD

Project Title
PROPOSED REDEVELOPMENT TO EXISTING SITE

12 & 12C MURRAY ROAD, NORTHWOOD HA6 2YJ

Drawing Title

PROPOSED ELEVATIONS

Cad File	Sheet Size	Scale
P001	A1	1:100
Drawn by	Drawing Date	Approved by
BR	MAY 2020	NJ
Project No.	Drawing No.	Revision
1771	P401	-

Juttla Architects

2-4 High Street, Ruslip,
Middlesex, HA4 7AR

1 01923 840077 1 01923 840078
info@juttla-architects.com
juttla-architects.com

This drawing is property of Juttla Architects Ltd © and must not be copied or otherwise reproduced. All dimensions must be checked on site before commencing work. No dimensions to be scaled from this drawing. This drawing was produced using AutoCad 2016.

PRE-APPLICATION ISSUE