



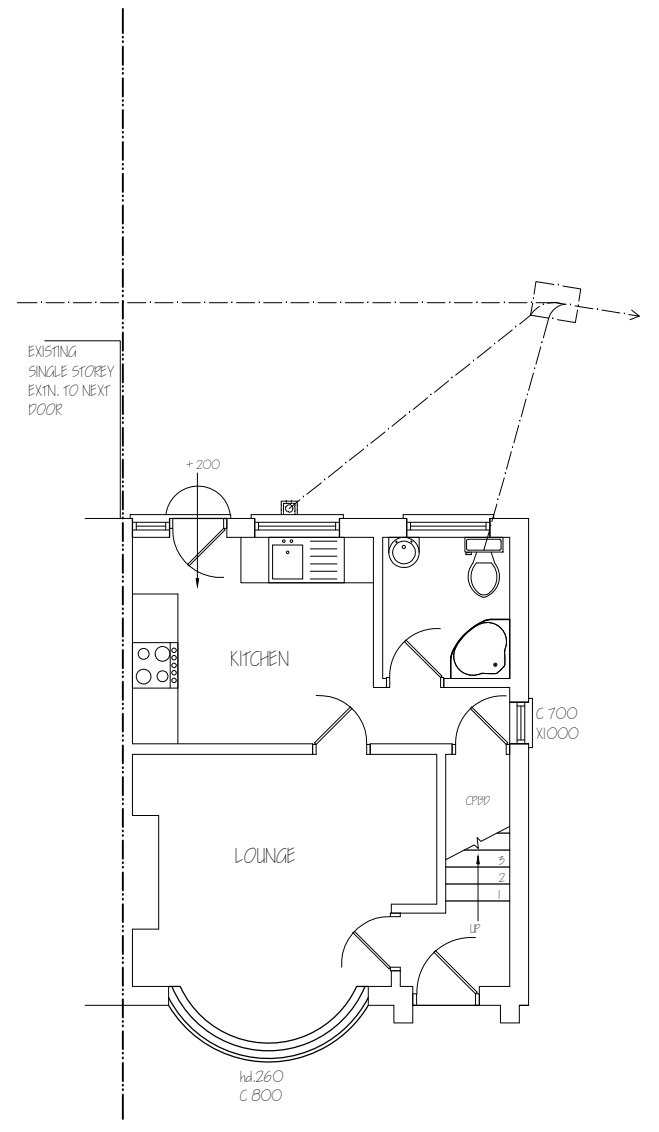


EXISTING GROUND FLOOR PLAN

EXISTING  
SINGLE STOREY  
EXTN. TO NEXT  
DOOR

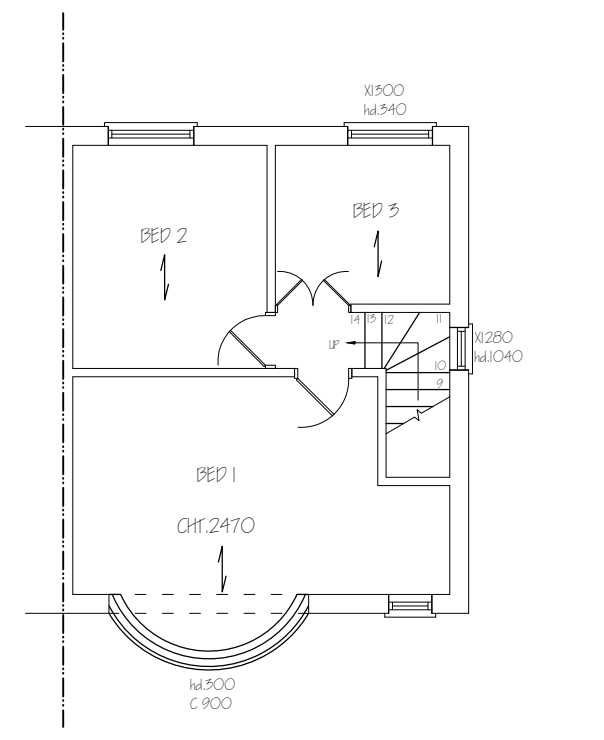

EXISTING FIRST FLOOR PLAN

|   |                                     |                                                                            |          |
|---|-------------------------------------|----------------------------------------------------------------------------|----------|
| <b>Nigel Fallon, B.Sc. (Hons)MBEng. 07768-408525</b><br><b>Planning &amp; Development Consultant, Building Engineer.</b> |                                     | <b>ADDRESS:</b><br><b>45, BURNHAM AVENUE,</b><br><b>ICKENHAM, W10 8RT.</b> |          |
| <b>349, Chartridge Lane,</b><br><b>Chesham, HP5 2SH.</b>                                                                 | DRAWING TITLE: EXISTING FLOOR PLANS |                                                                            | NO. - 01 |
|   | SCALE - 1:100                       | DATE: 13/10/2018                                                           | REV:     |
|   |                                     | DRG. PAPER SIZE: A3                                                        |          |

 




EXISTING FRONT ELEVATION




EXISTING SIDE ELEVATION


|   |  |                                                          |      |
|---|--|----------------------------------------------------------|------|
| <b>Nigel Fallon, B.Sc. (Hons) MEng. 07768-408525</b><br><b>Planning &amp; Development Consultant, Building Engineer.</b> |  | ADDRESS:<br>45, BURNHAM AVENUE,<br>ICKENHAM, UB10 8RT.   |      |
| 349, Chartridge Lane,<br>Chesham, HP5 2SH.                                                                               |  | DRAWING TITLE: EXISTING/ PROPOSED ELEVATIONS<br>NO. - 02 | REV: |
| SCALE - 1:100   |  | DATE: 13/10/2018<br>DRG. PAPER SIZE: A3                  |      |

 

PROPOSED FRONT ELEVATION


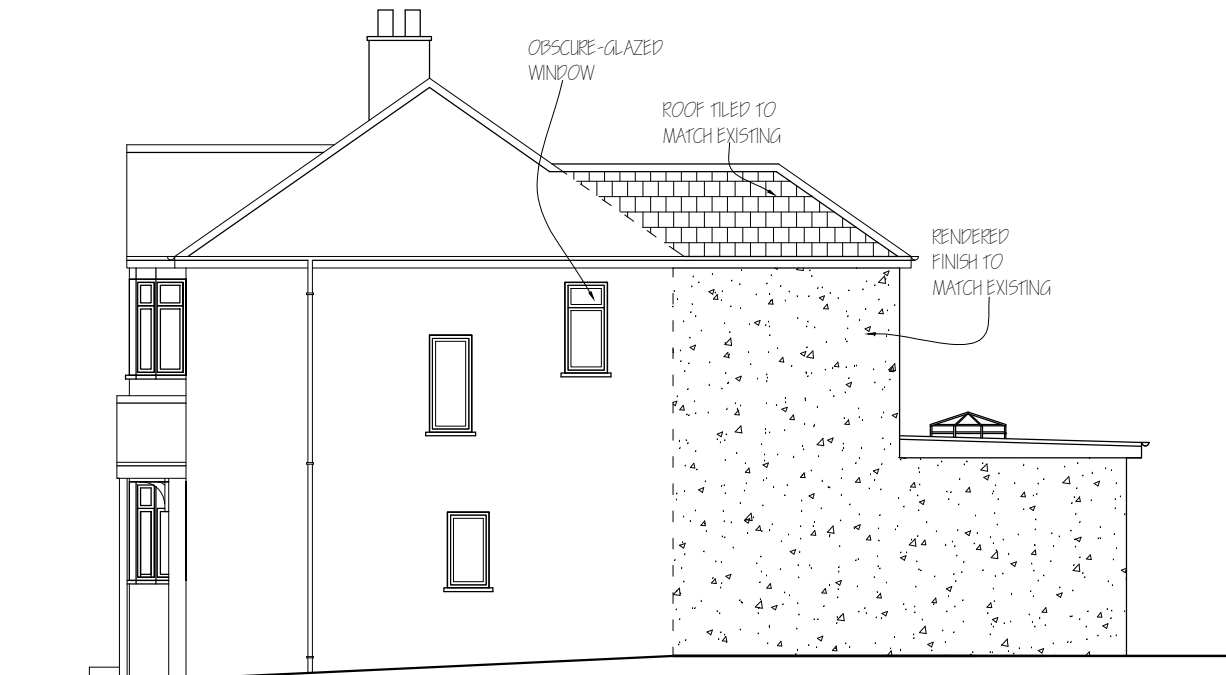


PROPOSED SIDE ELEVATION

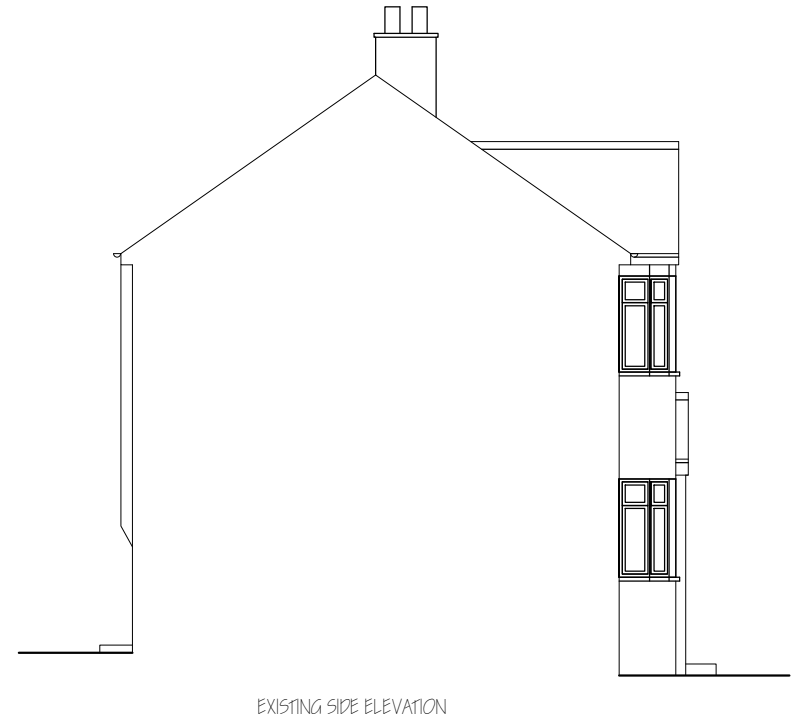


|   |  |                                                               |                                         |
|---|--|---------------------------------------------------------------|-----------------------------------------|
| <b>Nigel Fallon, B.Sc. (Hons) MEng. 07768-408525</b><br><i>Planning &amp; Development Consultant, Building Engineer.</i><br>349, Chartridge Lane,<br>Chesham, HP5 2SH. |  | ADDRESS:<br>45, BURNHAM AVENUE,<br>ICKENHAM, W10 8RT.         |                                         |
|   |  | DRAWING TITLE: EXISTING/ PROPOSED ELEVATIONS<br>SCALE - 1:100 | NO. - 03<br>REV:<br>DRG. PAPER SIZE: A3 |
| DATE: 13/10/2018   |  |                                                               |                                         |


0M1M2M3M4M5M6M7M8M9M10M

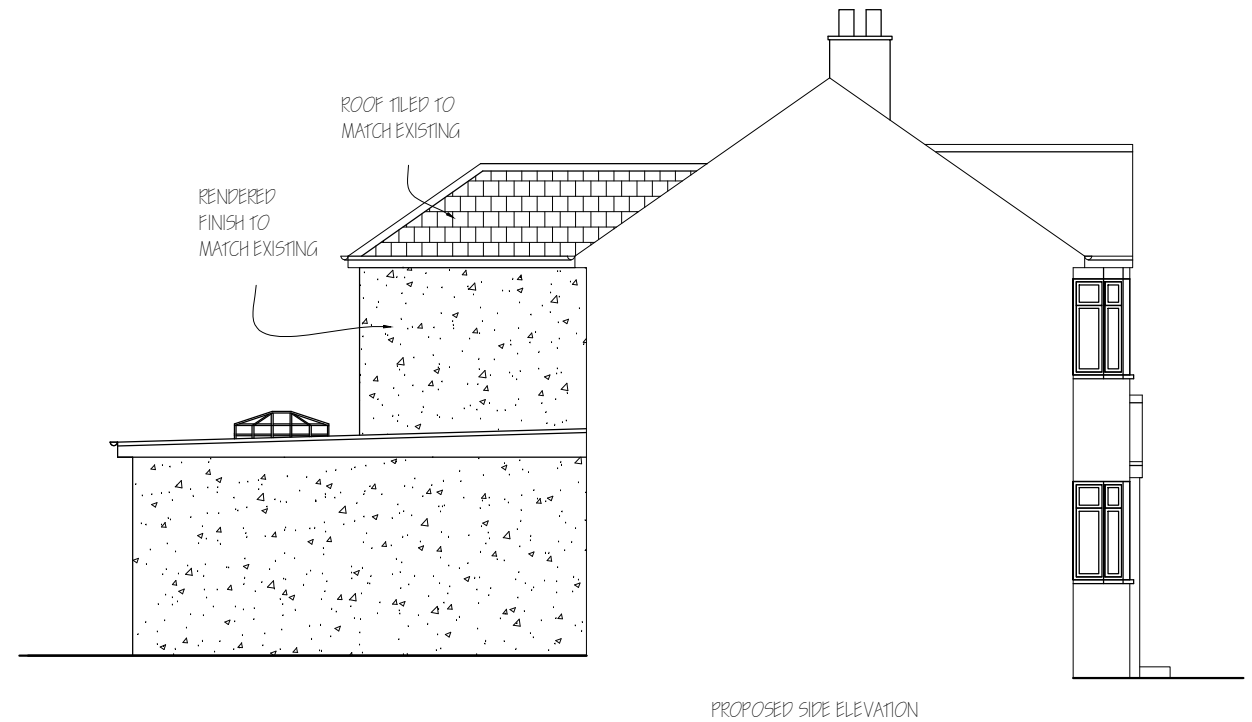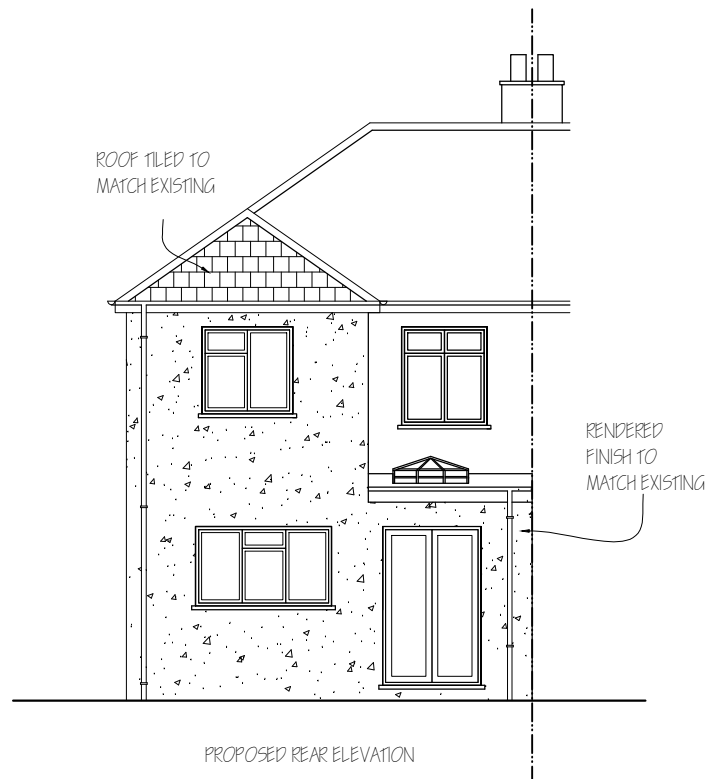


RWP IS TO DISCHARGE TO EXISTING S.W. DRAIN (IF ONE LOCATED DURING CONSTRUCTION) OR ELSE TO 2M³ CAPACITY SOAKAWAY SITED 6.0M AWAY.

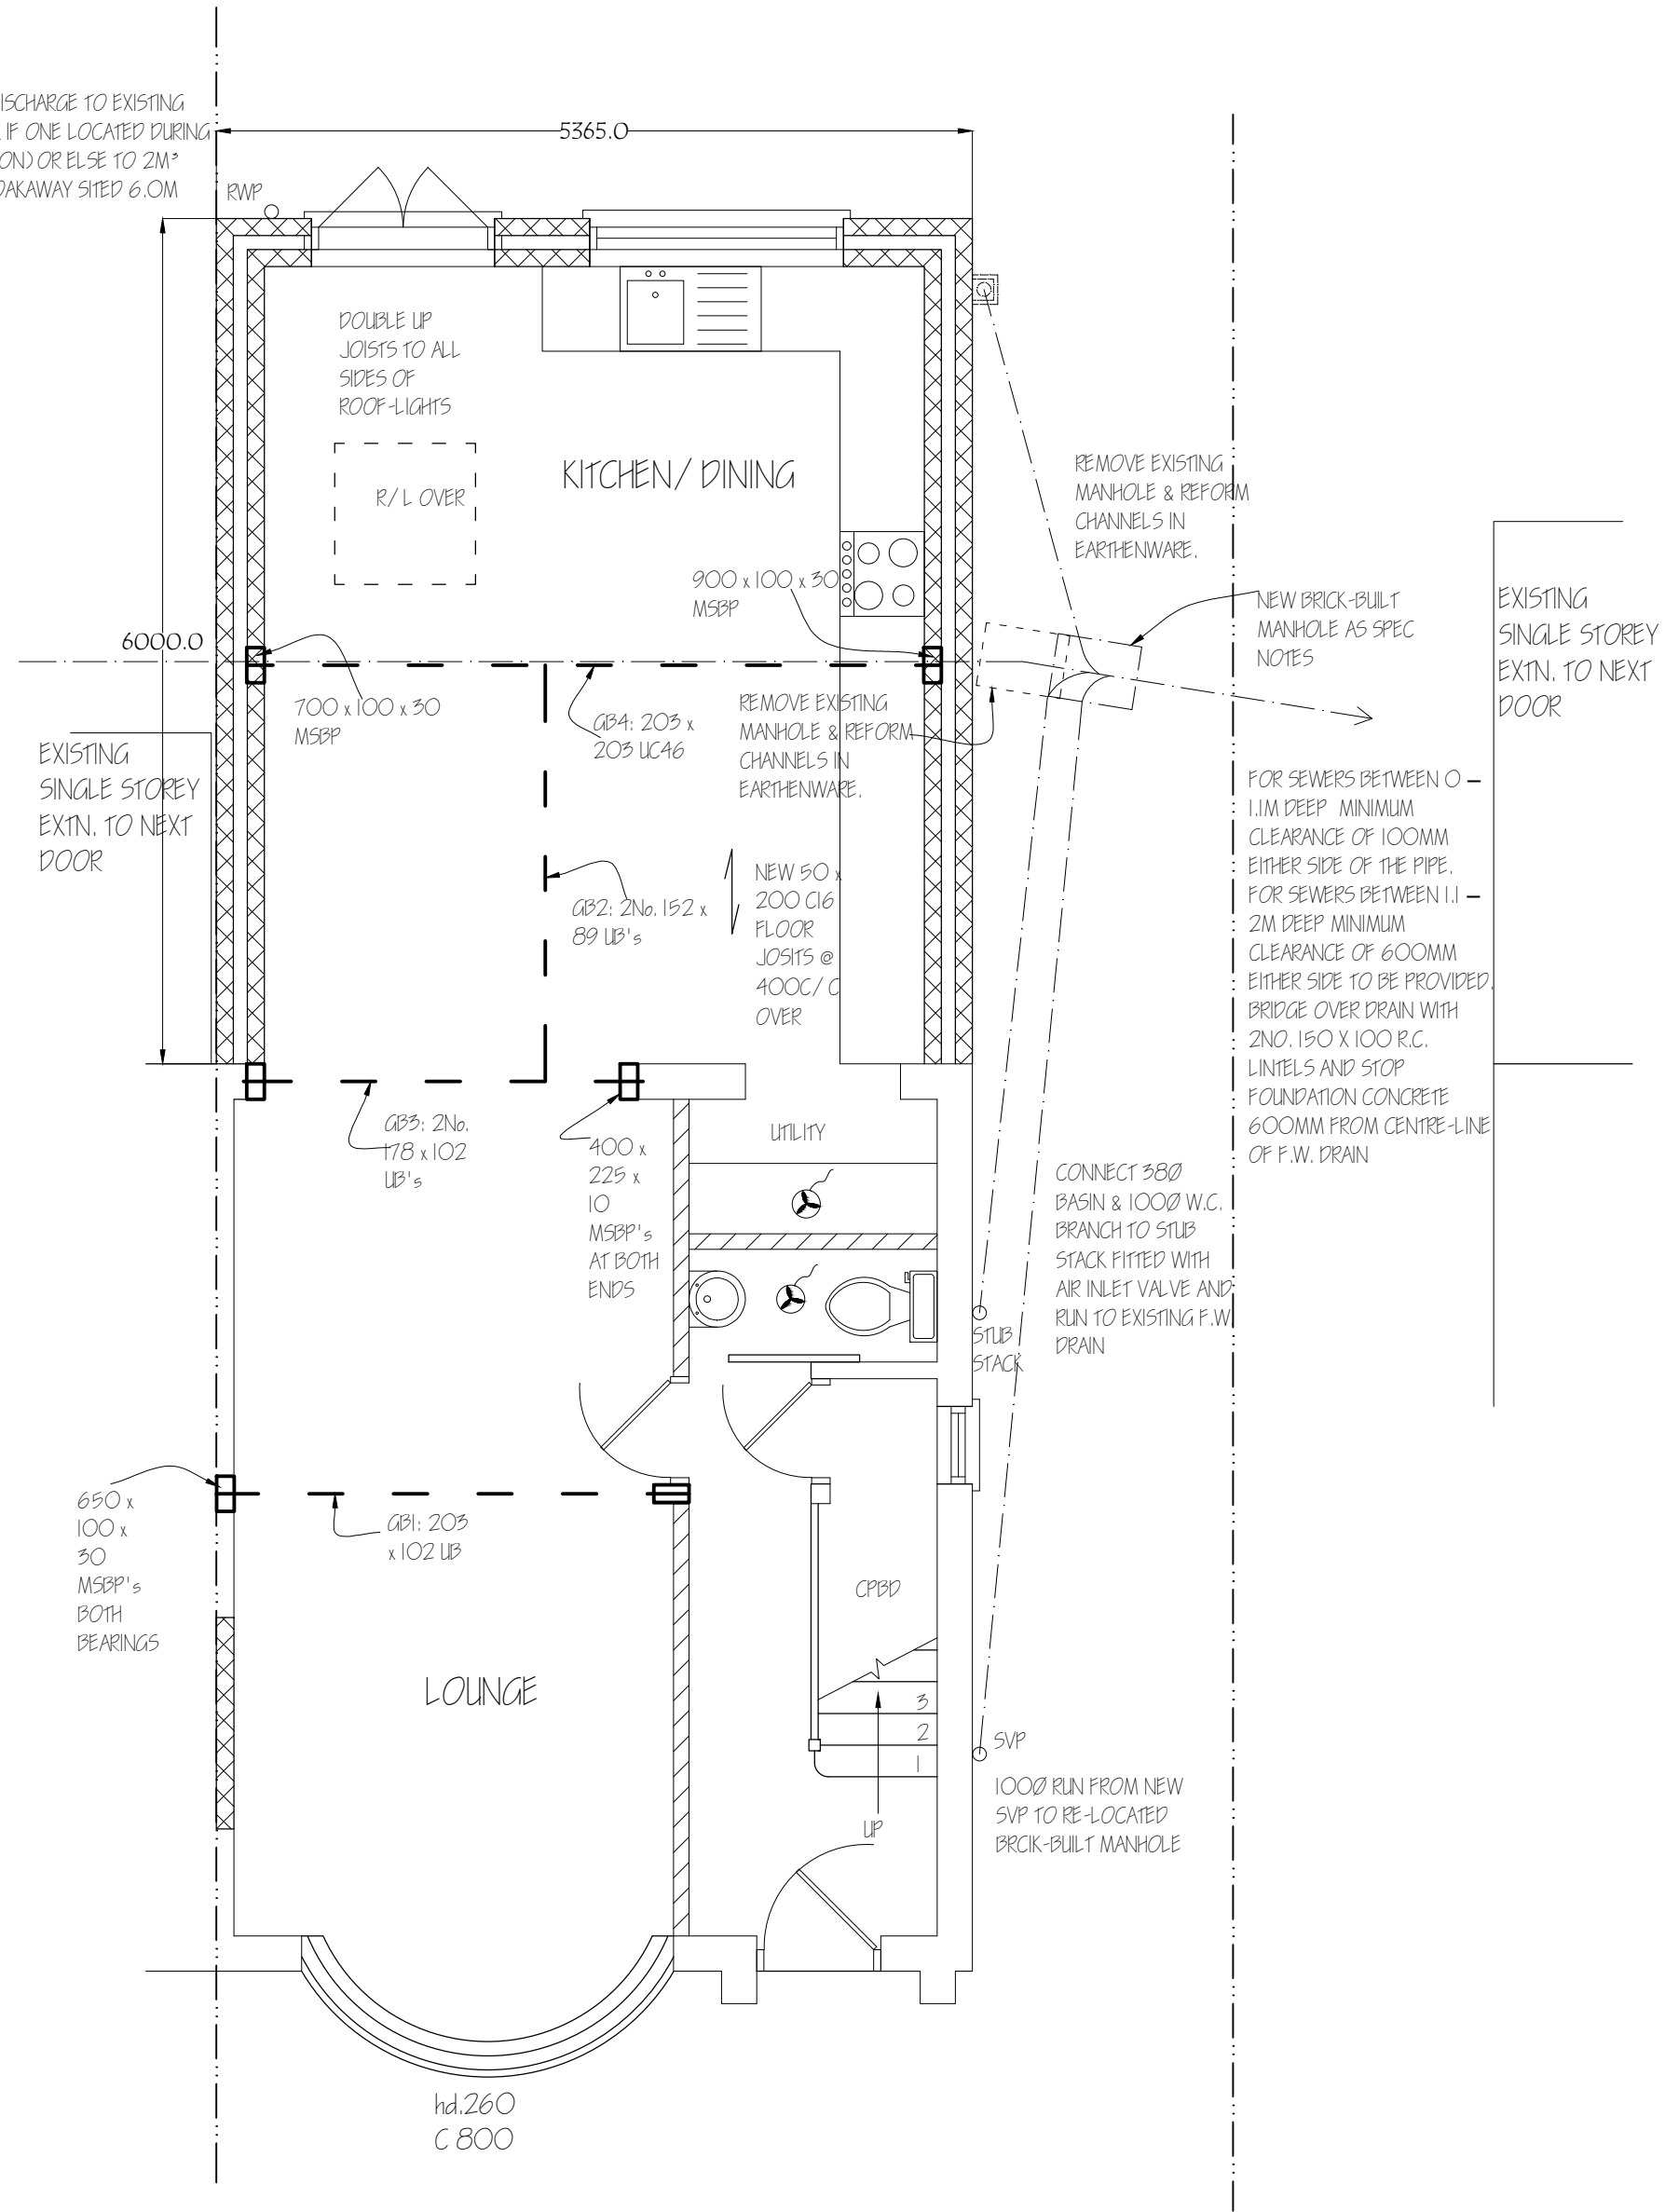



|                                                                  |                                           |                                                        |                     |
|------------------------------------------------------------------|-------------------------------------------|--------------------------------------------------------|---------------------|
| <i>Nigel Fallon, B.Sc. (Hons)MBEng. 07768-408525</i>             |                                           | ADDRESS:<br>45, BURNHAM AVENUE,<br>ICKENHAM, LB10 8RT. |                     |
| <i>Planning &amp; Development Consultant, Building Engineer.</i> |                                           |                                                        |                     |
| 349, Chartridge Lane,<br>Chesham, HP5 2SH.                       | DRAWING TITLE: PROPOSED GROUND FLOOR PLAN | NO. - 04                                               | REV:                |
|                                                                  | SCALE - 1: 50                             | DATE: 13/10/ 2018                                      | DRG. PAPER SIZE: A3 |

 

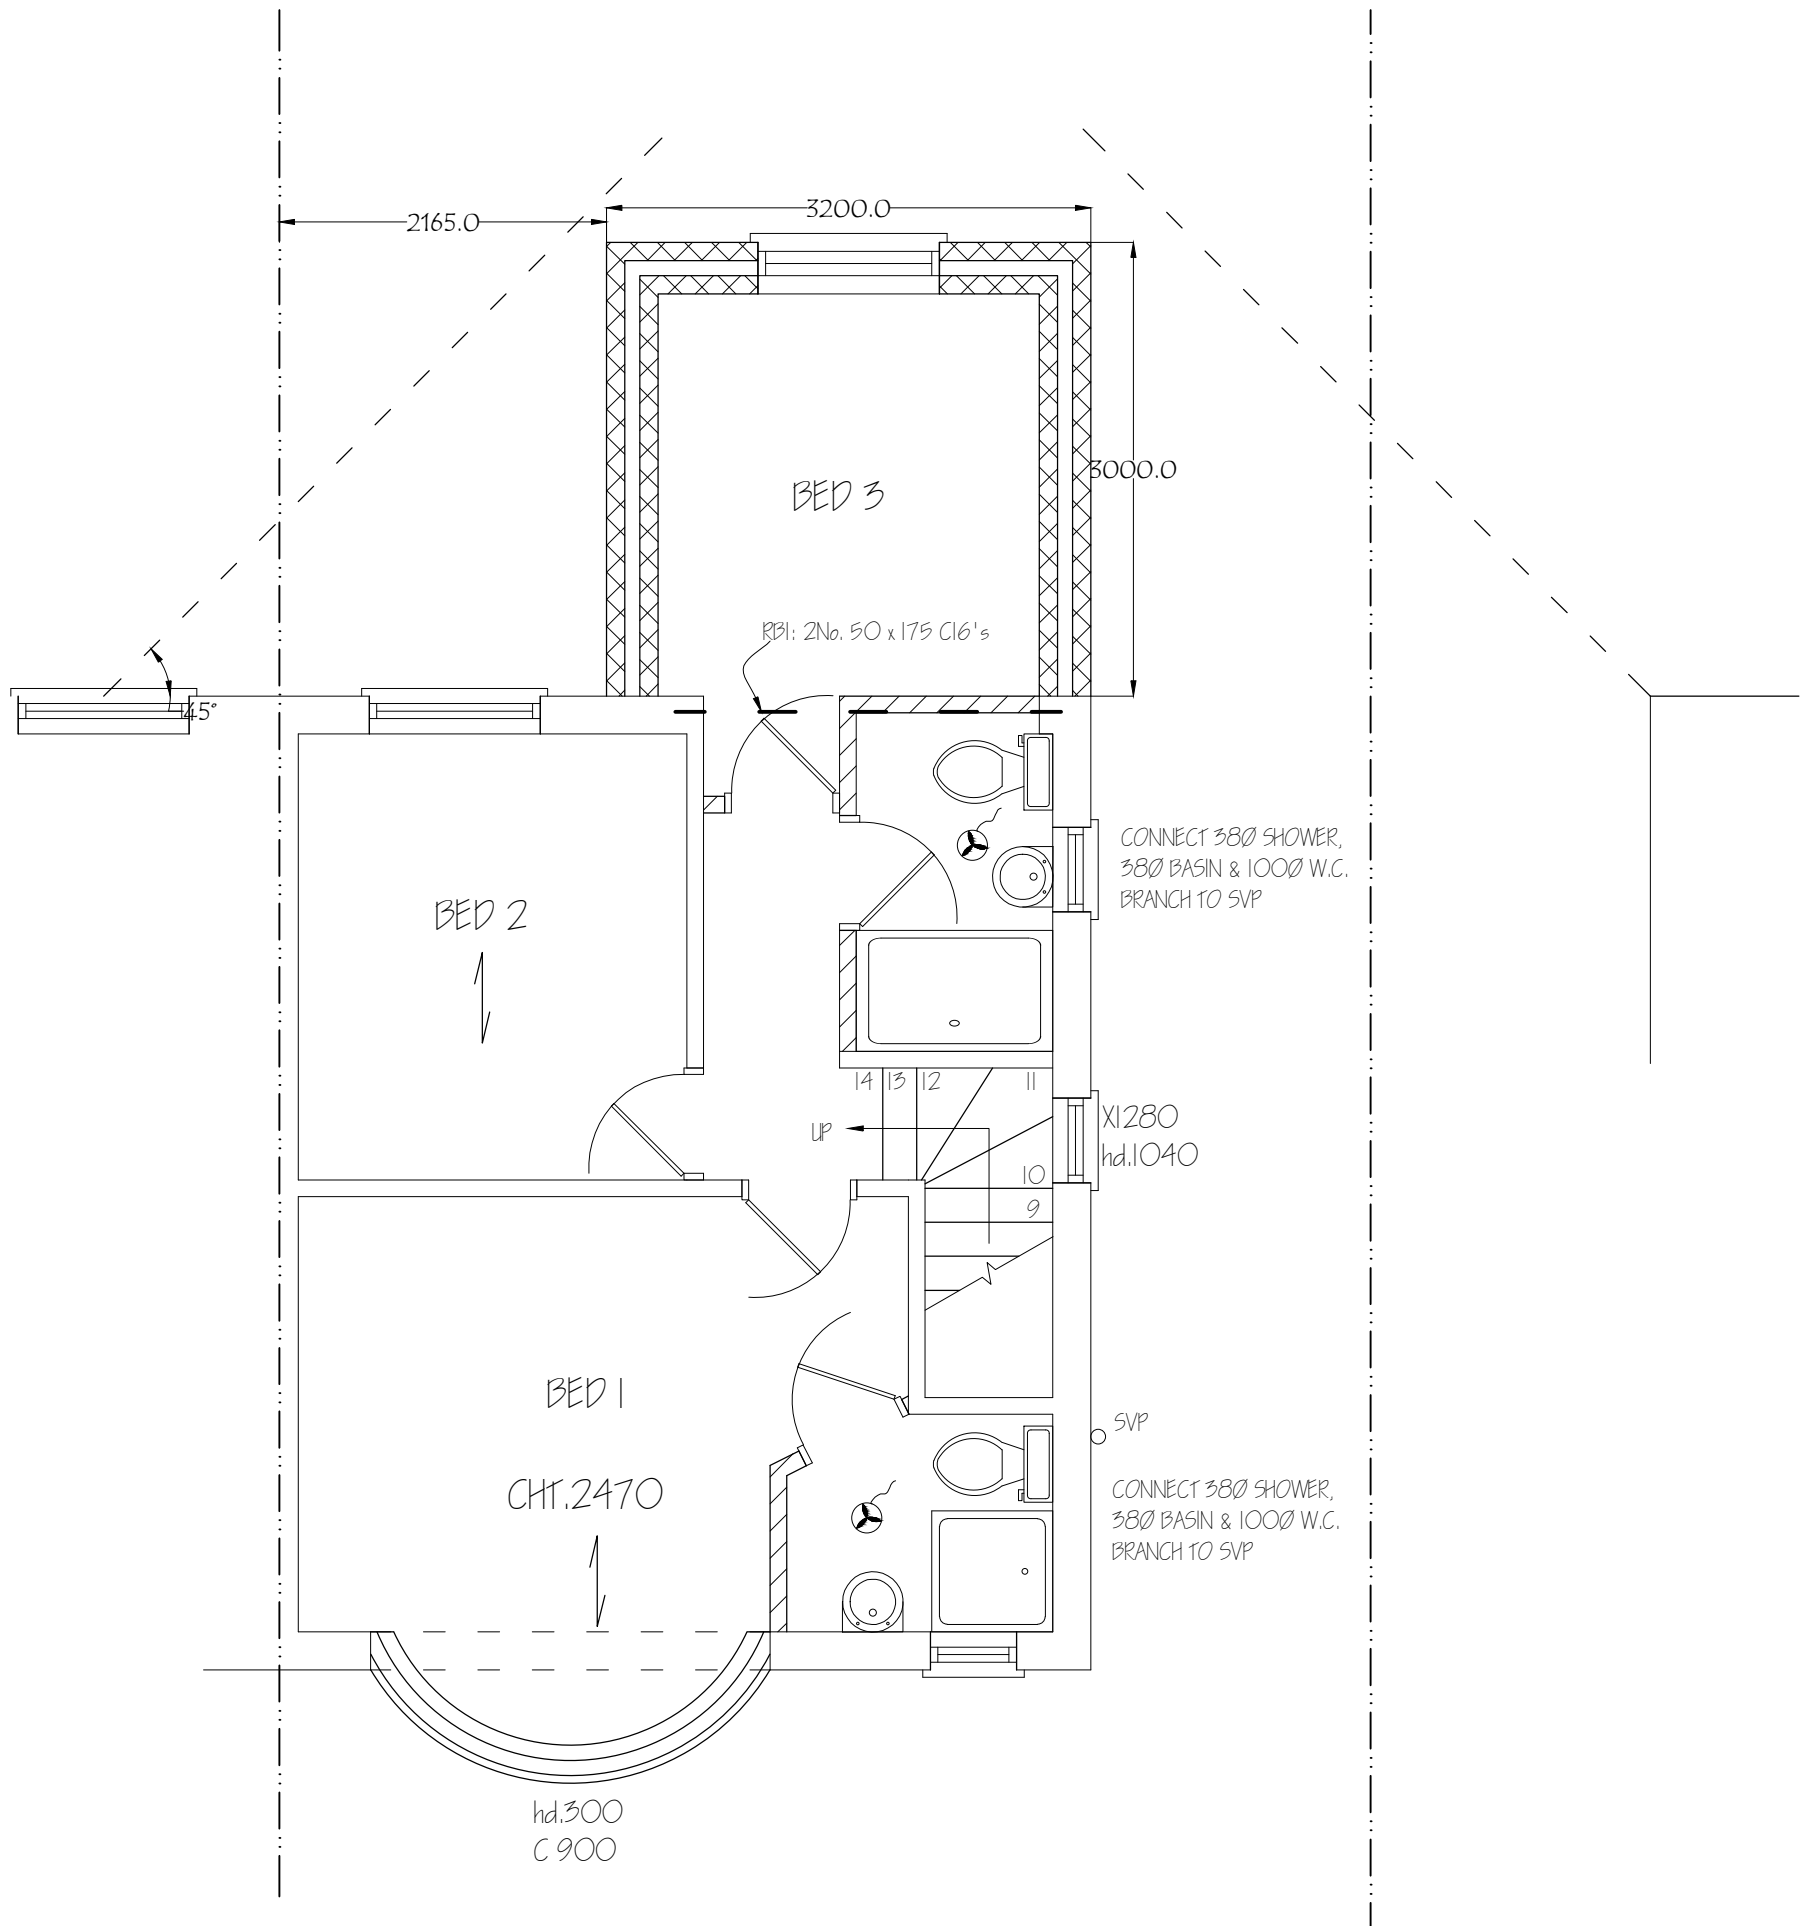

|   |  |                                                        |          |
|---|--|--------------------------------------------------------|----------|
| <b>Nigel Fallon, B.Sc. (Hons)MEng. 07768-408525</b><br><b>Planning &amp; Development Consultant, Building Engineer.</b><br><b>349, Chartridge Lane,</b><br><b>Chesham, HP5 2SH.</b> |  | ADDRESS:<br>45, BURNHAM AVENUE,<br>ICKENHAM, W13 0 BR. |          |
|   |  | DRAWING TITLE: PROPOSED FIRST FLOOR PLAN               | NO. - 05 |
| SCALE - 1: 50   |  | DATE: 13/ 10/ 2018                                     | REV:     |
|   |  | DRG. PAPER SIZE: A3                                    |          |

 

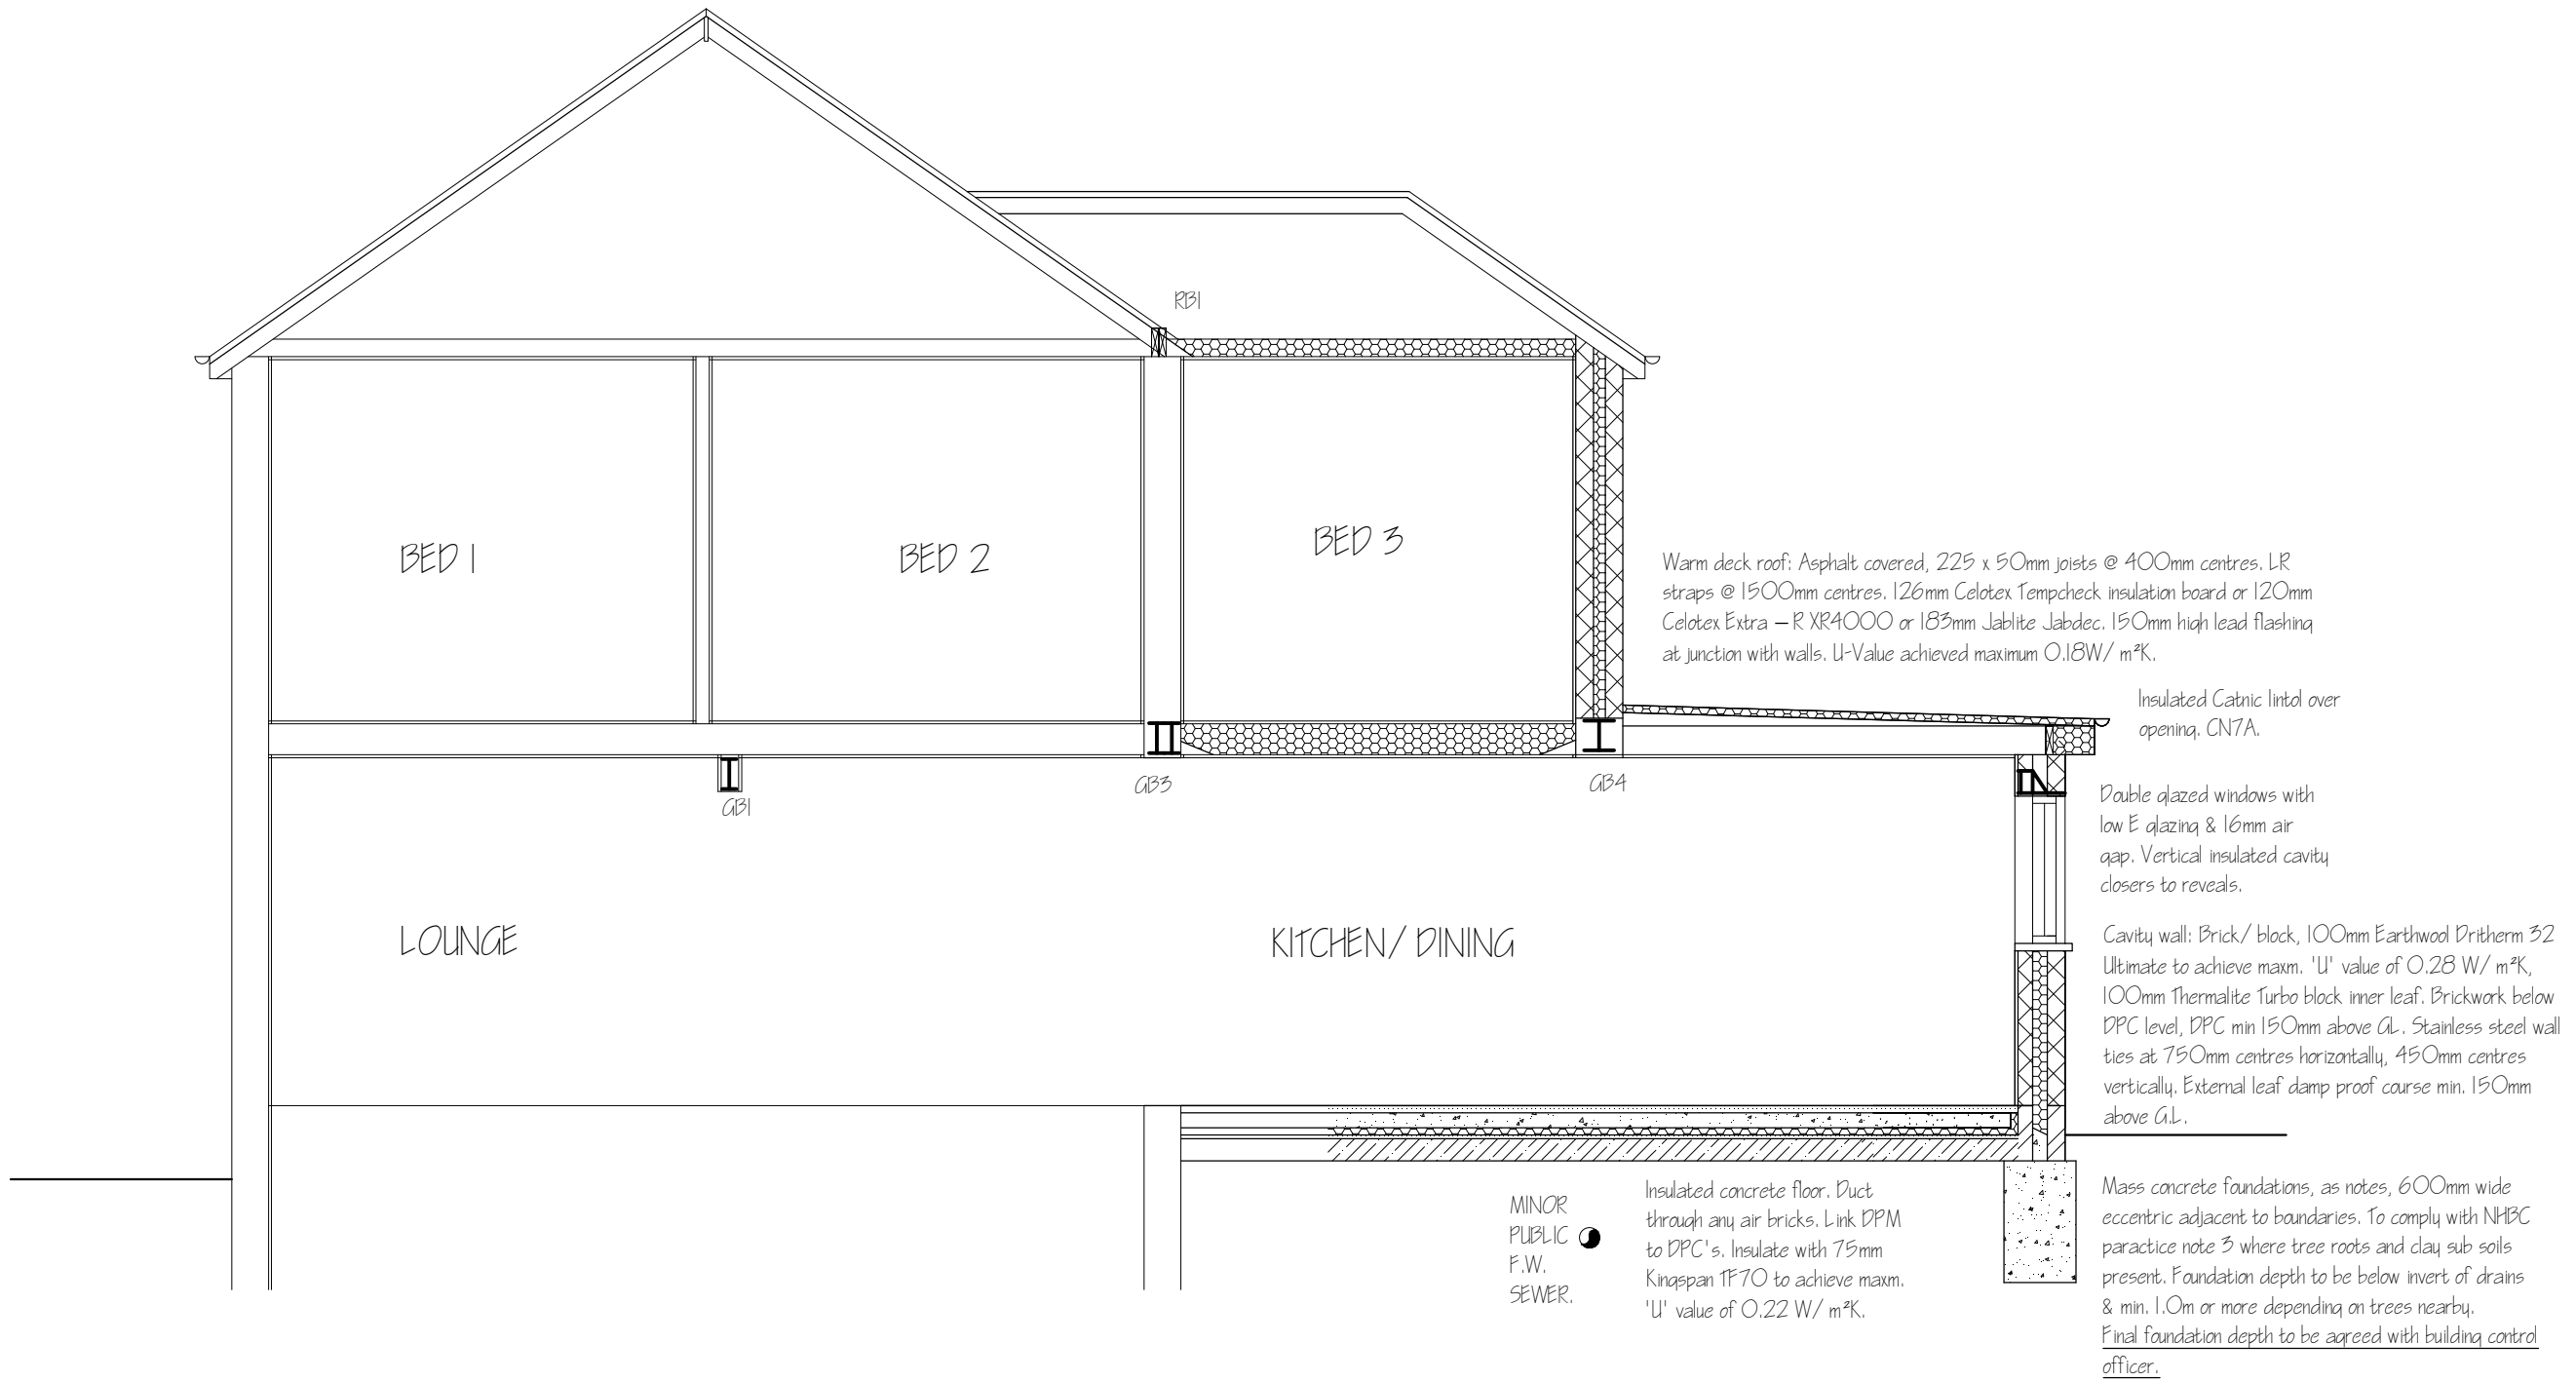

|                                                                  |  |                                                              |                            |
|------------------------------------------------------------------|--|--------------------------------------------------------------|----------------------------|
| <b>Nigel Fallon, B.Sc. (Hons)MBEng. 07768-408525</b>             |  | <b>ADDRESS:</b><br>45, BURNHAM AVENUE,<br>ICKENHAM, W10 0RT. |                            |
| <b>Planning &amp; Development Consultant, Building Engineer.</b> |  |                                                              |                            |
| <b>349, Chartridge Lane,<br/>Chesham, HP5 2SH.</b>               |  | <b>DRAWING TITLE:</b> PROPOSED SECTION                       | <b>NO.:</b> - 06           |
|                                                                  |  | <b>SCALE:</b> - 1: 50                                        | <b>REV:</b>                |
|                                                                  |  | <b>DATE:</b> 13/ 10/ 2018                                    | <b>DRG. PAPER SIZE:</b> A3 |

0M1M2M3M4M5M6M7M8M9M10M