


Block Plan: 20, Repton Avenue, Hayes, Middx, UB3 4AF

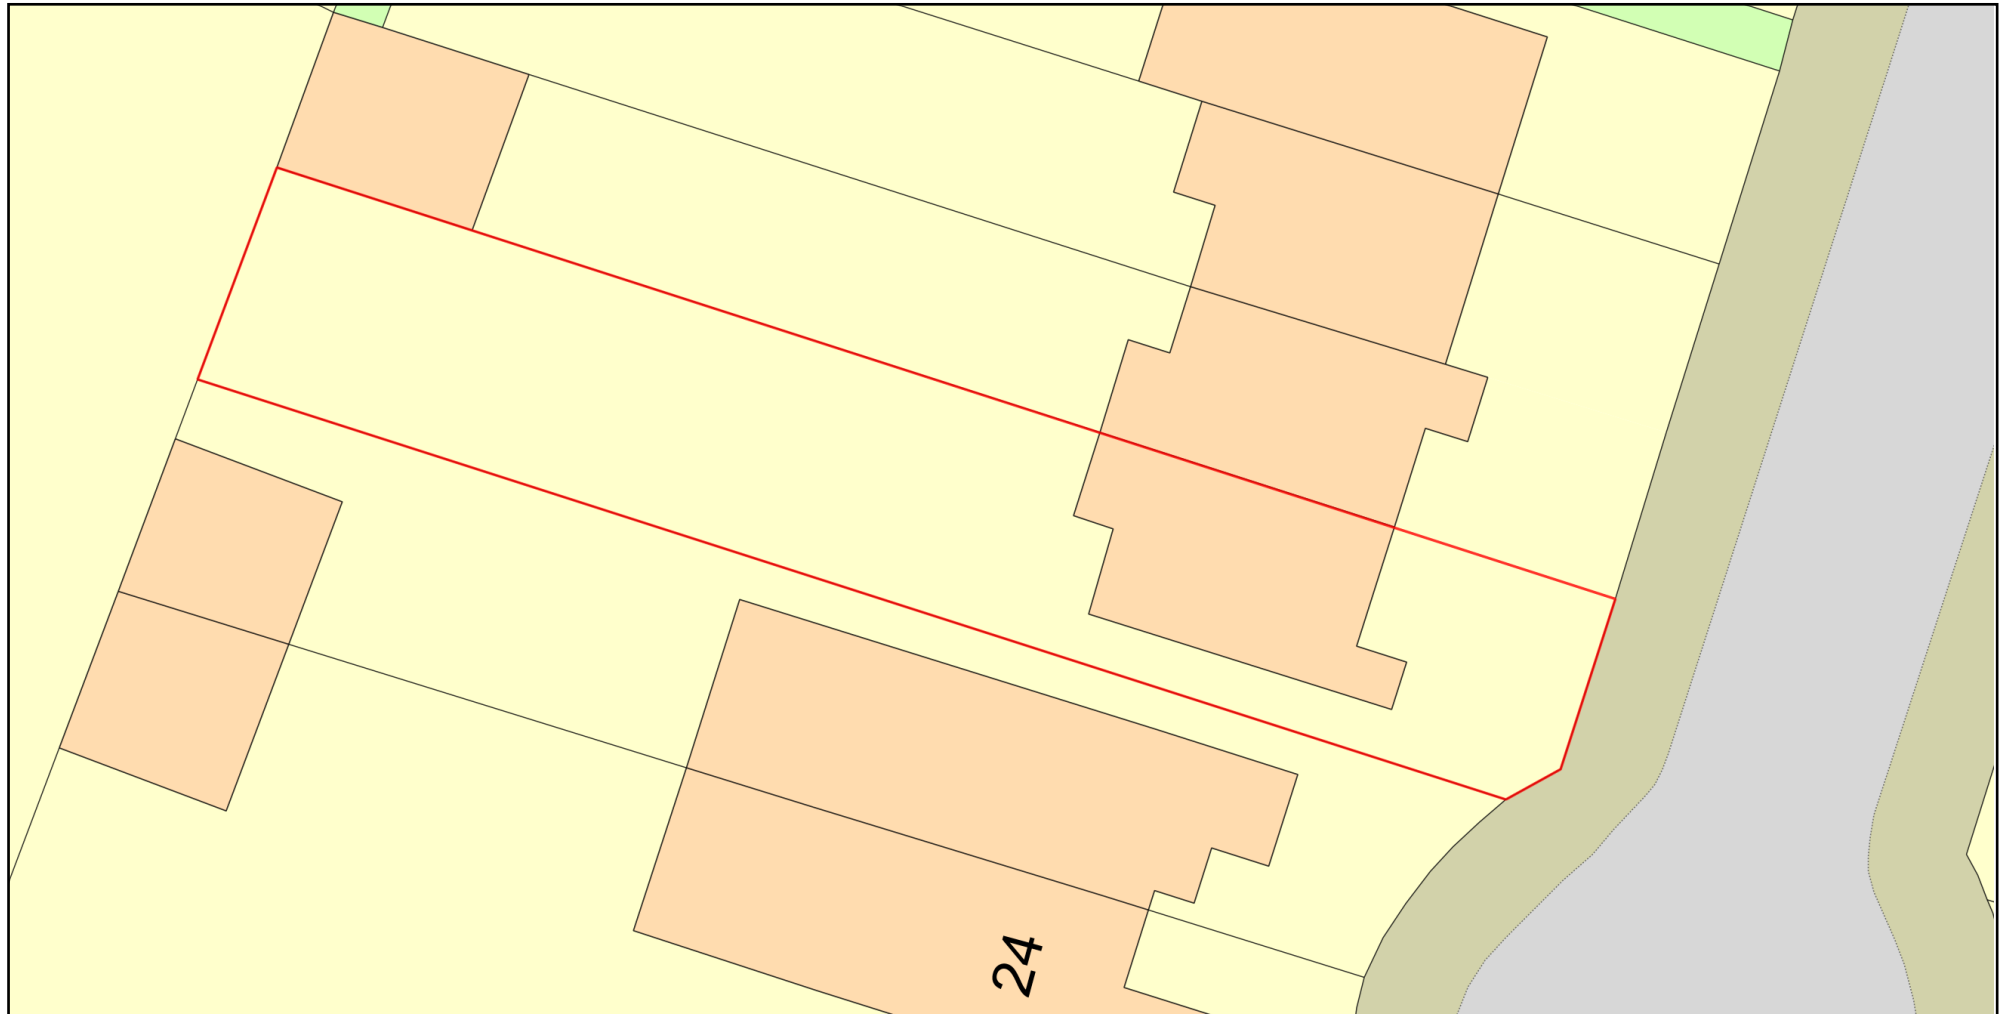

0 10
Metres



Plan Produced for: Floor Plans Express

Date Produced: 20 Oct 2020

Plan Reference Number: TQRQM20294094958939

Scale: 1:200 @ A4

© Crown copyright and database rights 2019 OS 100042766