


20, Repton Avenue, Hayes, Middx, UB3 4AF

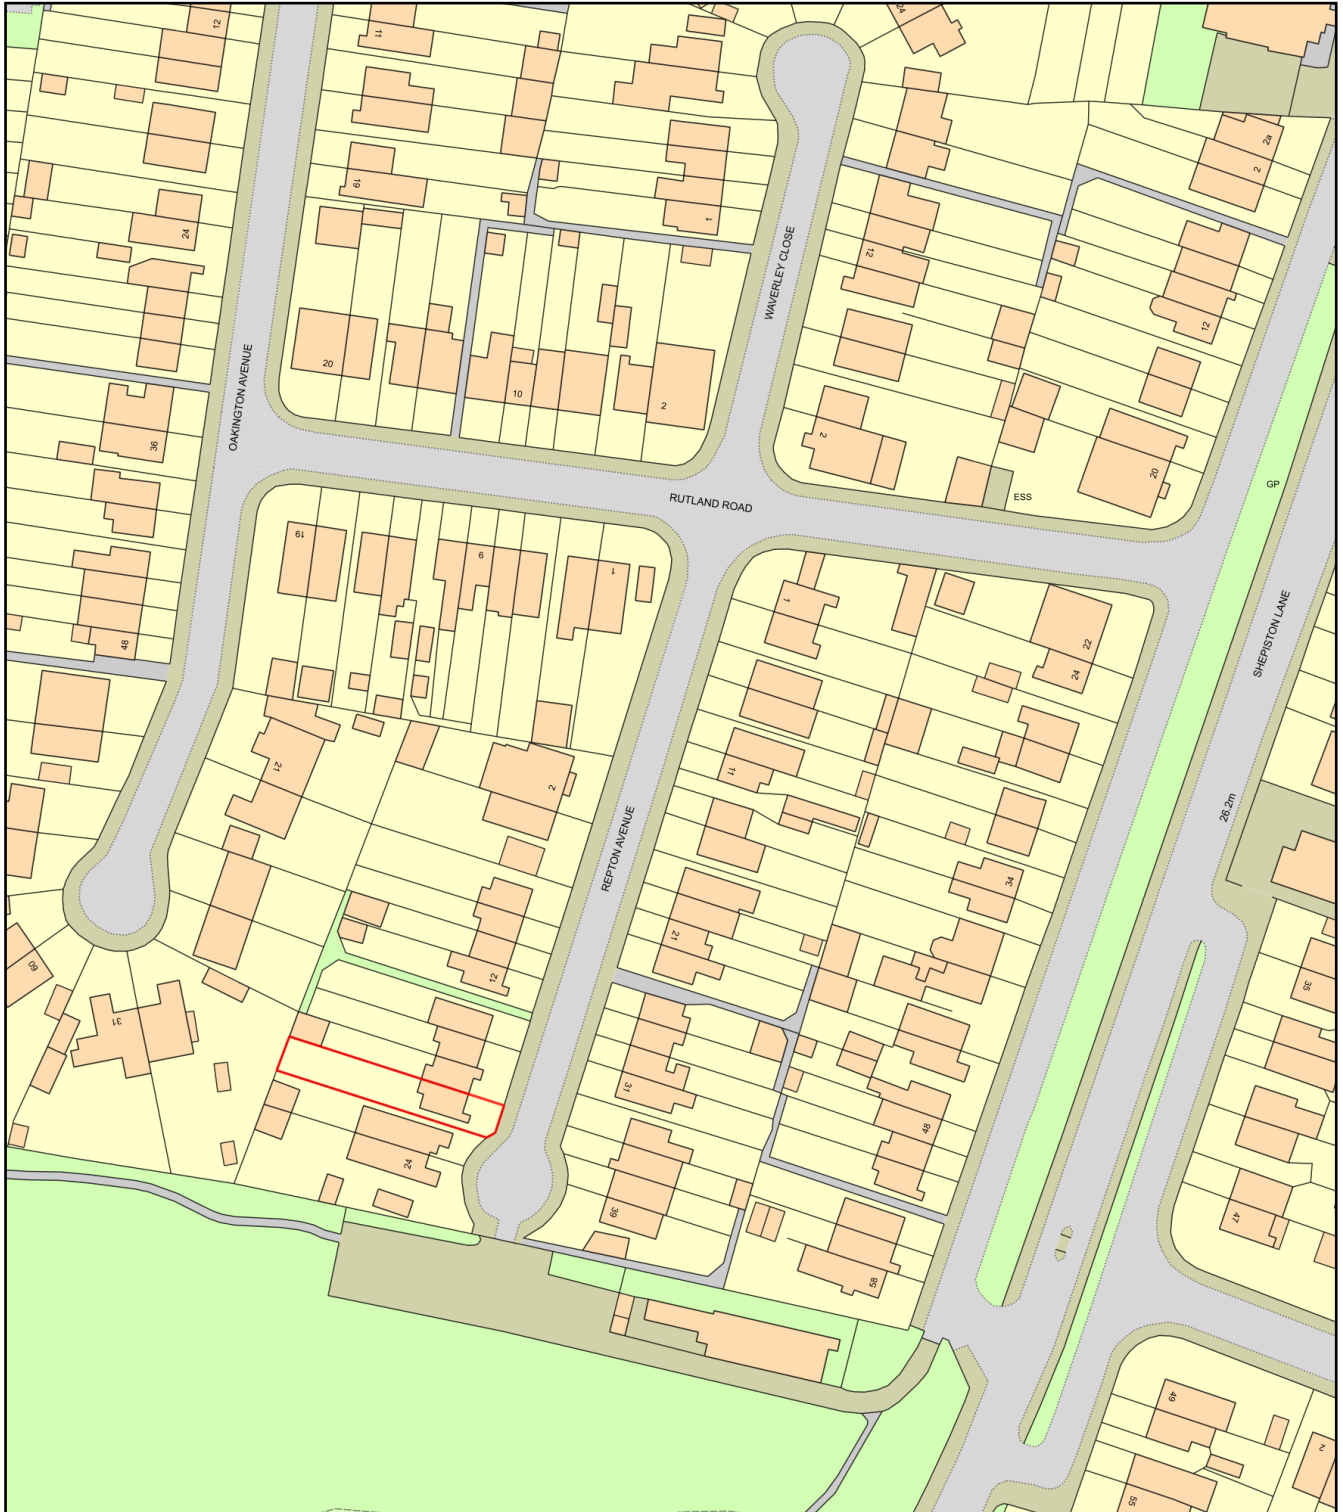

0 50
Metres



Plan Produced for: Floor Plans Express

Date Produced: 20 Oct 2020

Plan Reference Number: TQRQM20294094721831

Scale: 1:1250 @ A4