

NOTES

ALL DRAWINGS TO BE PRINTED AT 100% SCALE. DO NOT FIT TO PRINTER MARGINS WHEN PRINTING.

1. This drawing is copyright of Floor Plans Express. Reproduction is only to take place with written authority.

2. These plans are subject to Planning & Building Regulation Approval or any other statute in law before building work commences.


3. Any structural work where mentioned on this drawing is subject to a qualified structural and civil engineer calculations before building work commences.

4. All boundaries are assumed. To be confirmed on site before building work commences.


5. Only Local Authority Planning Departments may scale dimensions from.

6. Any discrepancies are to be brought to the attention of Floor Plan Express for rectification.


7. All drawings marked preliminary are not to be built or manufactured from.

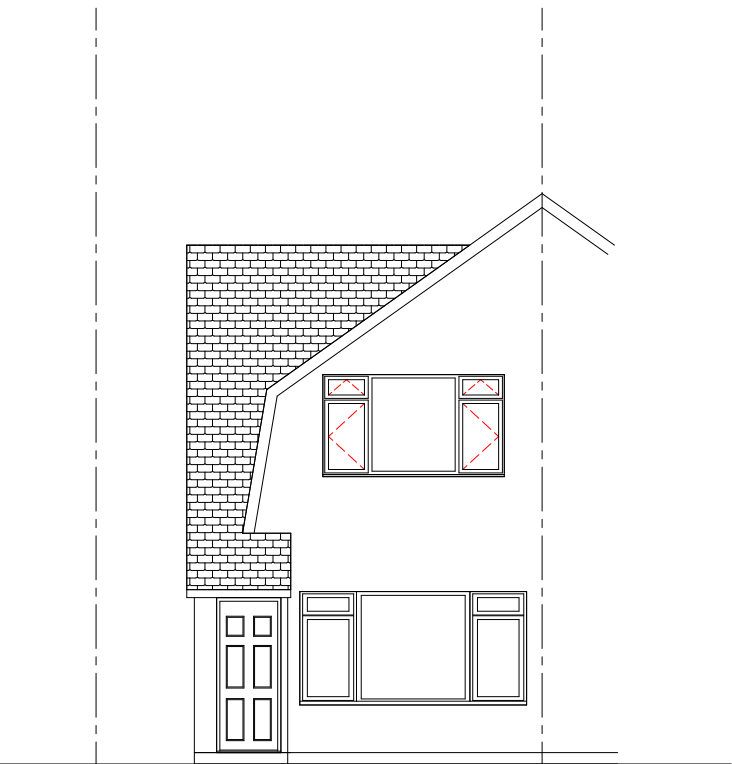

Existing Front Elevation

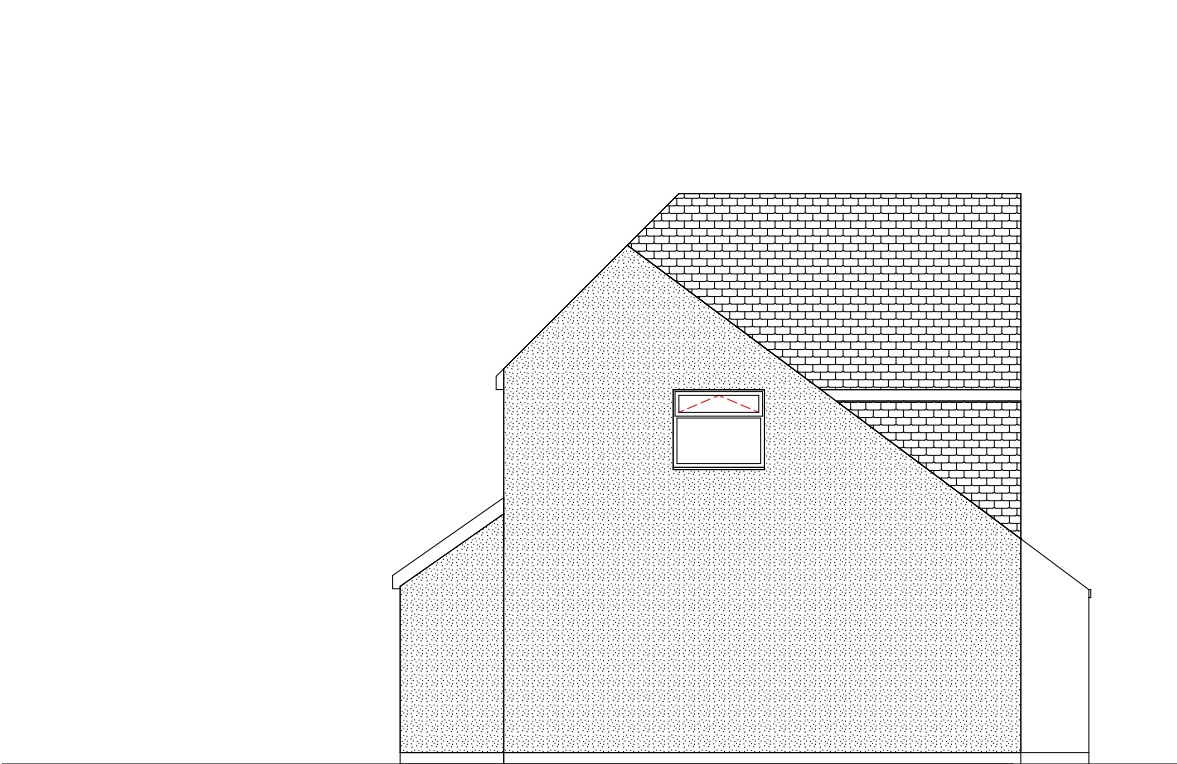


Existing Side Elevation

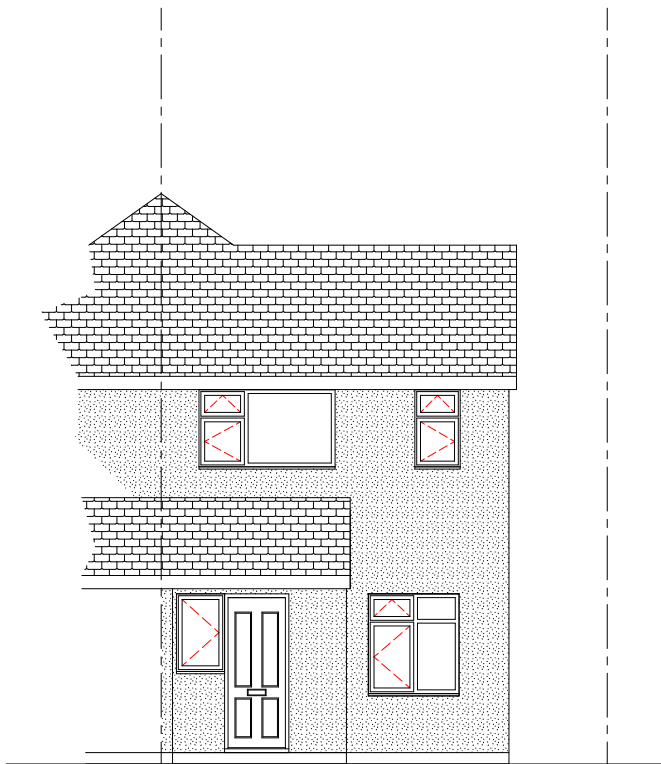


Existing Rear Elevation




Proposed Front Elevation

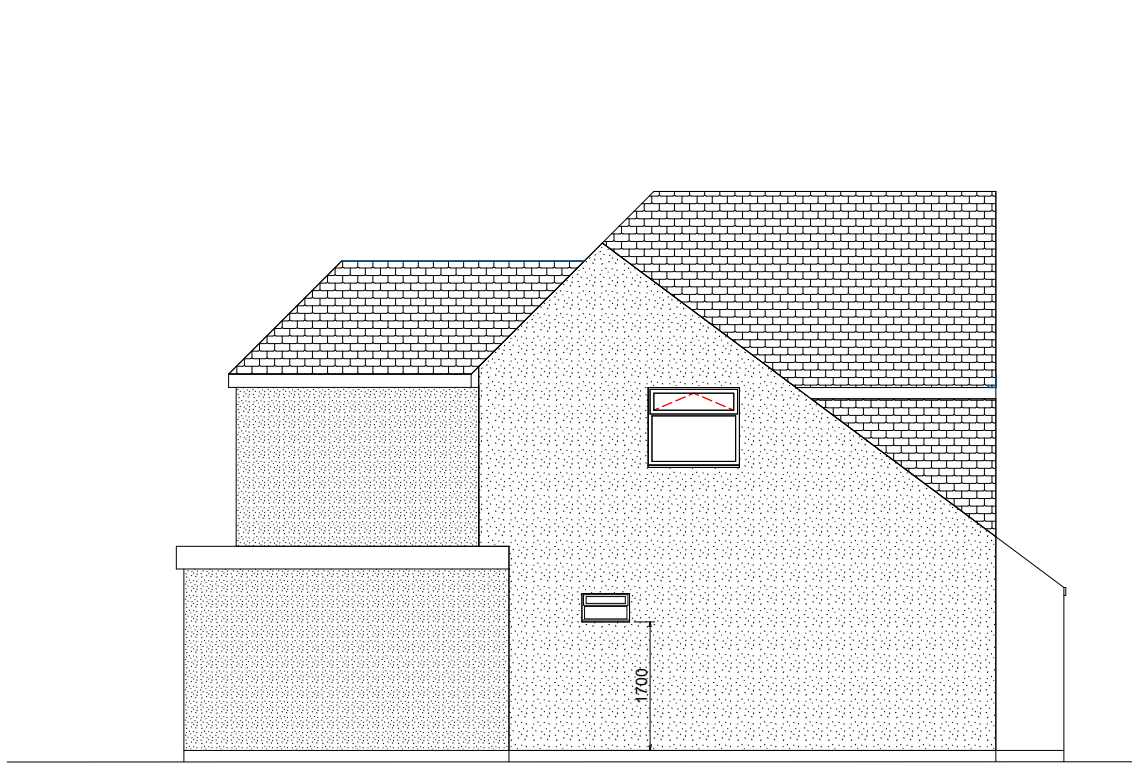


Proposed Side Elevation

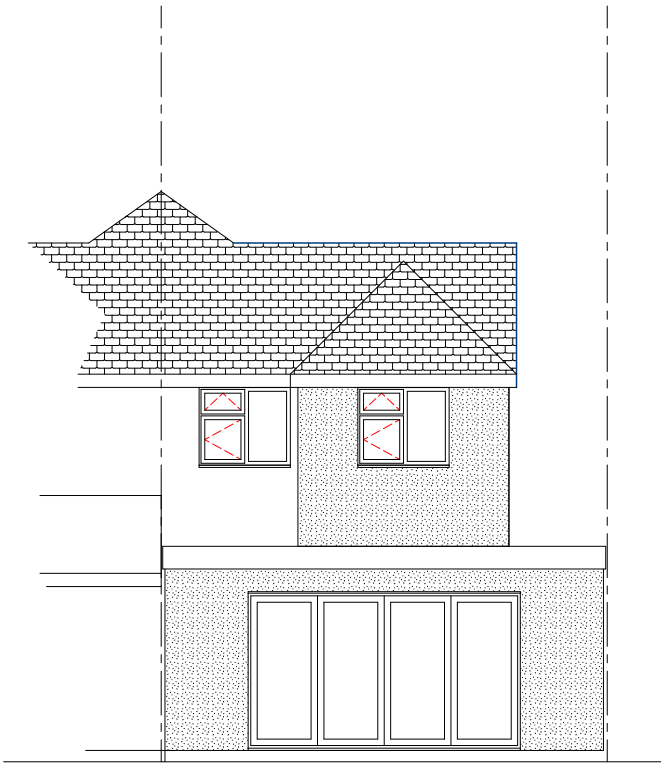

Proposed Rear Elevation

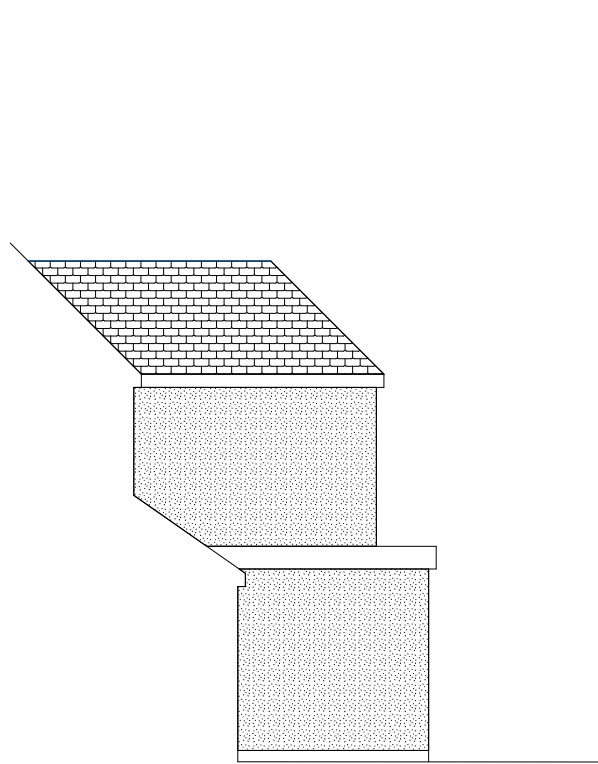


Proposed Side Elevation

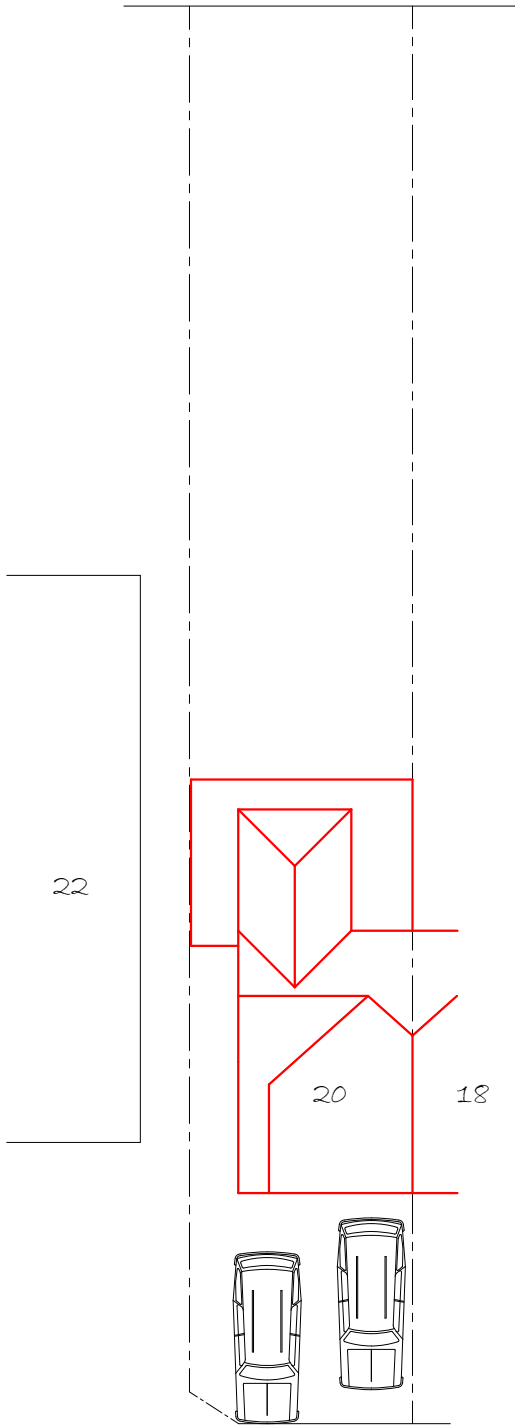


Repton Avenue


Block Plan 1:200

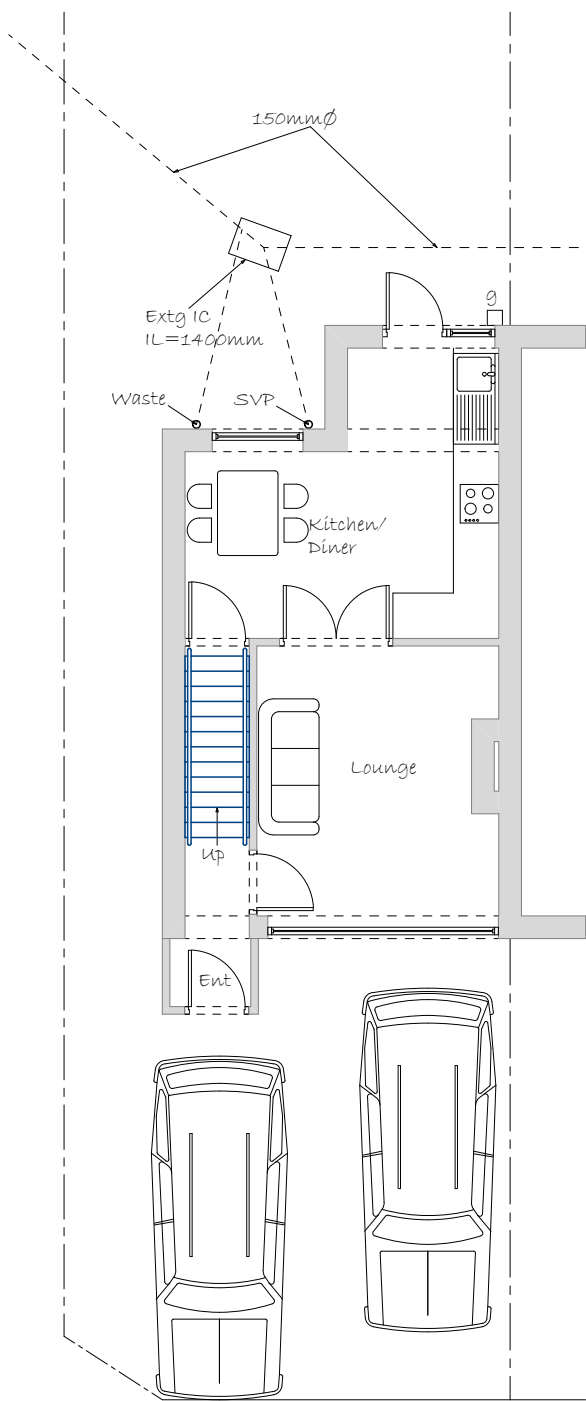


Existing Ground Floor Plan

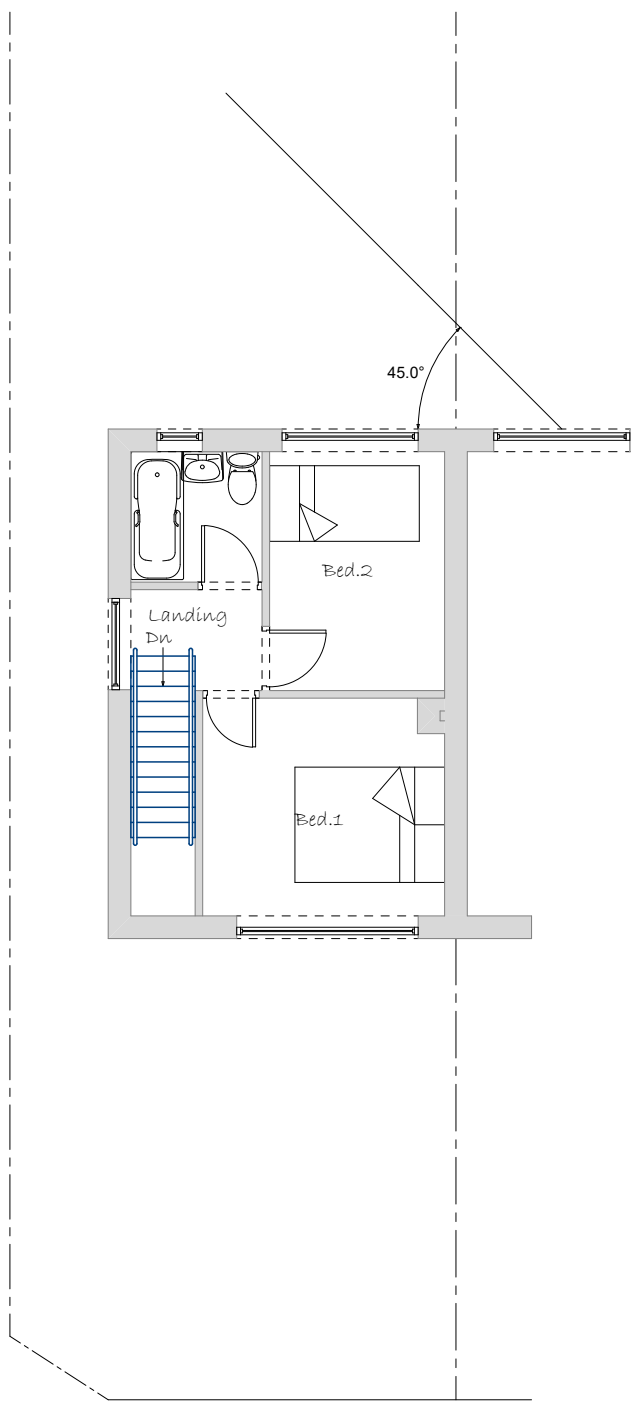


Existing First Floor Plan

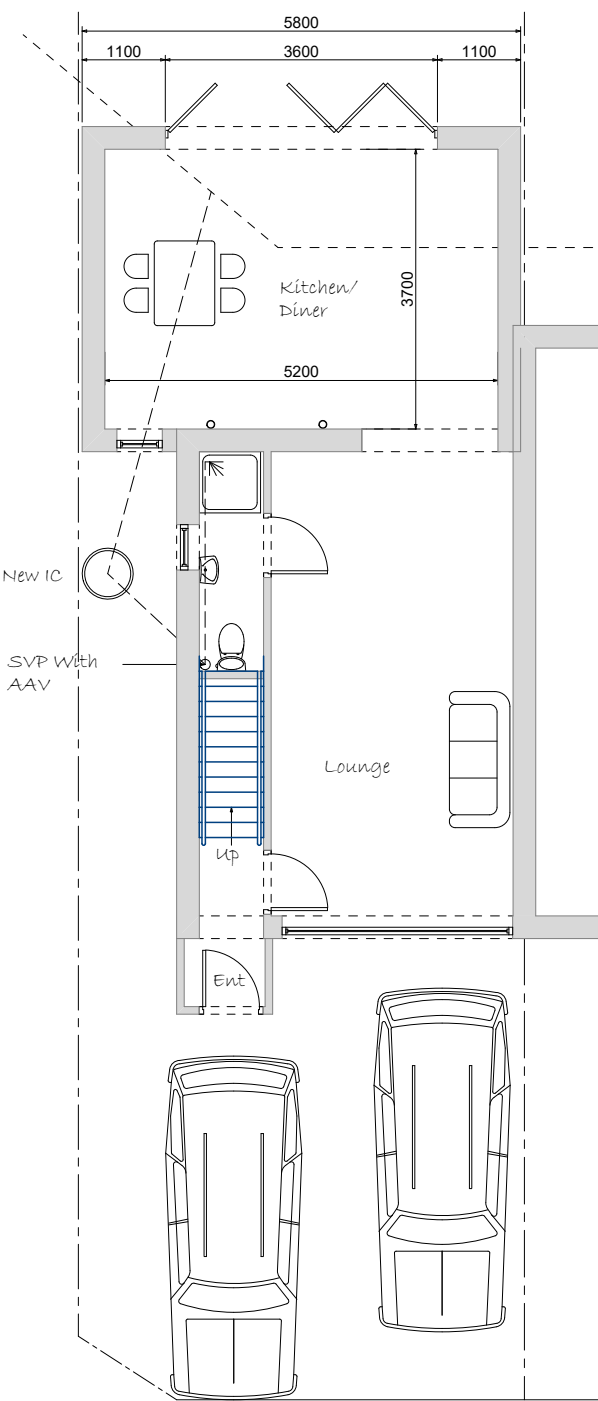

Proposed ground Floor Plan

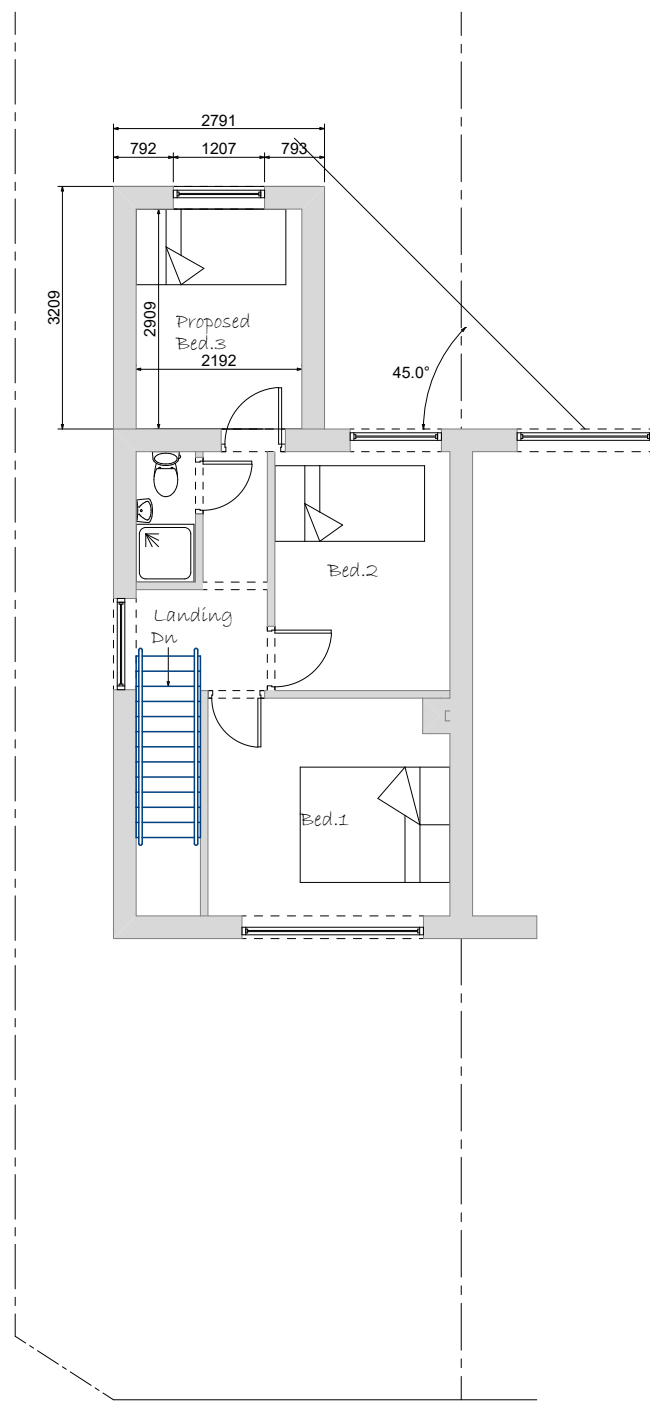

Proposed First Floor Plan

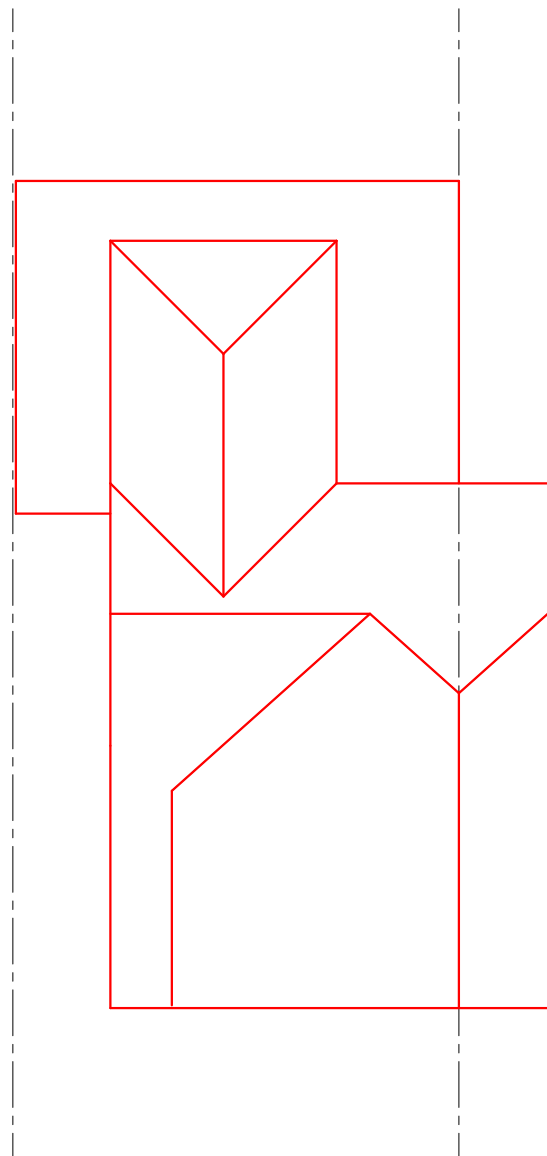

Proposed Roof Plan



Proposed: Part Single-Part Double Rear and Side Extension With Internal Alterations

Clients: Mr Mohammed Bhatti

Address: 20, Repton Avenue
Hayes
Middlesex
UB3 4AF

Drawings Included: Existing & Proposed Floor Plans & Elevations

Drawing No:P/BHA/2020/004

Date:10/2020 Scale 1:100
1:200

Drawn by:
Mark Seagrove

Page Size - A1

8, Spring Walk
Wargrave
Reading
Berkshire
RG10 8DX

Tel: 0118 9404274
Mob: 07957580355
Email: mark@floorplansexpress.co.uk