





LOCATION PLAN
Scale 1:1250

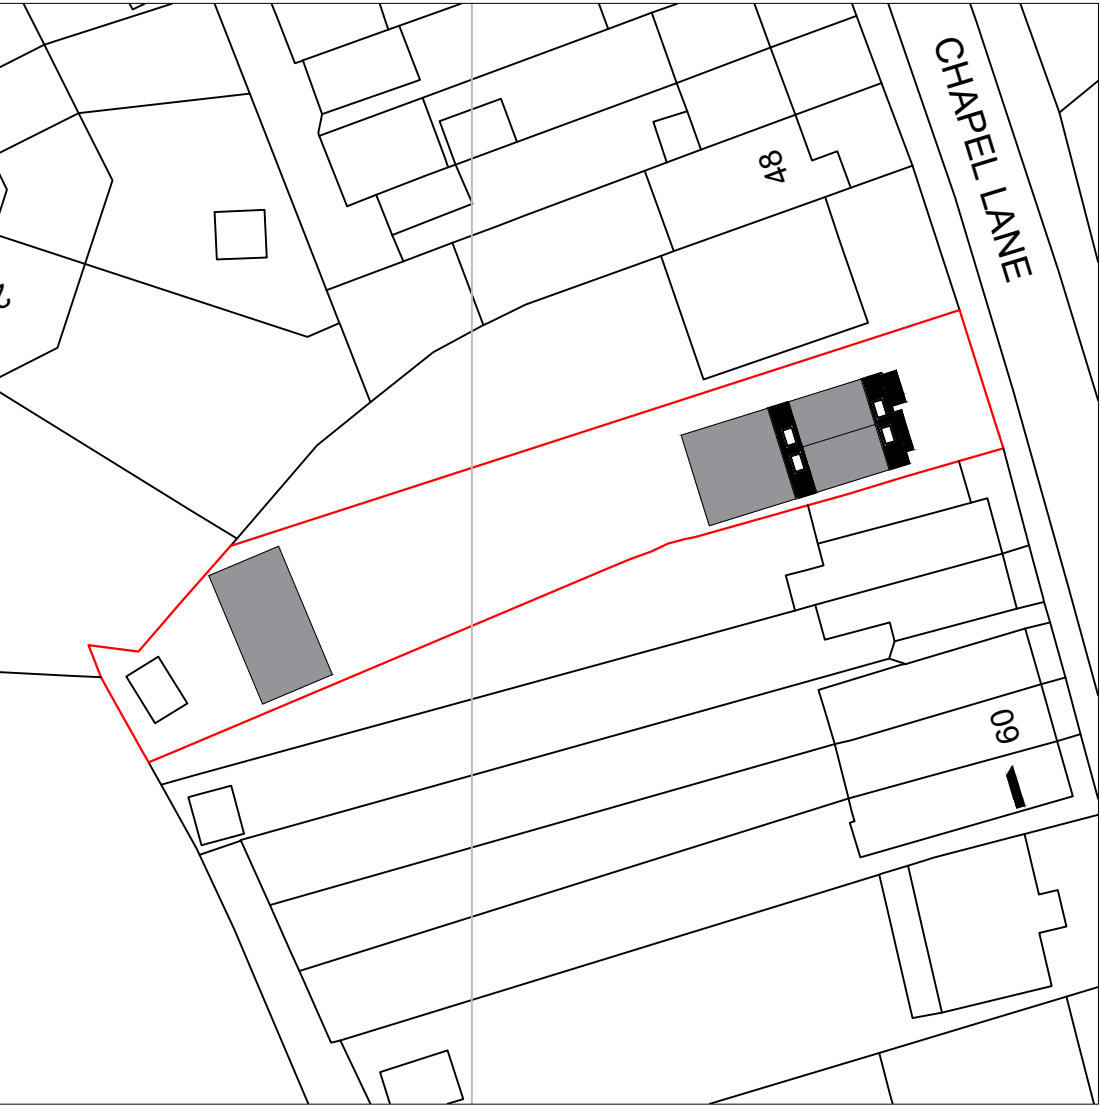

SITE PLAN
Scale 1:500

Produced on 18 September 2020 from the Ordnance Survey National Geographic Database and incorporating surveyed revision available at this date.
This map shows the area bounded by 507259,181090 507259,181232 507401,181232 507401,181090
Reproduction in whole or part is prohibited without the prior permission of Ordnance Survey.
Crown copyright 2020. Supplied by copla ltd trading as UKPlanningMaps.com a licensed Ordnance Survey partner (100054135).
Data licenced for 1 year, expiring 18 September 2021. Unique plan reference: v2c/508974/689889

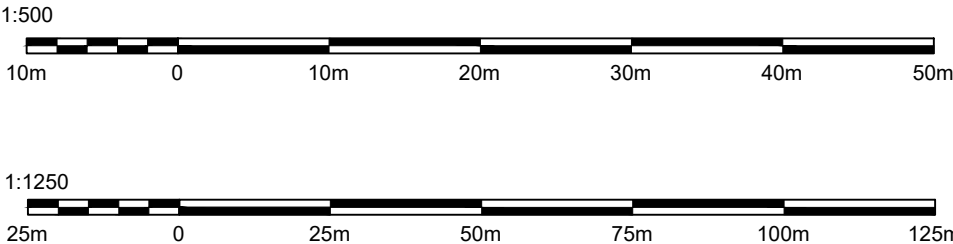

NOTES RELATING TO THIS DRAWING

ALL DIMENSIONS ARE TO BE CHECKED ON SITE PRIOR TO COMMENCEMENT OF ANY WORKS, AND ANY DISCREPANCIES REPORTED IMMEDIATELY TO THE ENGINEER.

THIS DRAWING IS TO BE READ IN CONJUNCTION WITH ALL OTHER DESIGN TEAM DETAILS AND SPECIFICATIONS.

DO NOT USE THIS DRAWING TO BUILD FROM WITHOUT IT BEING NOTED AS ISSUED FOR "CONSTRUCTION" IN THE TITLE PANEL BELOW.



45/46 The Arches, Alma Road, Windsor, Berkshire, SL4 1QZ
Email: info@inspiredplans.co.uk
www.inspiredplans.co.uk

P1	PLANNING ISSUE	SPS	JM	OCT 20
Rev.	Description	By	Chkd.	Date

Drawing:	ISSUE FOR INFORMATION			
Client:	TINA AHUJA			
Project:	52 CHAPEL LANE, UXBRIDGE, UB8 3DS			
Title:	SITE AND LOCATION PLAN			

Drawn:	SPS	Chkd:	JM
Scale:	Noted @ A3	Date	OCT 20
Drawing Status:	PLANNING ISSUE	Rev.	P1
Job No.	IP/2020/175	Drawing No.	A04