


14/04/2023


This drawing is issued for design purposes only. The information herein is for guidance only and should not be used for construction purposes. It is the responsibility of the client to ensure that the information herein is accurate and complete. The client is responsible for the accuracy and completeness of the information provided.

LEGEND:


CONSTRUCTION NOTES:

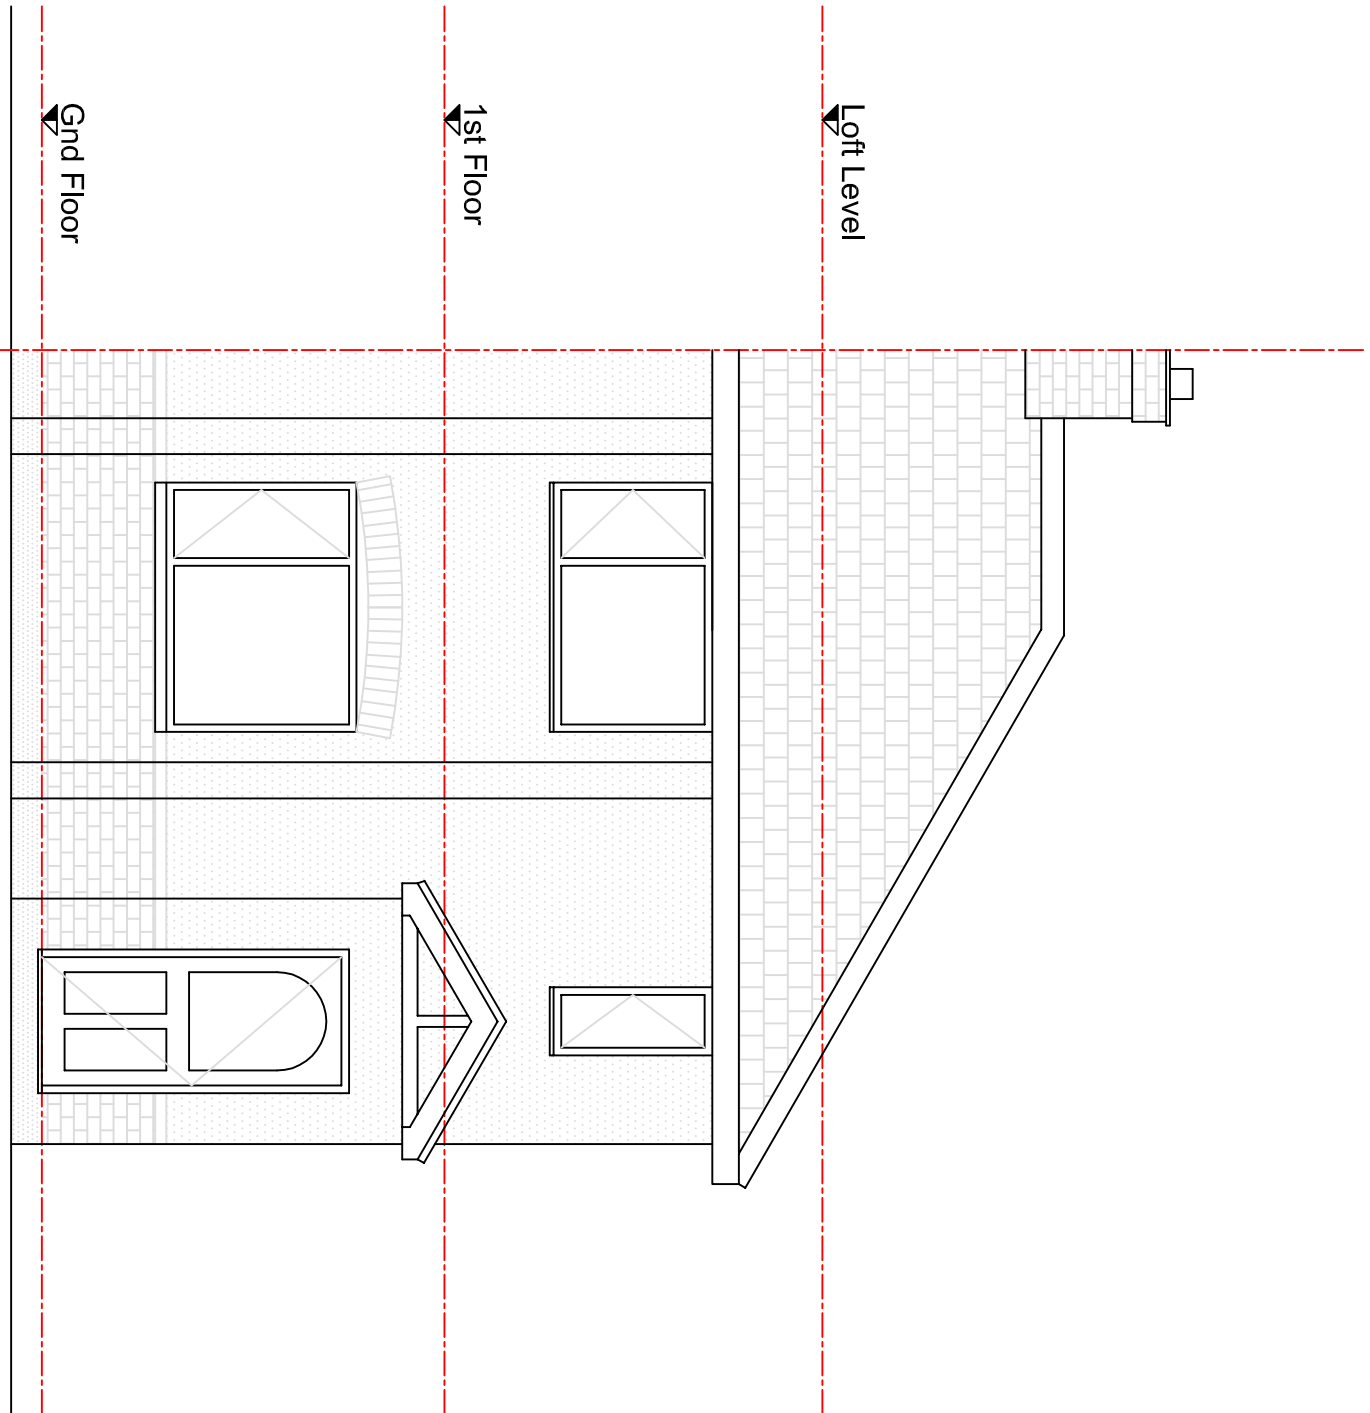


PROPOSED FRONT ELEVATION
1:50

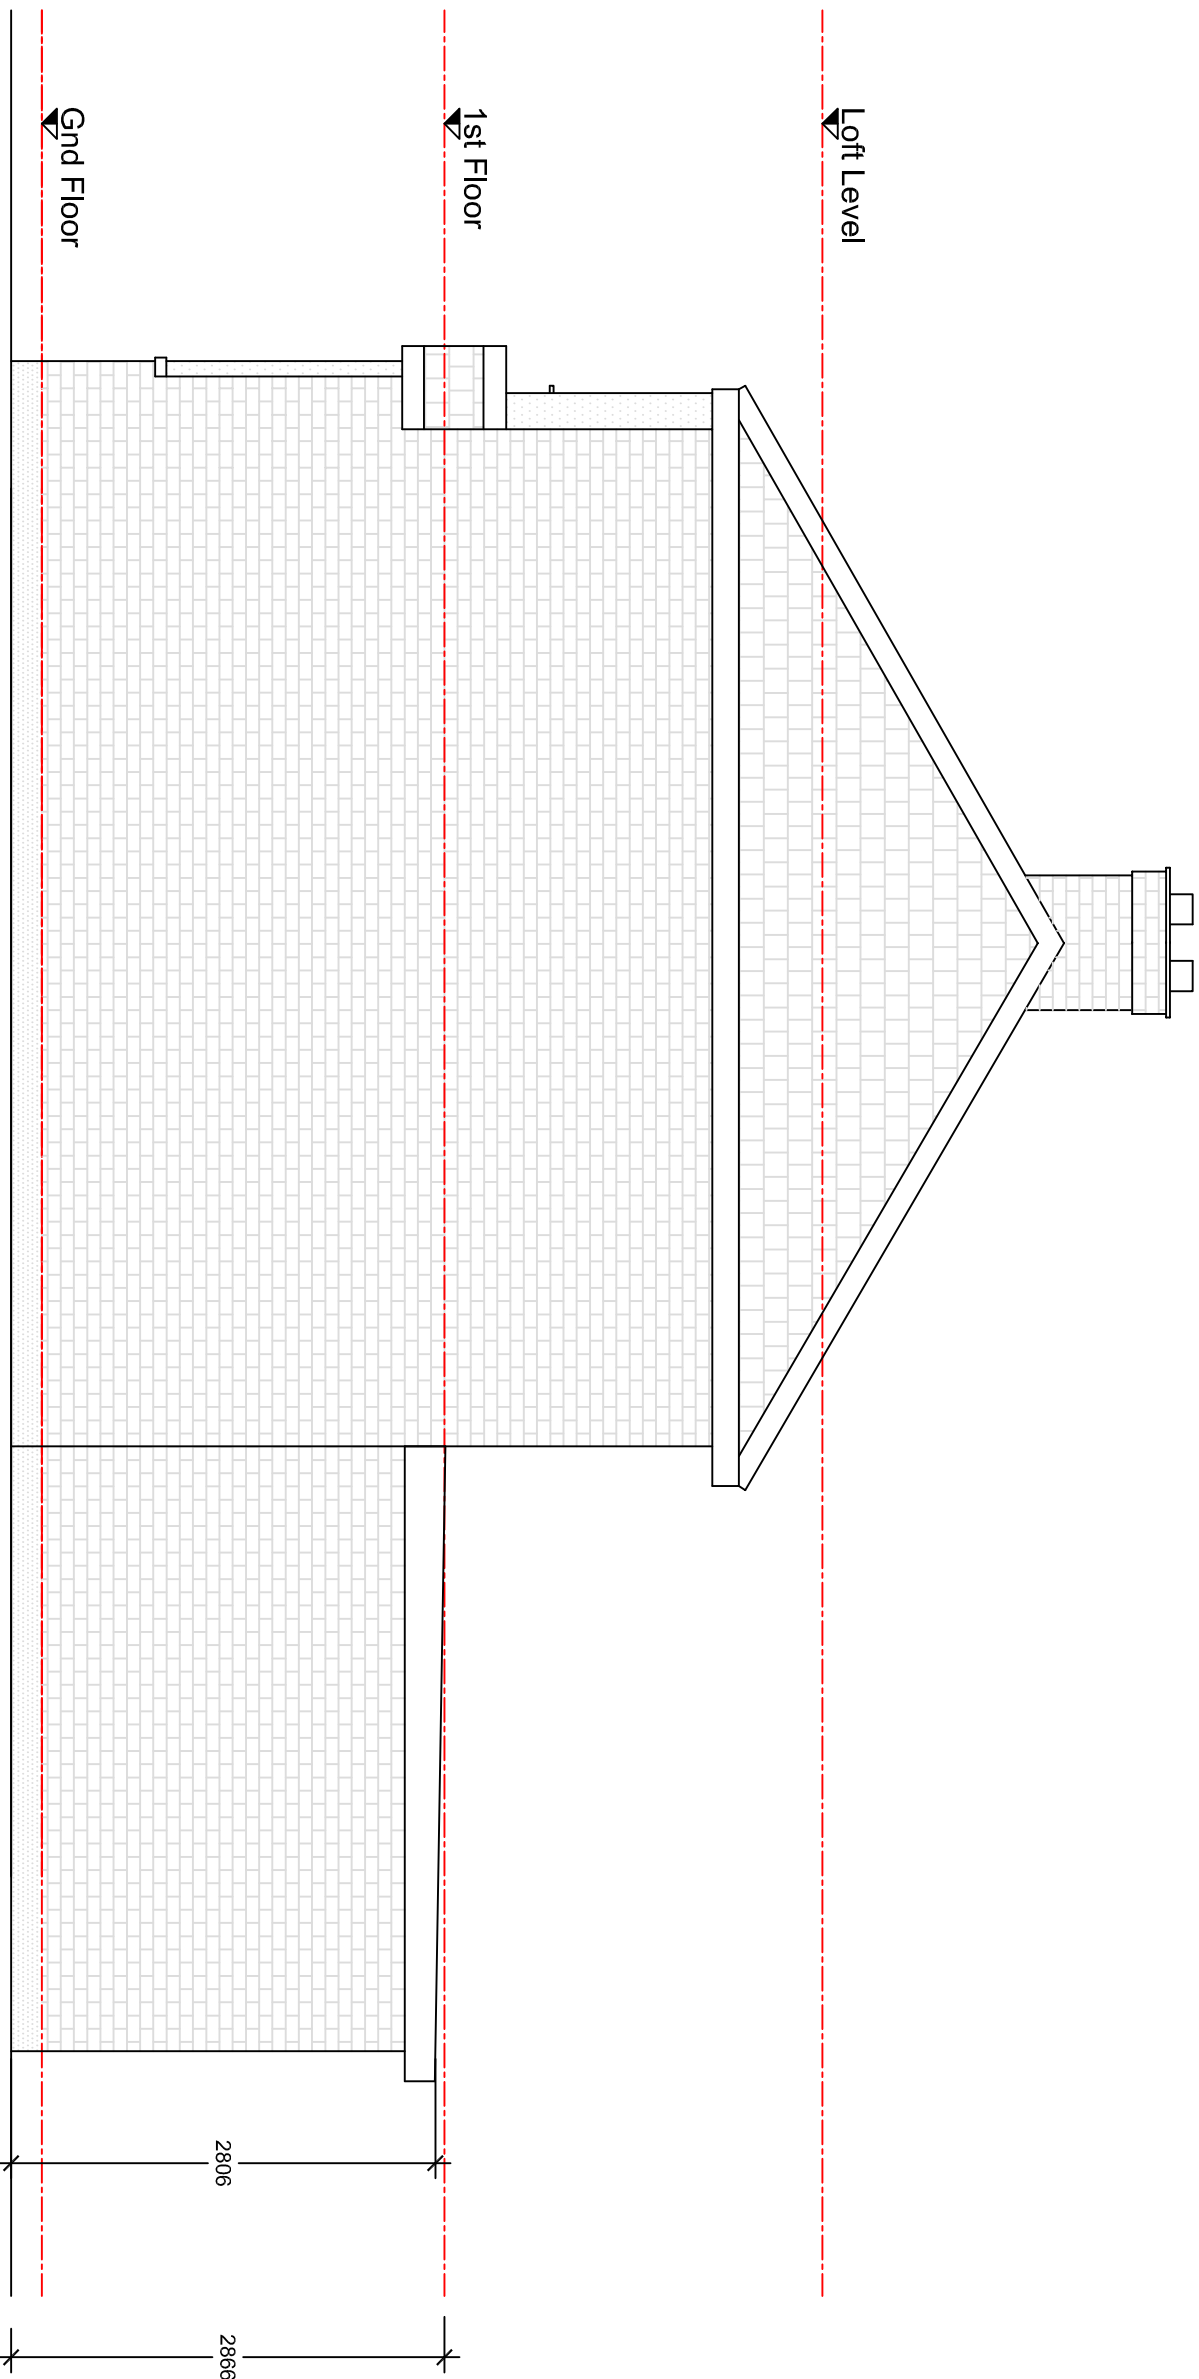

PROPOSED SIDE ELEVATION
1:50

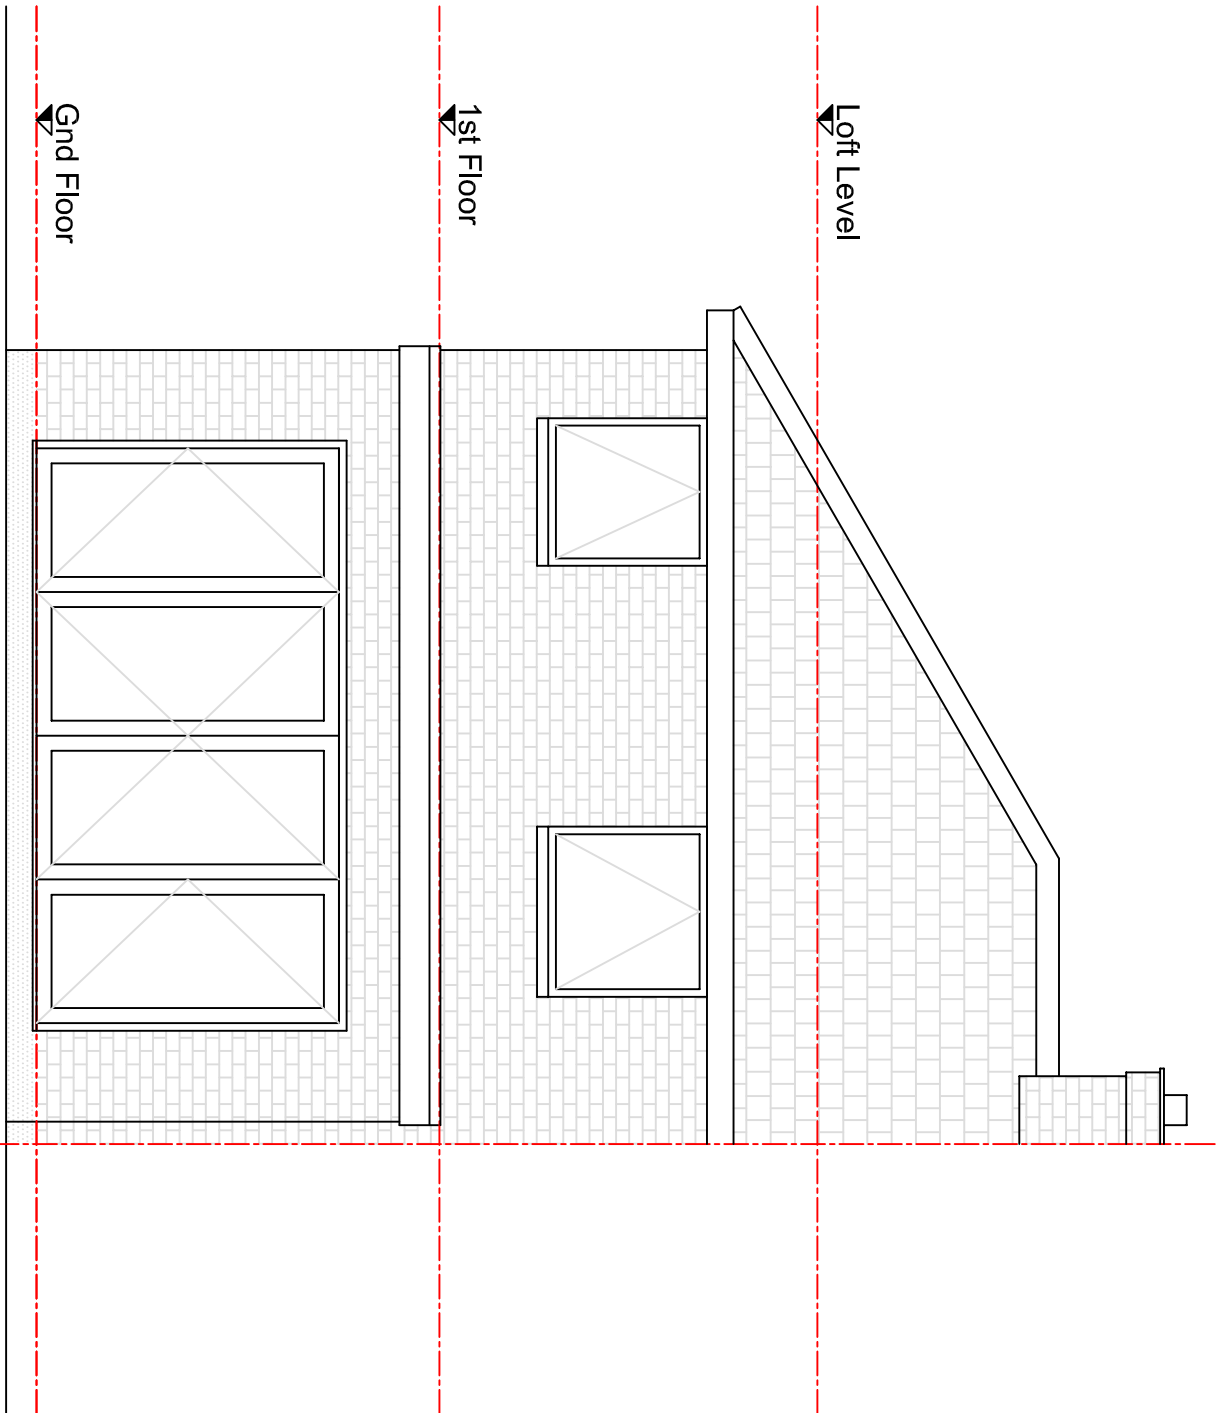

PROPOSED REAR ELEVATION
1:50

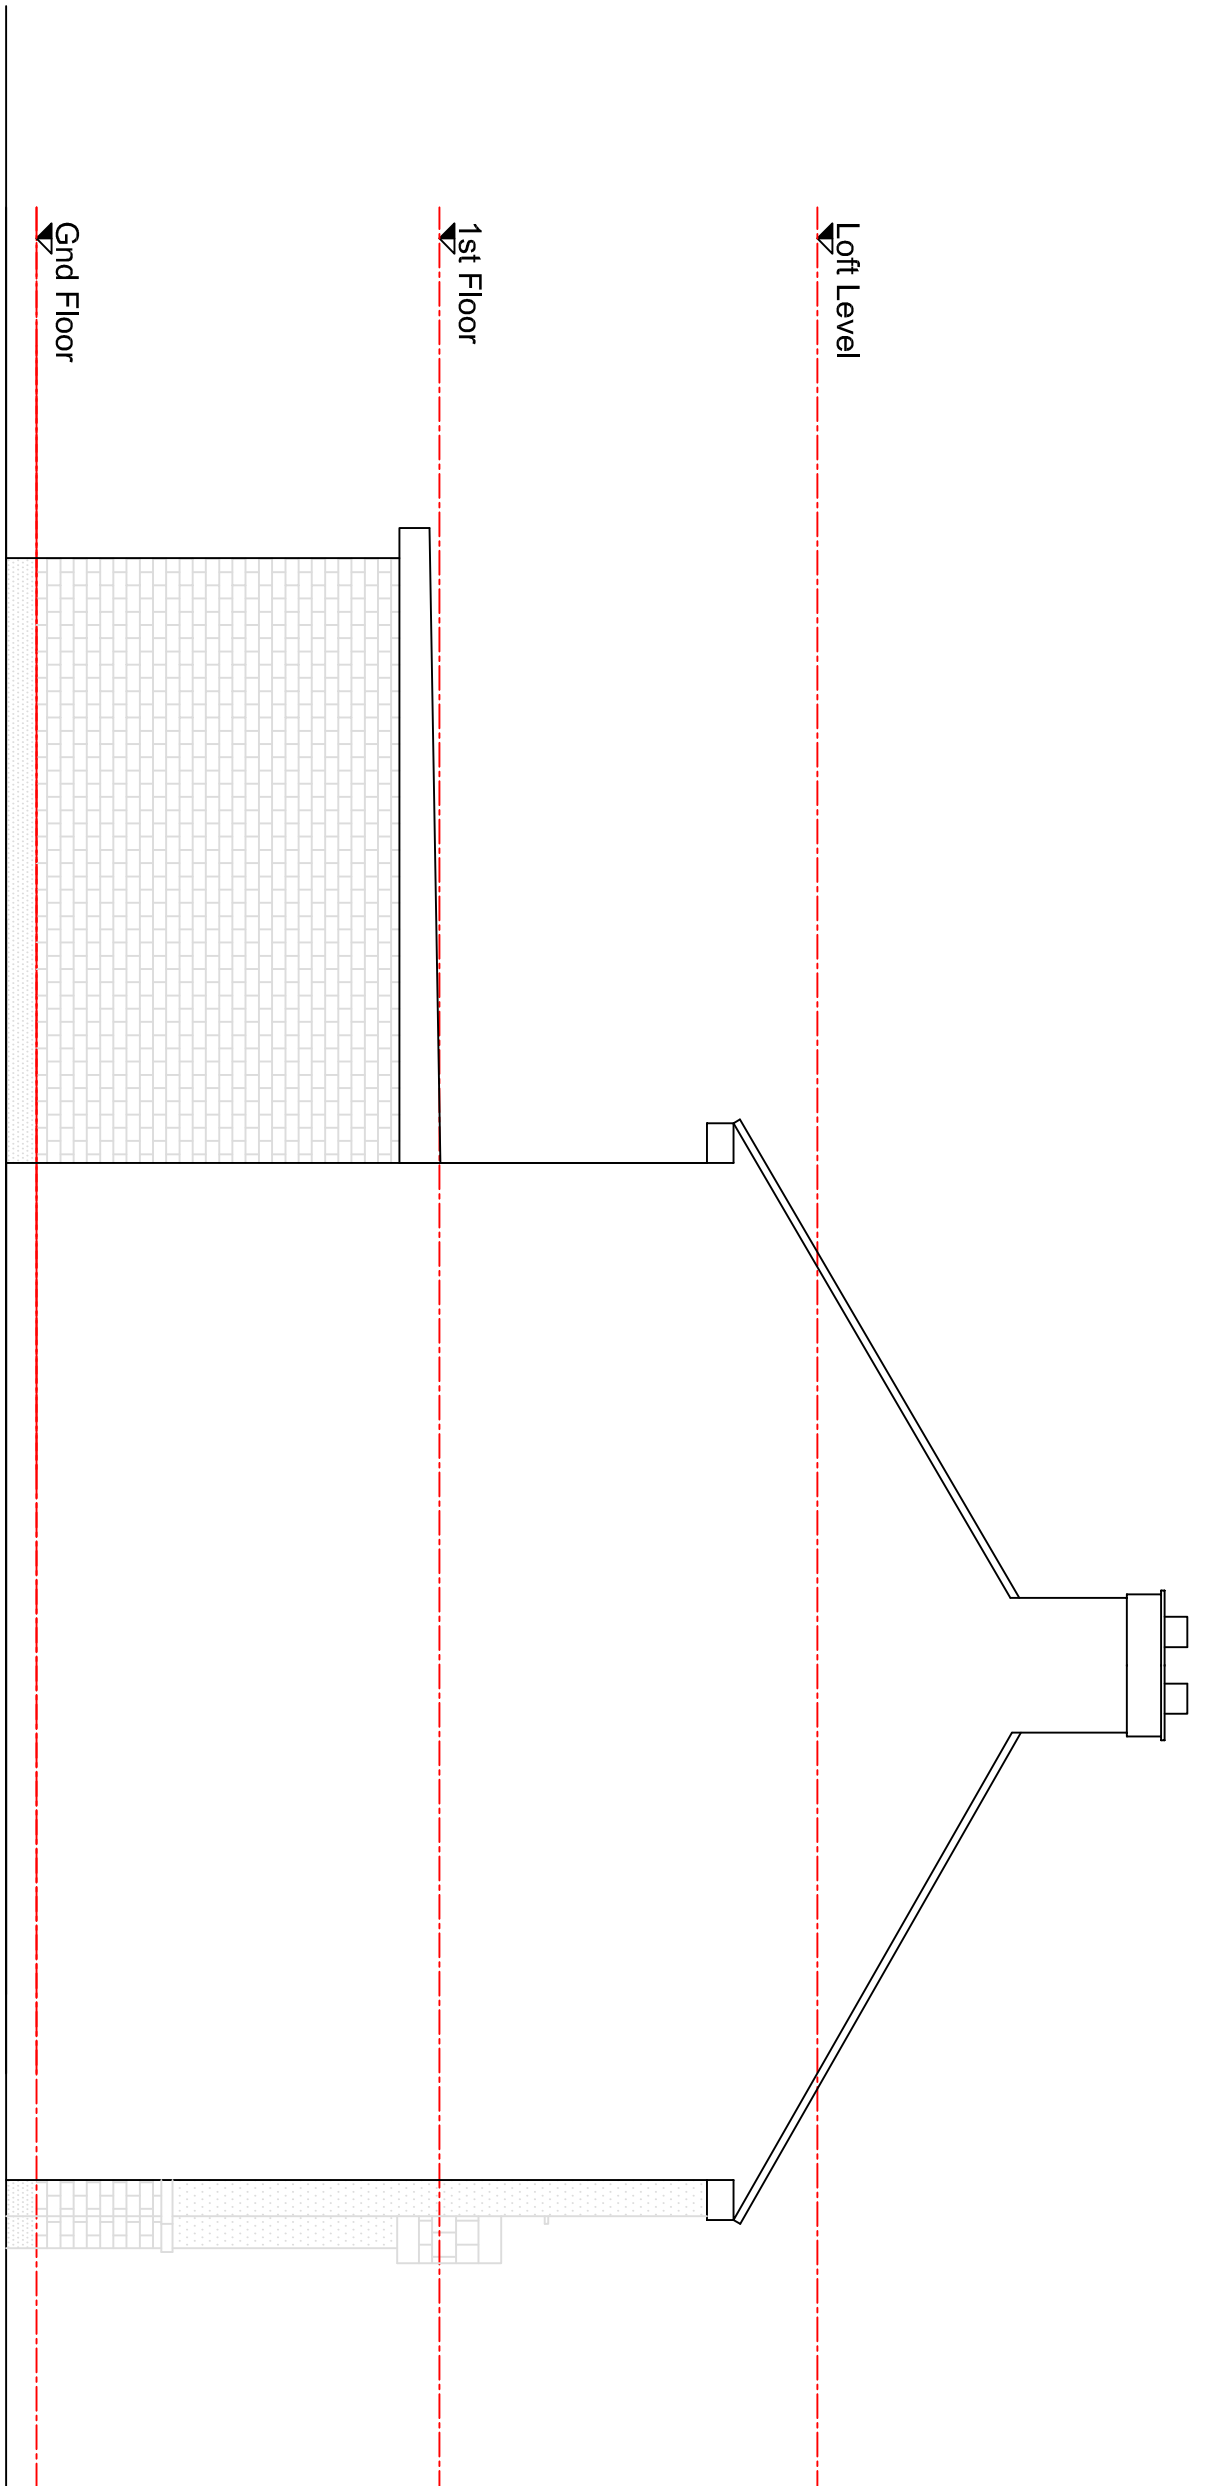

PROPOSED SIDE ELEVATION
1:50



REV	DESCRIPTION	DATE
-----	-------------	------

1	-	-

Project	25 SNOWDEN AVENUE, HILLINGDON, MIDDX. UB10 0SD
---------	---

Title	PROPOSED ELEVATIONS
-------	---------------------

Client	Mrs. V. Badham-May
--------	--------------------

Scale	1:50	Date	21 10 20
-------	------	------	----------

Drawn by	1	50	21	10	20
----------	---	----	----	----	----

Drawn by	1196	A1	P02	-
----------	------	----	-----	---

REN	3 HAWKTON ROAD COLEMAN HILLINGDON, MIDDX UB8 3AU	Tel: 01883 461 866 Fax: 01883 461 871 Email: info@ren.co.uk
-----	---	---