

EXISTING 2023

This drawing is issued for design purposes only. The information herein is for design purposes only and should not be used for construction. It is the responsibility of the client to ensure that the information herein is accurate and complete. The client is responsible for the accuracy and completeness of the information provided. The client is responsible for the accuracy and completeness of the information provided.

LEGEND:

CONSTRUCTION NOTES:

REV	DESCRIPTION	DATE
-----	-------------	------

1	-	-

Project	25 SNOWDEN AVENUE, HILLINGDON, MIDDX., UB10 0SD
---------	--


Title	EXISTING FLOOR PLANS
-------	----------------------

Client	Mrs. V. Badham-May
--------	--------------------


scale		date		
1	50	21	10	20

Drawn by	A1	SU01	-
----------	----	------	---


REN	3 HAVILLATON ROAD COLETIDE HILLINGDON, MIDDX., UB10 0SD 01883 461 866 info@ren.co.uk www.ren.co.uk
-----	---

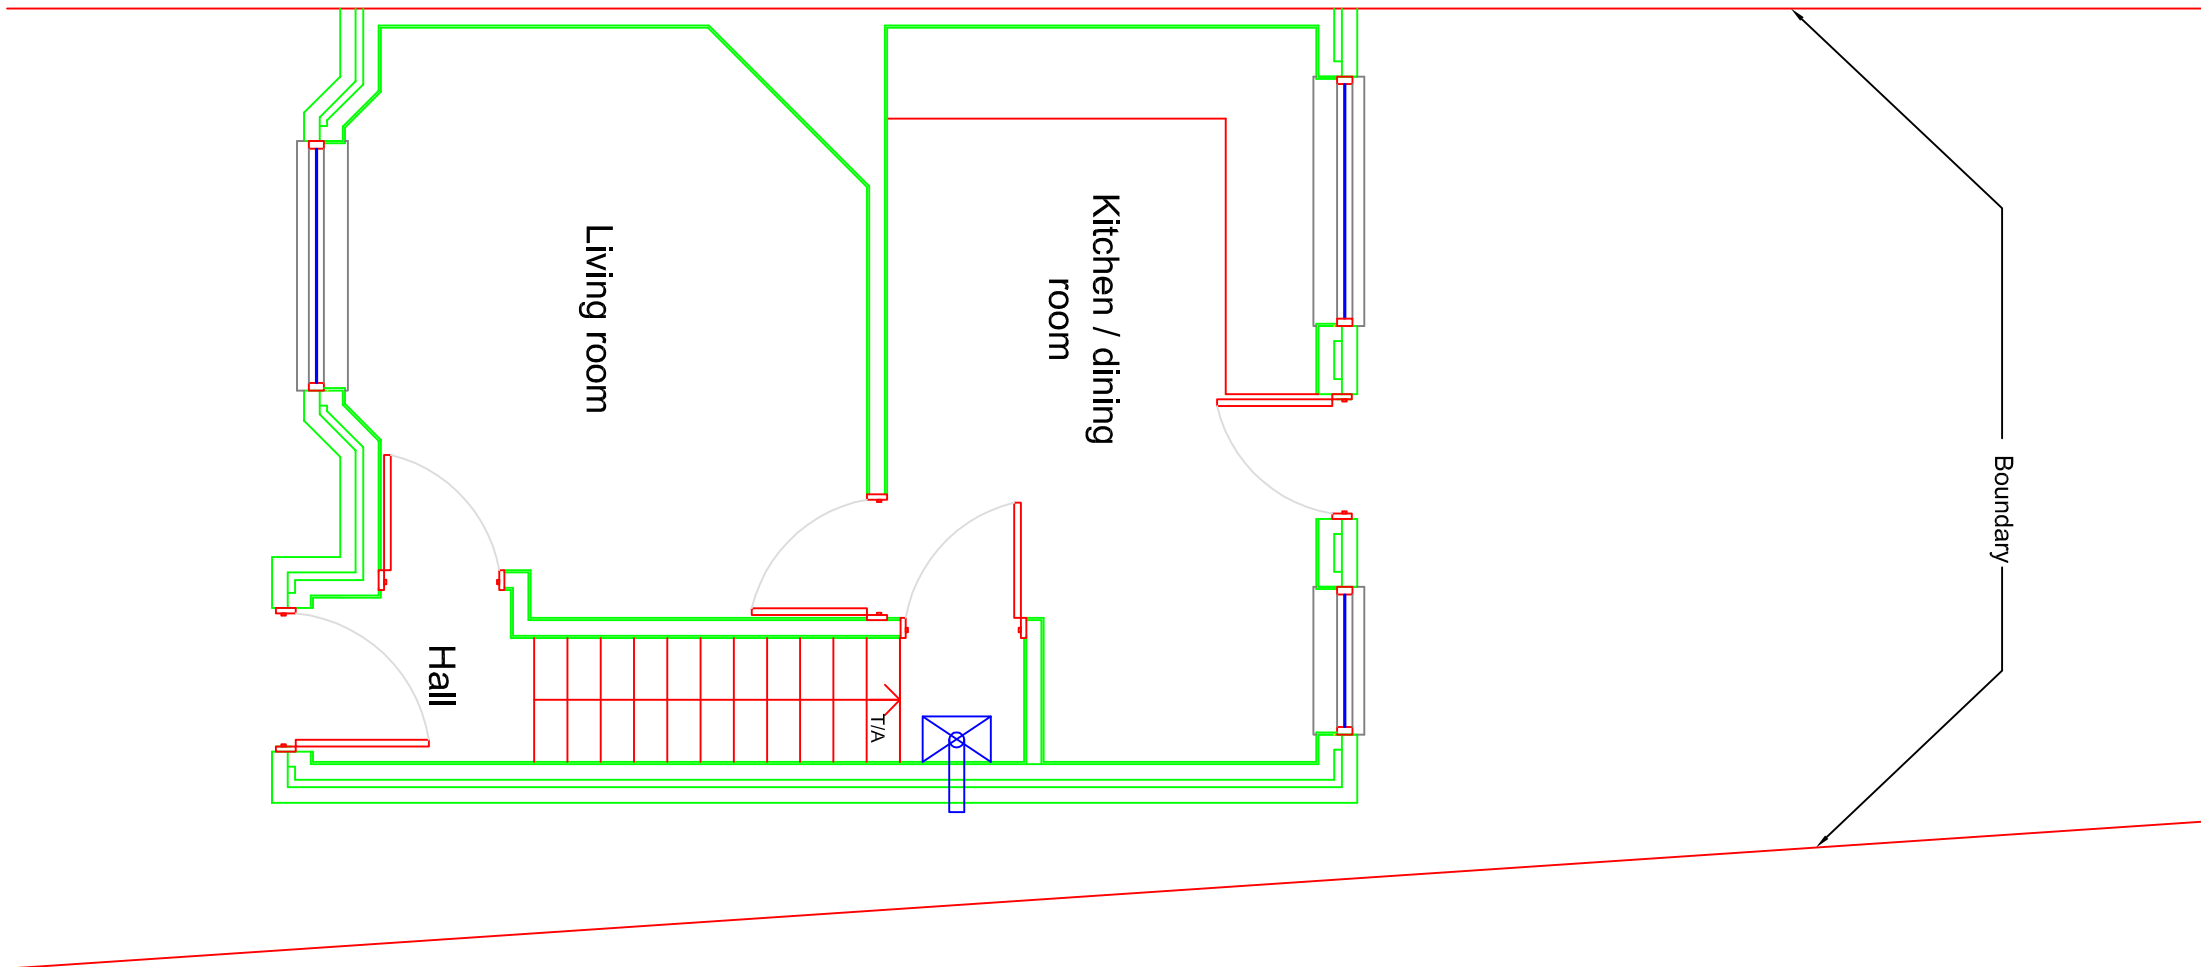

EXISTING GROUND FLOOR PLAN
1:50

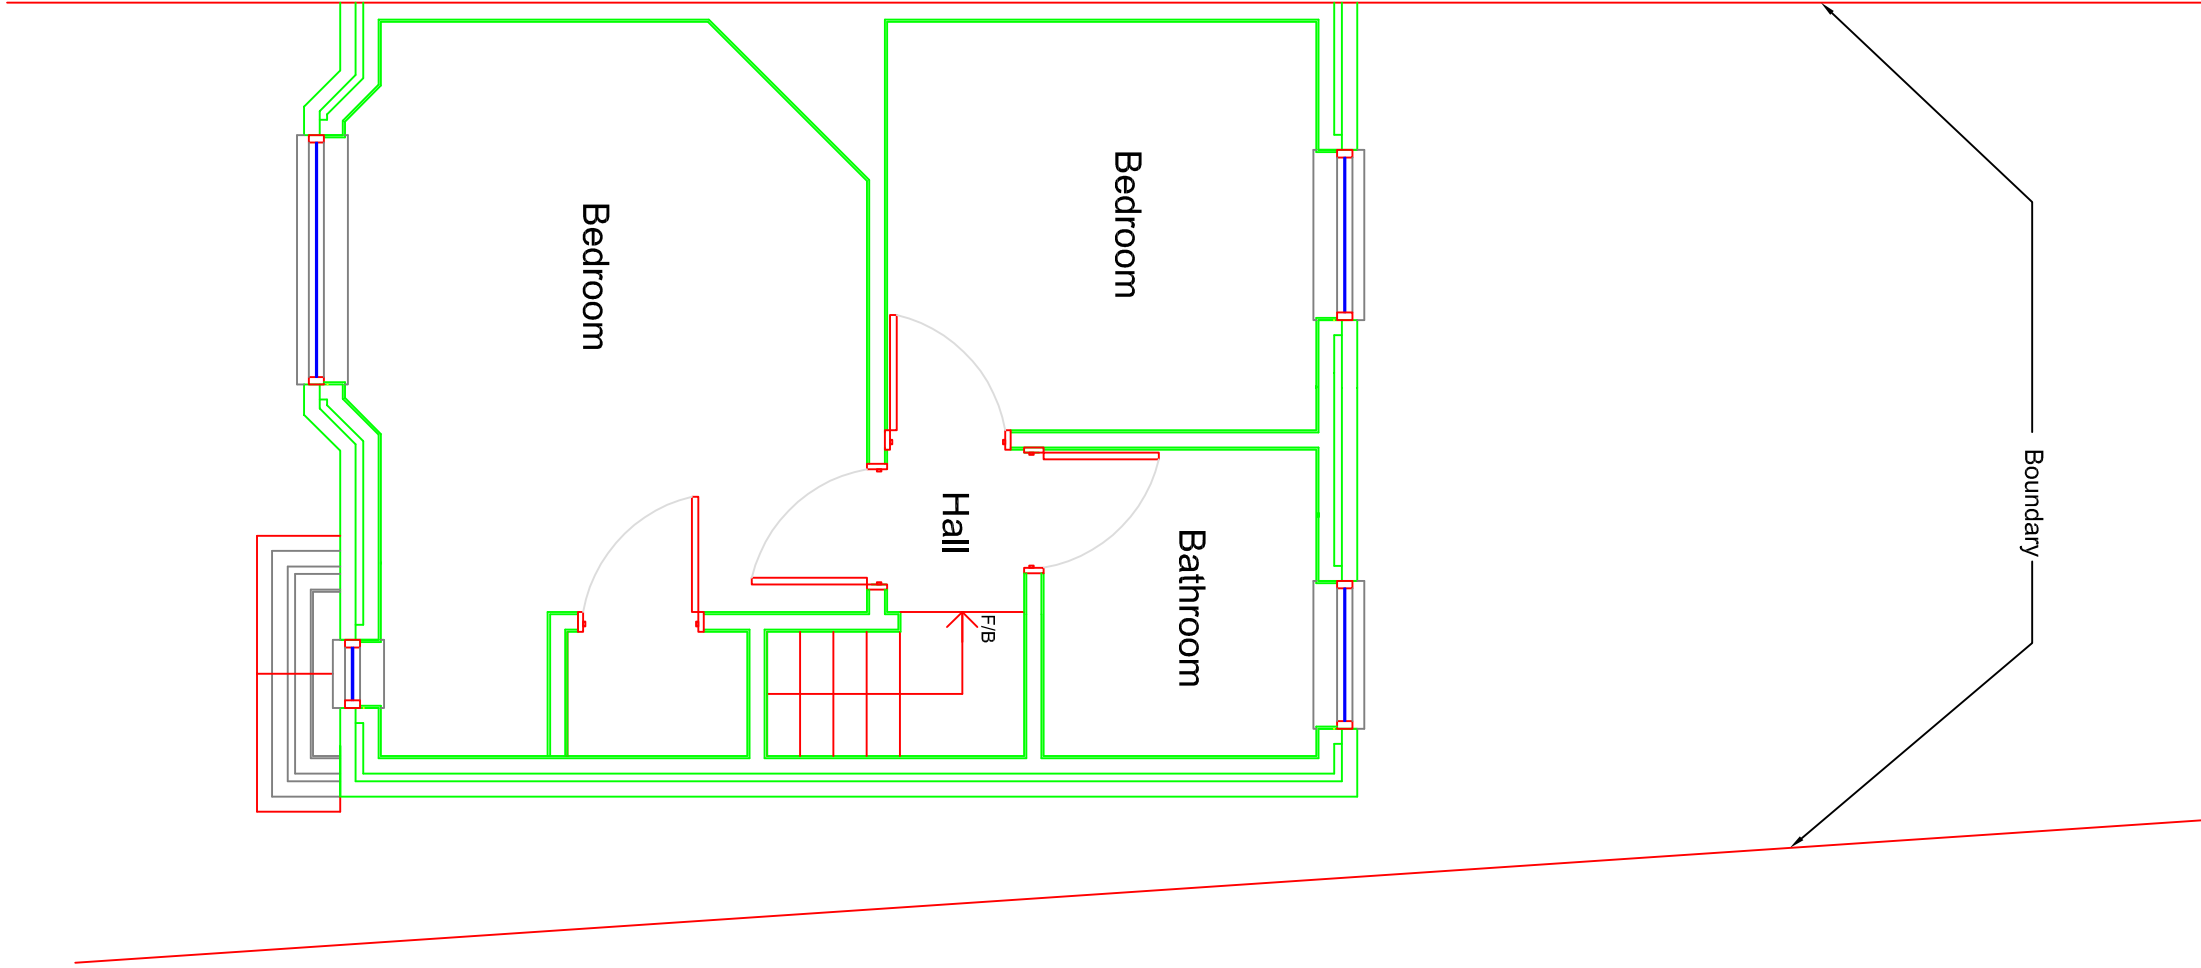

EXISTING FIRST FLOOR PLAN
1:50

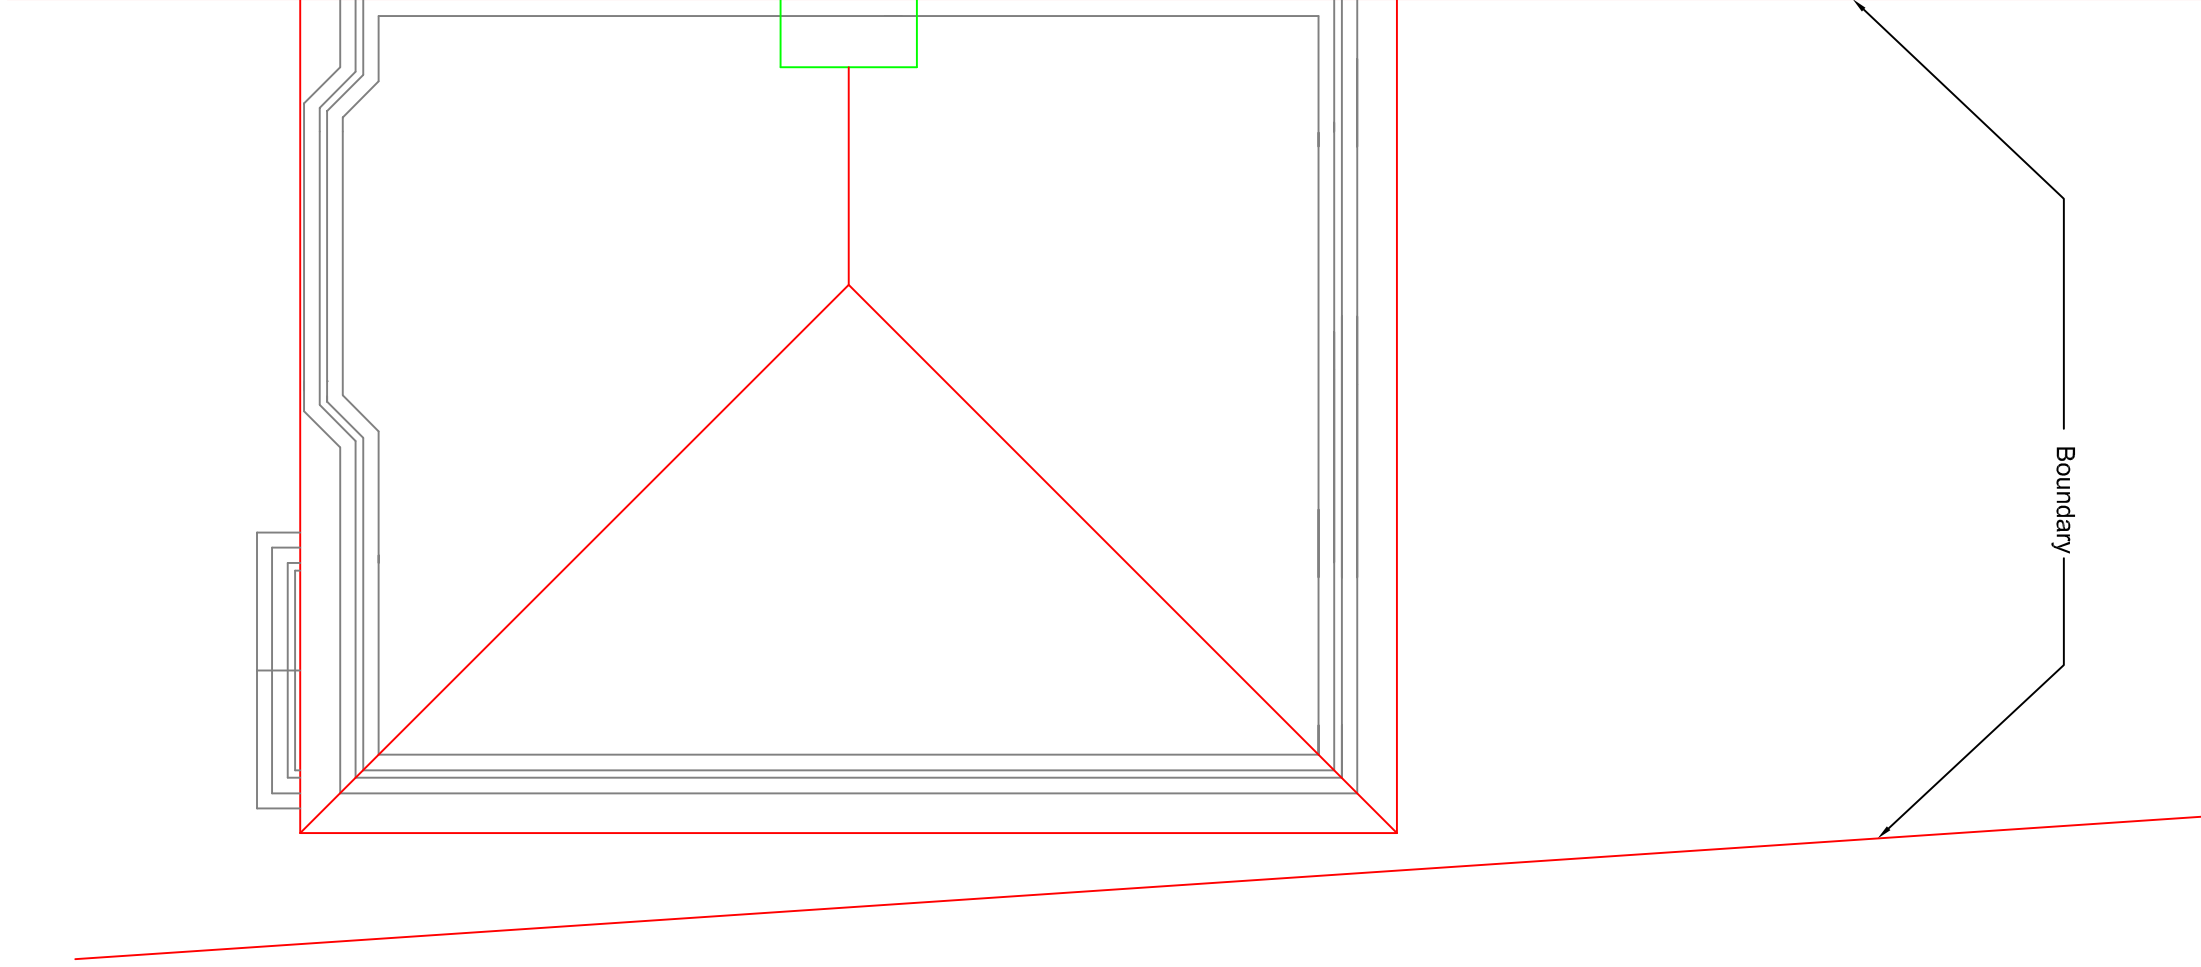

EXISTING ROOF PLAN
1:50

