


PLANNING NOTE:

This drawing is issued for planning purposes only. The information herein is for guidance only and should not be used as a basis for any legal proceedings. It is the responsibility of the client to ensure that all necessary permissions and approvals are obtained before any work is carried out. The drawing is subject to the approval of the planning authority and is not to be used for any other purpose without the written consent of the planning authority.

LEGEND:

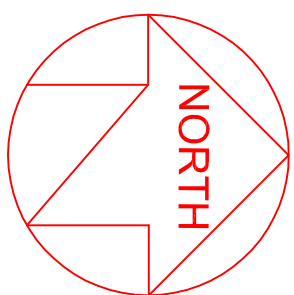


CONSTRUCTION NOTES:



1:1250
5 m 20 m 50 m 100 m
10 m

SITE PLAN - 1:1250

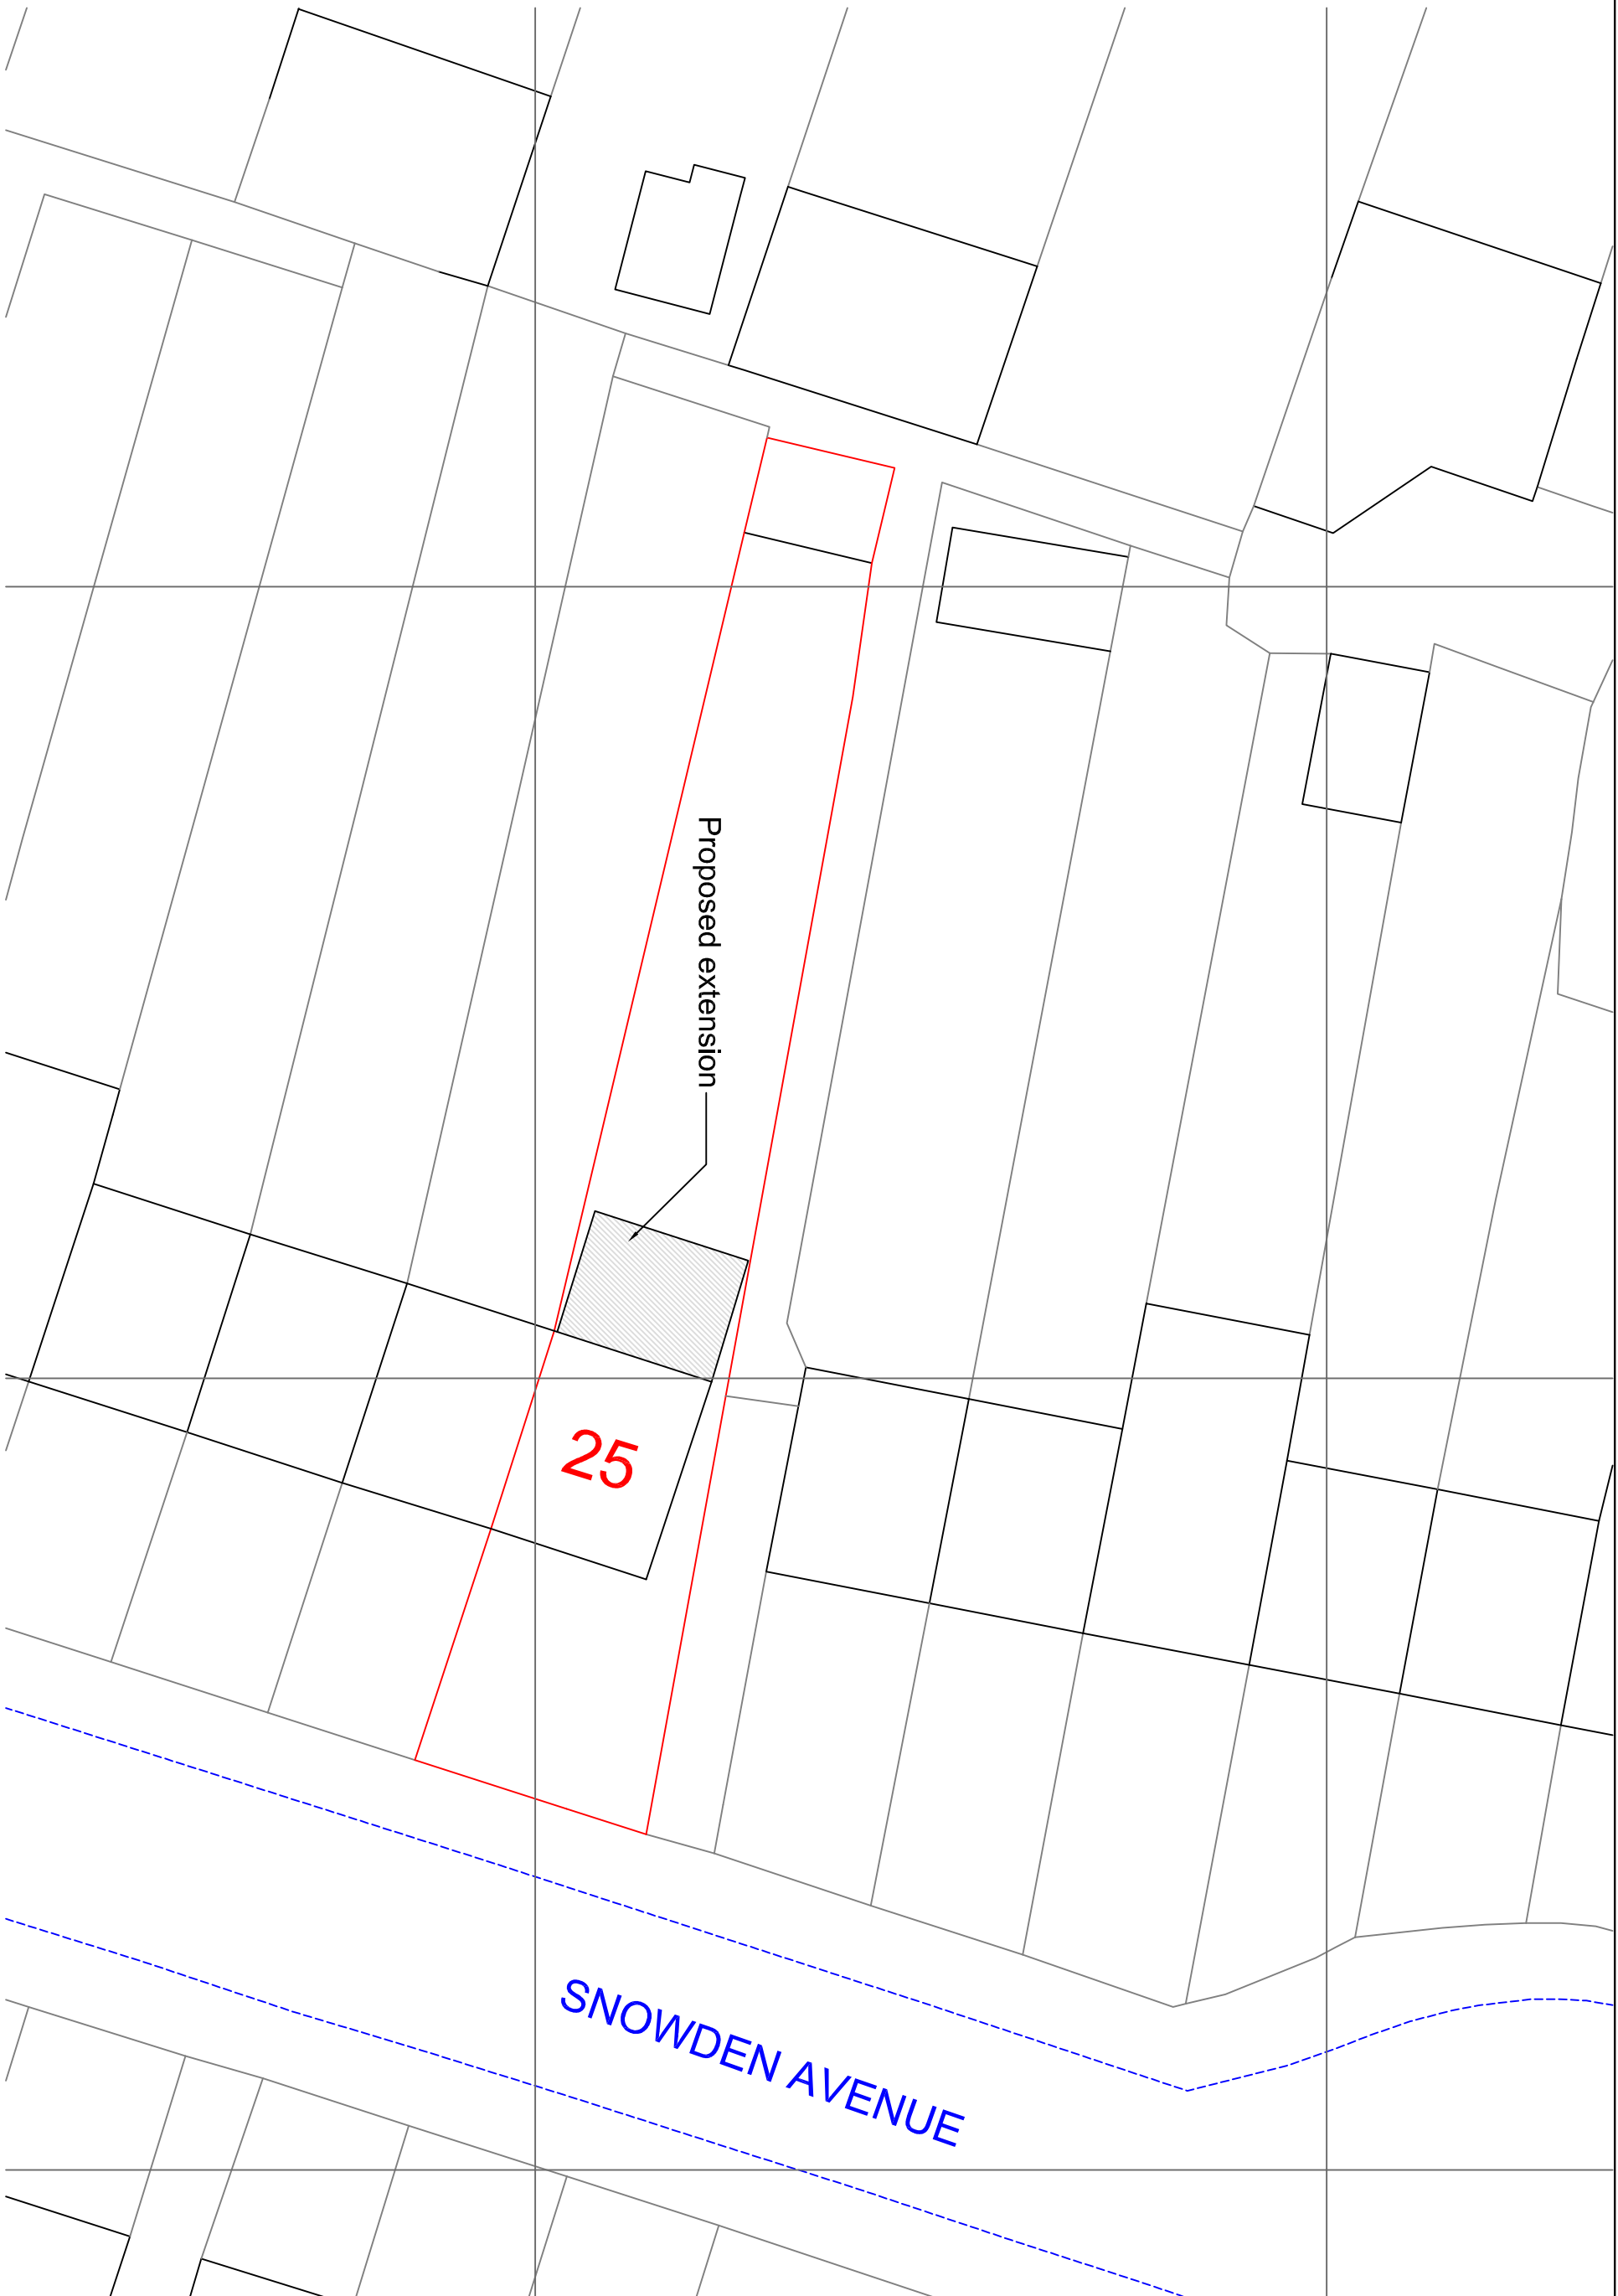

BLOCK PLAN
1:200
1 m 5 m 10 m
1:200 1 m 5 m 10 m

REV	DESCRIPTION	DATE
-----	-------------	------

-	-	-
-	-	-
-	-	-
-	-	-
-	-	-

PROJECT	25 SNOWDEN AVENUE, HILLINGDON, MIDDX. UB10 0SD
---------	---

TITLE	SITE PLAN AND BLOCK PLAN
-------	-----------------------------

CLIENT	Mrs. V. Badham-May
--------	--------------------

SCALE	DATE
1 50 24 10 20	

DWG. NO.	REVISION
1196 A1 SU02	-

REN	3 HAVATON ROAD, LONDON E16 4RT 0208 461 666 www.ren.co.uk e: info@ren.co.uk
DESIGN & PROJECT MANAGEMENT	UB10 0SD